




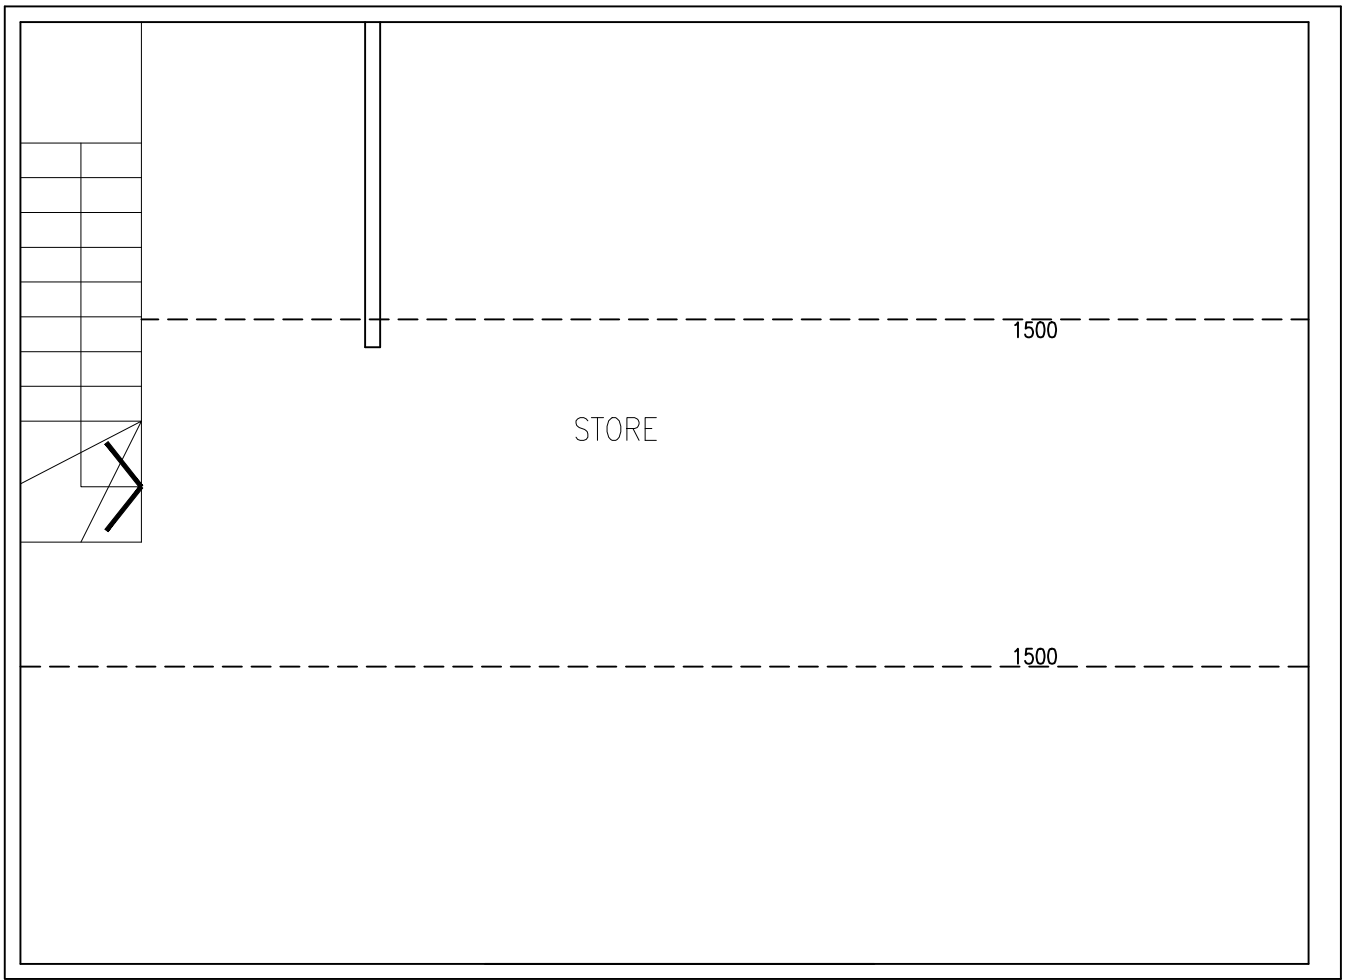


FIRST FLOOR PLAN
AS PROPOSED
1:50

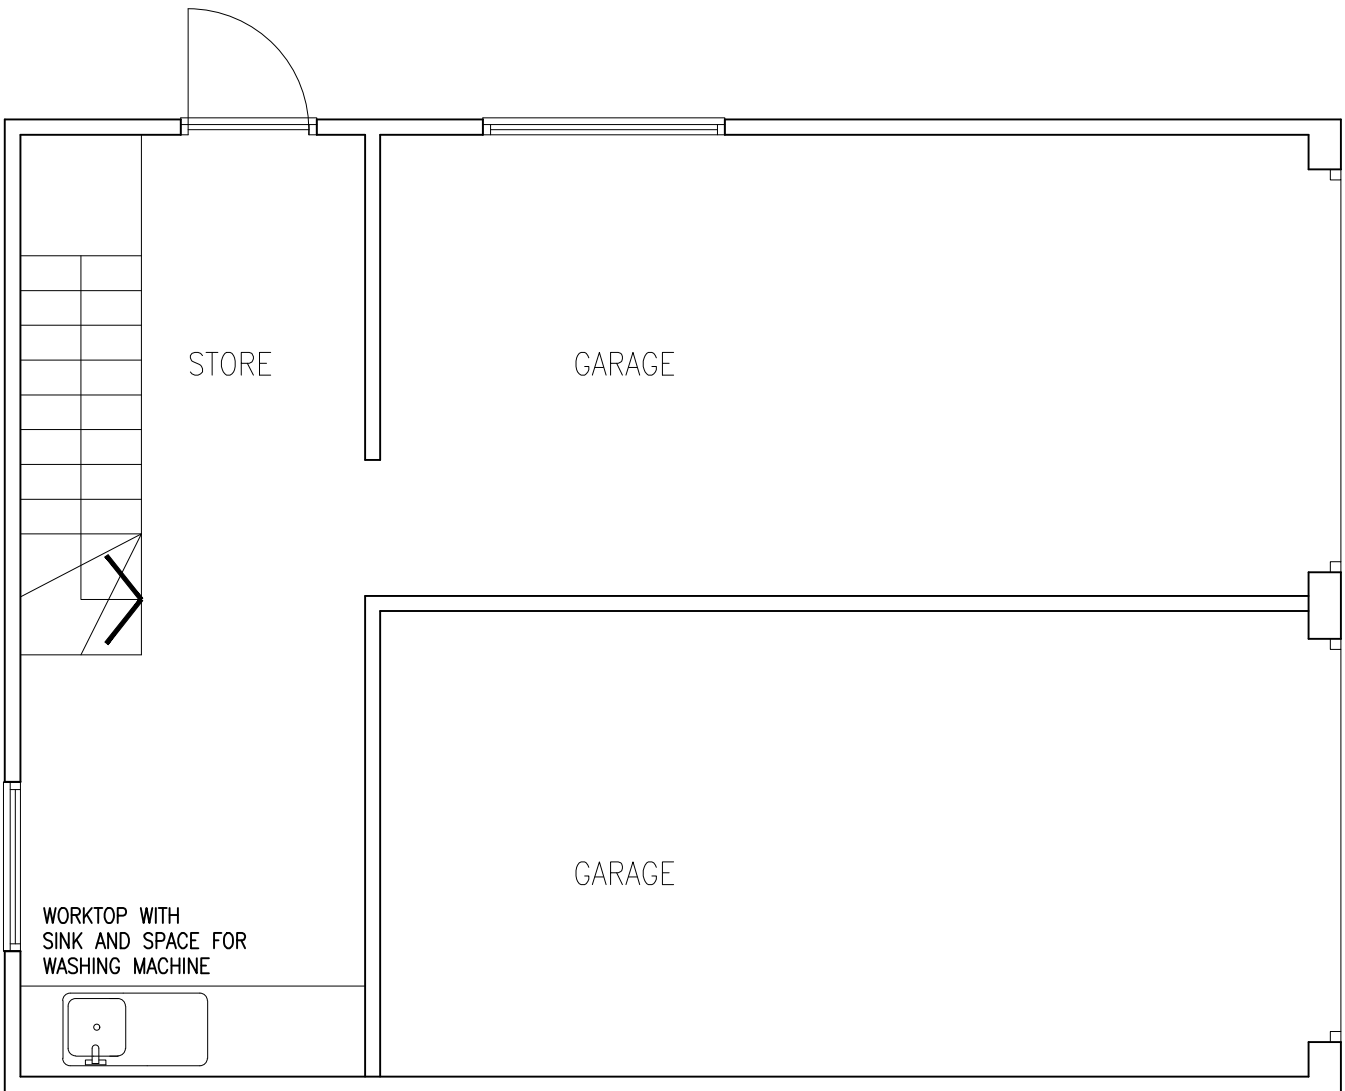


GROUND FLOOR PLAN
AS PROPOSED
1:50

 

SCALE BAR – 1/50 @ A1

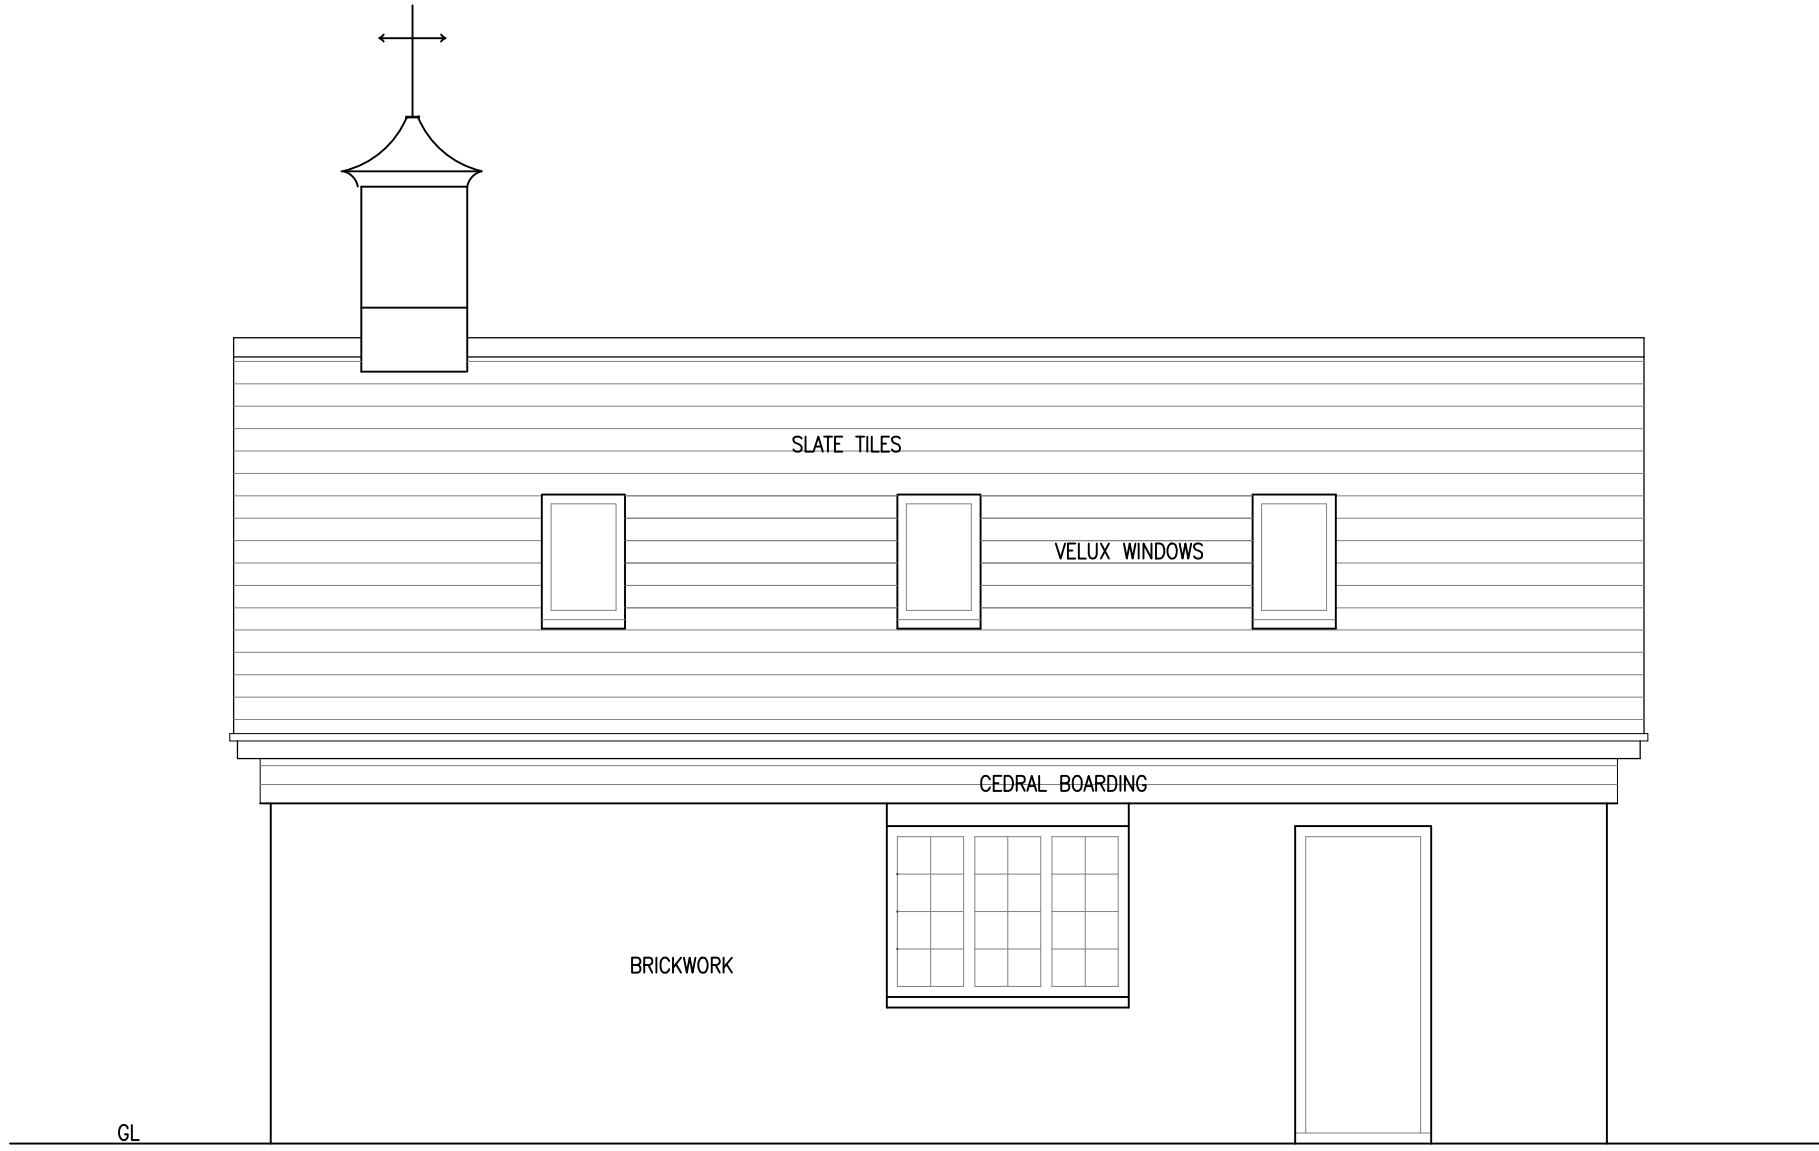


SOUTH ELEVATION
1:50

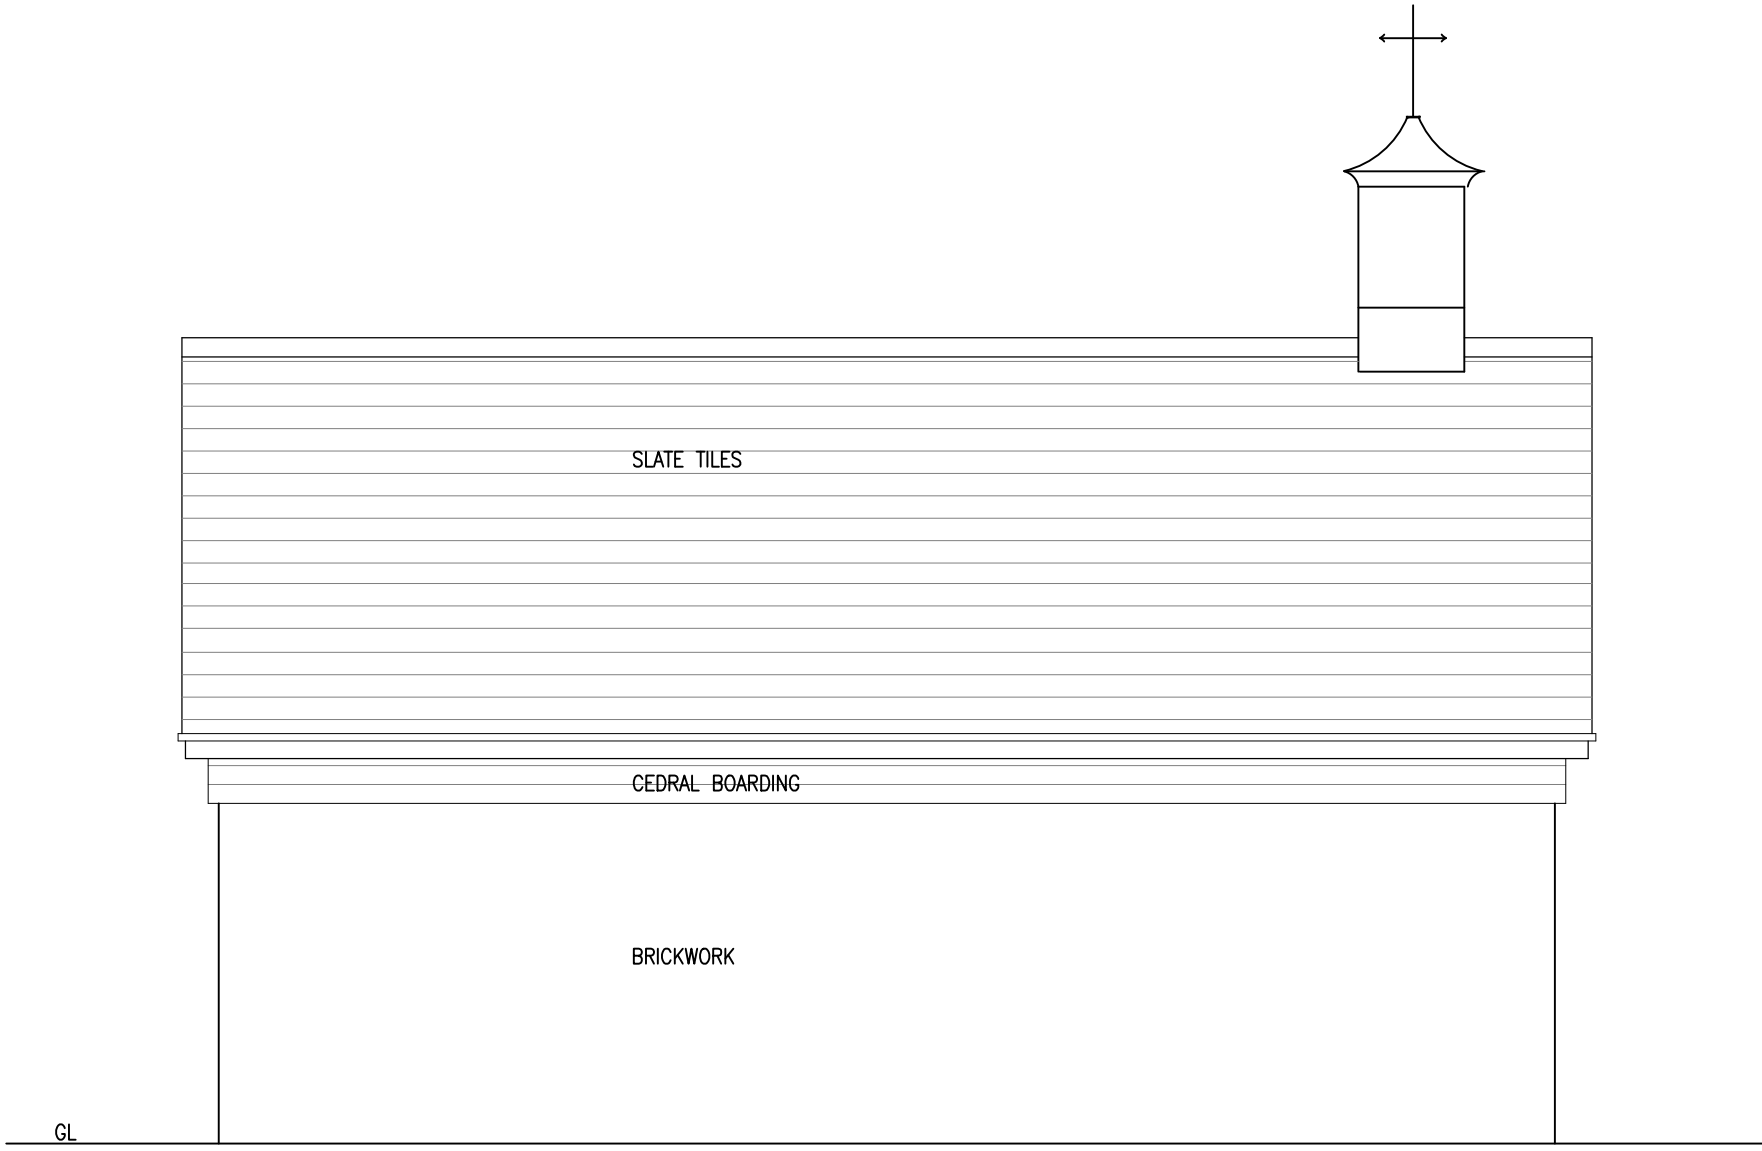


NORTH ELEVATION
1:50


NEW EXTERNAL MATERIALS –
ROOF – TO BE COVERED IN PLAIN CONCRETE ROOF TILES, COLOUR TO MATCH THE MAIN HOUSE.
WALLS – IN CEDRAL BOARDING BY CEDRAL LIMITED OR EQUAL. COLOUR VIOLET BLUE
NEW ELECTRIC AUTOMATIC UP AND OVER DOORS

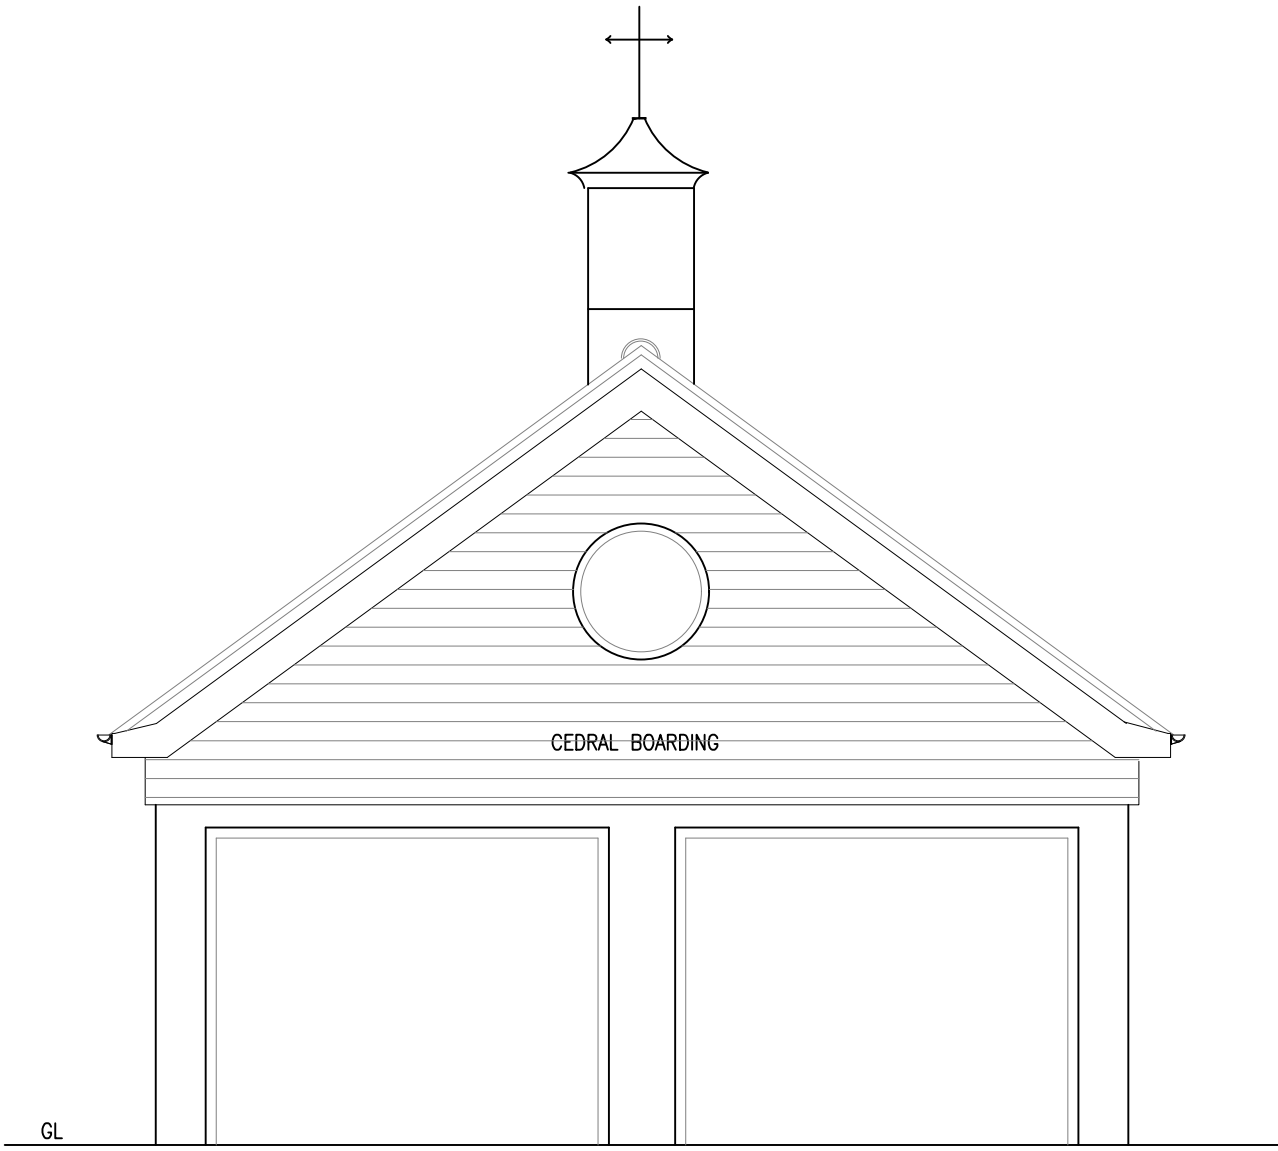

WEST ELEVATION
1:50

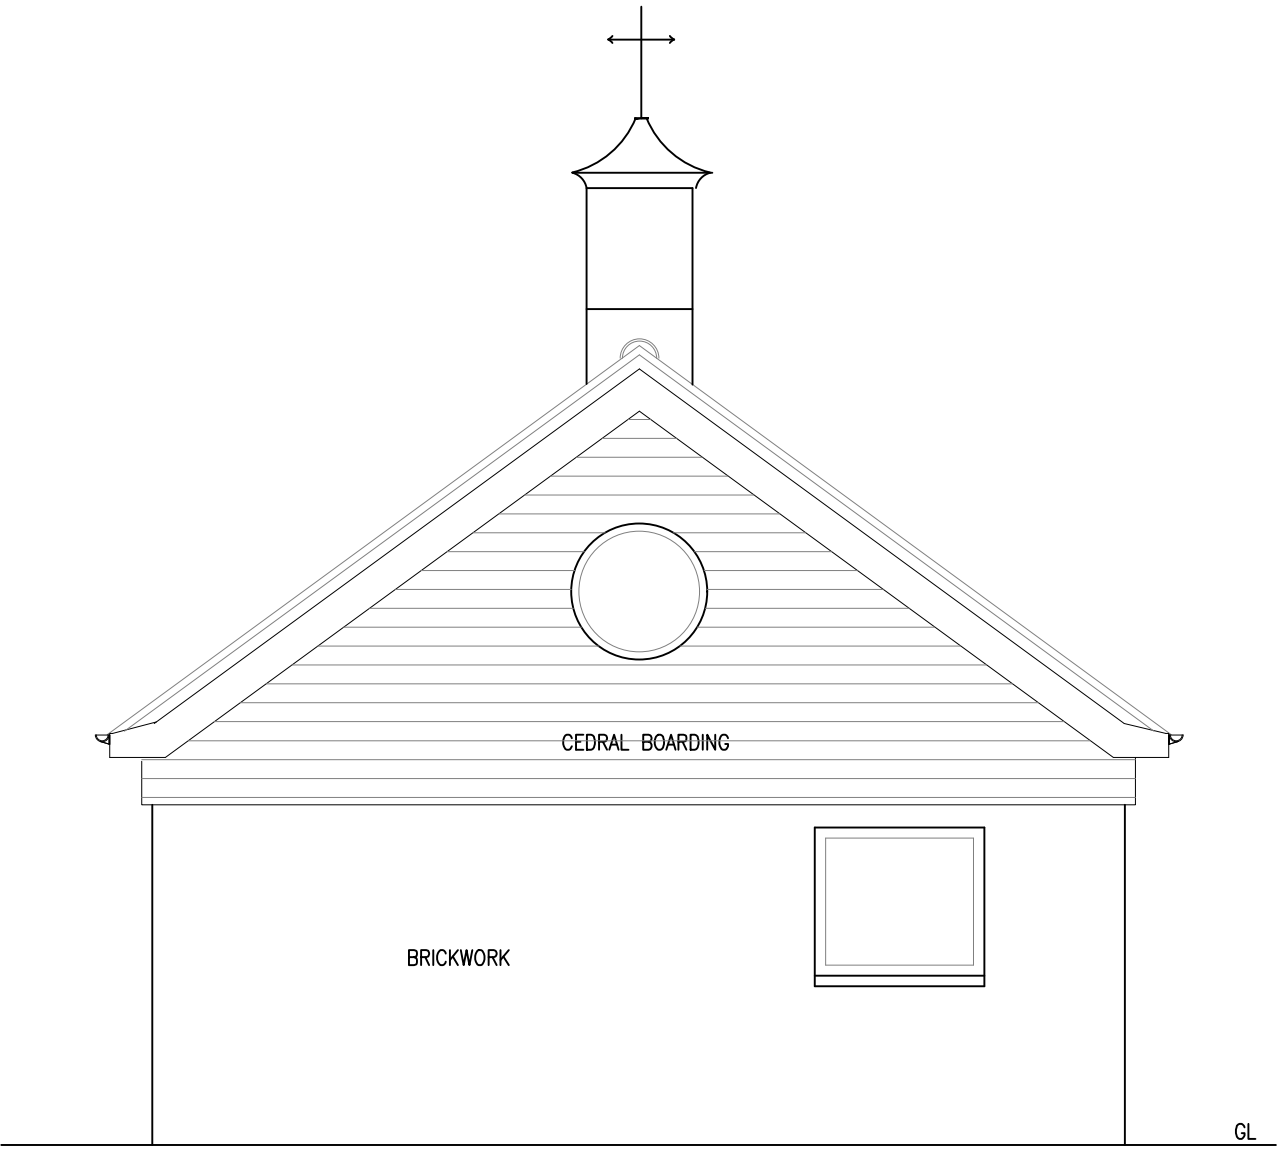

EAST ELEVATION
1:50

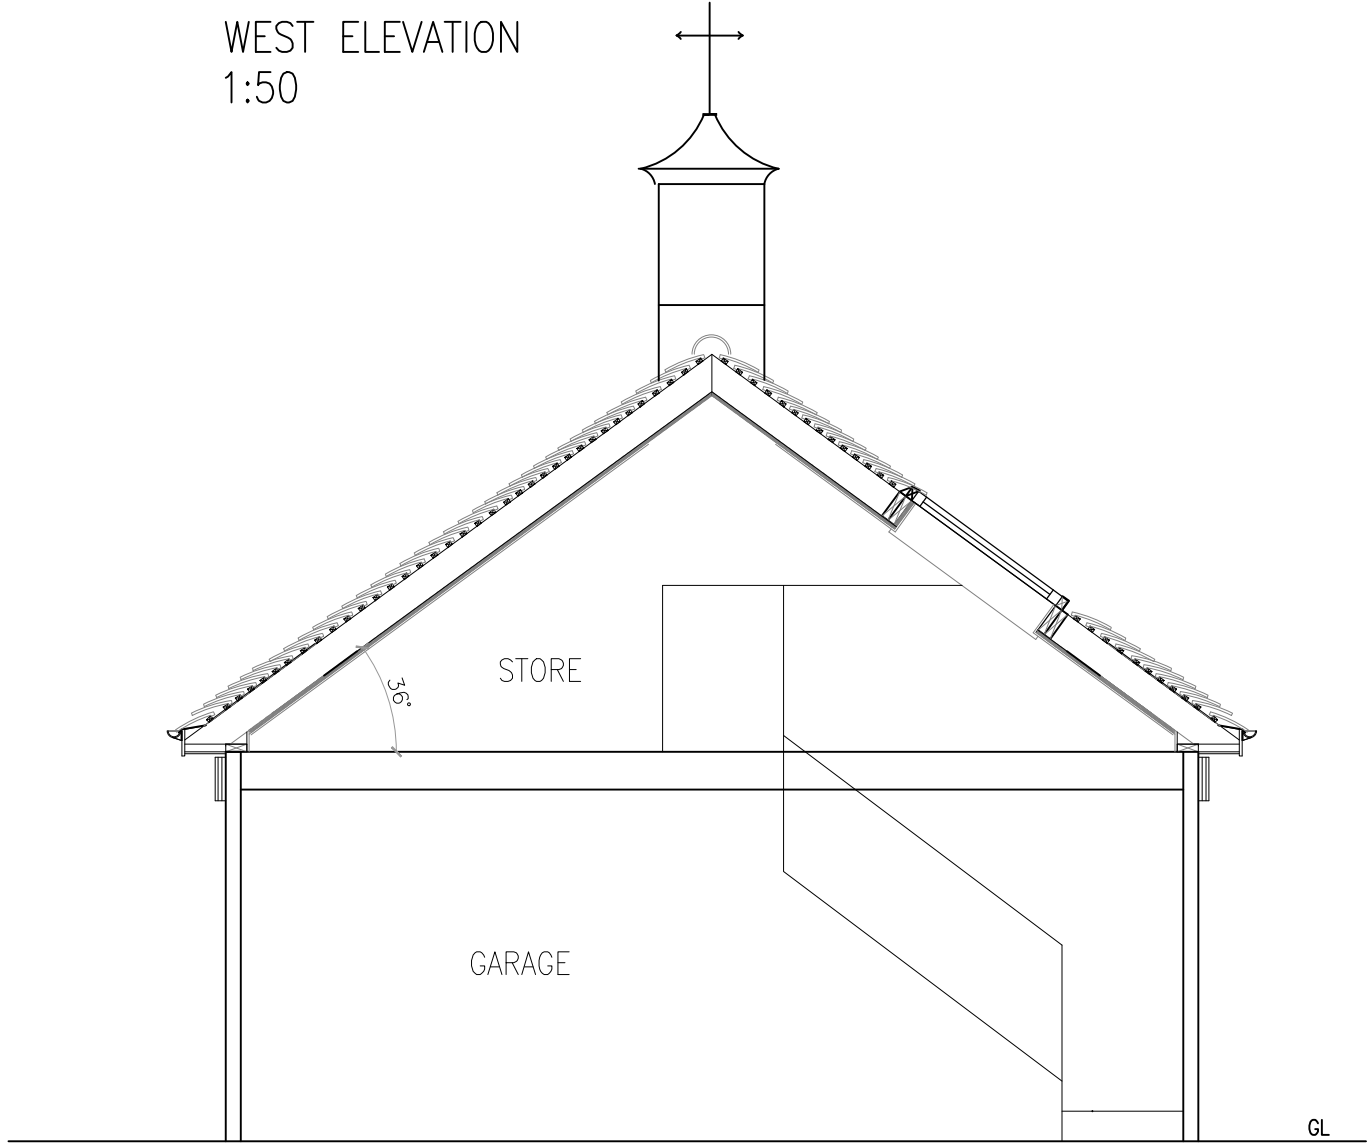

TYPICAL SECTION
1:50

NOTES
– DO NOT SCALE OFF THIS DRAWING EXCEPT FOR PLANNING PURPOSES
– CHECK ALL DIMENSIONS ON SITE BEFORE ANY WORK IS COMMENCED
– ALL GOODS MATERIALS AND WORKMANSHIP MUST CONFORM WITH CURRENT BUILDING REGULATIONS, BRITISH STANDARDS AND CODES OF PRACTICE
– COPYRIGHT OF THIS DRAWING IS RETAINED BY THE ARCHITECT AND IT MUST NOT BE REPRODUCED WITHOUT WRITTEN CONSENT

C	19/08/21	JB	Planning submission
B	12/03/21	JB	Minor revisions
A	23/02/21	JB	Roof height and pitch reduced. Clock tower removed
REV	DATE	BY	AMENDMENT

**folkes architects**

1 01903 868629
info@folkesarchitects.co.uk

The Old Forge
6 Church Street
Storrington
West Sussex
BN10 4LA

CLIENT
Alan and Jacqueline Spangler

JOB TITLE
**19 Angmering Lane
East Preston
West Sussex
BN16 2TA**

DRAWING TITLE
Garage as proposed

DATE	SCALE	DRAWN BY	JB
Jan 2021	1:50@A1	CHECKED BY	MF

JOB NO.	DRAWING NO.	REVISION
20104	2.06	C