




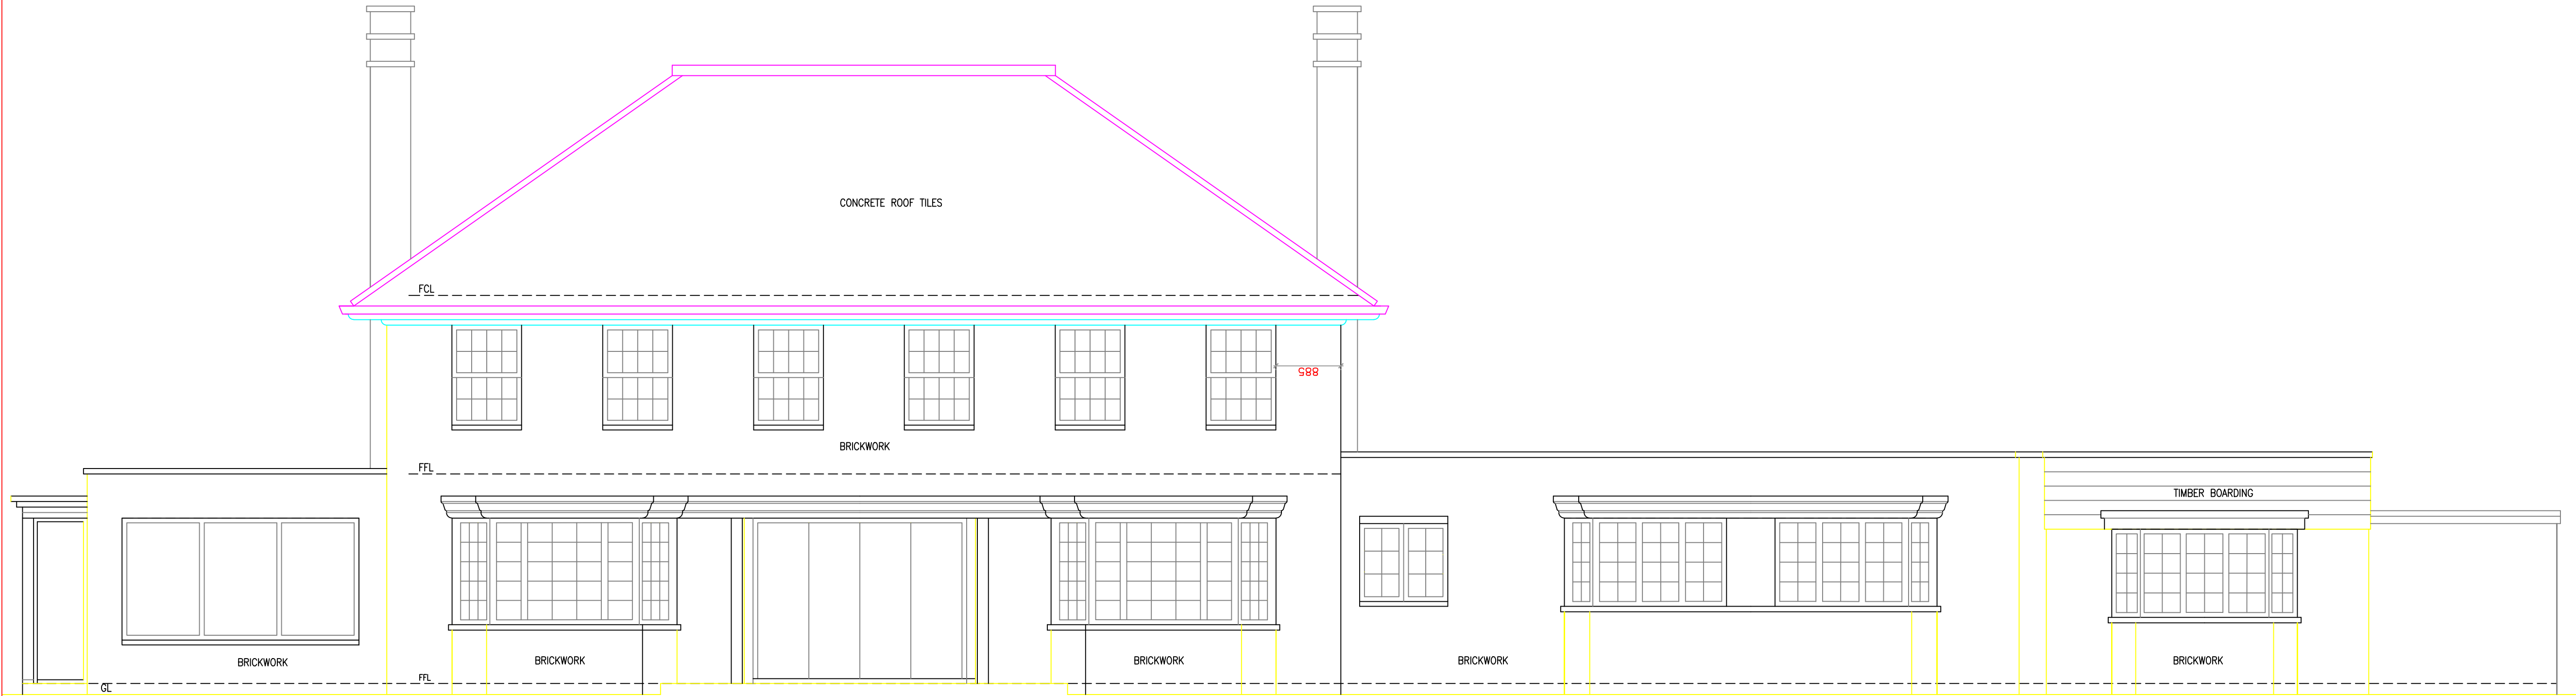

SOUTH ELEVATION
1:50

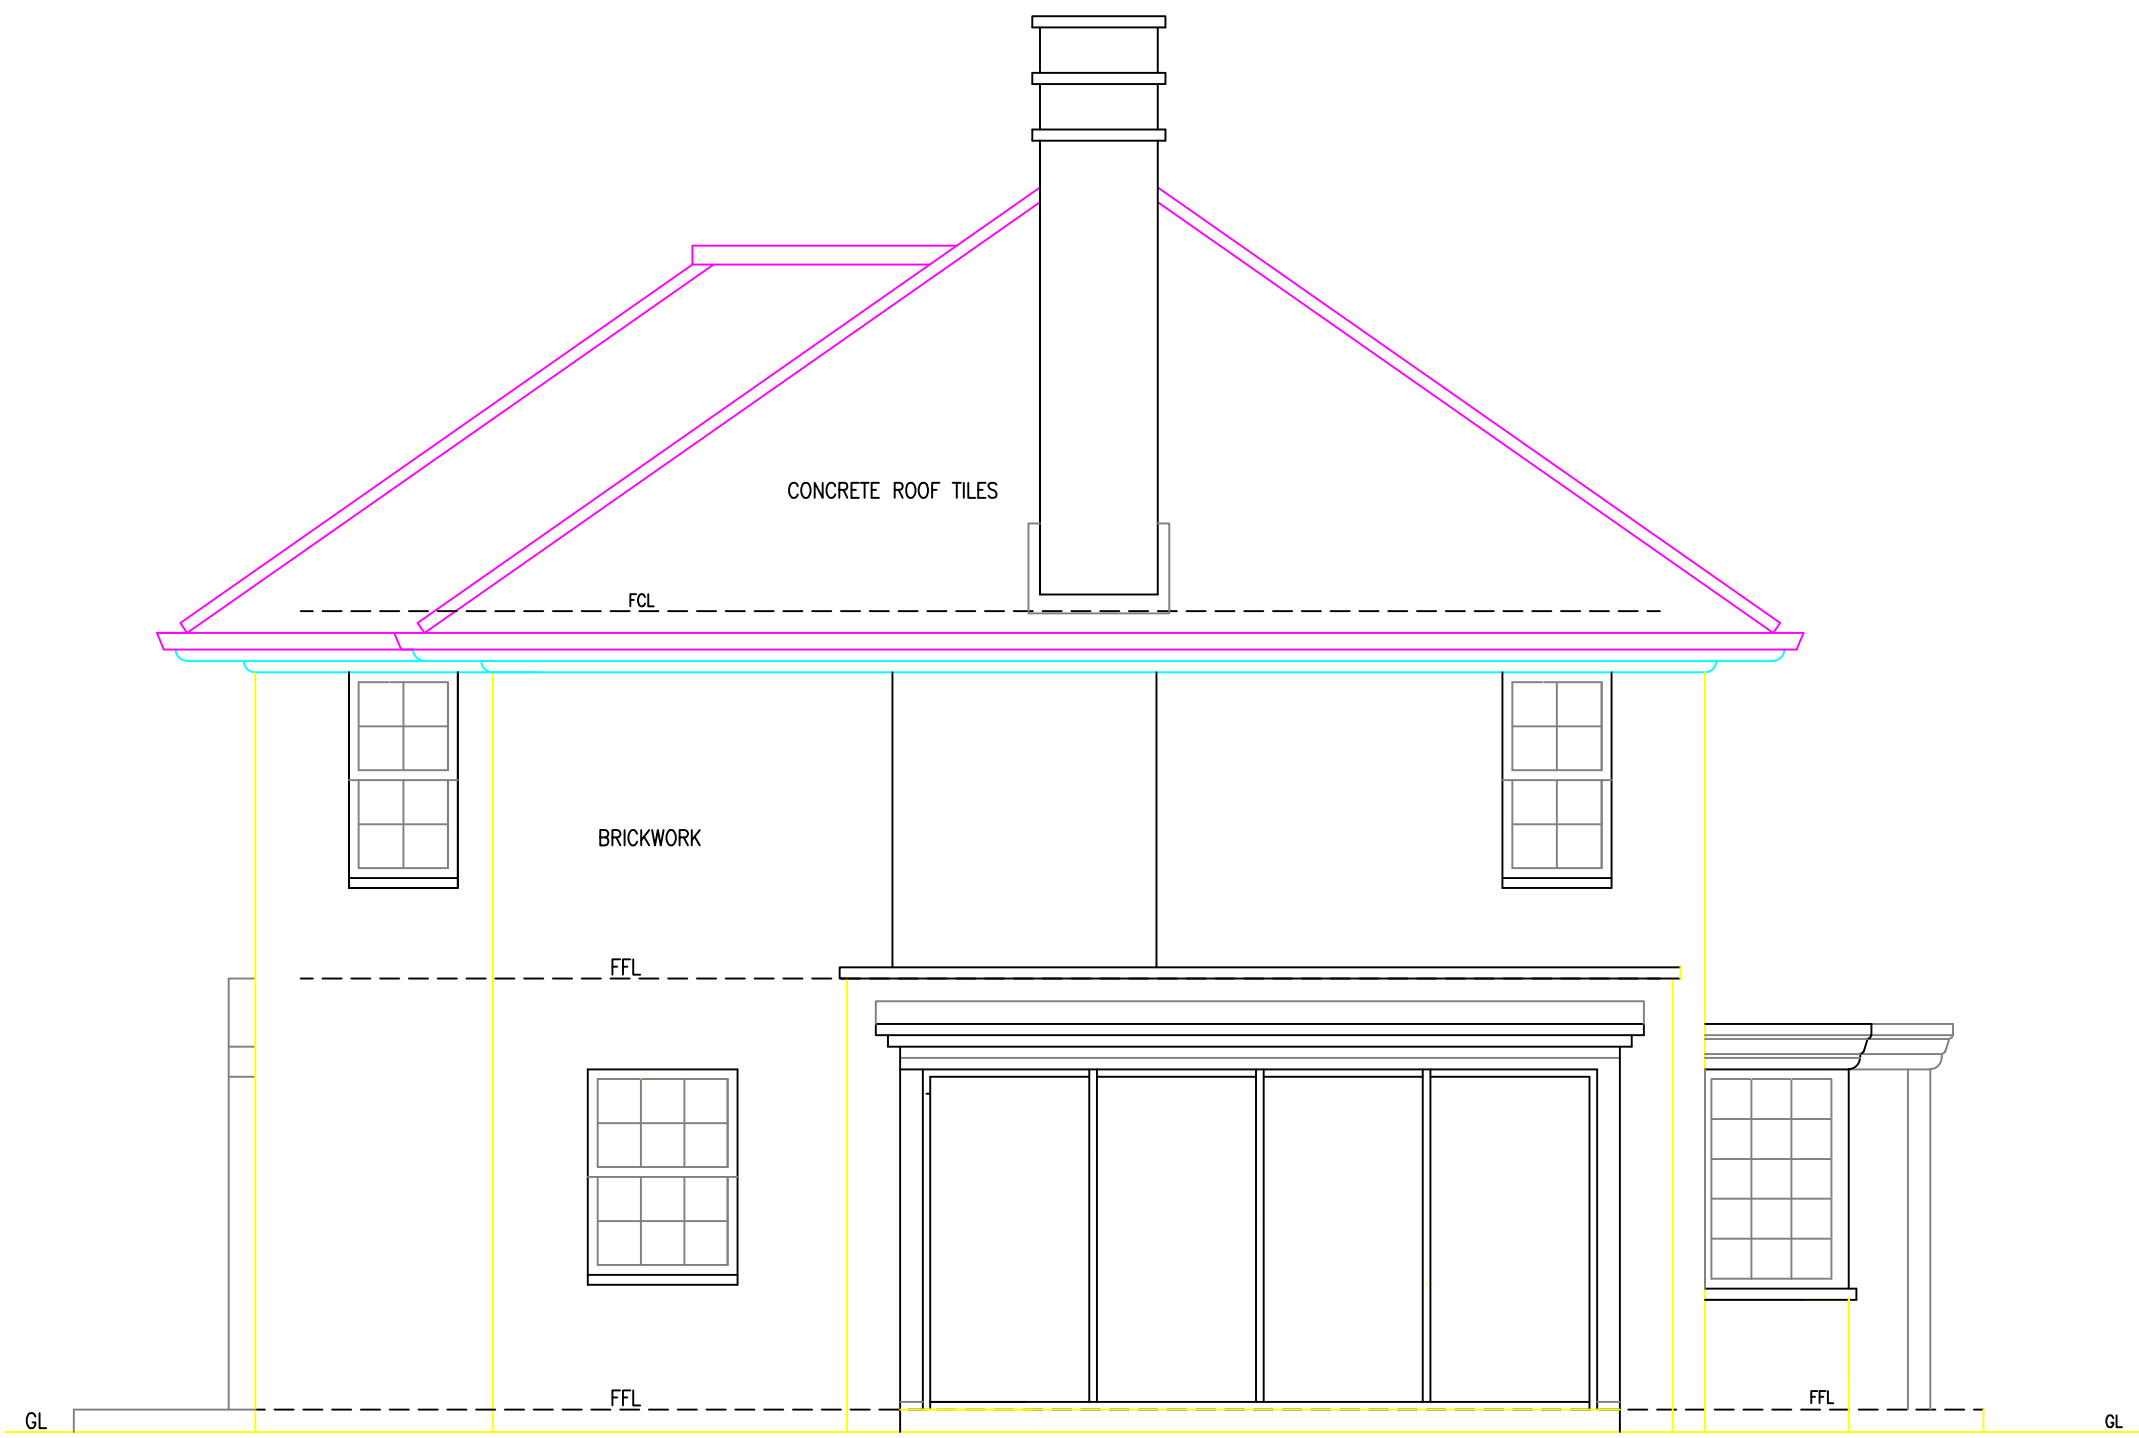

WEST ELEVATION
1:50

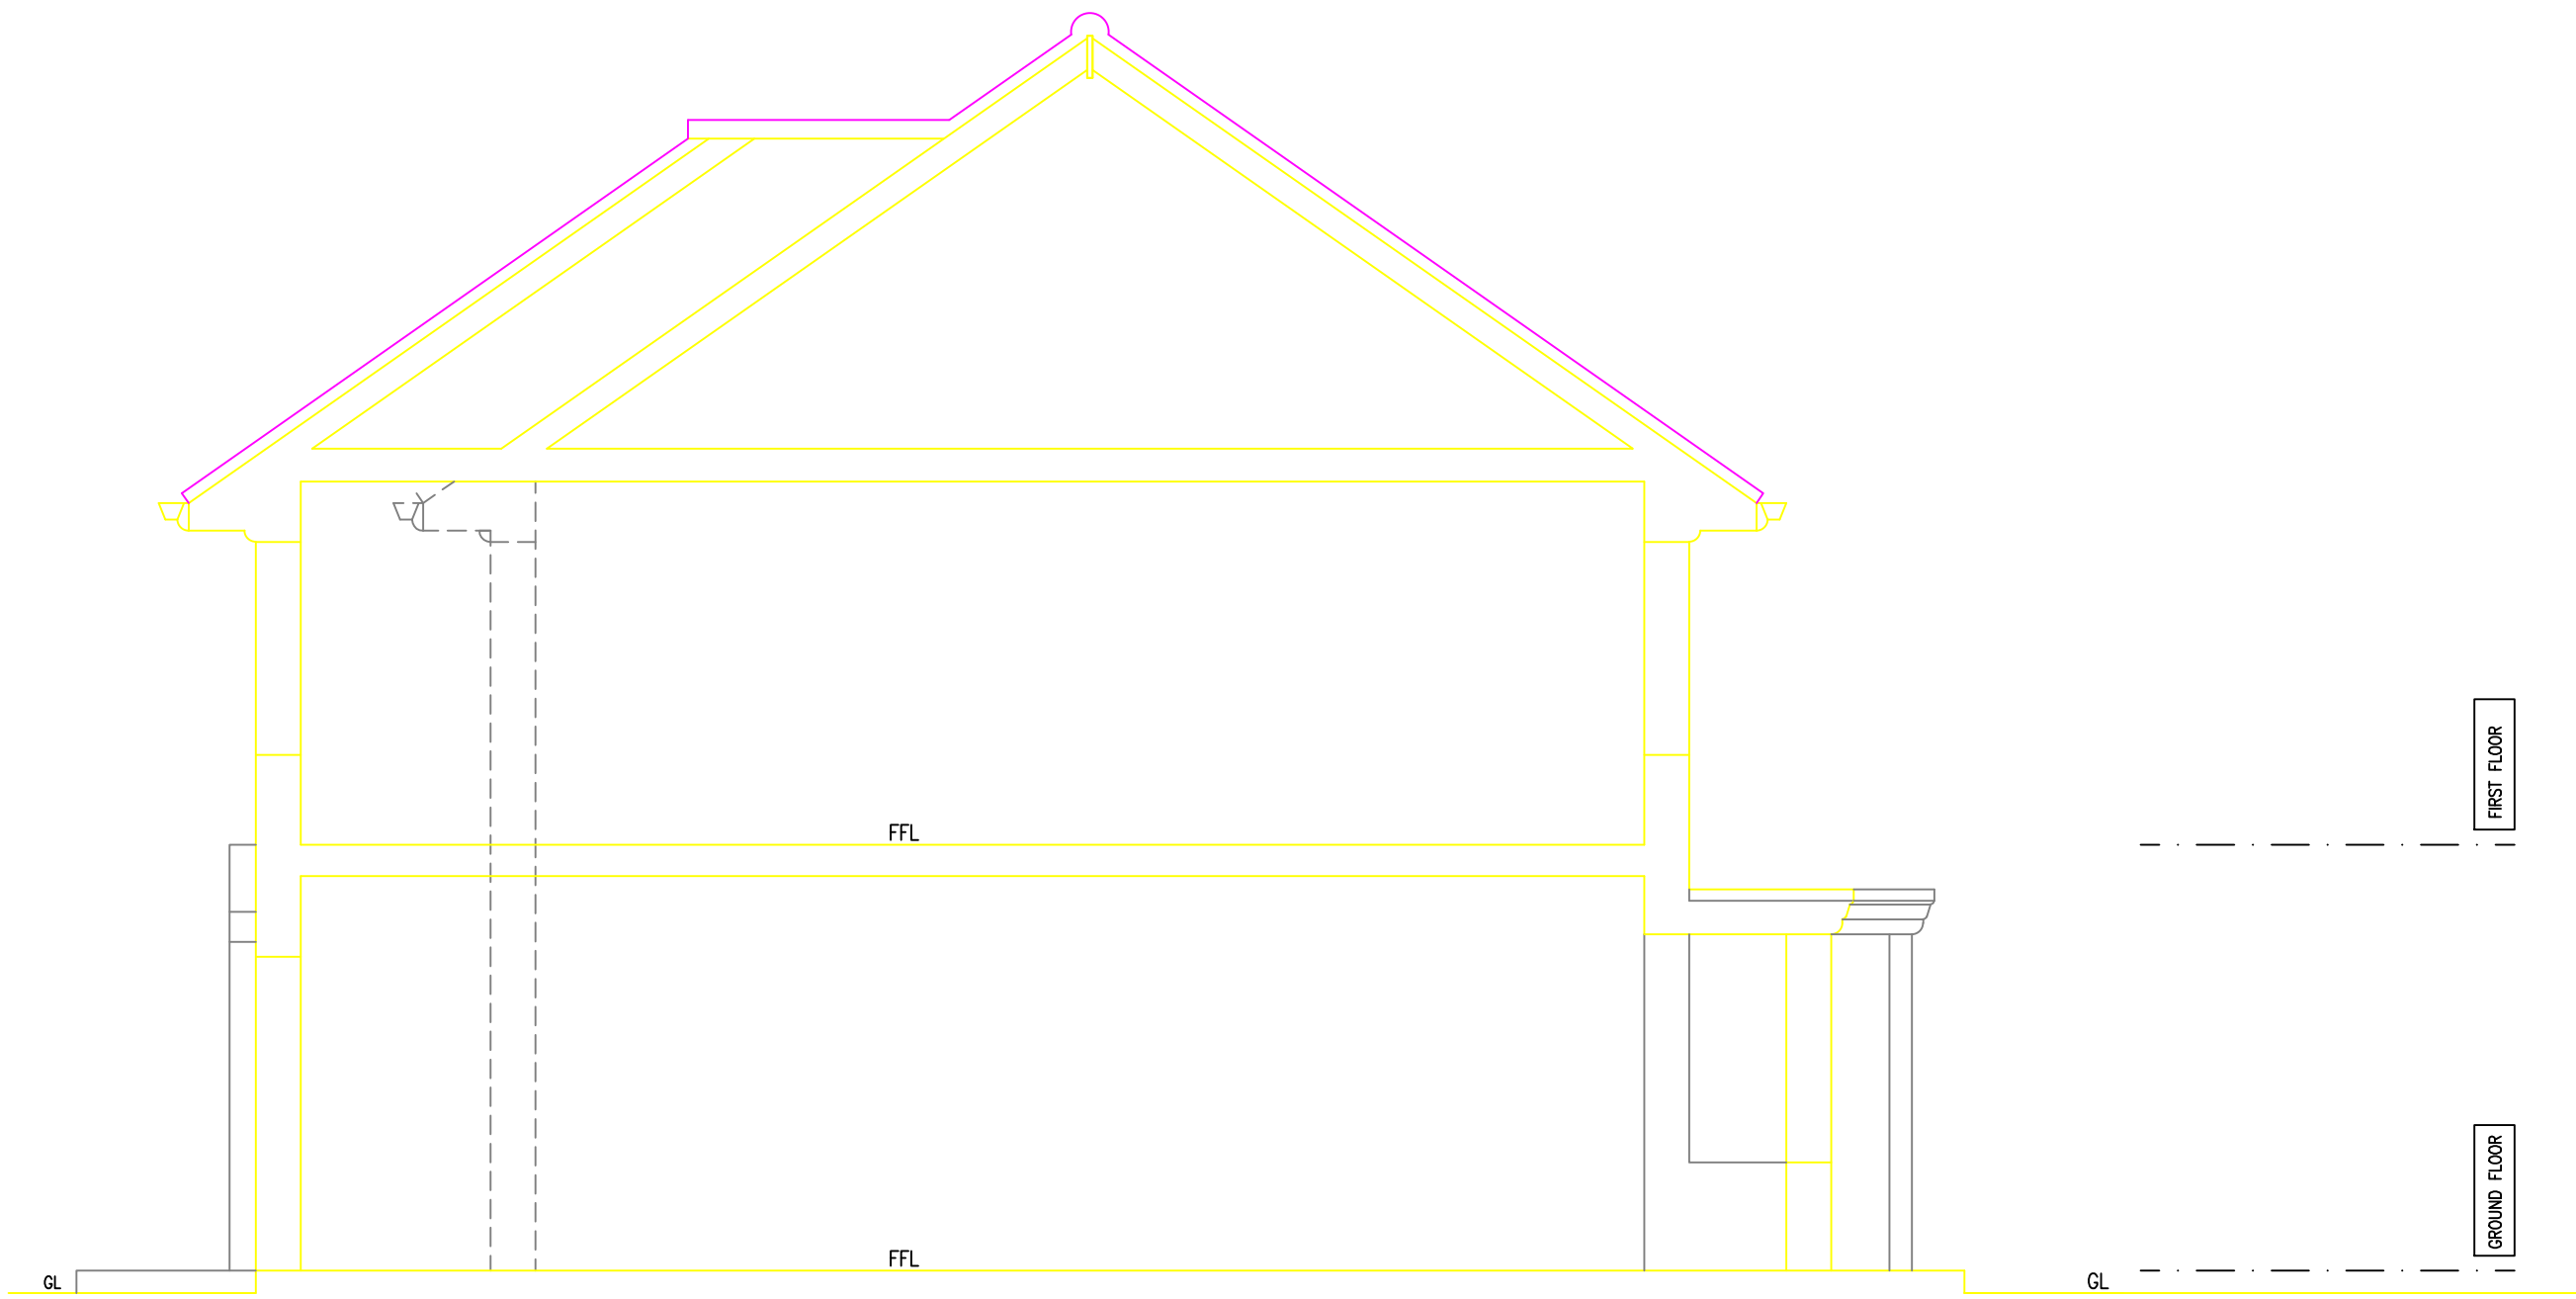

TYPICAL SECTION
1:50



SCALE BAR - 1/50 @ A1

- NOTES
- DO NOT SCALE OFF THIS DRAWING EXCEPT FOR PLANNING PURPOSES
 - CHECK ALL DIMENSIONS ON SITE BEFORE ANY WORK IS COMMENCED
 - ALL GOODS MATERIALS AND WORKMANSHIP MUST CONFORM WITH CURRENT BUILDING REGULATIONS, BRITISH STANDARDS AND CODES OF PRACTICE
 - COPYRIGHT OF THIS DRAWING IS RETAINED BY THE ARCHITECT AND IT MUST NOT BE REPRODUCED WITHOUT WRITTEN CONSENT

REV	DATE	BY	AMENDMENT
A	19/08/21	JB	Planning submission

**folkes architects**

1.01903 848820
info@folkesarchitects.co.uk

The Old Forge
8 Church Street
Barnington
West Sussex
BN15 1JA

CLIENT
Alan and Jacqueline Spangler

JOB TITLE
**19 Angmering Lane
East Preston
West Sussex
BN16 2TA**

DRAWING TITLE
**Existing elevations and typical section
Sheet 1**

DATE	SCALE	DRAWN BY	JB
Jan 2021	1:50@A1	CHECKED BY	MF
JOB NO.	DRAWING NO.	REVISION	
20104	1.03	A	