
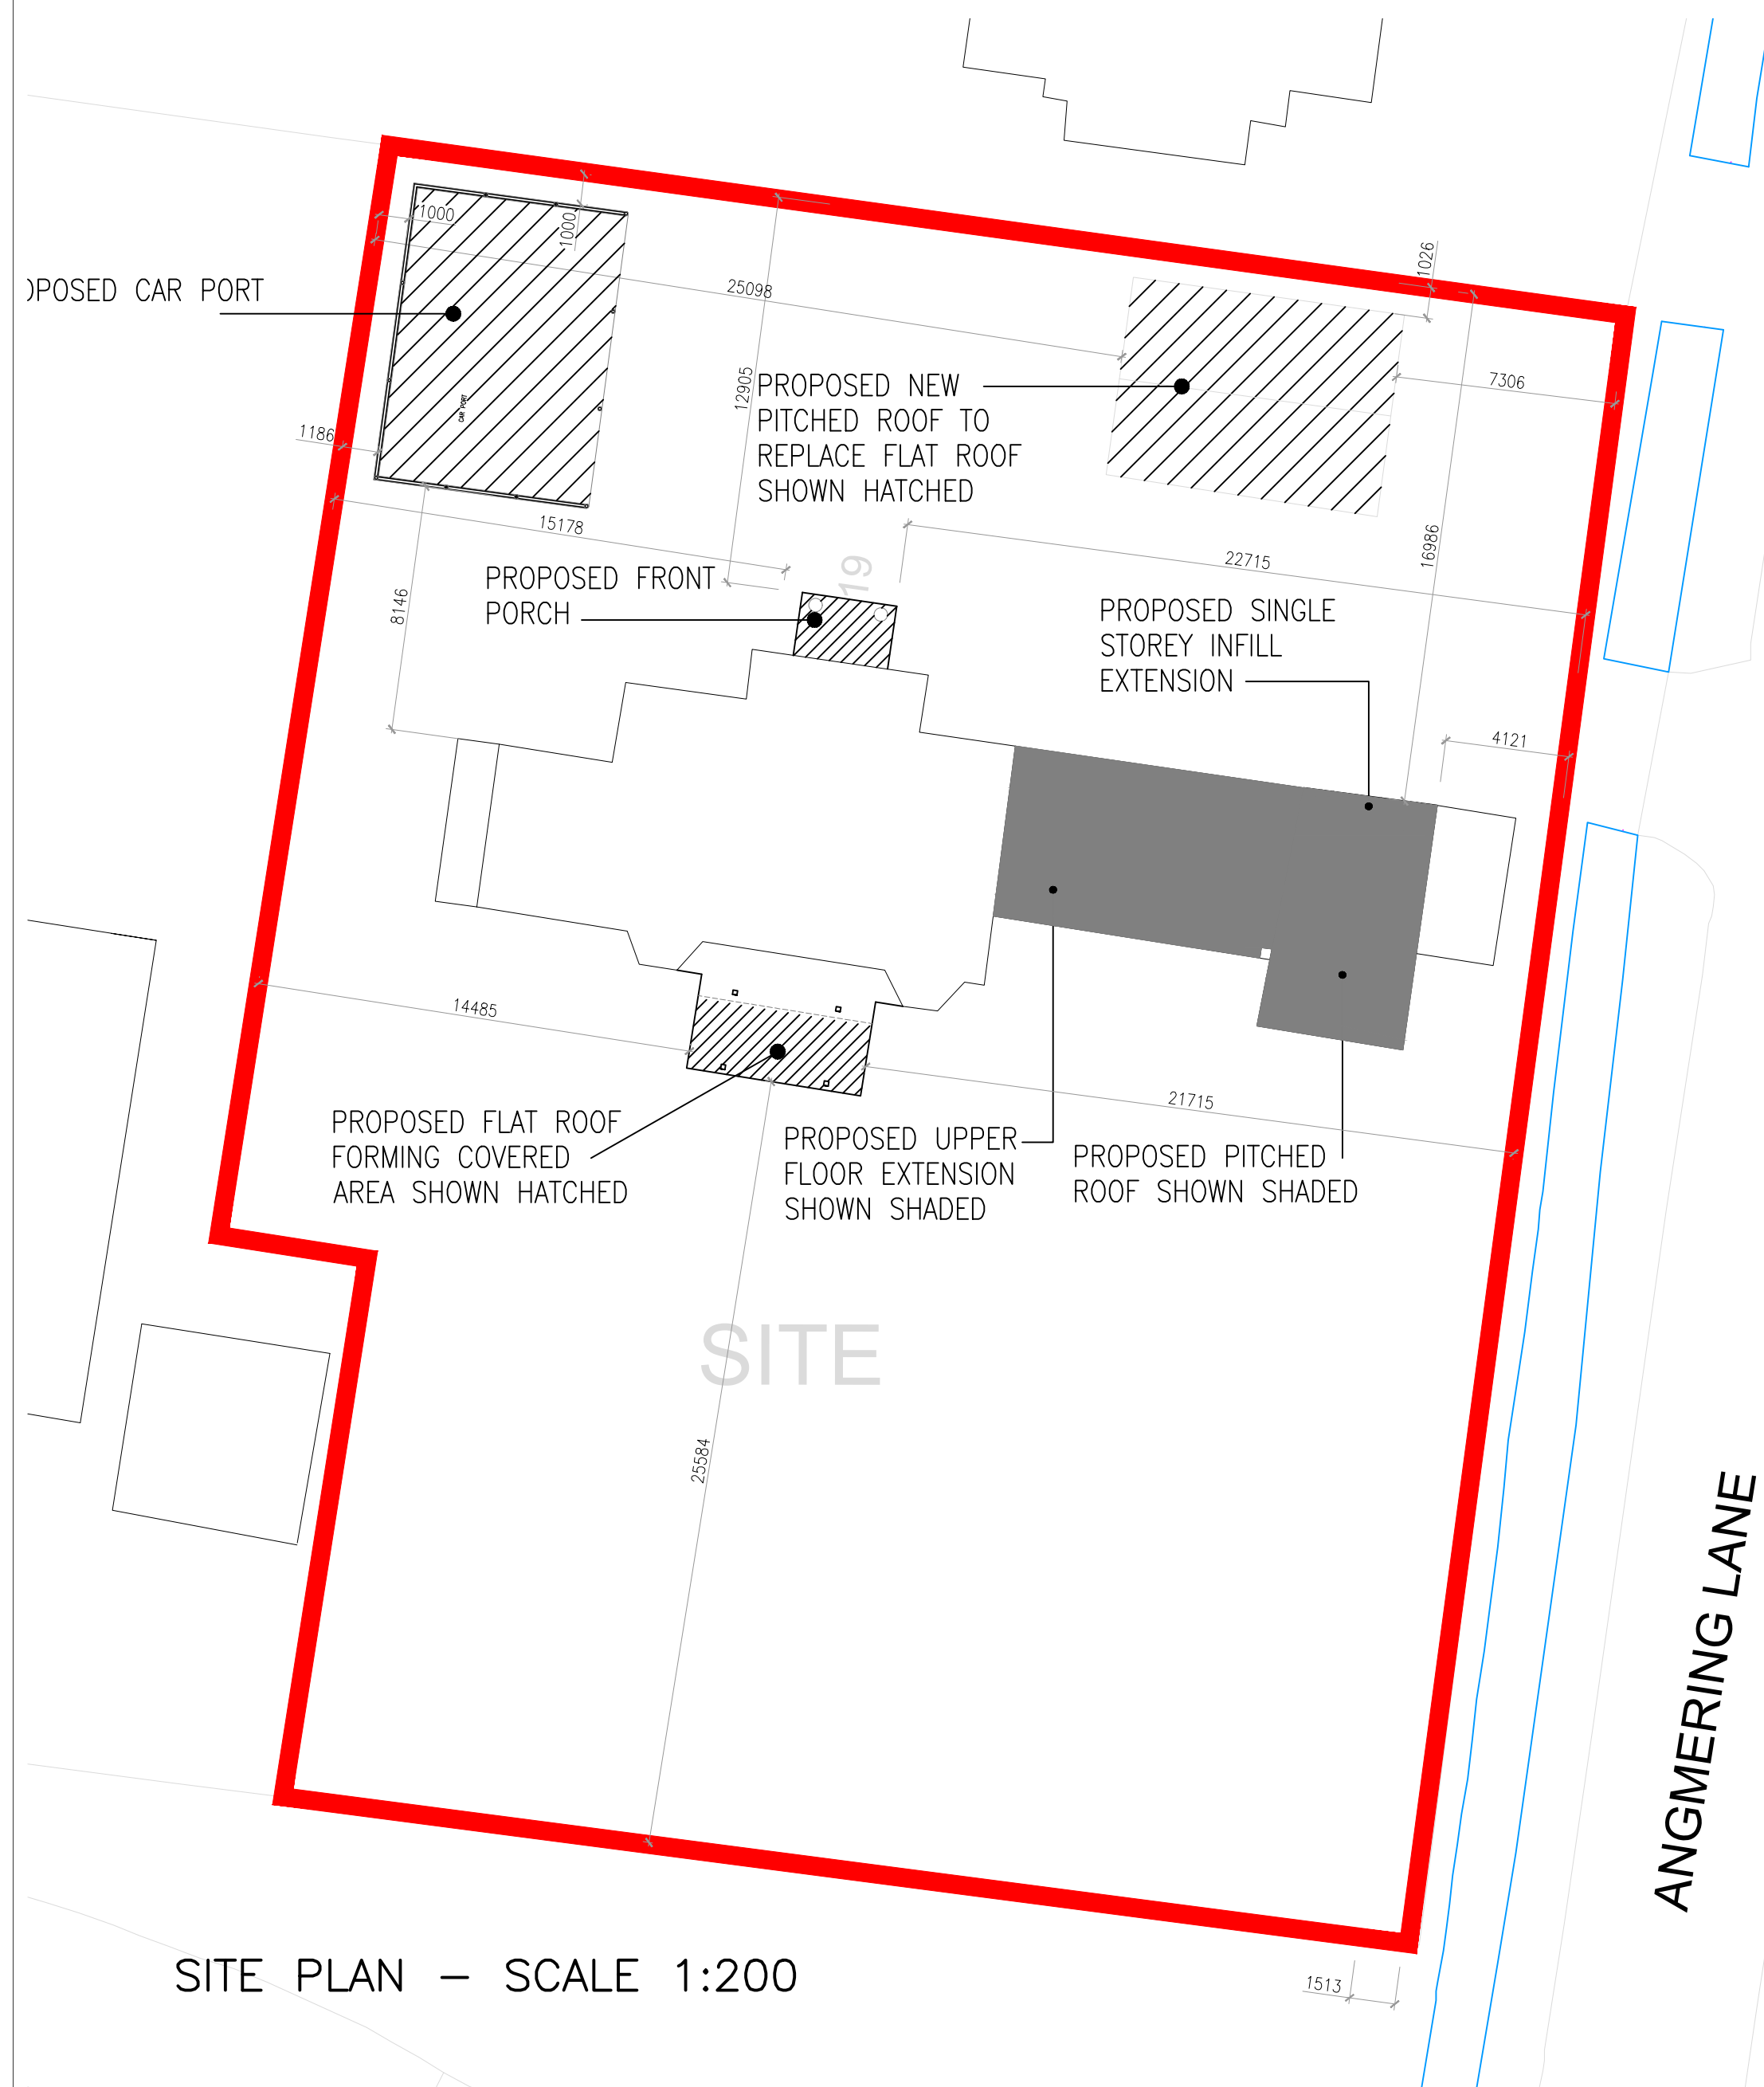
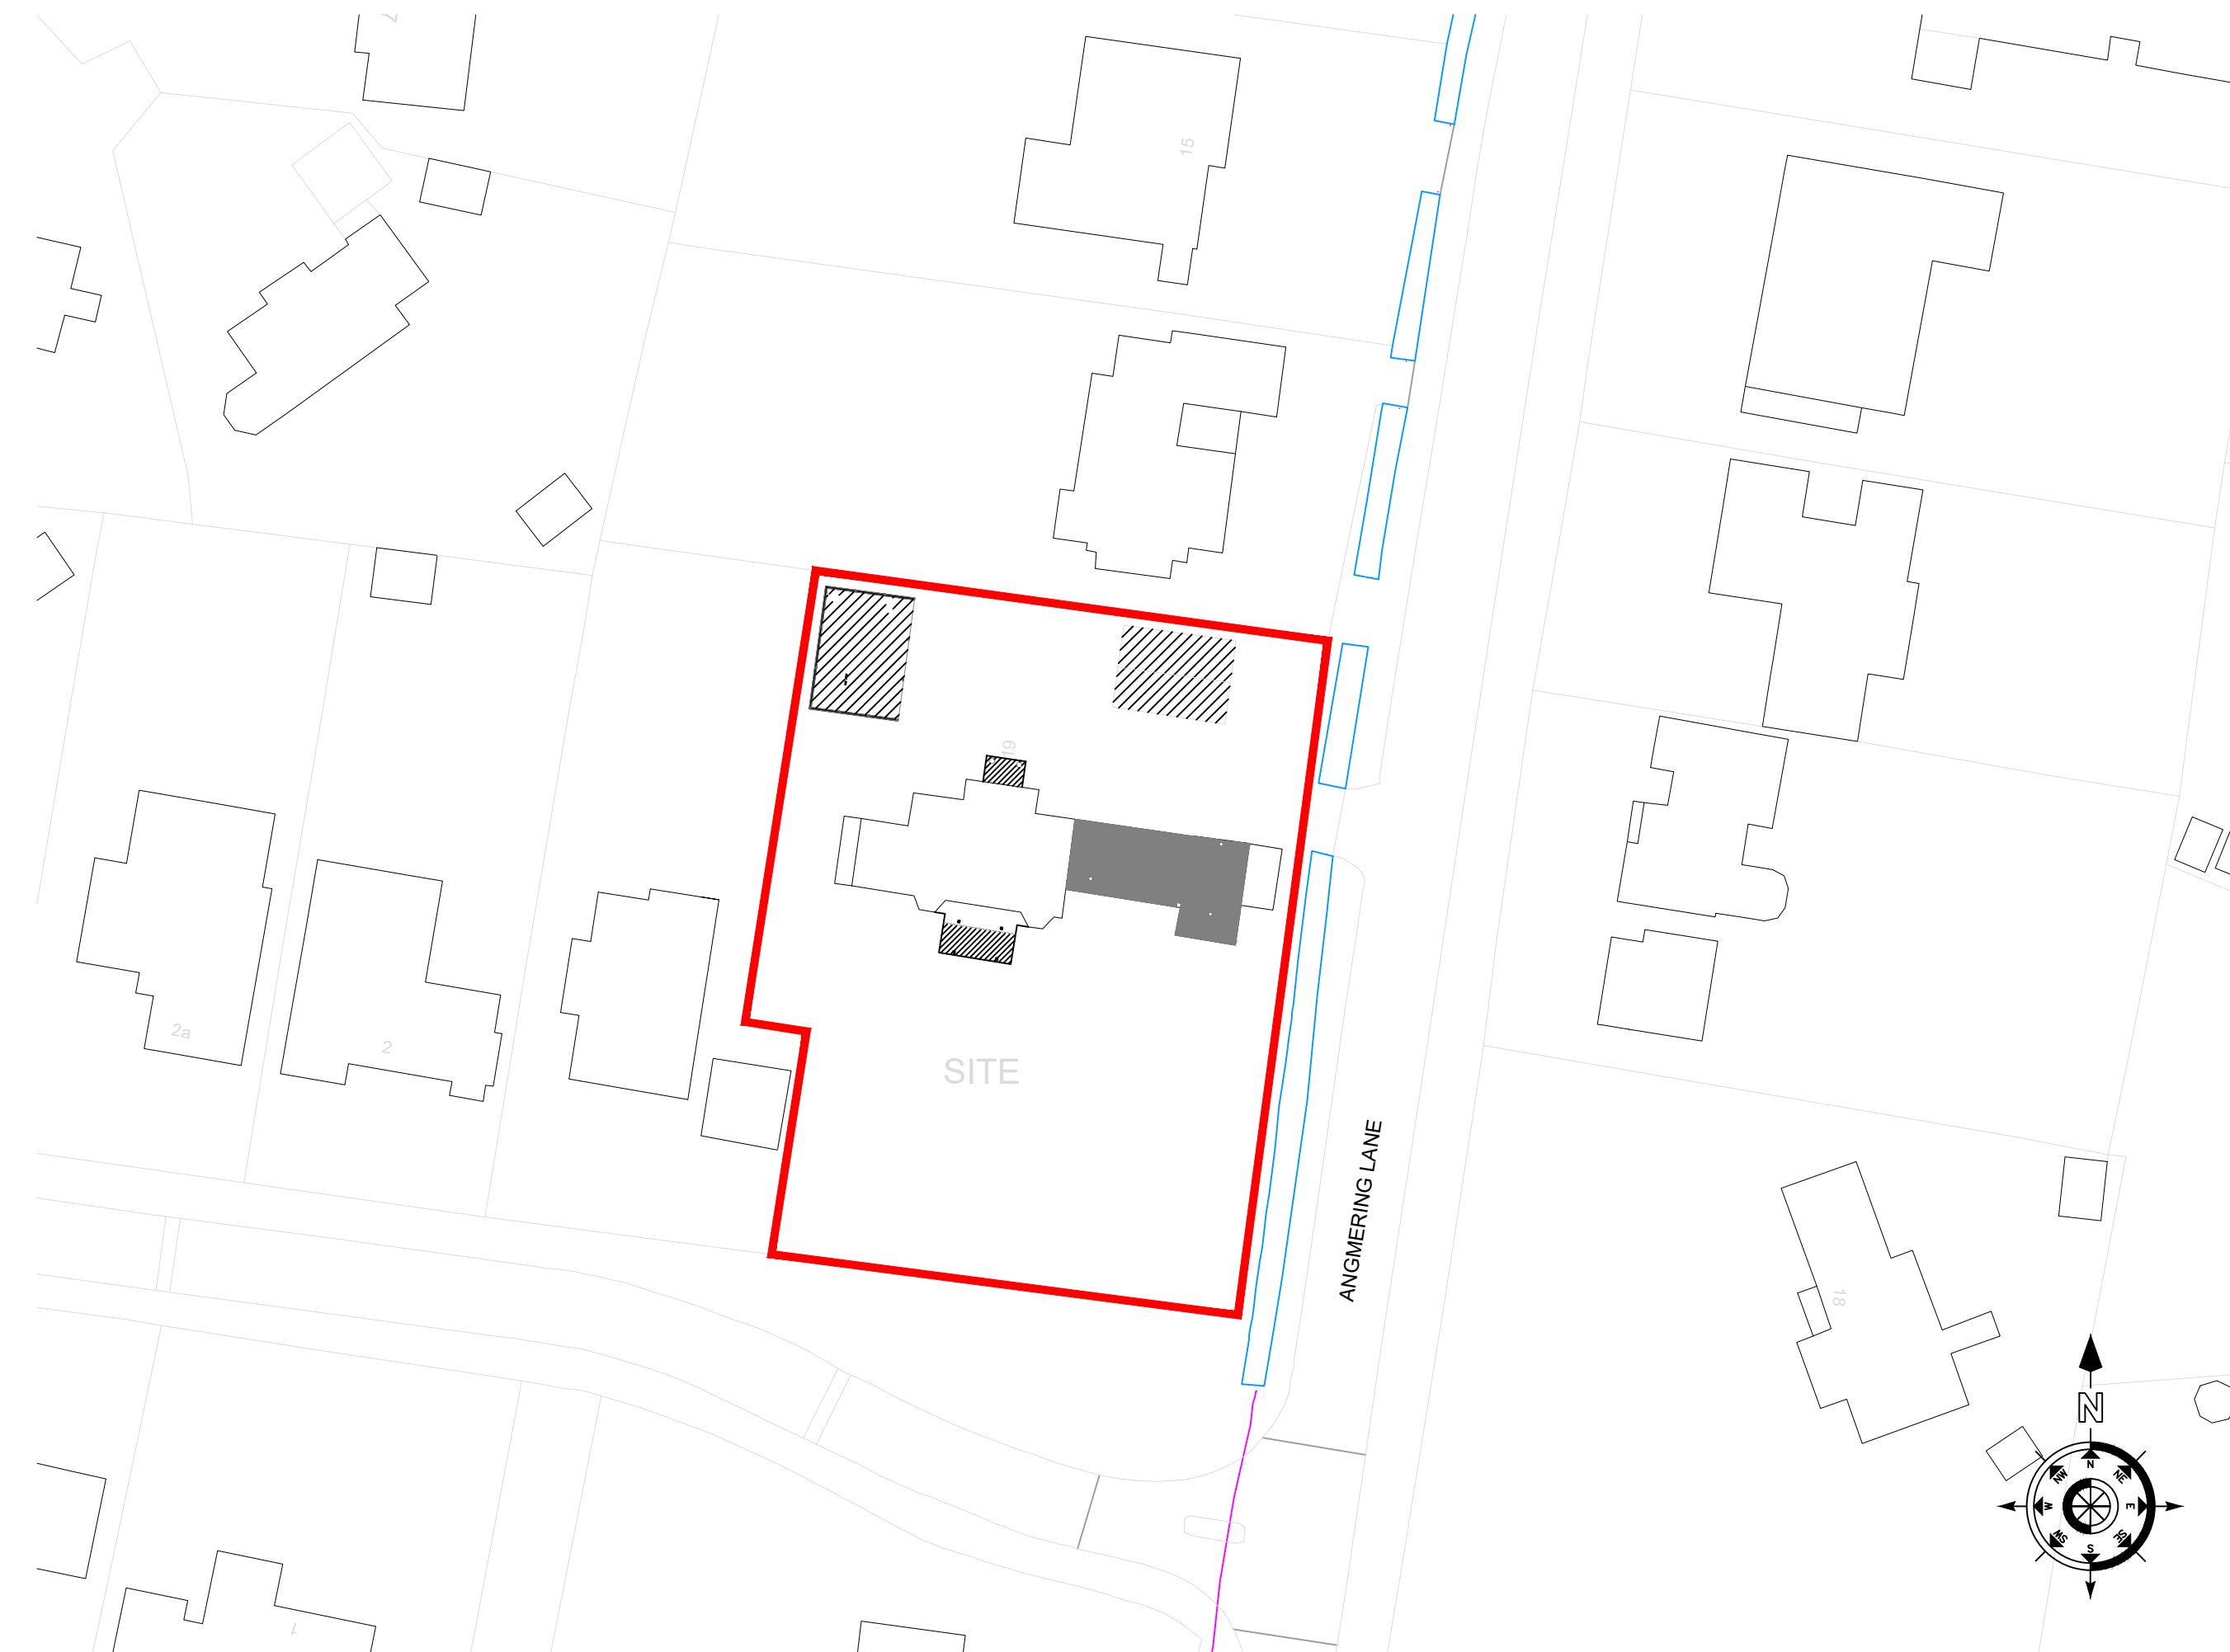


NOTES

- DO NOT SCALE OFF THIS DRAWING EXCEPT FOR PLANNING PURPOSES
- CHECK ALL DIMENSIONS ON SITE BEFORE ANY WORK IS COMMENCED
- ALL GOODS MATERIALS AND WORKMANSHIP MUST CONFORM WITH CURRENT BUILDING REGULATIONS, BRITISH STANDARDS AND CODES OF PRACTICE
- COPYRIGHT OF THIS DRAWING IS RETAINED BY THE ARCHITECT AND IT MUST NOT BE REPRODUCED WITHOUT WRITTEN CONSENT

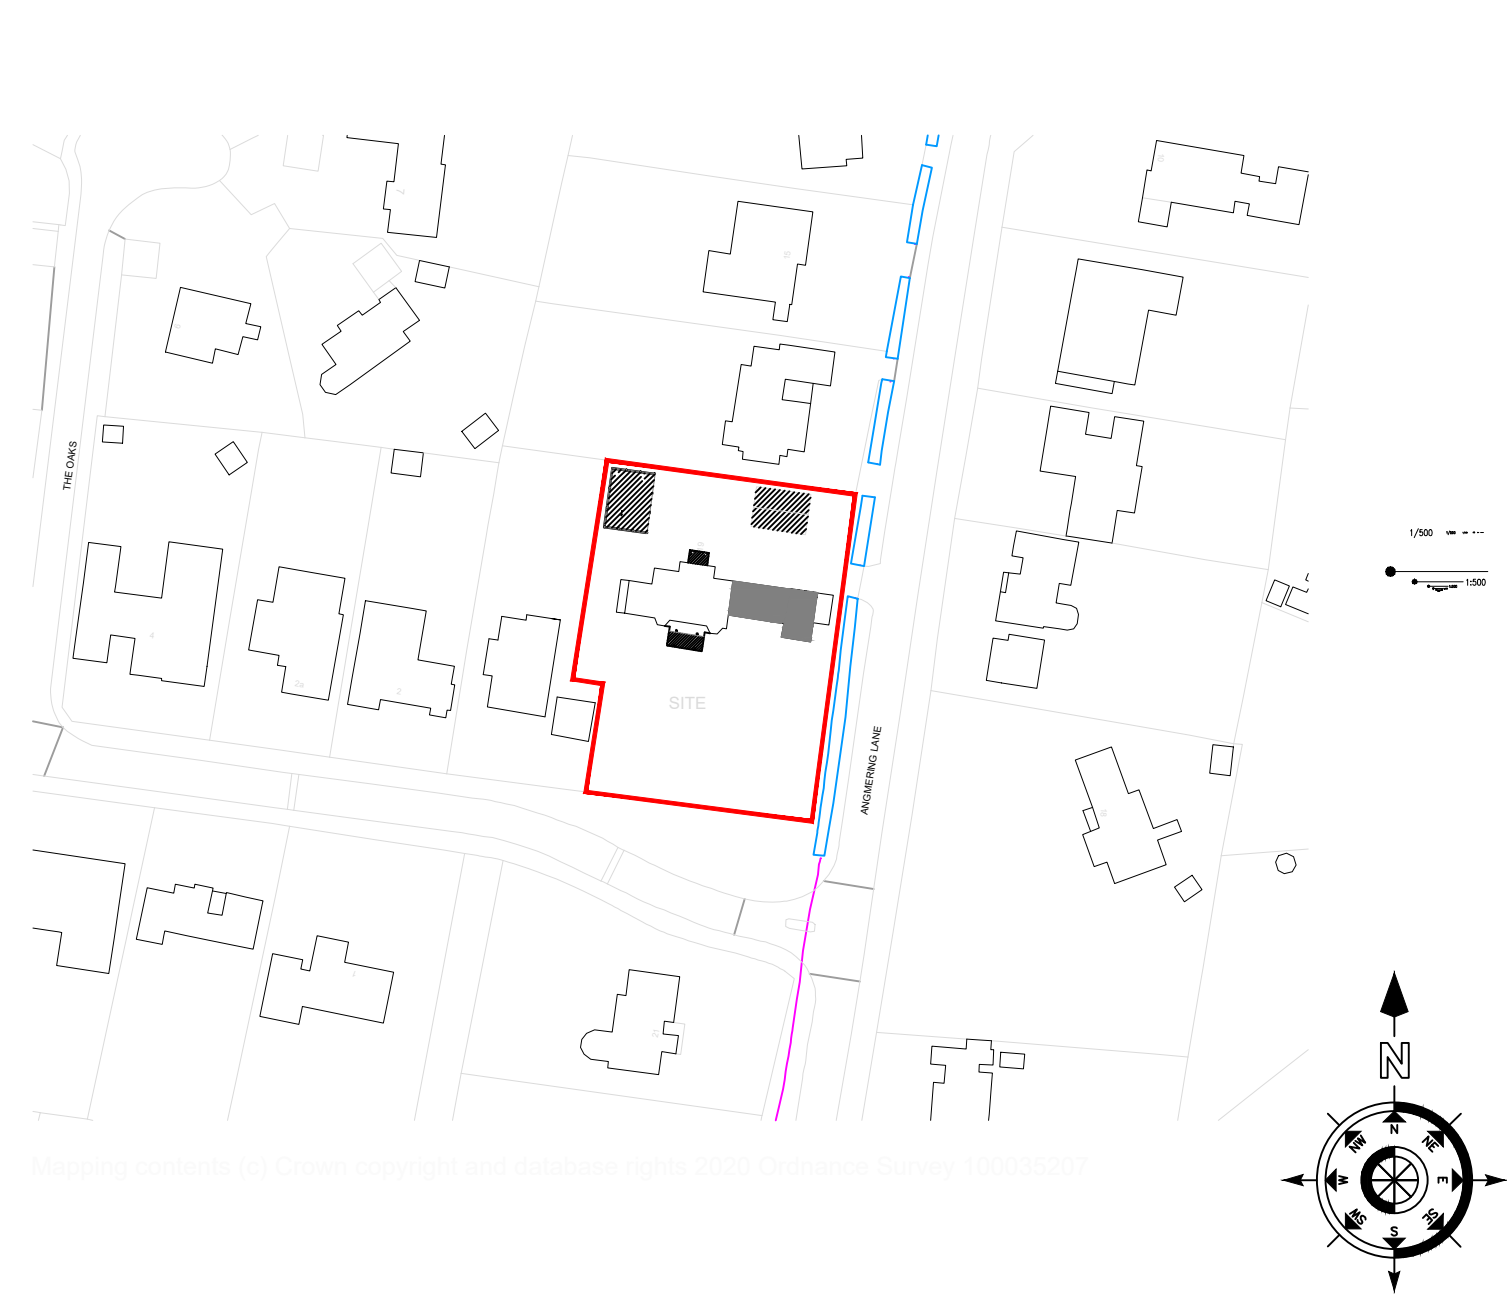

E	23/09/21	JB	Car port added
D	23/08/21	JB	Dims added
C	19/08/21	JB	Planning submission
B	04/05/21	JB	Western boundary up-dated
A	12/03/21	JB	Minor revisions
REV	DATE	BY	AMENDMENT

 **folkes architects**

1 01903 868629
info@folkesarchitects.co.uk

The Old Forge
6 Church Street
Storrington
West Sussex
BN20 4LA

CLIENT

Alan and Jacqueline Spangler

JOB TITLE

19 Angmering Lane
East Preston
West Sussex
BN16 2TA

DRAWING TITLE

Location, block and site plan

DATE	SCALE	DRAWN BY	JB
Jan 2021	See dwg	CHECKED BY	MF

JOB NO.	DRAWING NO.	REVISION
20104	1.01	E