




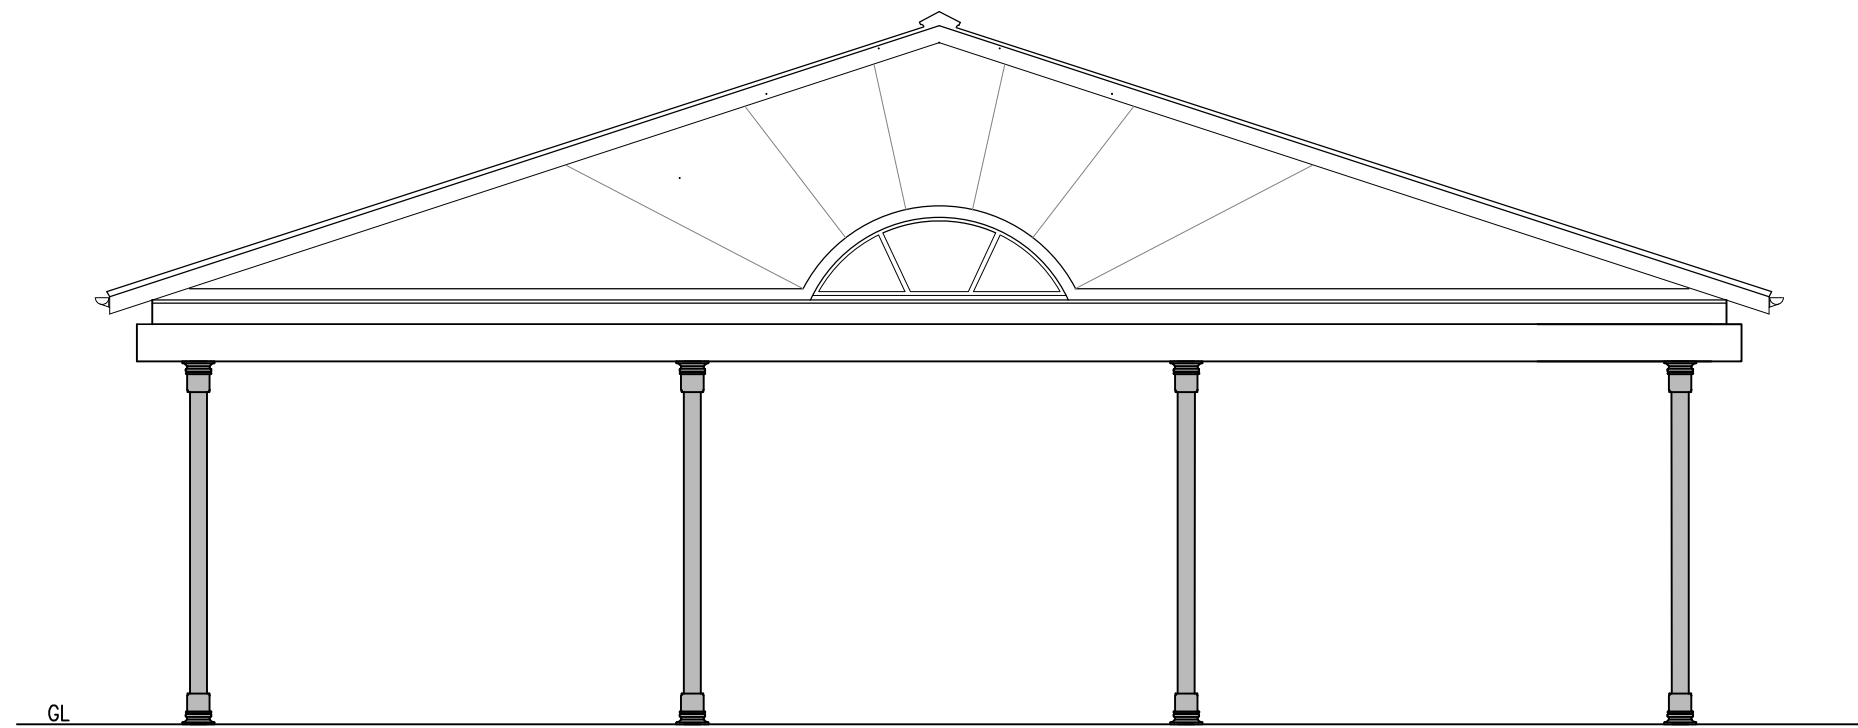

EAST ELEVATION
1:50

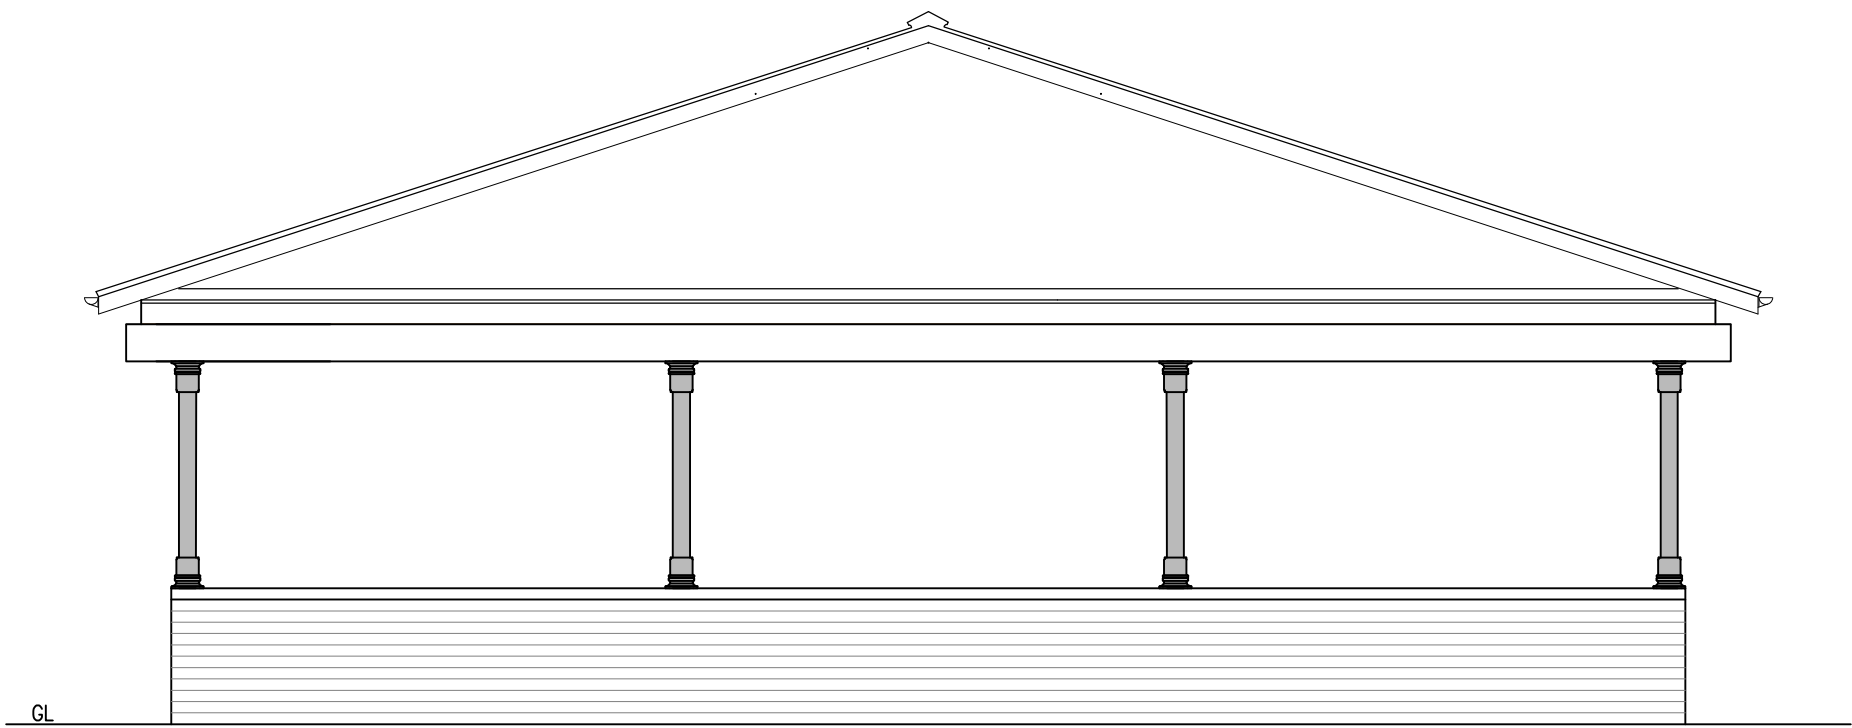

WEST ELEVATION
1:50

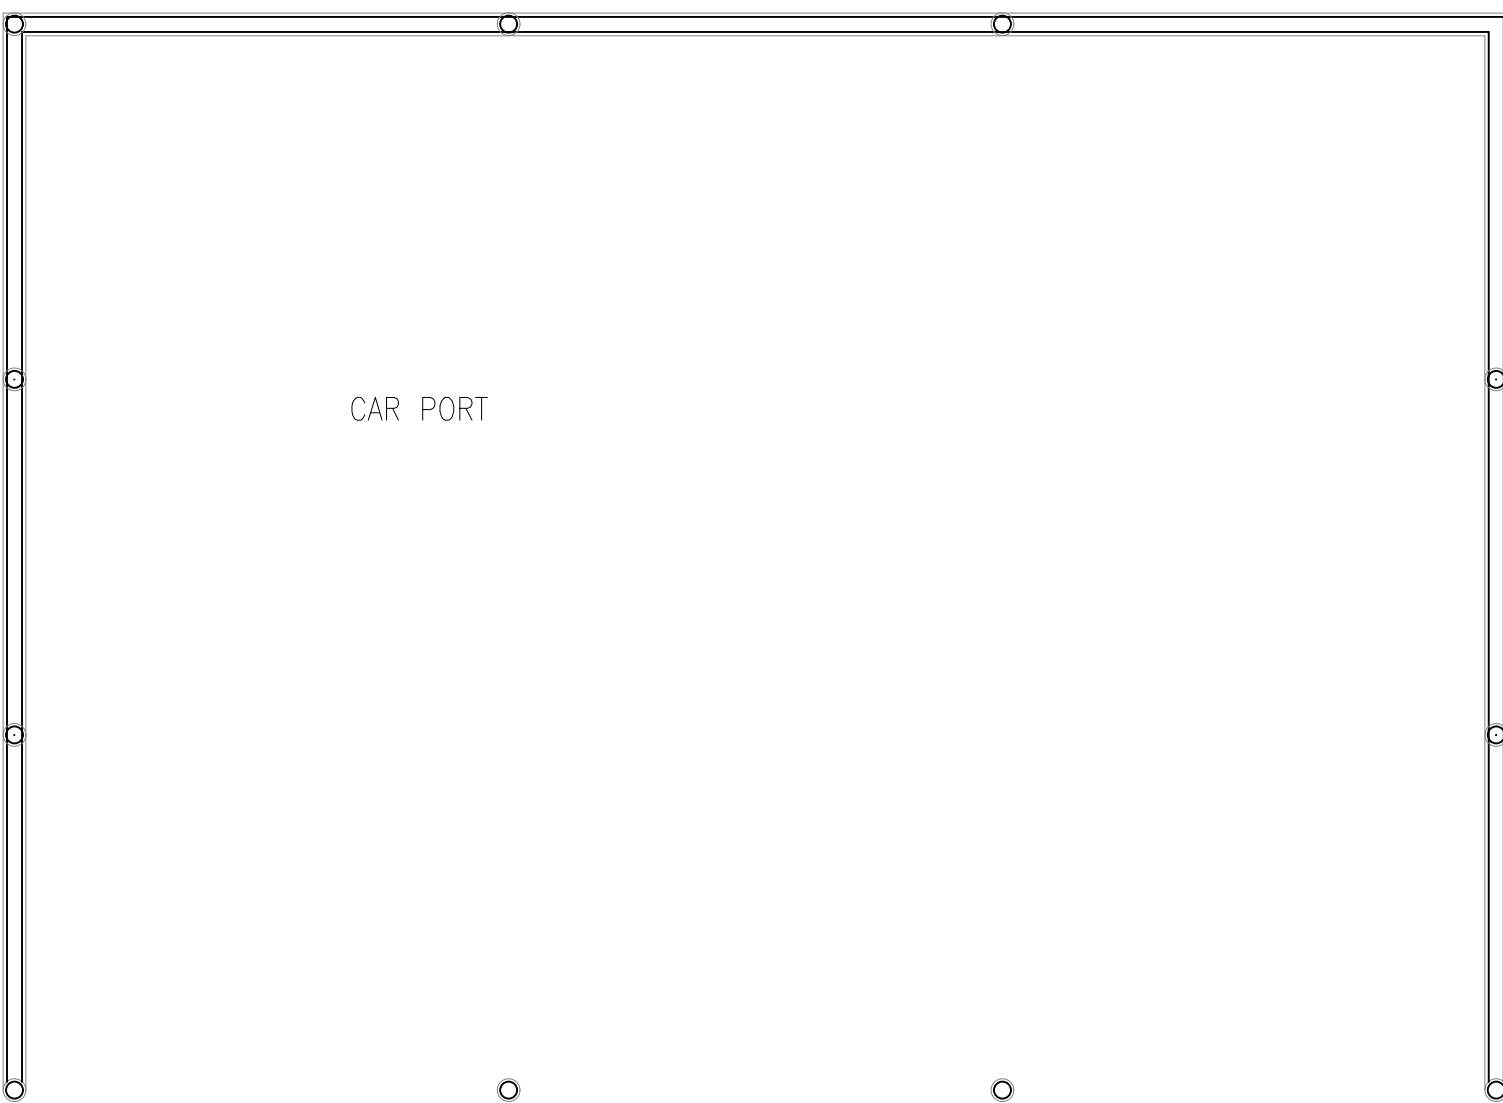


GROUND FLOOR PLAN
AS PROPOSED
1:50


NEW EXTERNAL MATERIALS –
ROOF – TO BE COVERED IN SLATE TILES.
WALLS – PLINTH WALL IN FACEBRICKWORK (TO MATCH MAIN HOUSE) WITH STONE
CAPPING
GABLE ENDS IN SMOOTH RENDER WITH SUNDIAL FEATURE TO EAST ELEVATION
COLUMNS IN STONE OR CAST IRON



SCALE BAR – 1/50 @ A1

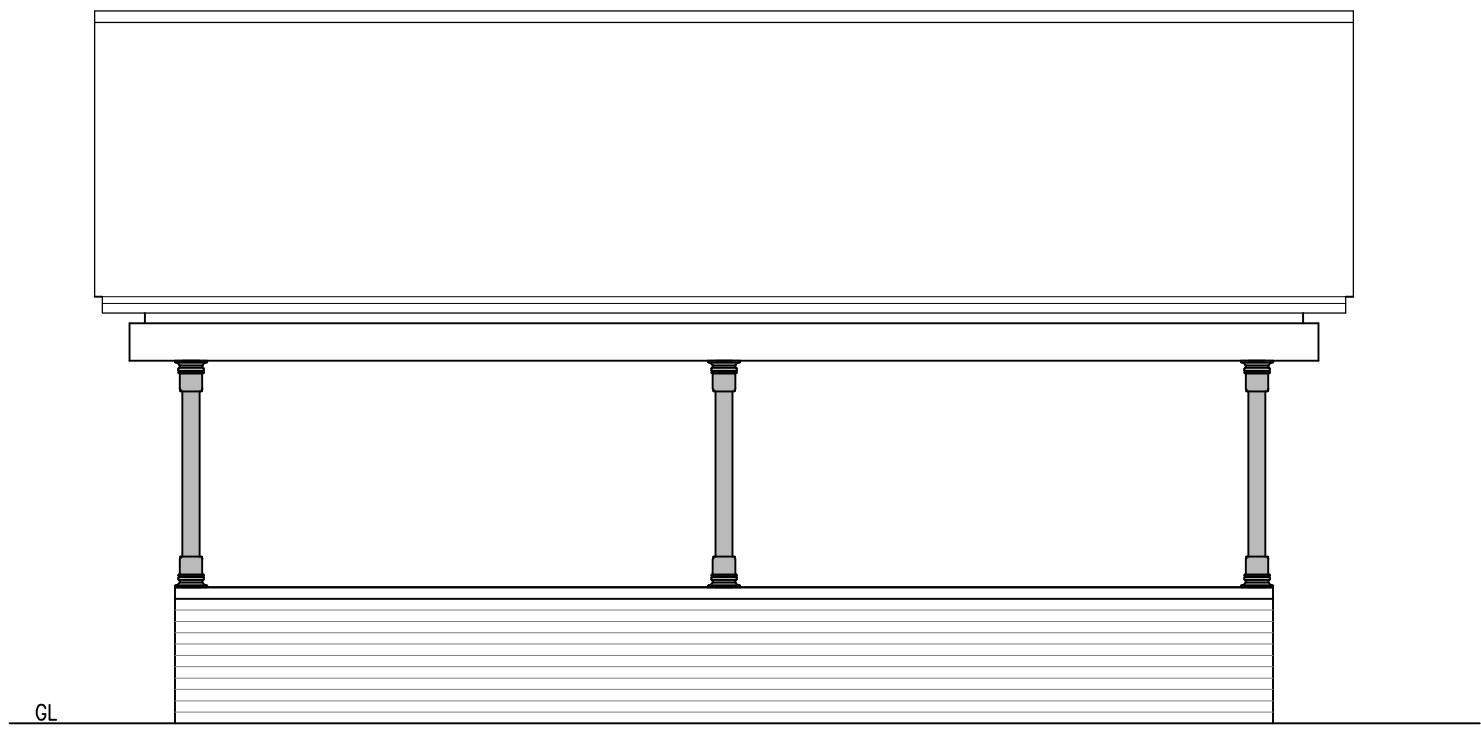

NORTH ELEVATION
1:50

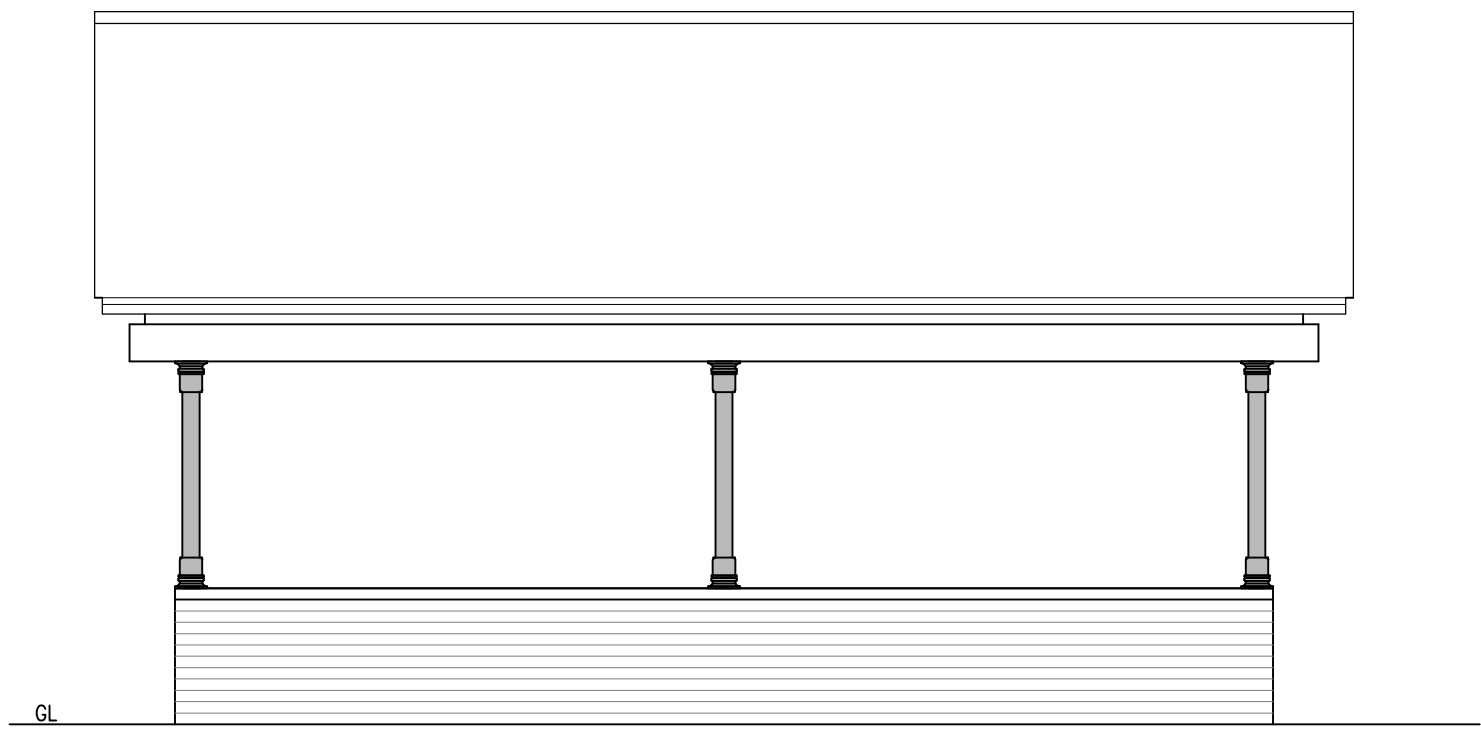

SOUTH ELEVATION
1:50

NOTES
- DO NOT SCALE OFF THIS DRAWING EXCEPT FOR
PLANNING PURPOSES
- CHECK ALL DIMENSIONS ON SITE BEFORE ANY
WORK IS COMMENCED
- ALL GOODS MATERIALS AND WORKMANSHIP MUST
CONFORM WITH CURRENT BUILDING REGULATIONS,
BRITISH STANDARDS AND CODES OF PRACTICE
- COPYRIGHT OF THIS DRAWING IS RETAINED BY THE
ARCHITECT AND IT MUST NOT BE REPRODUCED
WITHOUT WRITTEN CONSENT

REV	DATE	BY	AMENDMENT
 folkesarchitects 1 01903 860829 info@folkesarchitects.co.uk The Old Forge 6 Church Street Storrington West Sussex BN20 4LA			
CLIENT			
Alan and Jacqueline Spangler			
JOB TITLE			
19 Angmering Lane East Preston West Sussex BN16 2TA			
DRAWING TITLE			
Car port as proposed			
DATE	SCALE	DRAWN BY	
Sept 2021	1:50@A1	JB	
		CHECKED BY	
		MF	
JOB NO.	DRAWING NO.	REVISION	
20104	2.07		