



Rear Elevation F-F

Schedule of Materials

1. Architectural Profiled Metal Cladding
2. Timber Cladding
3. Flat Panel Metal Cladding
4. Red Stock Brick
5. Blue Engineering Brick
6. Screen Glazing
7. Metal Pallsade Fencing
8. Architectural Mesh
9. Public View Fencing

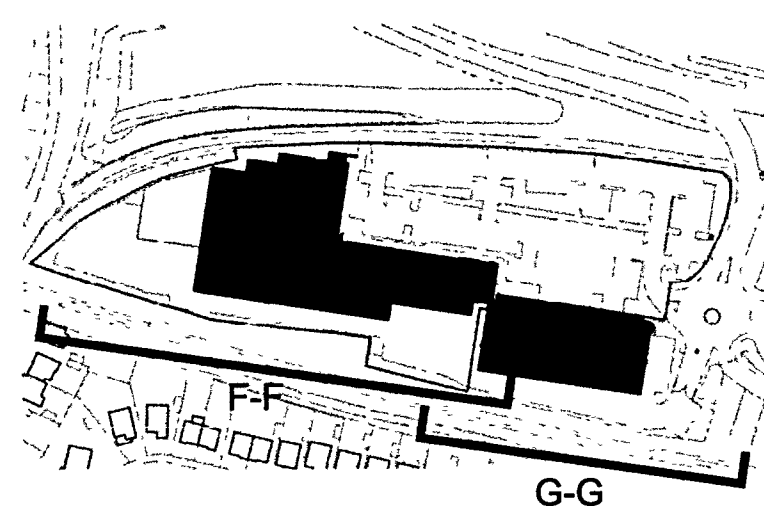

Keyplan

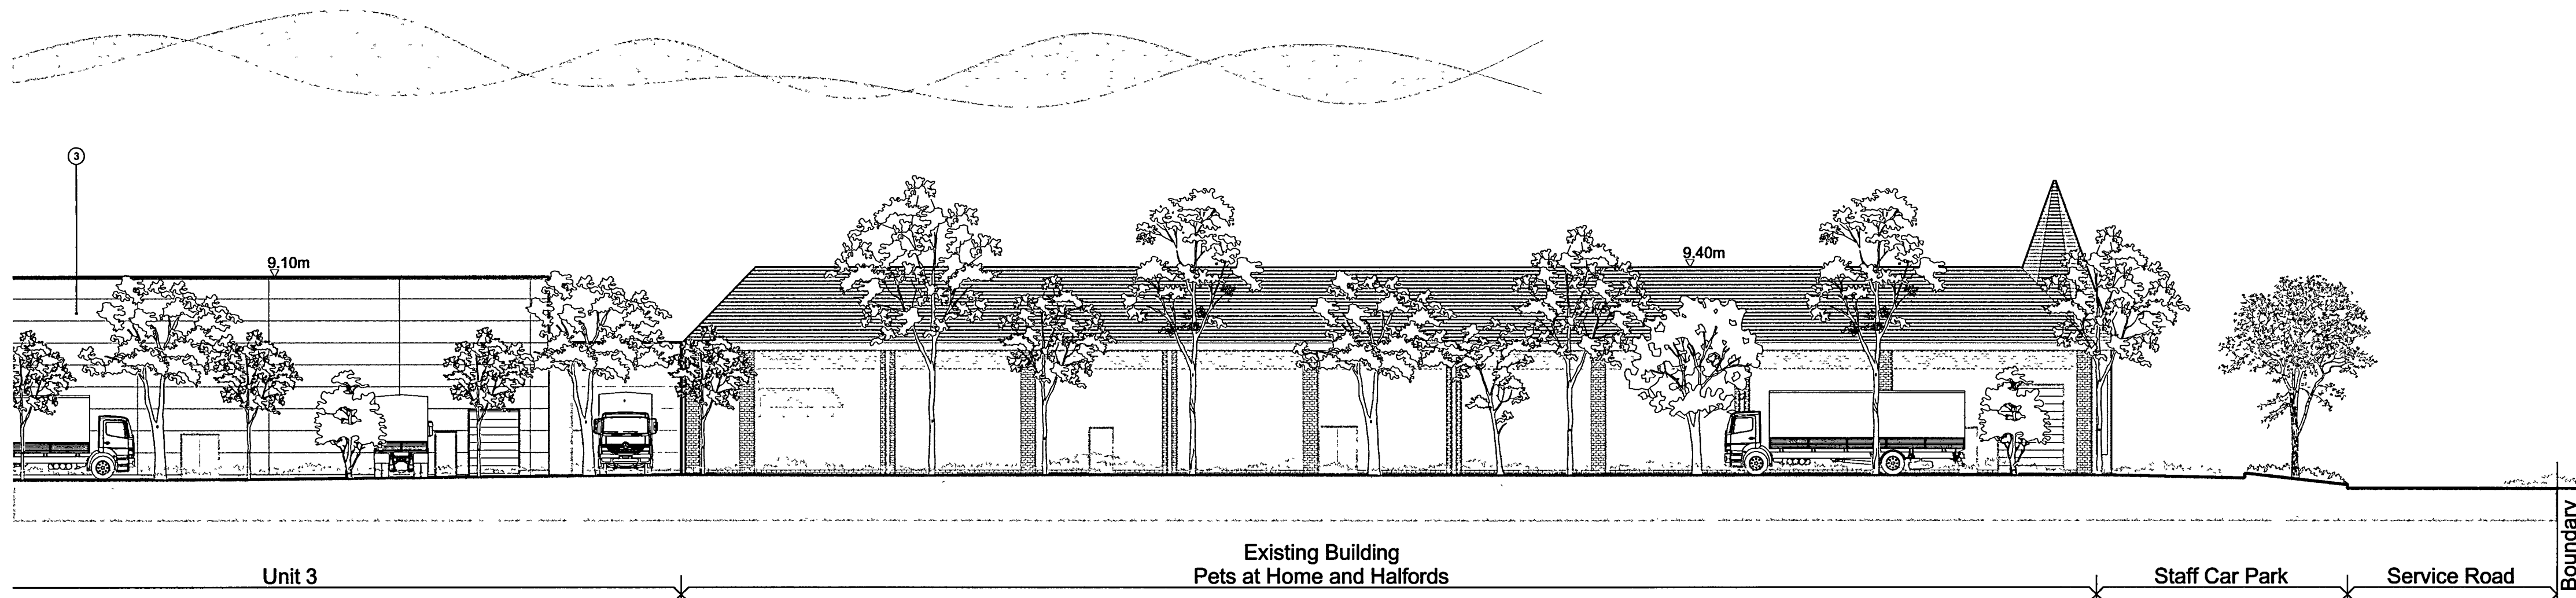

Rear Elevation G-G

Rev	Date	Description	Drawn by	PM
C	15 02 08	Issued for Planning	SG	MS
B	08 02 08	Kiosk note to text bar removed	SG	MS
A	05 02 08	Existing elevations to retained buildings, schedule of materials added, trees cars & people added	SG	MS

Note:
To be read in conjunction with dwgs HGP 07.187.01 - 07.187.05 - 07.187.10
07.187.20 - 07.187.25 - 07.187.26 - 07.187.30 - 07.187.31 - 07.187.33 - 07.187.34

PLANNING

CLIENT

STORE
PROPERTY

TITLE

Rustington Retail Park

Proposed Rear Elevations
Elevations Sheet 3

Drawing No:
07.187.32

HGP
ARCHITECTS

HGP GreenTree Alchurch Evans Limited
Furzehall Farm, Wickham Road, Fareham, Hampshire, PO16 7RH, England
Tel: 01329 263225 Fax: 01329 237004 Email: email@hgp-architects.co.uk

HGP GreenTree Alchurch Evans Ltd.
Copyright Reserved 2007
Do not scale - check dims on site.

Scale : 1:200 @ A1
Date : 14.12.07

Drawn by : SPG
Checked by : MS

© D E F G H
J K L M N P Q R
S T U V W X Y Z