



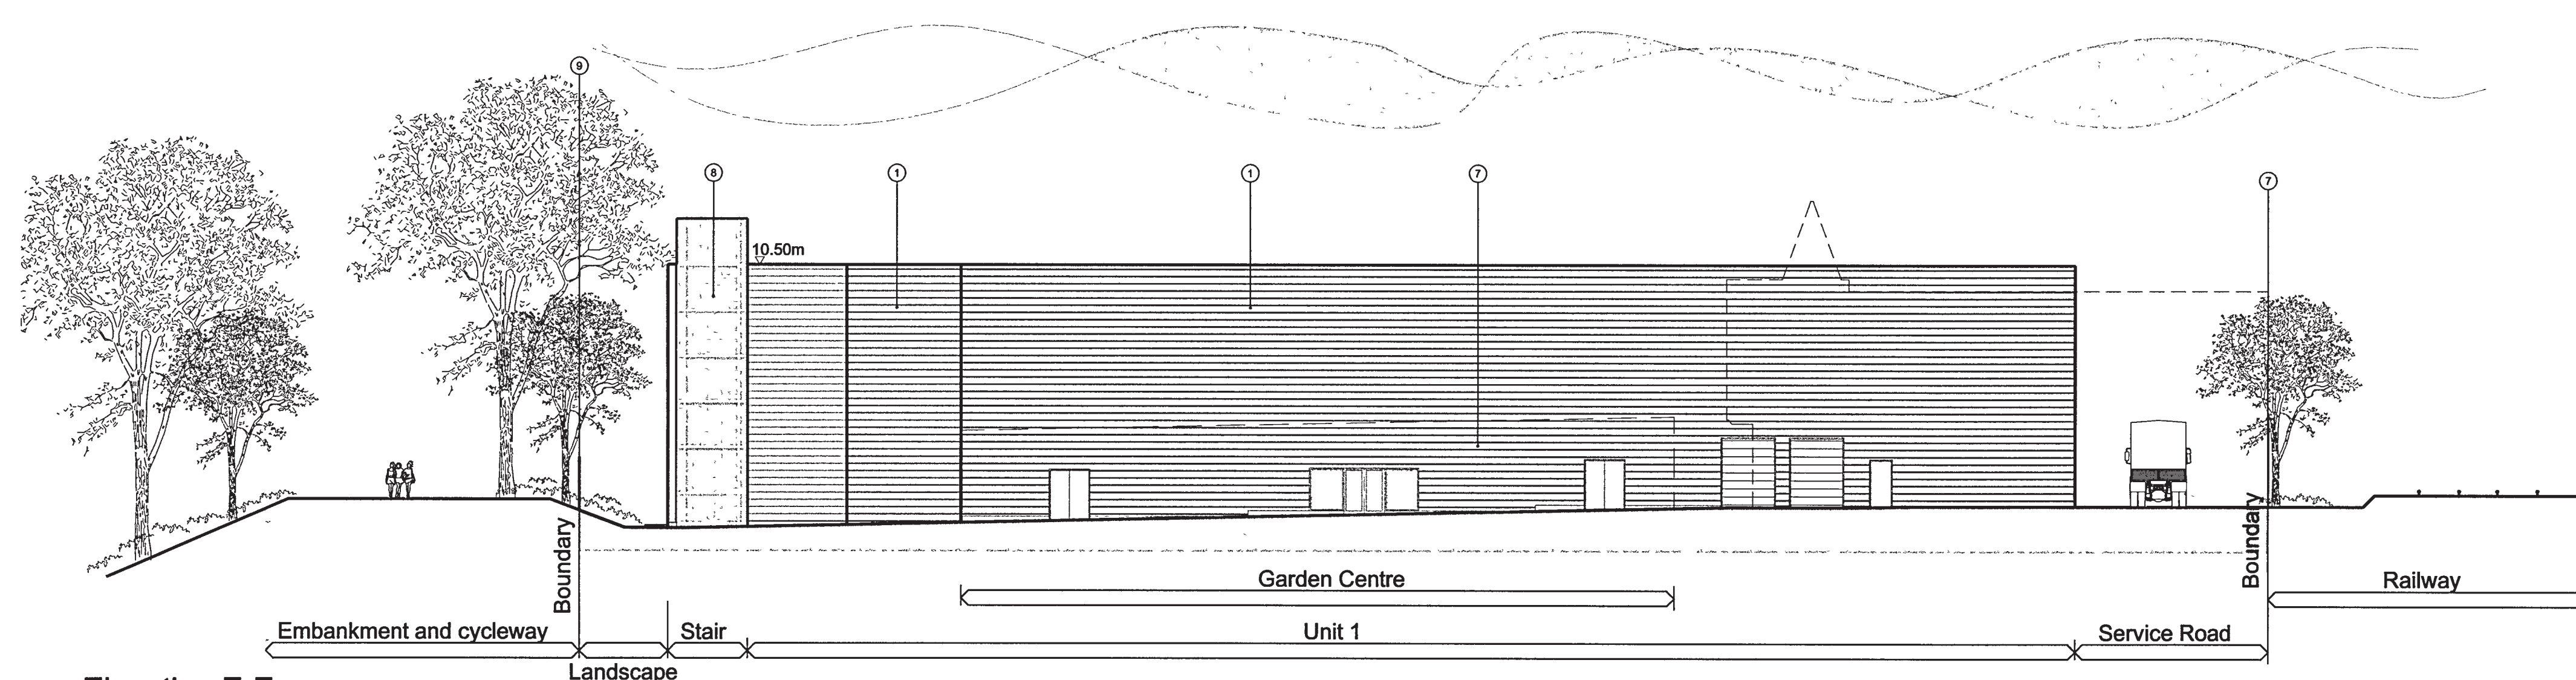


Elevation E-E

Schedule of Materials

- 1. Architectural Profiled Metal Cladding
- 2. Timber Cladding
- 3. Flat Panel Metal Cladding
- 4. Red Stock Brick
- 5. Blue Engineering Brick
- 6. Screen Glazing
- 7. Metal Pallisade Fencing
- 8. Architectural Mesh

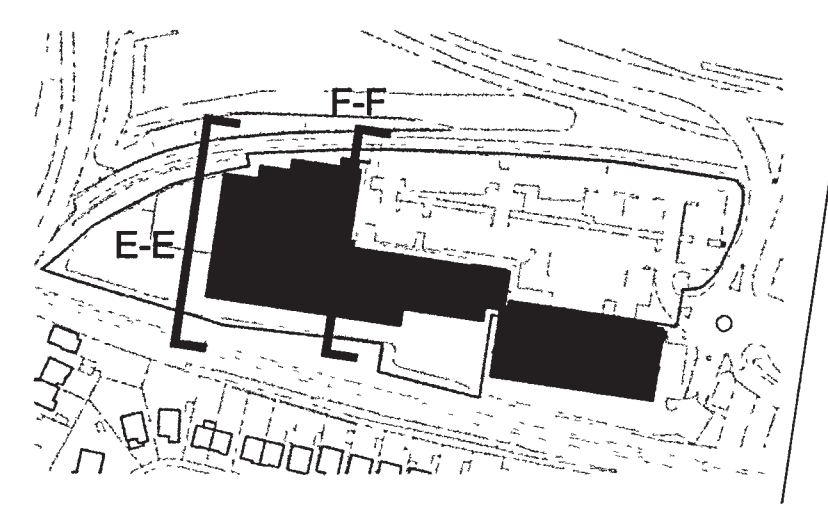

Keyplan

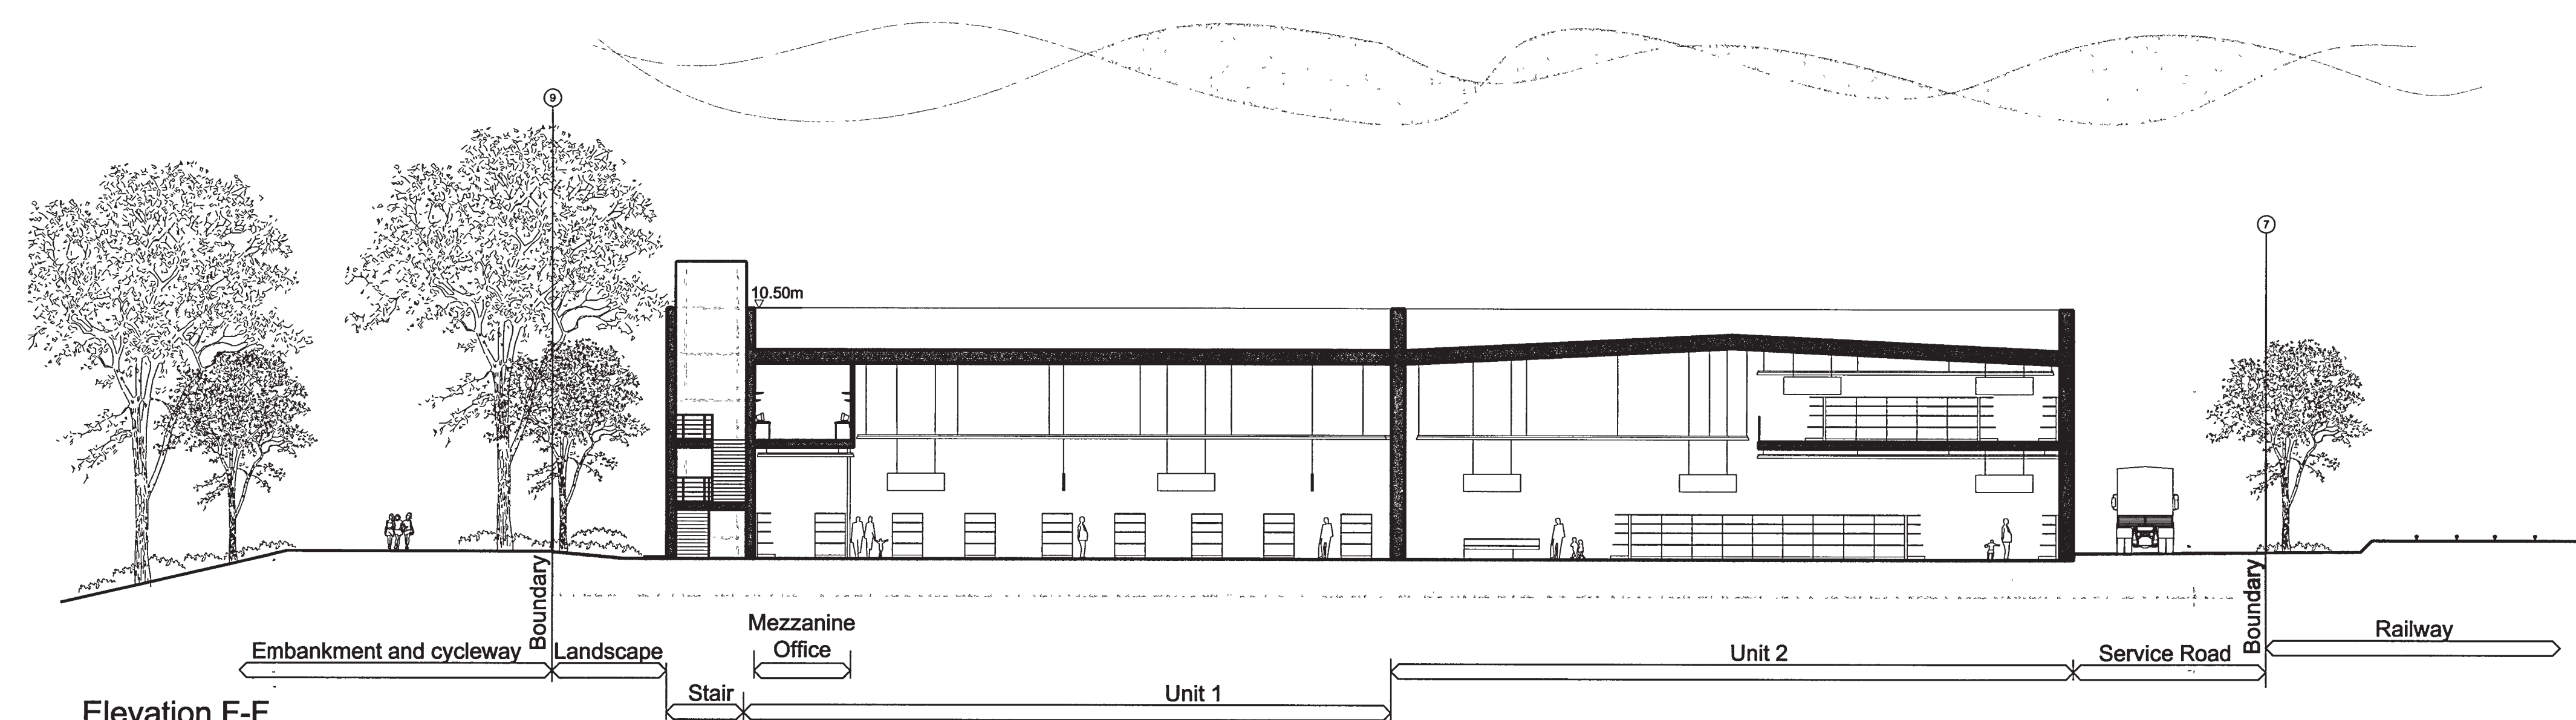

Elevation F-F

Rev	Date	Description	Drawn by	PM
B	15.02.08	Issued for Planning	SG	MS
A	05.02.08	Schedule of materials added, trees cars & people added Office entrance revised for wayleave	SG	MS
REVISIONS				

Note:
To be read in conjunction with drawings HGP 07.187.01 - 07.187.05 - 07.187.10
07.187.20 - 07.187.25 - 07.187.26 - 07.187.30 - 07.187.32 - 07.187.33 - 07.187.34

PLANNING

HGP Greentree Alchurch Evans Ltd.
Copyright Reserved 2007
Do not scale - check dimensions on site

CLIENT
**STORE
PROPERTY**

Scale: 1:200 @ A1
Date: 14.12.07
Drawn by: SPG
Checked by: MS

TITLE
Rustington Retail Park
**Proposed Rear Elevation
Elevations Sheet 2**

Drawing No:
07.187.31

C	D	E	F	G	H
J	K	L	M	N	P
S	T	U	V	W	X
Y	Z				

HGP
ARCHITECTS
HGP Greentree Alchurch Evans Limited
Furzehill Farm, Wickham Road, Farnham, Hampshire, PO16 7BJ, England
Tel: 01329 283225 Fax: 01329 237004 Email: email@hgp-architects.co.uk