


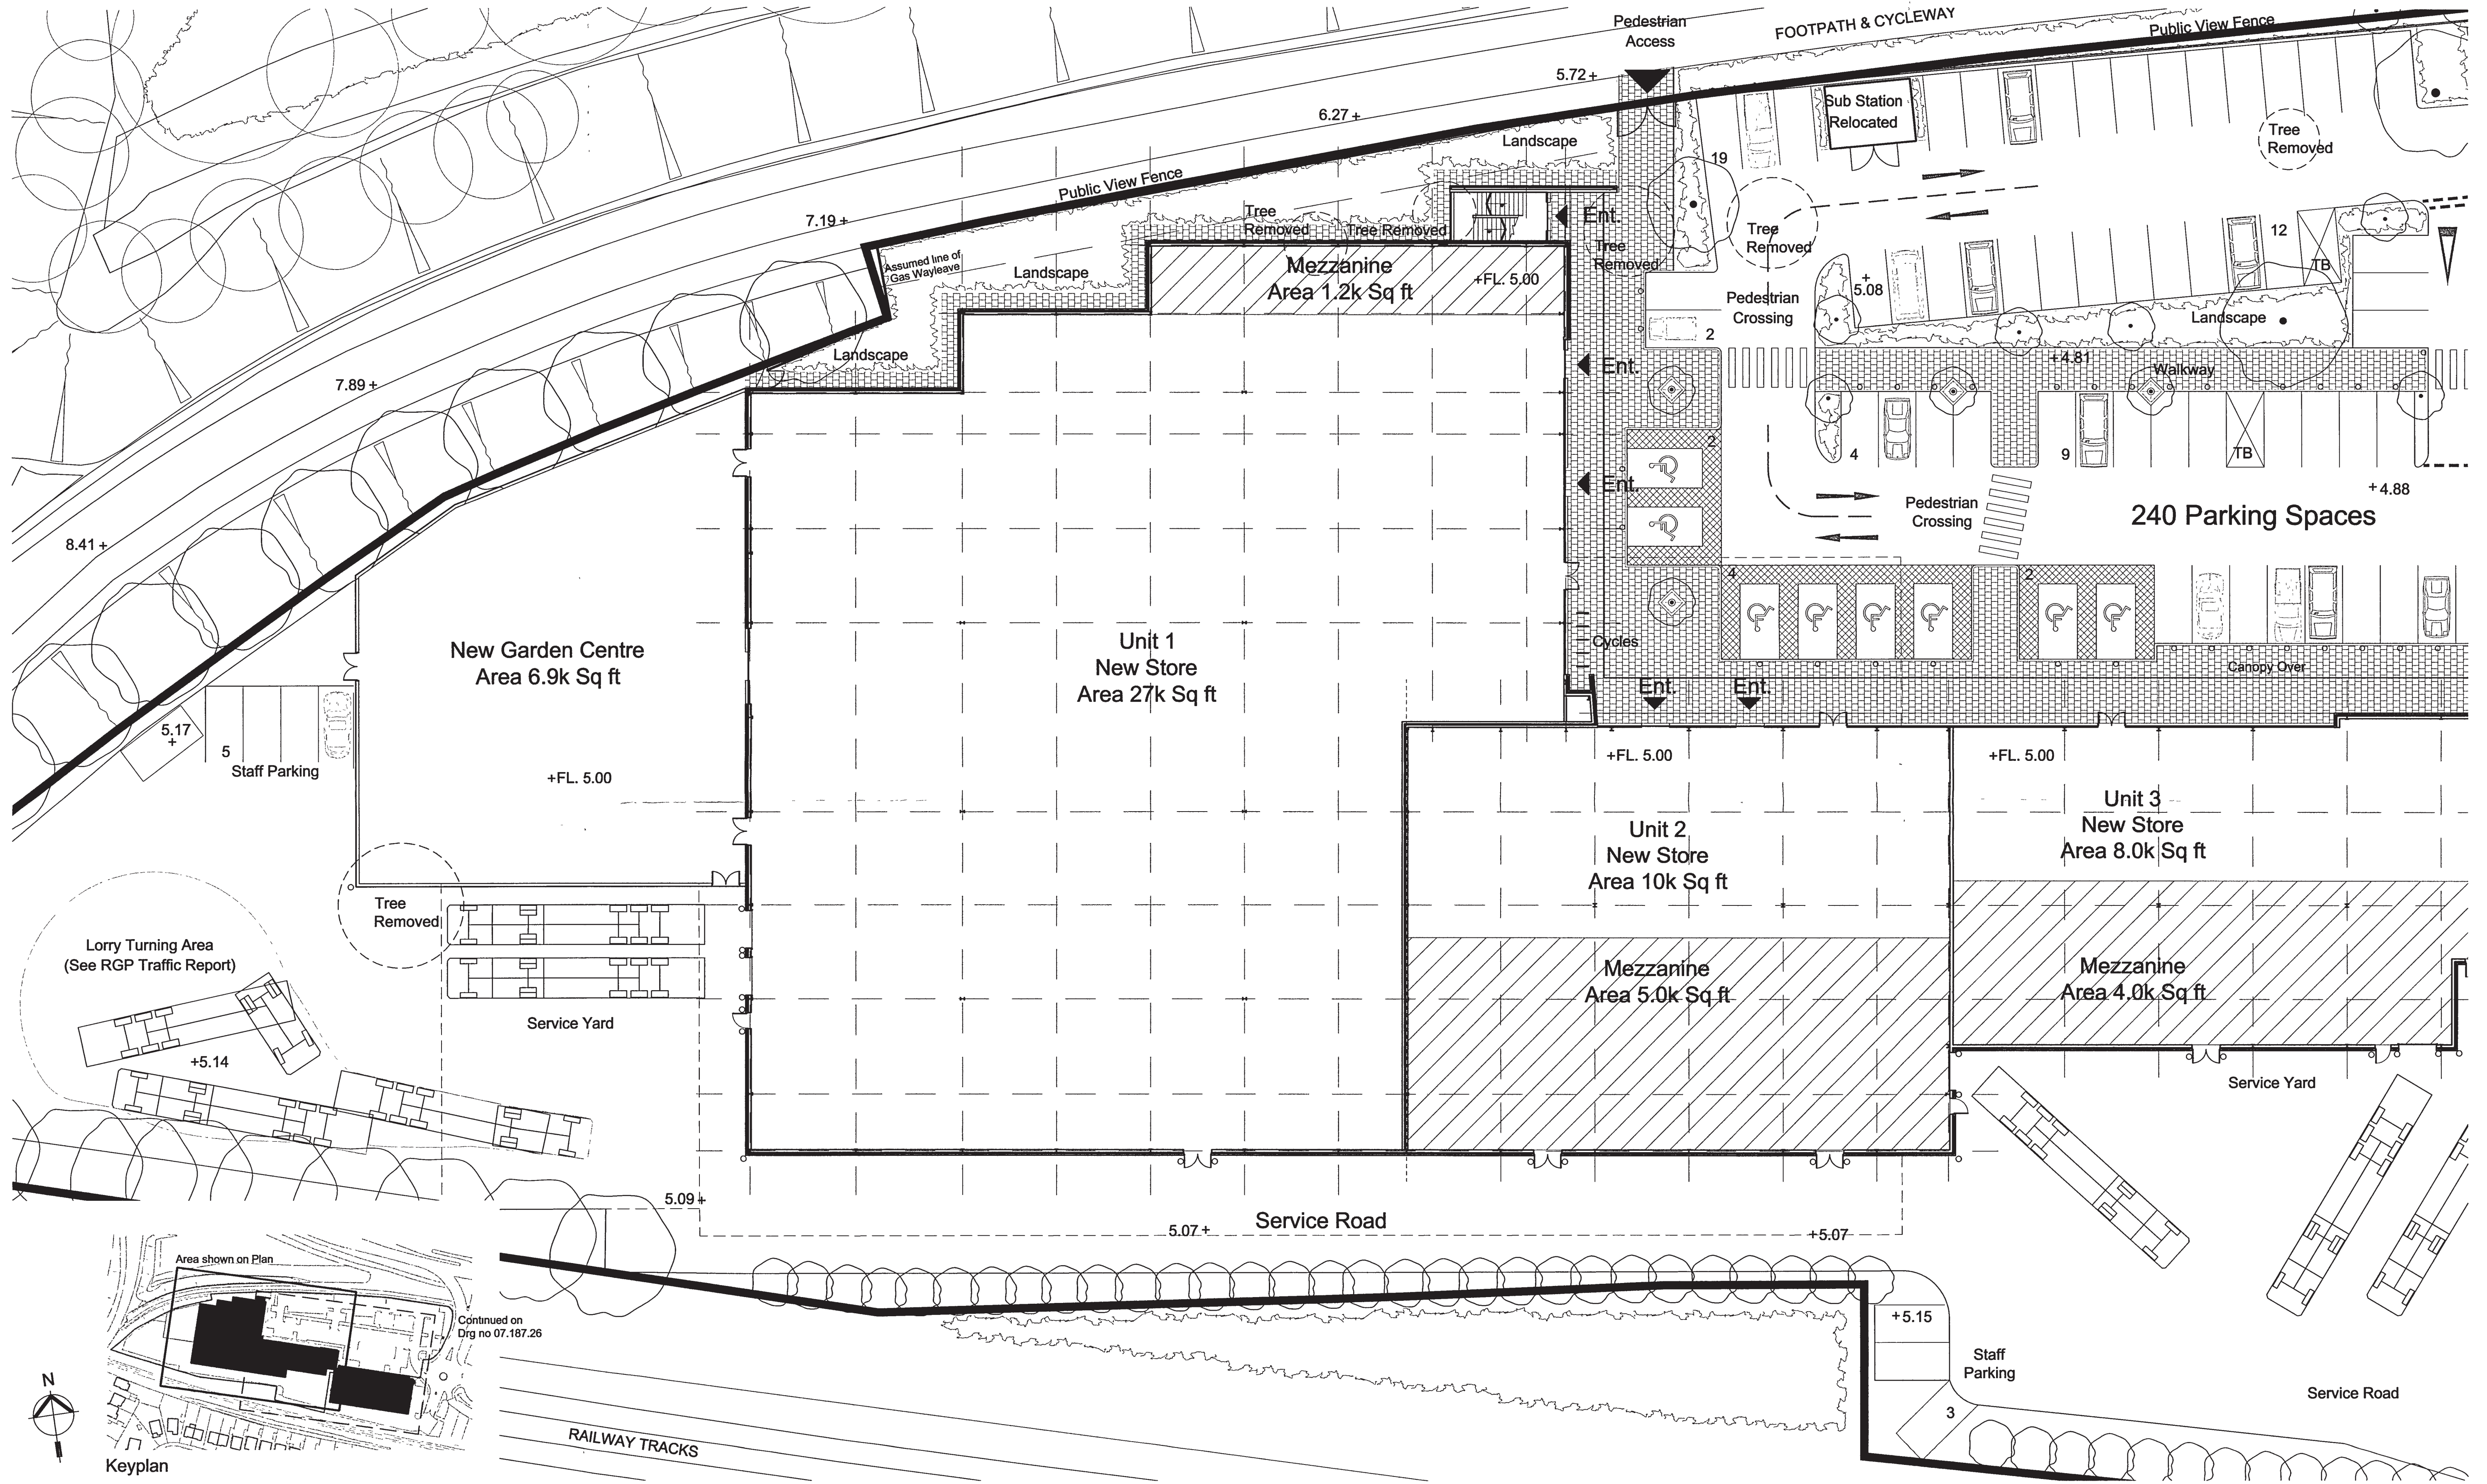

Rev	Date	Description	Drawn by	PM
D	15.02.08	Issued for Planning	SG	MS
C	08.02.08	Schedule of areas shown in sq m	SG	MS
B	05.02.08	Unit 2 split, schedule of areas added, gas wayleave added	SG	MS
A	08.01.08	Greater Detail Added	SG	MS

Note:
To be read in conjunction with drawings HGP 07.187.01 - 07.187.05 - 07.187.10
07.187.20 - 07.187.26 - 07.187.30 - 07.187.31 - 07.187.32 - 07.187.33 - 07.187.34
Based on Survey Carried out by Offington Land Surveys - August 2007
All areas are GIA measurement, for indicative purposes only
and may be subject to change during design development.

PLANNING

CLIENT

STORE PROPERTY

TITLE

Rustington Retail Park

Proposed Floor Plan
Page 1 of 2

Scale: 1:200 @ A1
Date: 05.12.07

Drawn by: MS
Checked by: SL

Drawing No:
07.187.25

Continued on
Drg no 07.187.26

RAILWAY TRACKS

HGP
ARCHITECTS

HGP Greentree Alchurch Evans Limited
Furzehill Farm, Wickham Road, Fareham, Hampshire, PO16 7JH, England
Tel: 01329 283225 Fax: 01329 237004 Email: email@hgp-architects.co.uk

Rev

0 1 | 2 | 