



Elevation A-A

Schedule of Materials


1. Architectural Profiled Metal Cladding
2. Timber Cladding
3. Flat Panel Metal Cladding
4. Red Stock Brick
5. Blue Engineering Brick
6. Screen Glazing
7. Metal Pallisade Fencing
8. Architectural Mesh
9. Public View Fencing

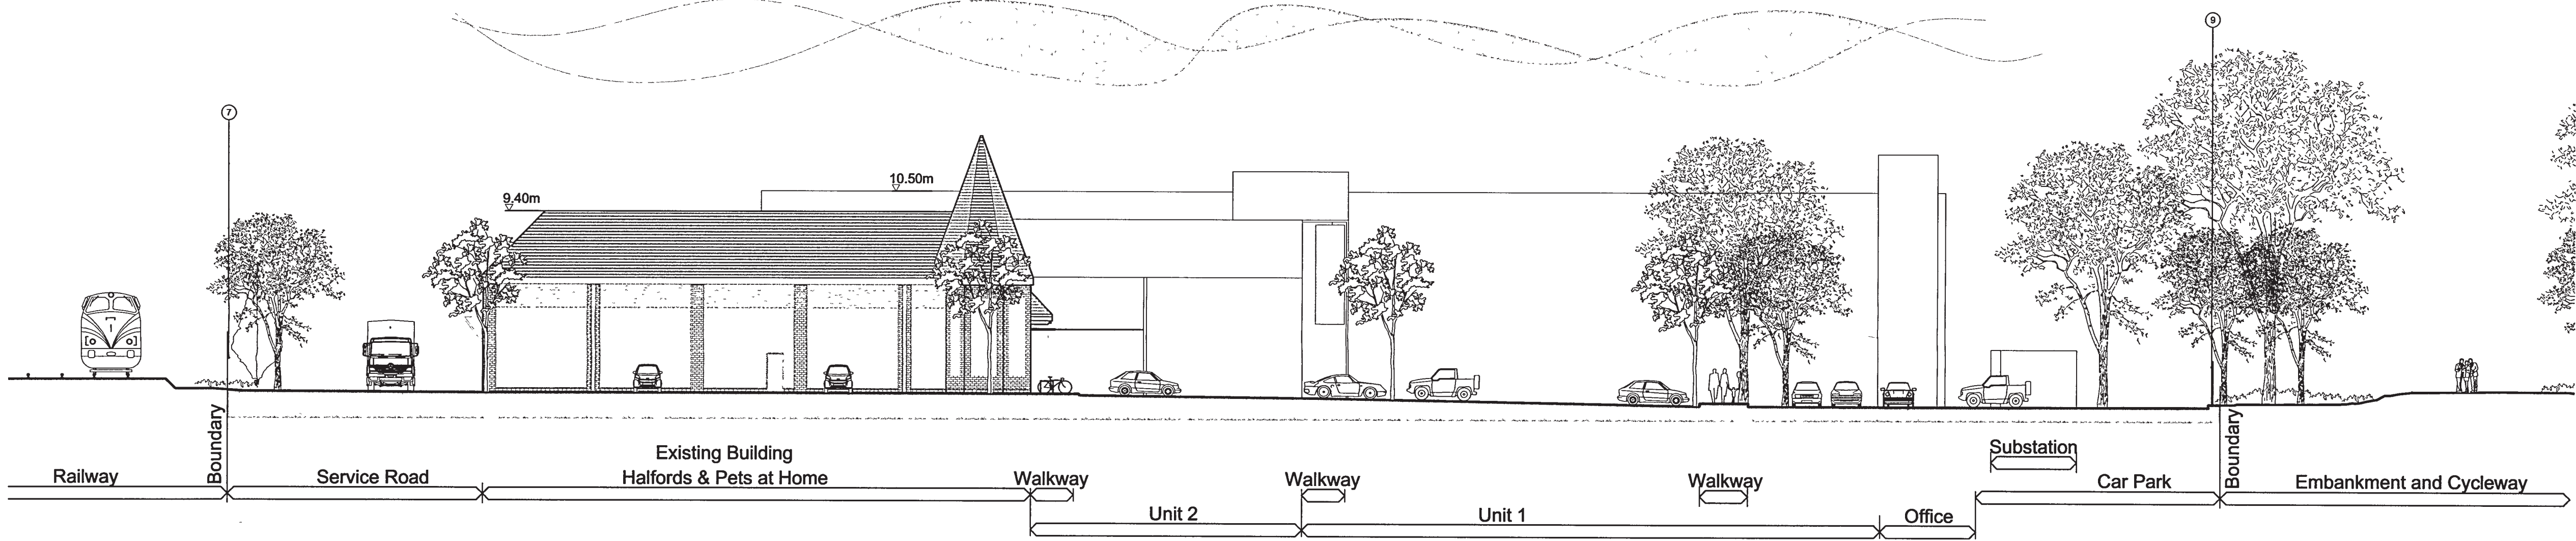

Elevation B-B

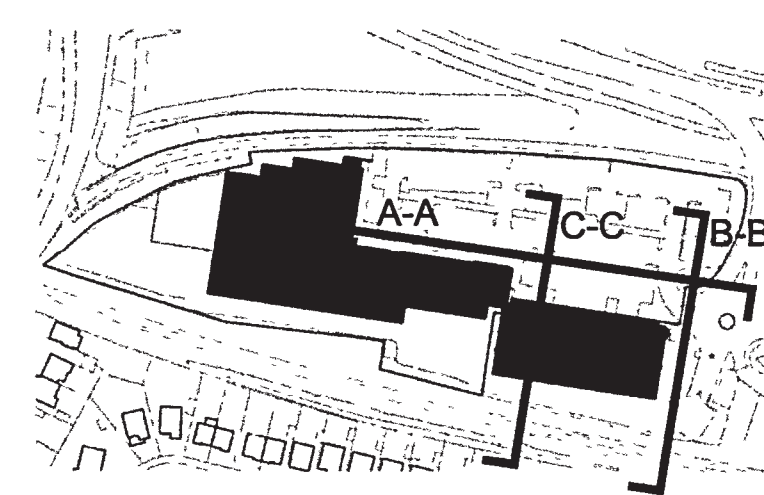

Keyplan

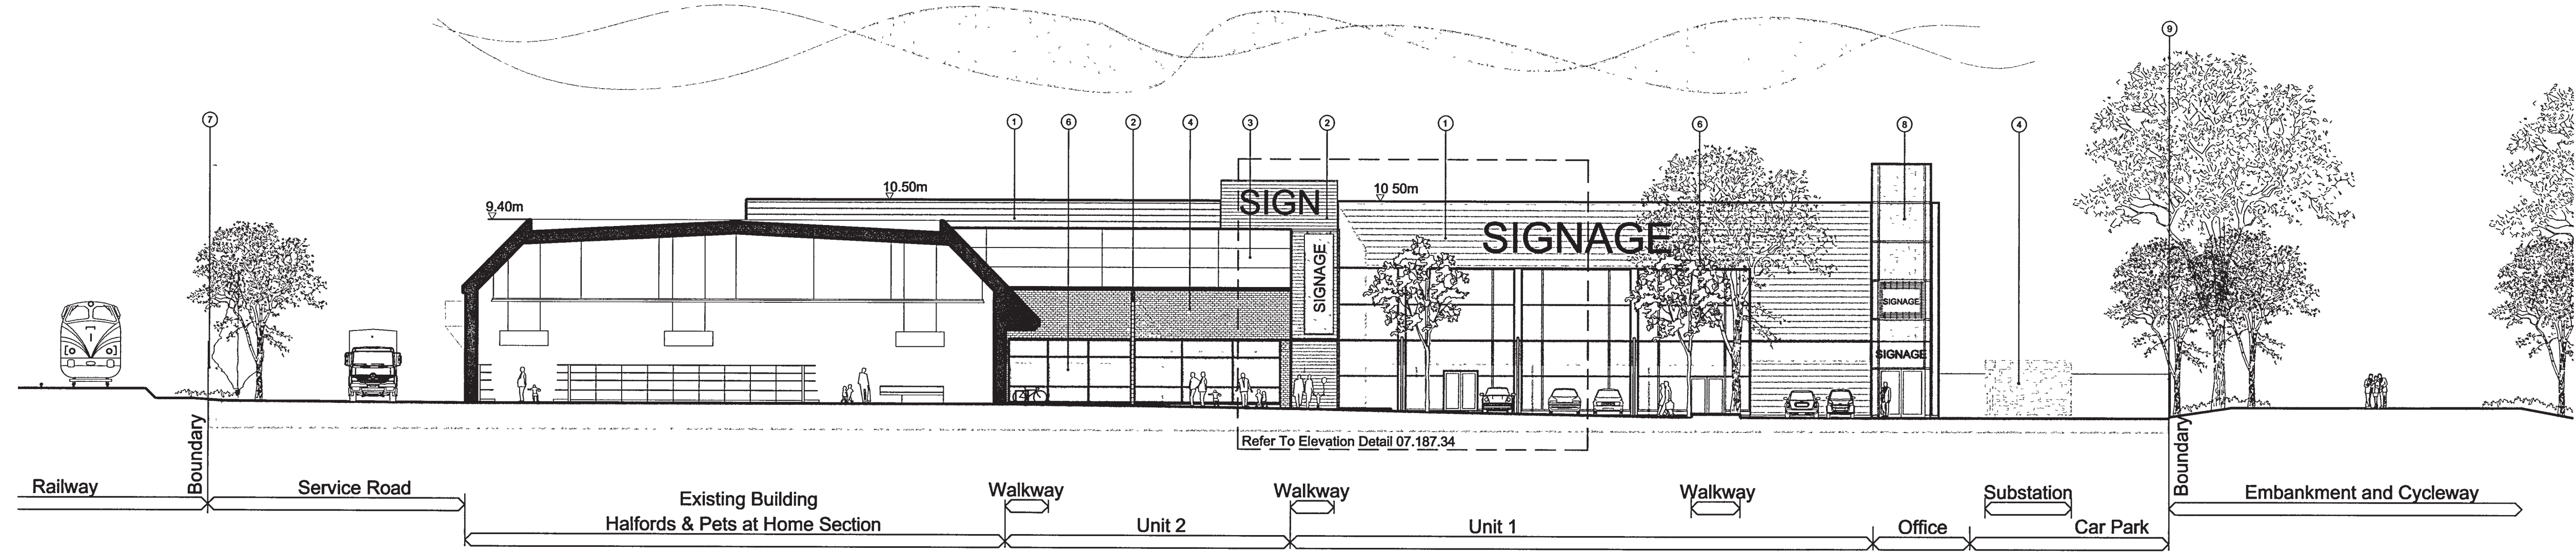

Elevation C-C

<p>Rev</p> <p>Date</p> <p>Description</p> <p>Drawn by</p> <p>PM</p> <p>REVISIONS</p>	<p>Note:</p> <p>To be read in conjunction with drawings HGP 07.187.01 - 07.187.05 - 07.187.10 - 07.187.20 - 07.187.25 - 07.187.26 - 07.187.31 - 07.187.32 - 07.187.33 - 07.187.34</p>	<p>CLIENT</p> <p>STORE PROPERTY</p> <p>Scale : 1:200 @ A1</p> <p>Date : 14.12.07</p> <p>Drawn by : SPG</p> <p>Checked by : MS</p>	<p>TITLE</p> <p>Rustington Retail Park</p> <p>Proposed Front Elevation Elevations Sheet 1</p> <p>Drawing No: 07.187.30</p>	<p>HGP ARCHITECTS</p> <p>HGP Greentree Alchurch Evans Limited</p> <p>Furzehill Farm, Wickham Road, Fareham, Hampshire, PO16 7JH, England</p> <p>Tel: 01329 283225 Fax: 01329 237004 Email: email@hgp-architects.co.uk</p>
--	---	---	--	---