


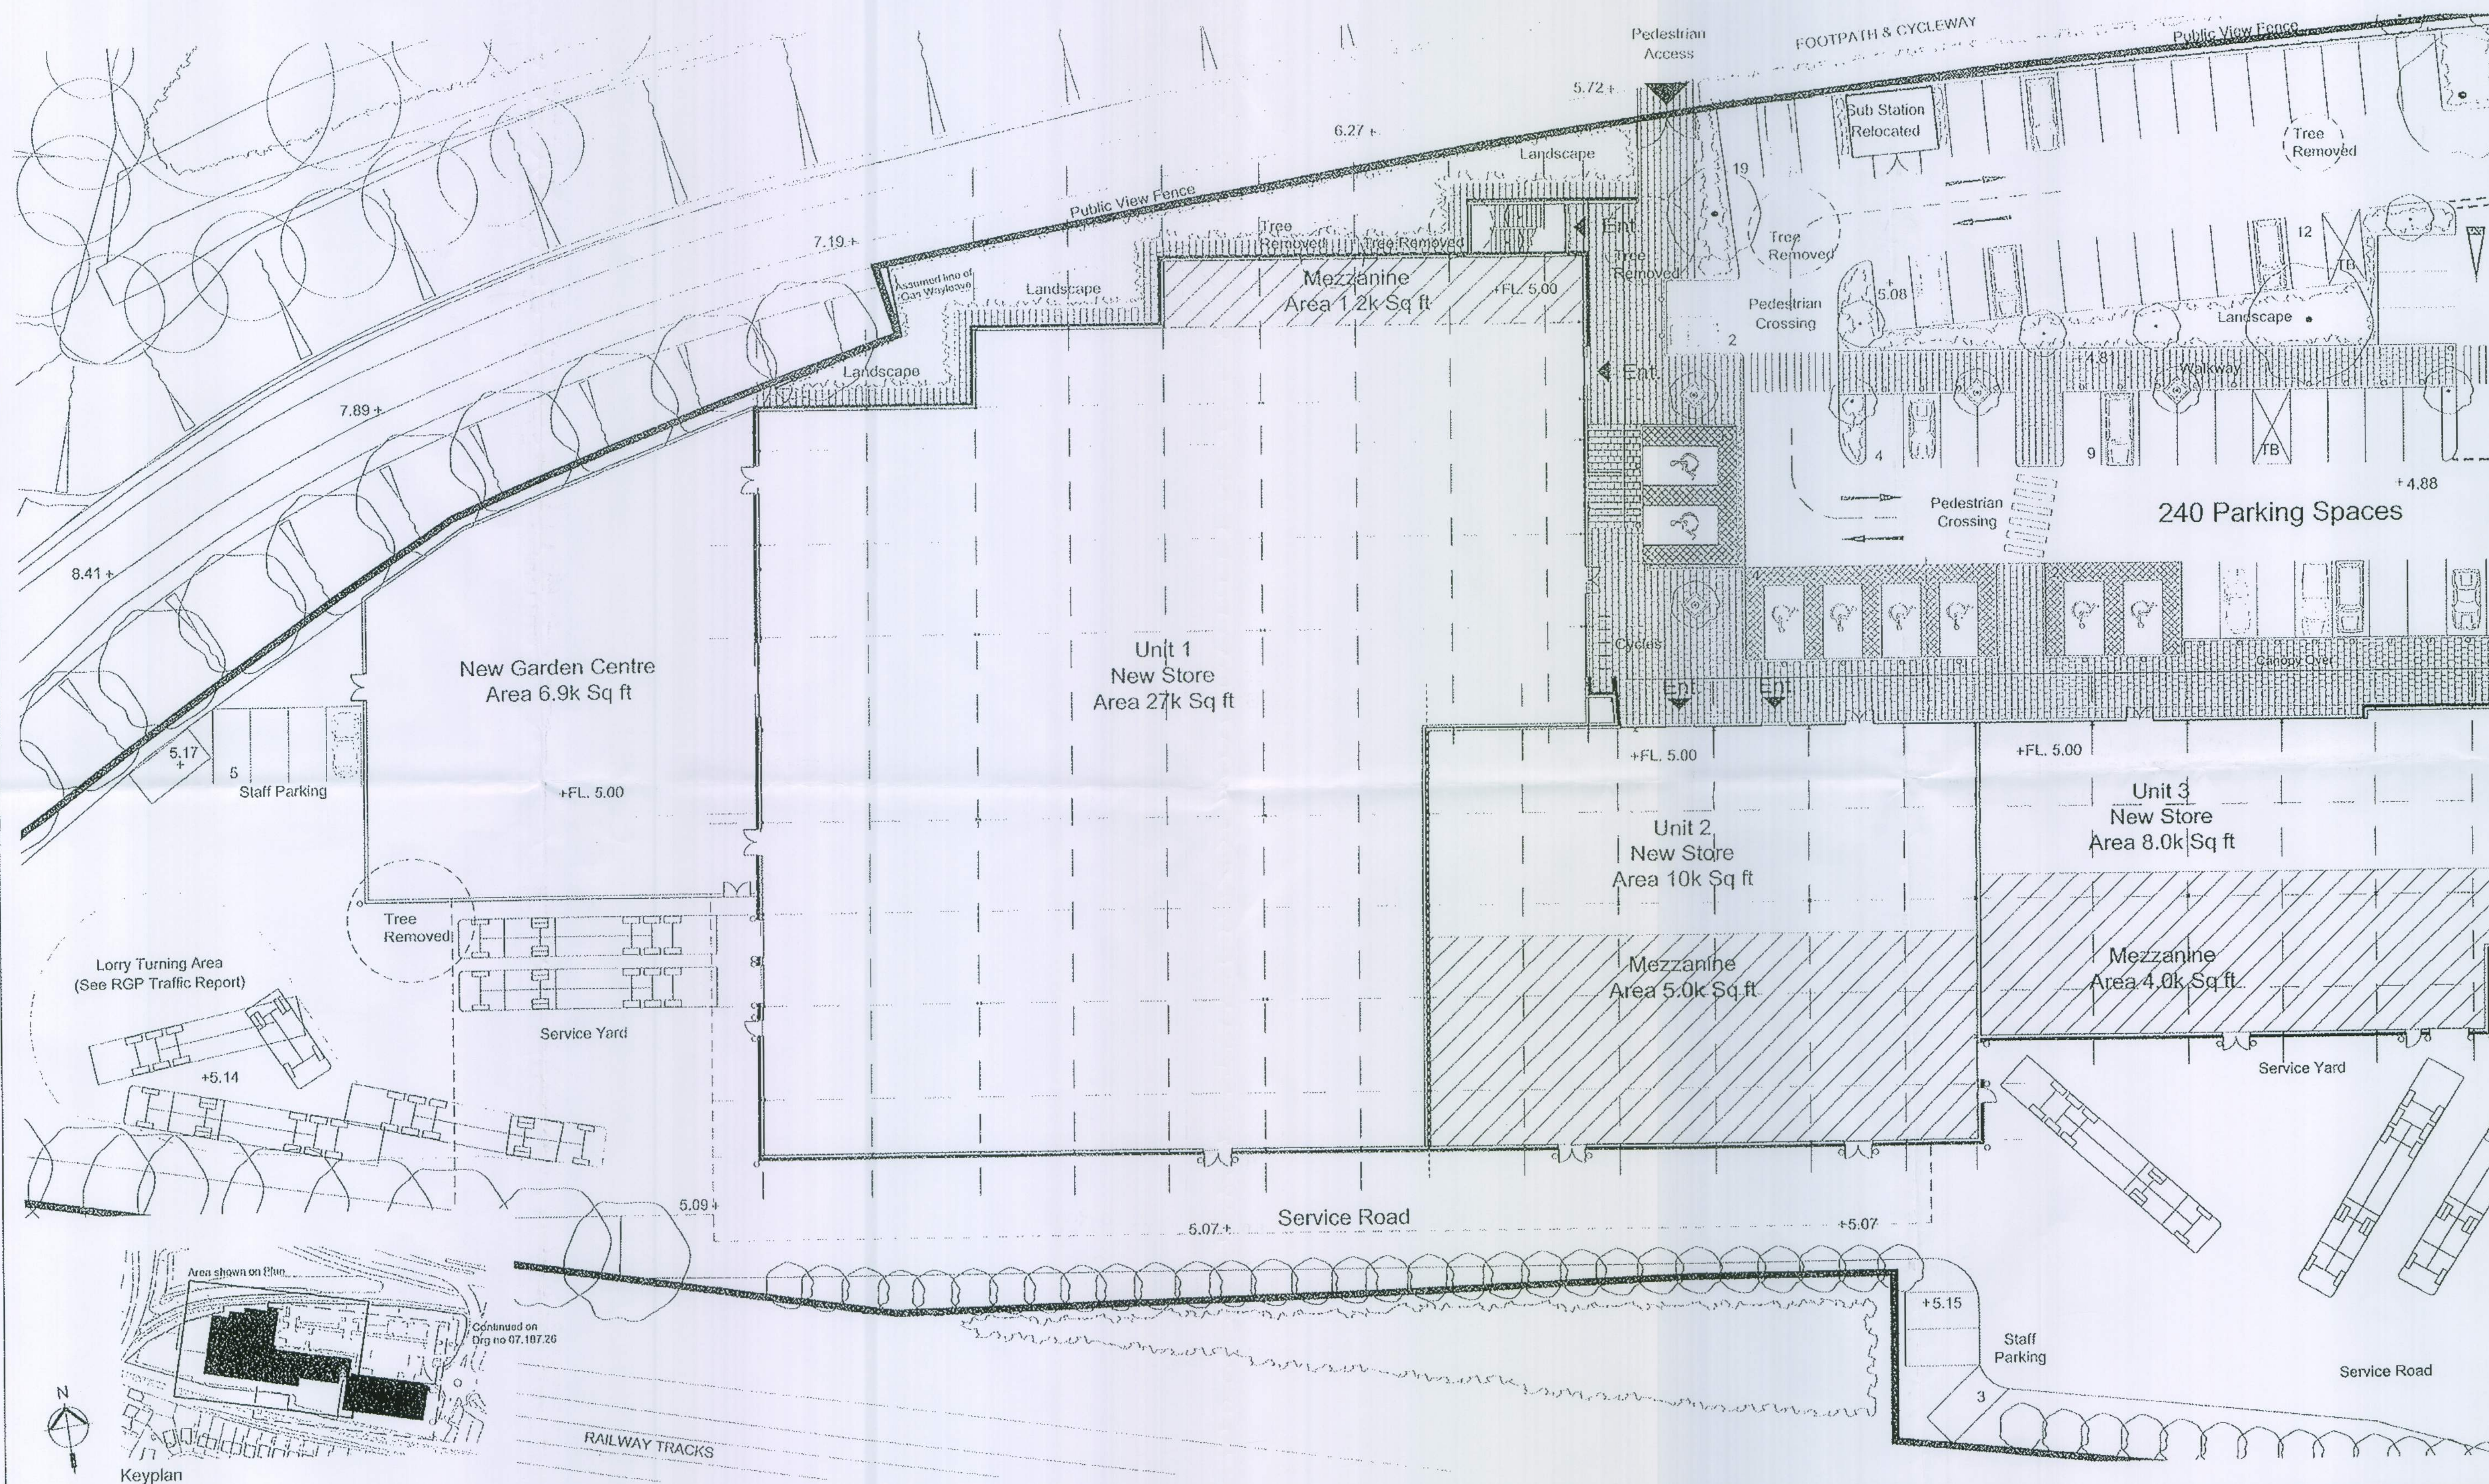

Rev	Date	Description	Drawn by	PU
0	15.02.08	Issued for Planning	SG	MS
1	08.02.08	Schedule of areas shown in sqm	SG	MS
2	05.02.08	Unit 2 split, schedule of areas added, gas wayleave added	SG	MS
3	03.01.09	Greater Detail Added	SG	MS

Note:
To be read in conjunction with drawings HGP 07.187.01 - 07.187.05 - 07.187.10
07.187.20 - 07.187.26 - 07.187.30 - 07.187.31 - 07.187.32 - 07.187.33 - 07.187.34
Based on Survey Carried out by Clifton Land Surveys - August 2007
All areas are GIA measurement, for indicative purposes only
and may be subject to change during design development.

PLANNING

CLIENT

STORE
PROPERTY

Rustington Retail Park

Proposed Floor Plan
Page 1 of 2Drawing No:
07.187.25

HGP Architects
Copyright Reserved 2007
Do not copy - check date, etc.

Scale: 1:200 @ A1
Date: 05.12.07

Drawn by: MS
Checked by: SL

0 1 2 3 4 5 6 7 8 9
A B C D E F G H
I J K L M N O P Q R
S T U V W X Y Z

HGP
ARCHITECTS

HGP Architects
Farnborough Road, Farnborough, Hampshire, PO14 7AT, England
Tel: 01329 283225 Fax: 01329 237004 Email: email@hgp-architects.co.uk