


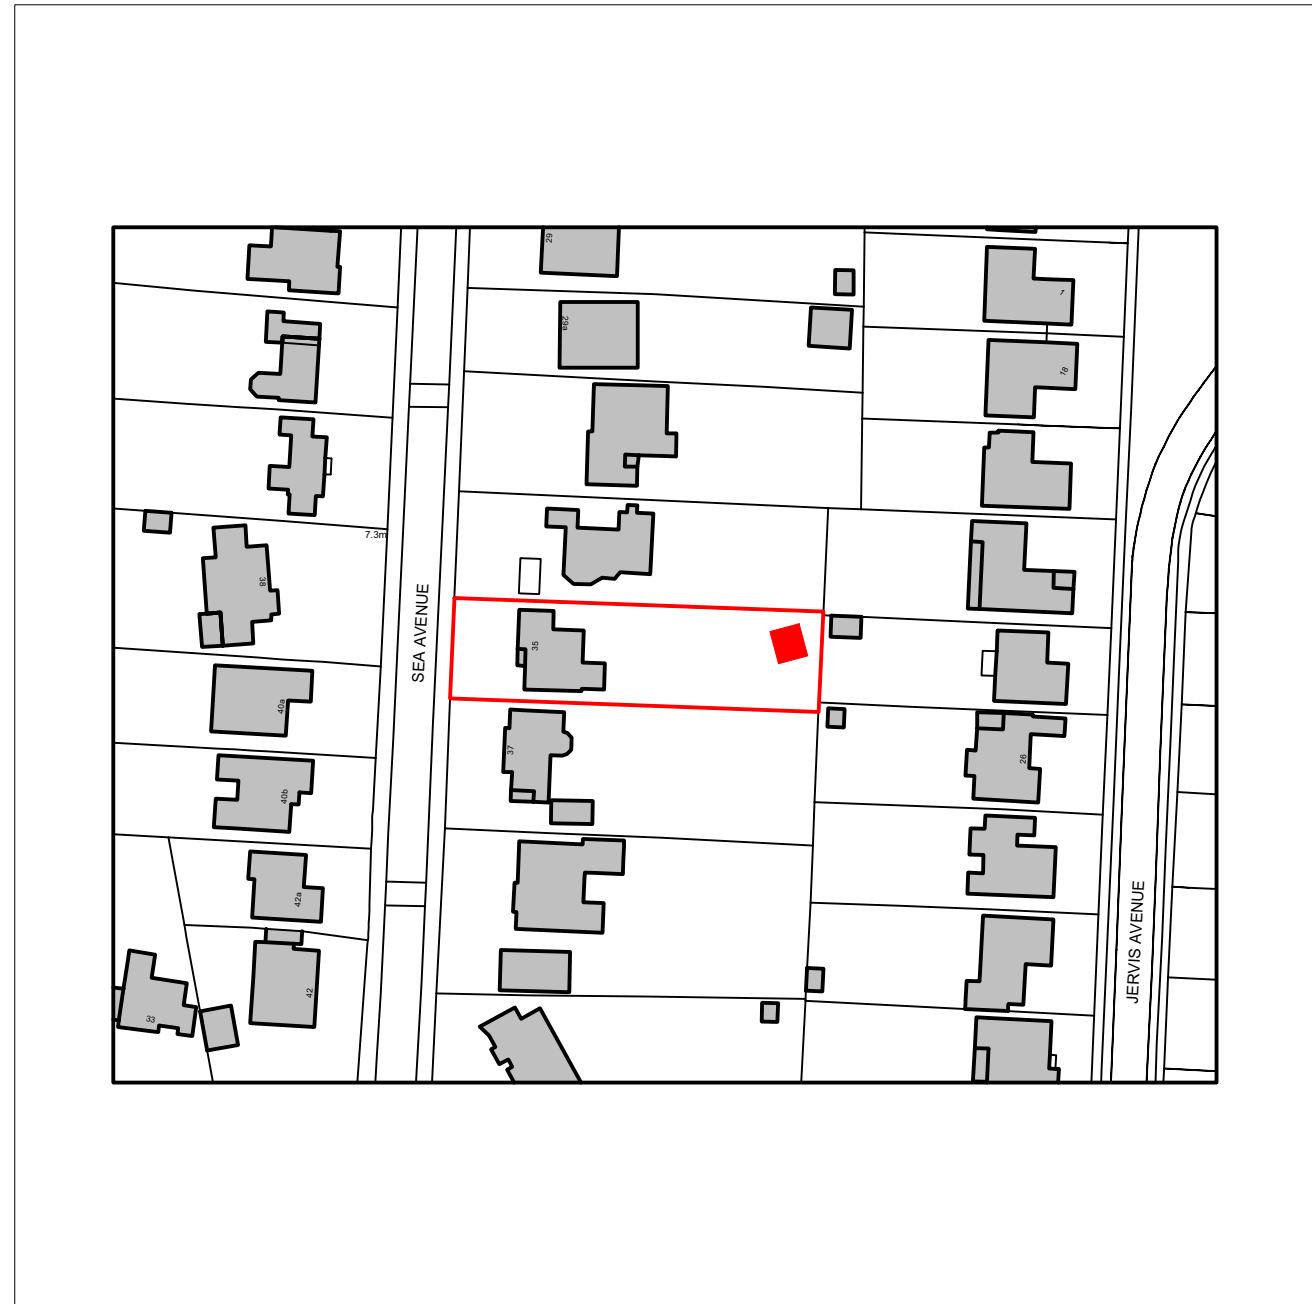
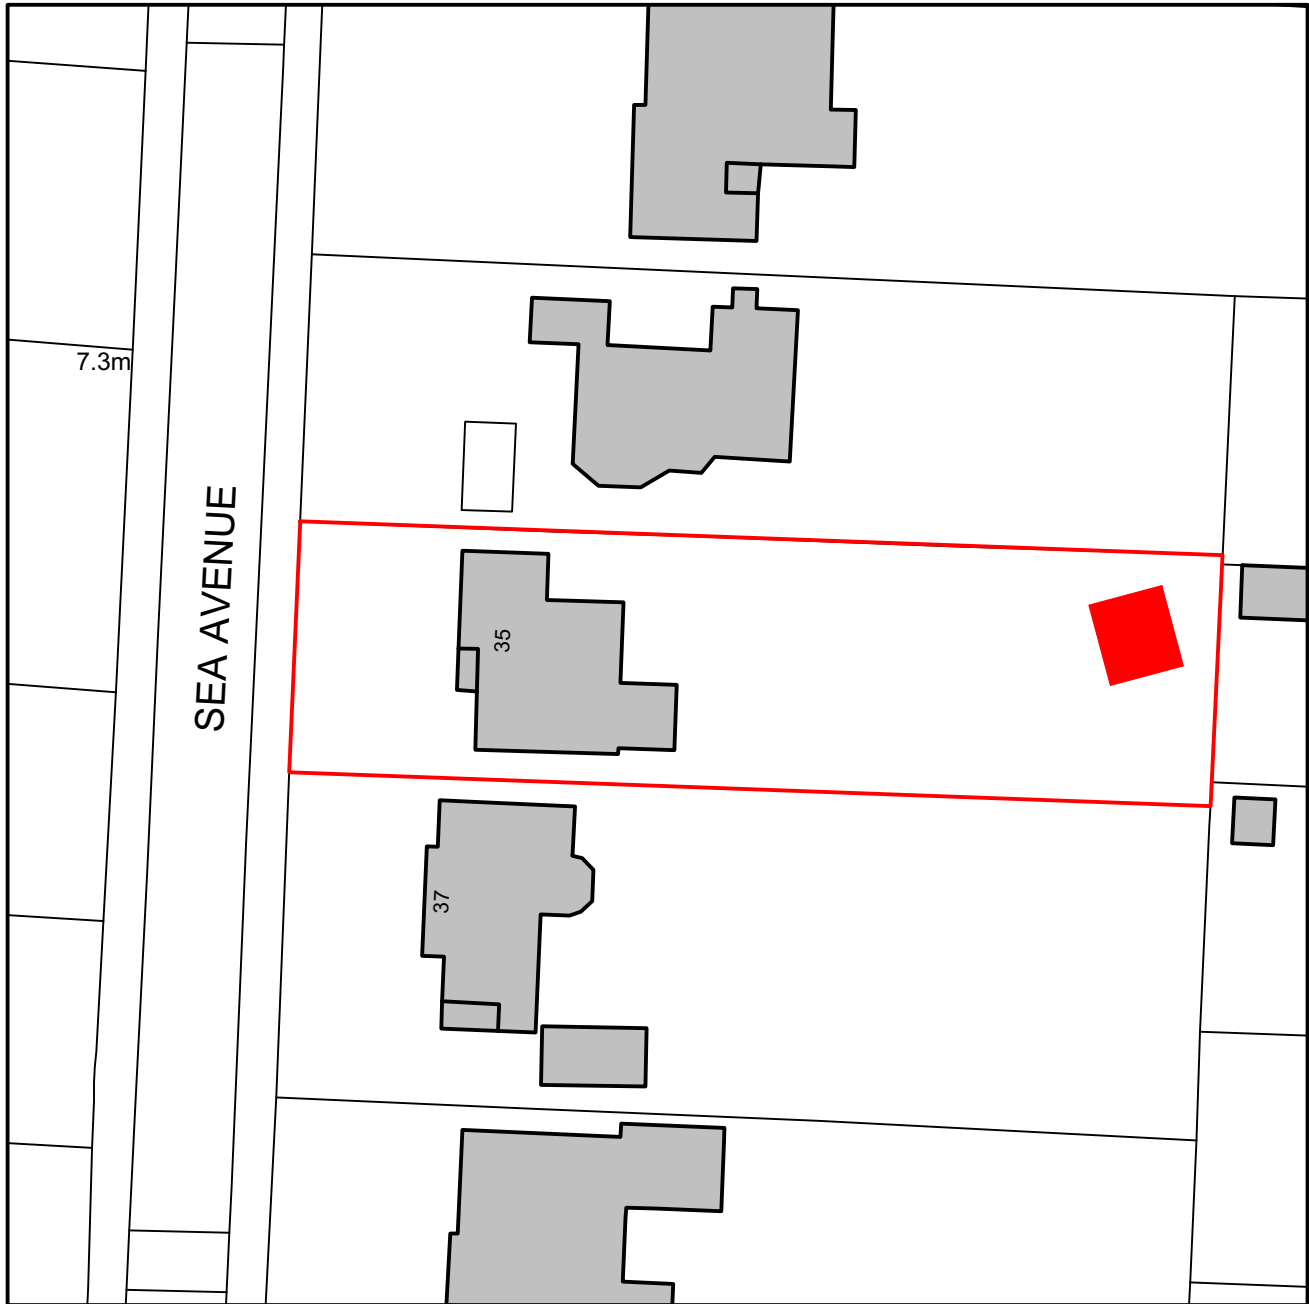


 


LOCATION PLAN SCALE 1:1250

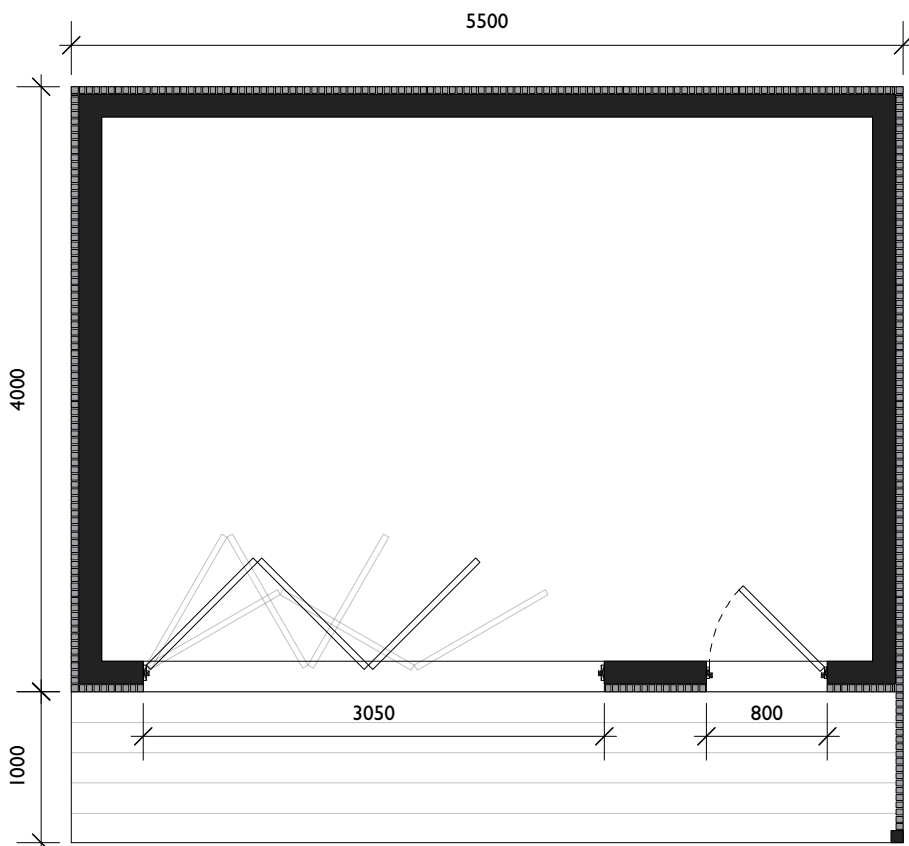


BLOCK PLAN SCALE 1:500

 


PLAN SCALE 1:50

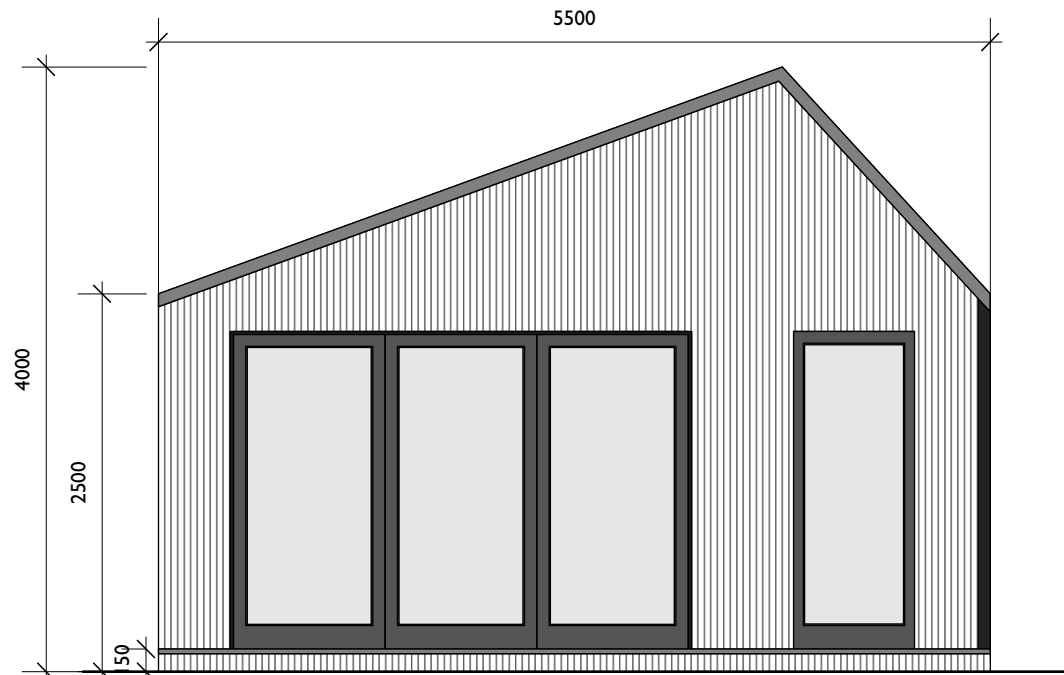



FRONT ELEVATION SCALE 1:50

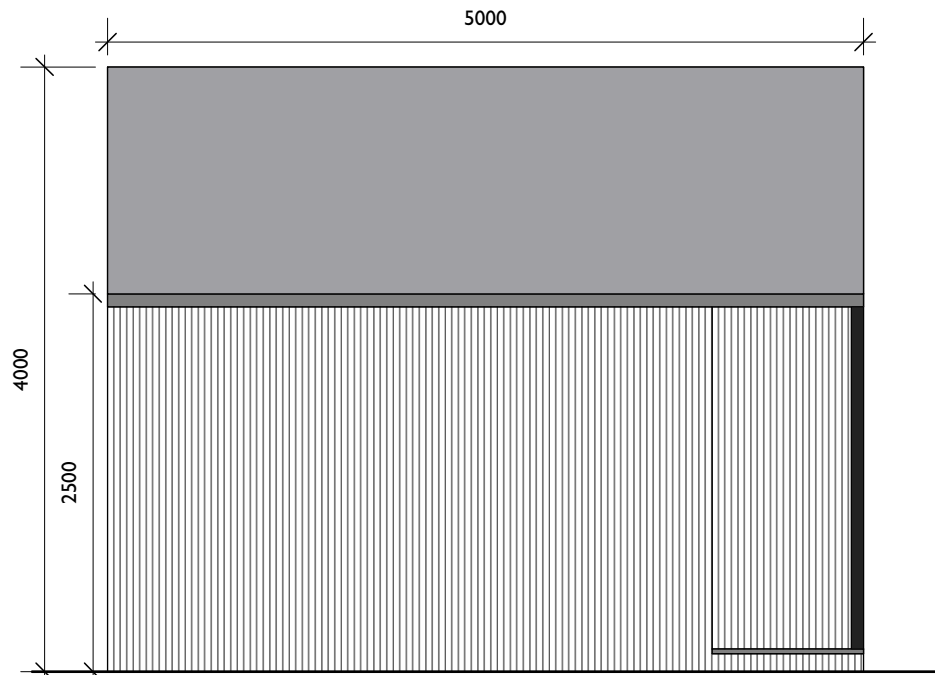

SIDE ELEVATION SCALE 1:50

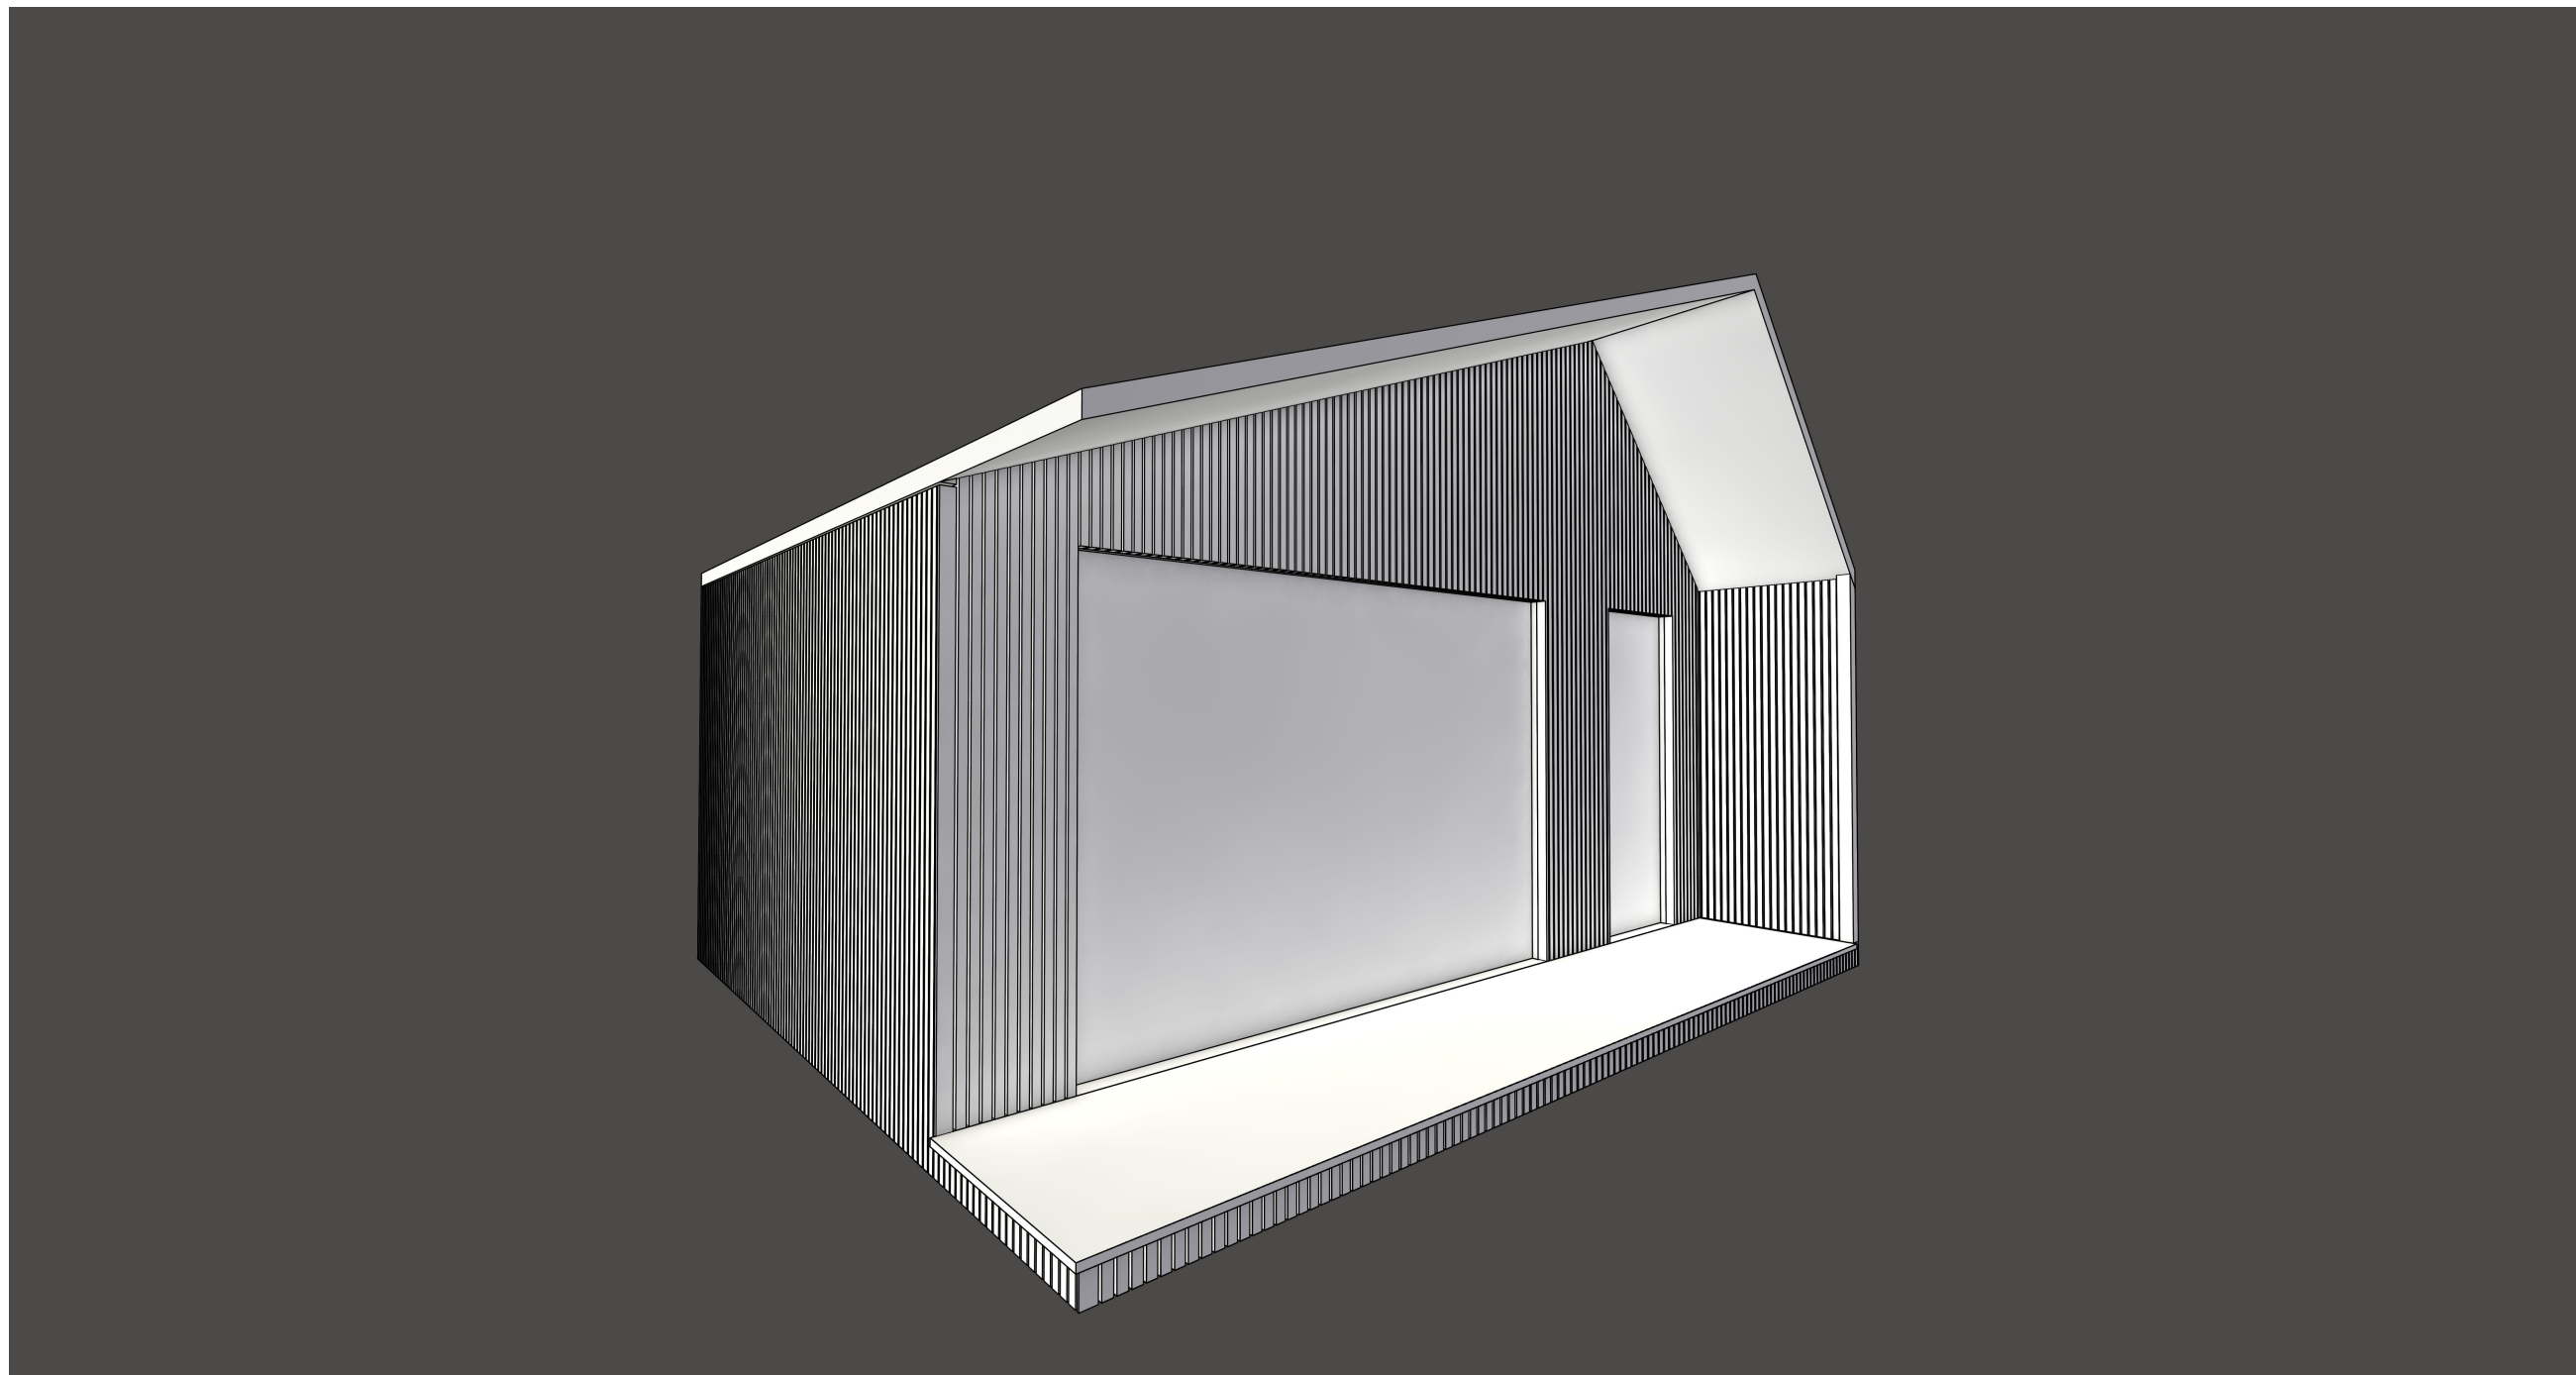

3D PERSPECTIVE

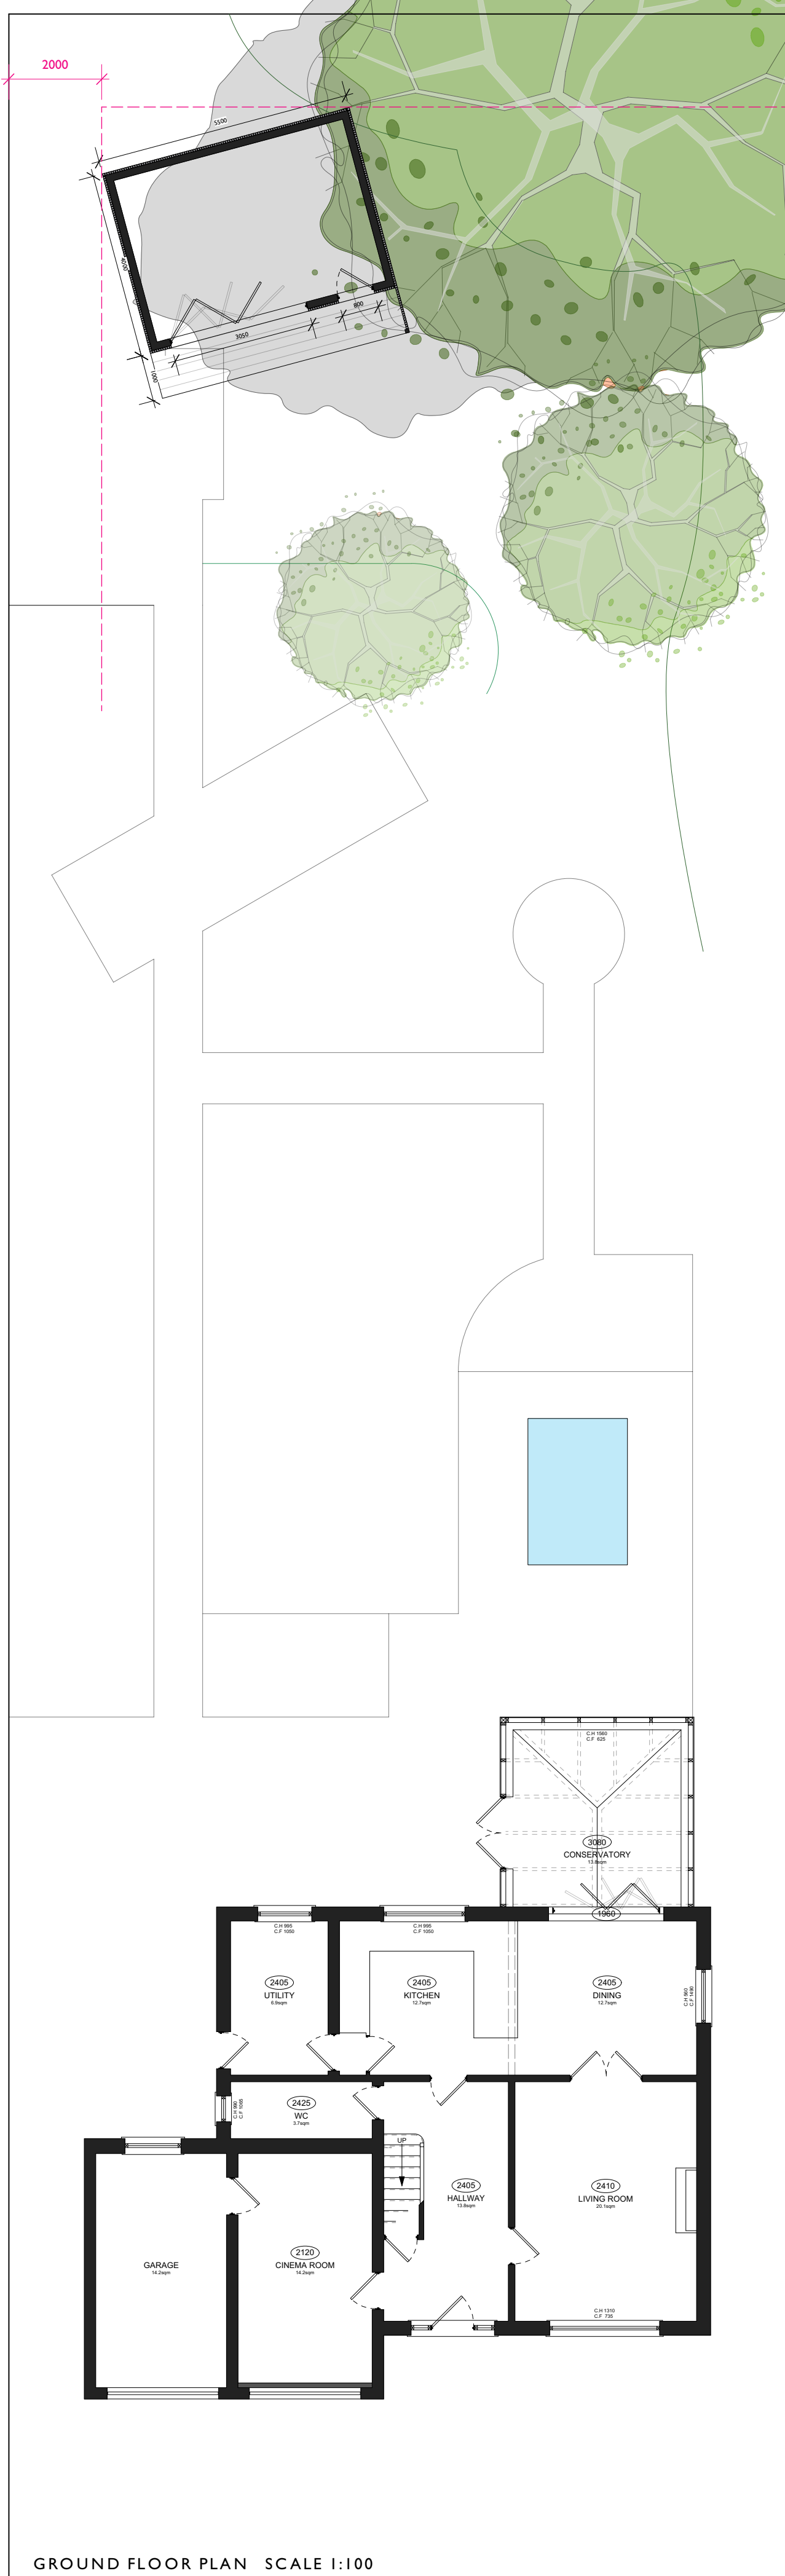 

GROUND FLOOR PLAN SCALE 1:100



N.B. Unless otherwise noted this drawing is not to be used for construction purposes.

If indicated as feasibility this drawing is subject to a detailed site investigation, including ground conditions/contaminates, drainage design and planning / density negotiations. The layout may be based upon an enlargement of an OS sheet or other small scale plans and its accuracy needs to be verified by survey. CDM regulations have not been fully considered.

Rev.	Date	Comment	By
------	------	---------	----

LANDIVAR ARCHITECTS
ARCHITECTS AND DESIGNERS

Landivar Architects Limited:
29 - 42 Windsor Street, Unit 3, Brighton, BN1 1RJ
01273 739590
info@landivar-architects.com
www.landivar-architects.com

DRAWING STATUS:	PLANNING
CLIENT:	MR & MRS JAGGS
PROJECT:	35 SEA AVENUE, RUSTINGTON
DRAWN:	AS PROPOSED
DATE:	AUGUST 2019
JOB NO.	1519
SCALE	1:50, 1:100 @ A1
REV.	
DRG. NO.	D.001

LANDIVAR ARCHITECTS LIMITED COMPANY NO: 7114754 COPYRIGHT 2012 ©