
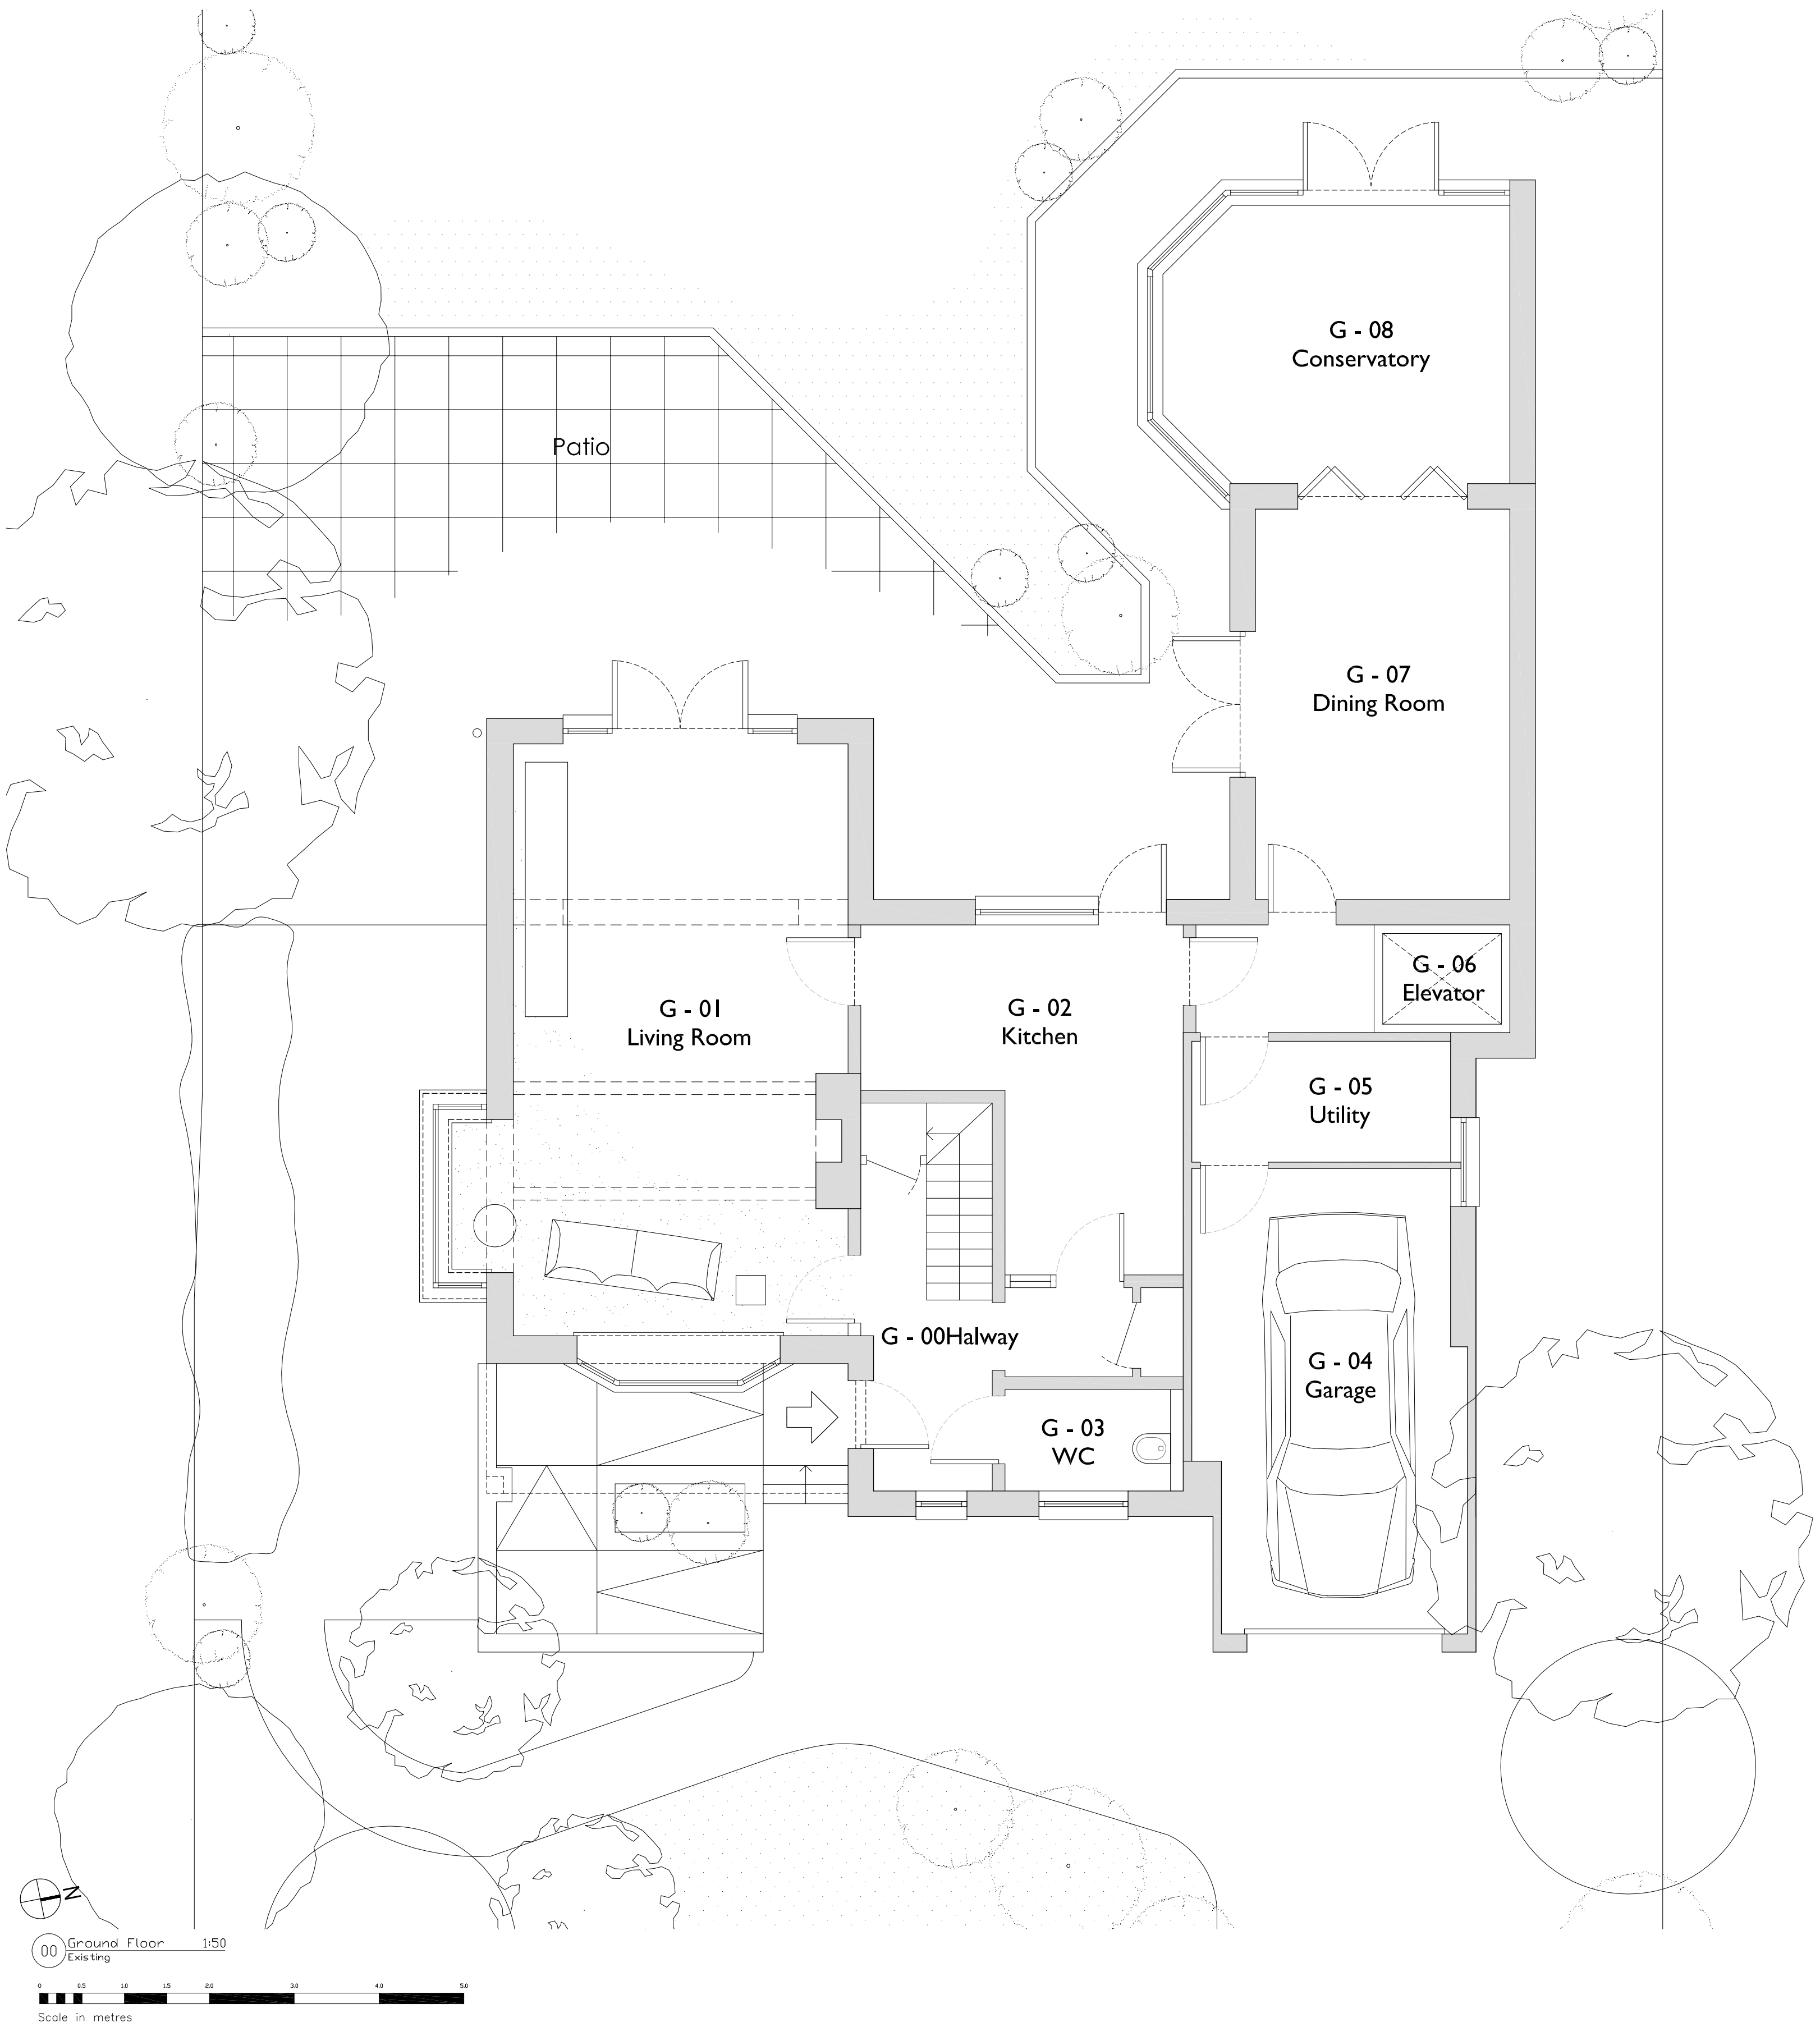
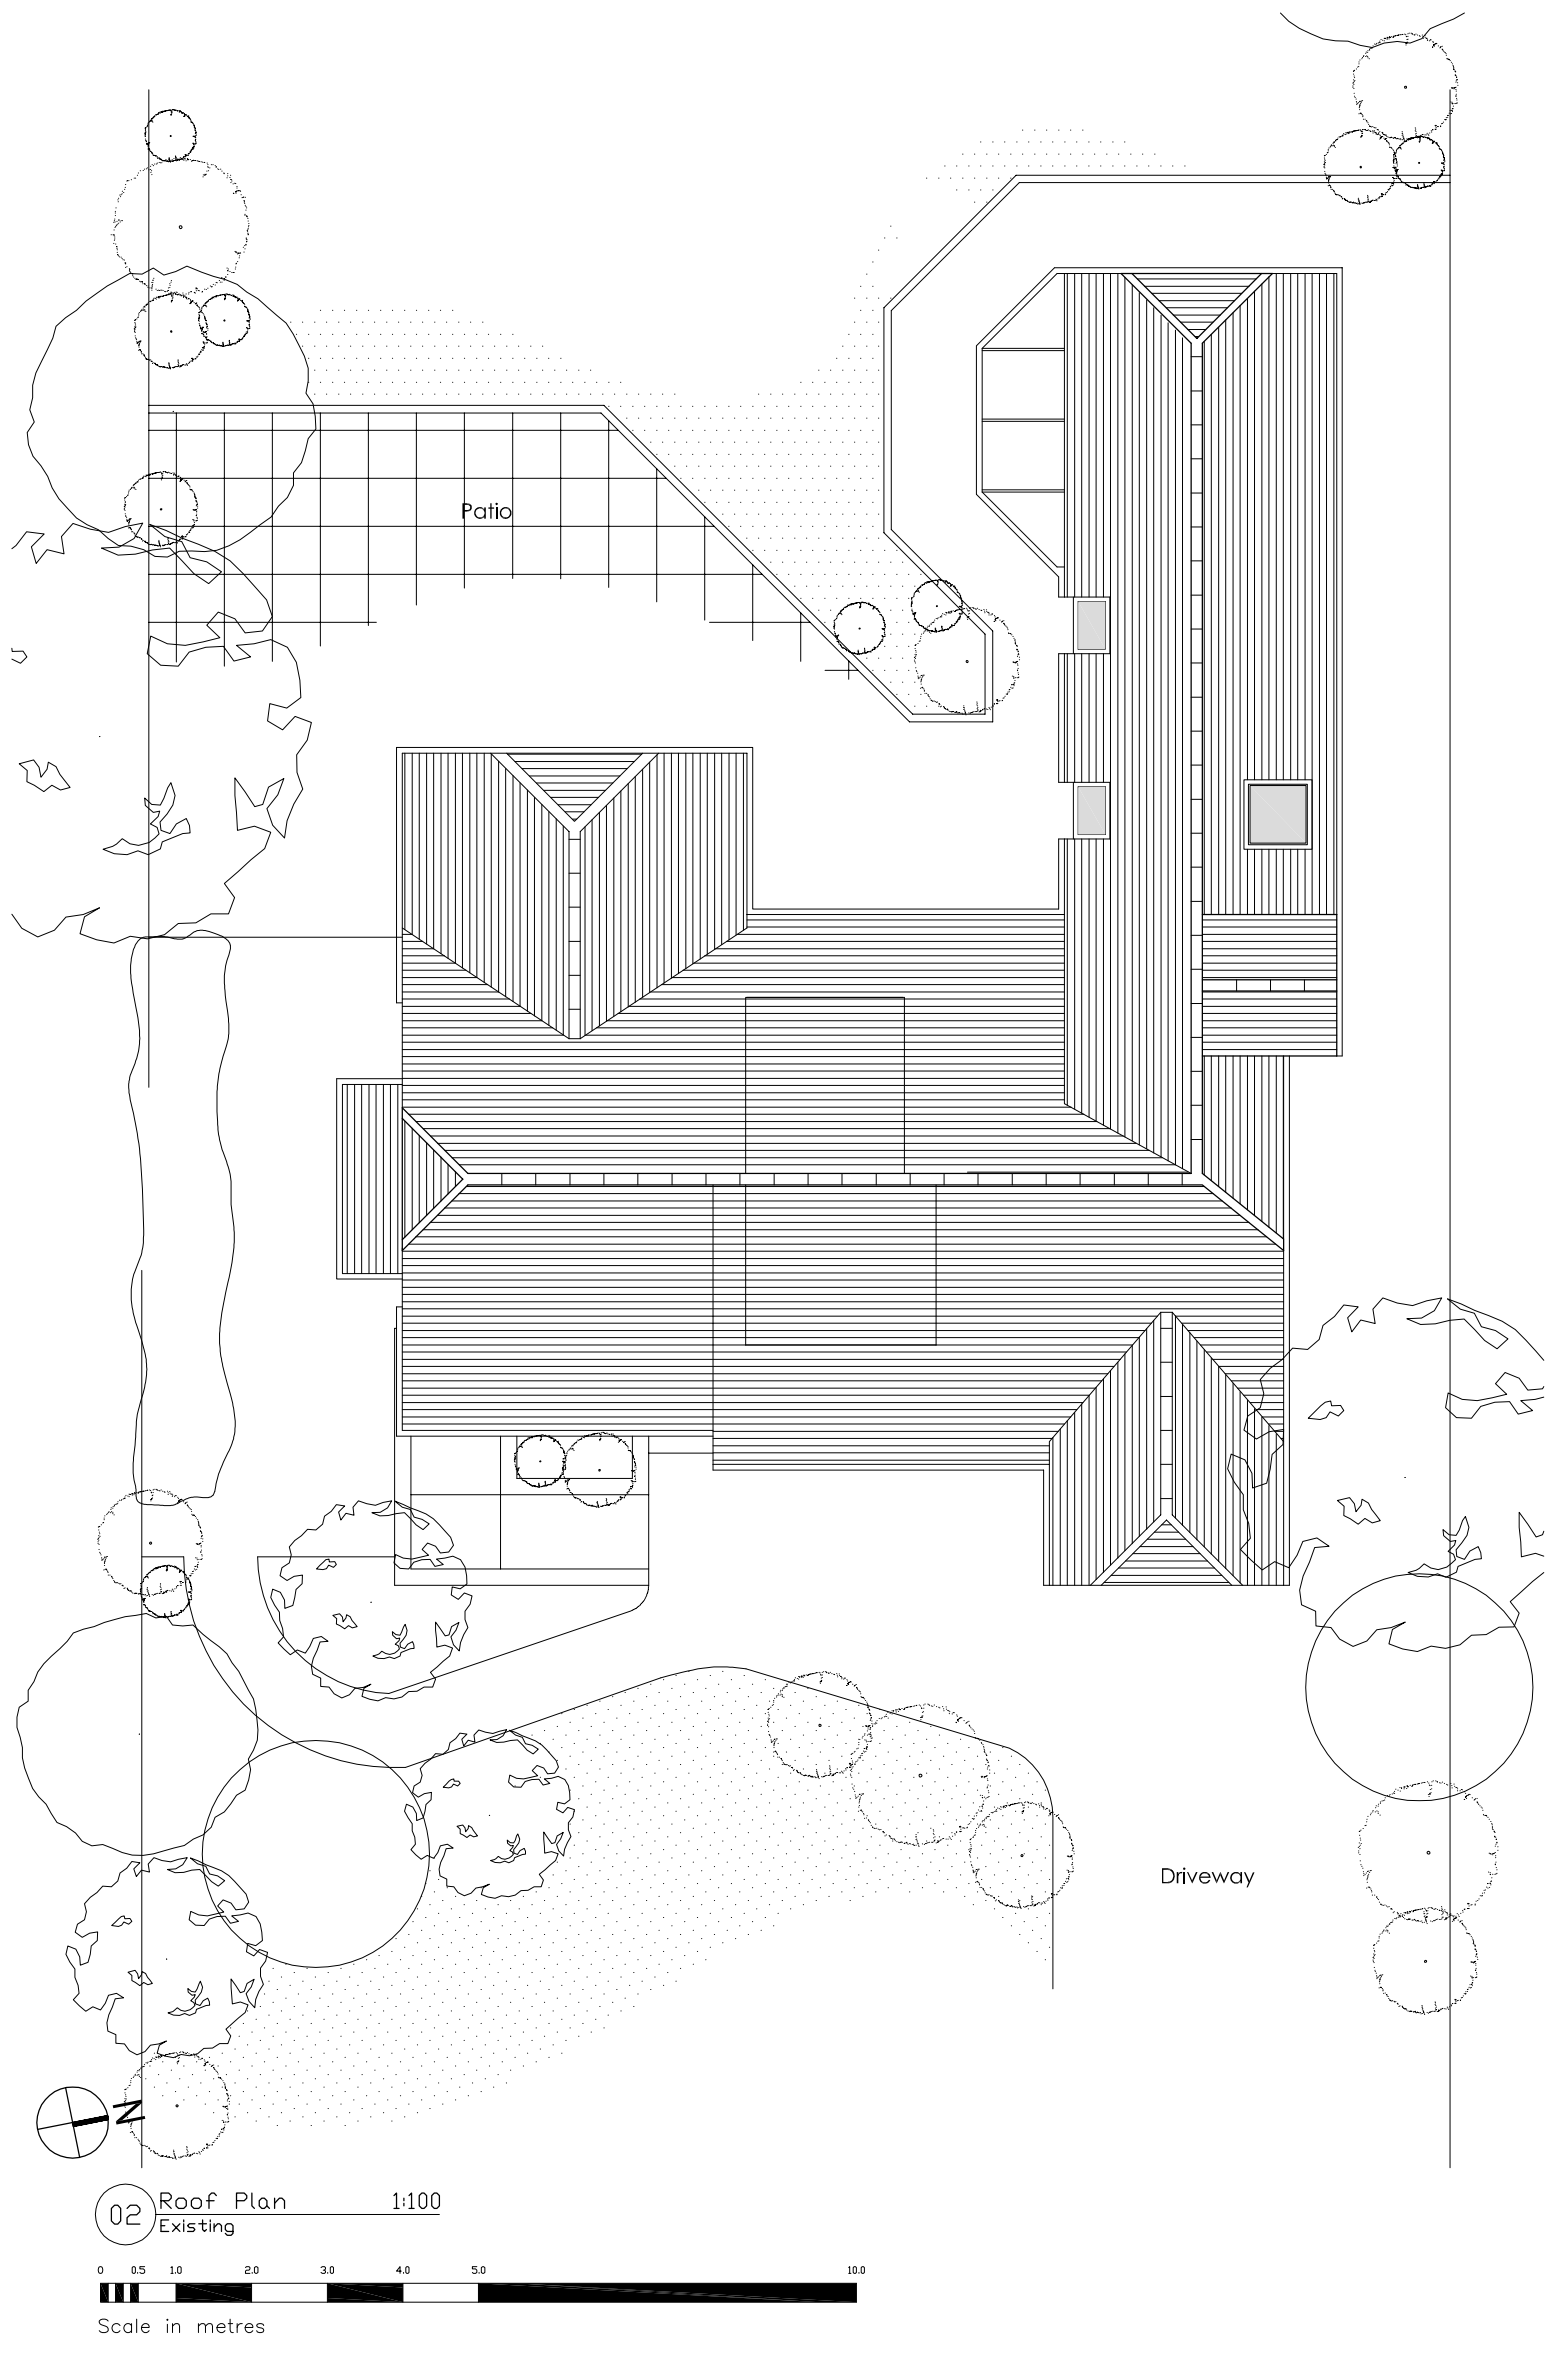


Existing Walls shown in light grey

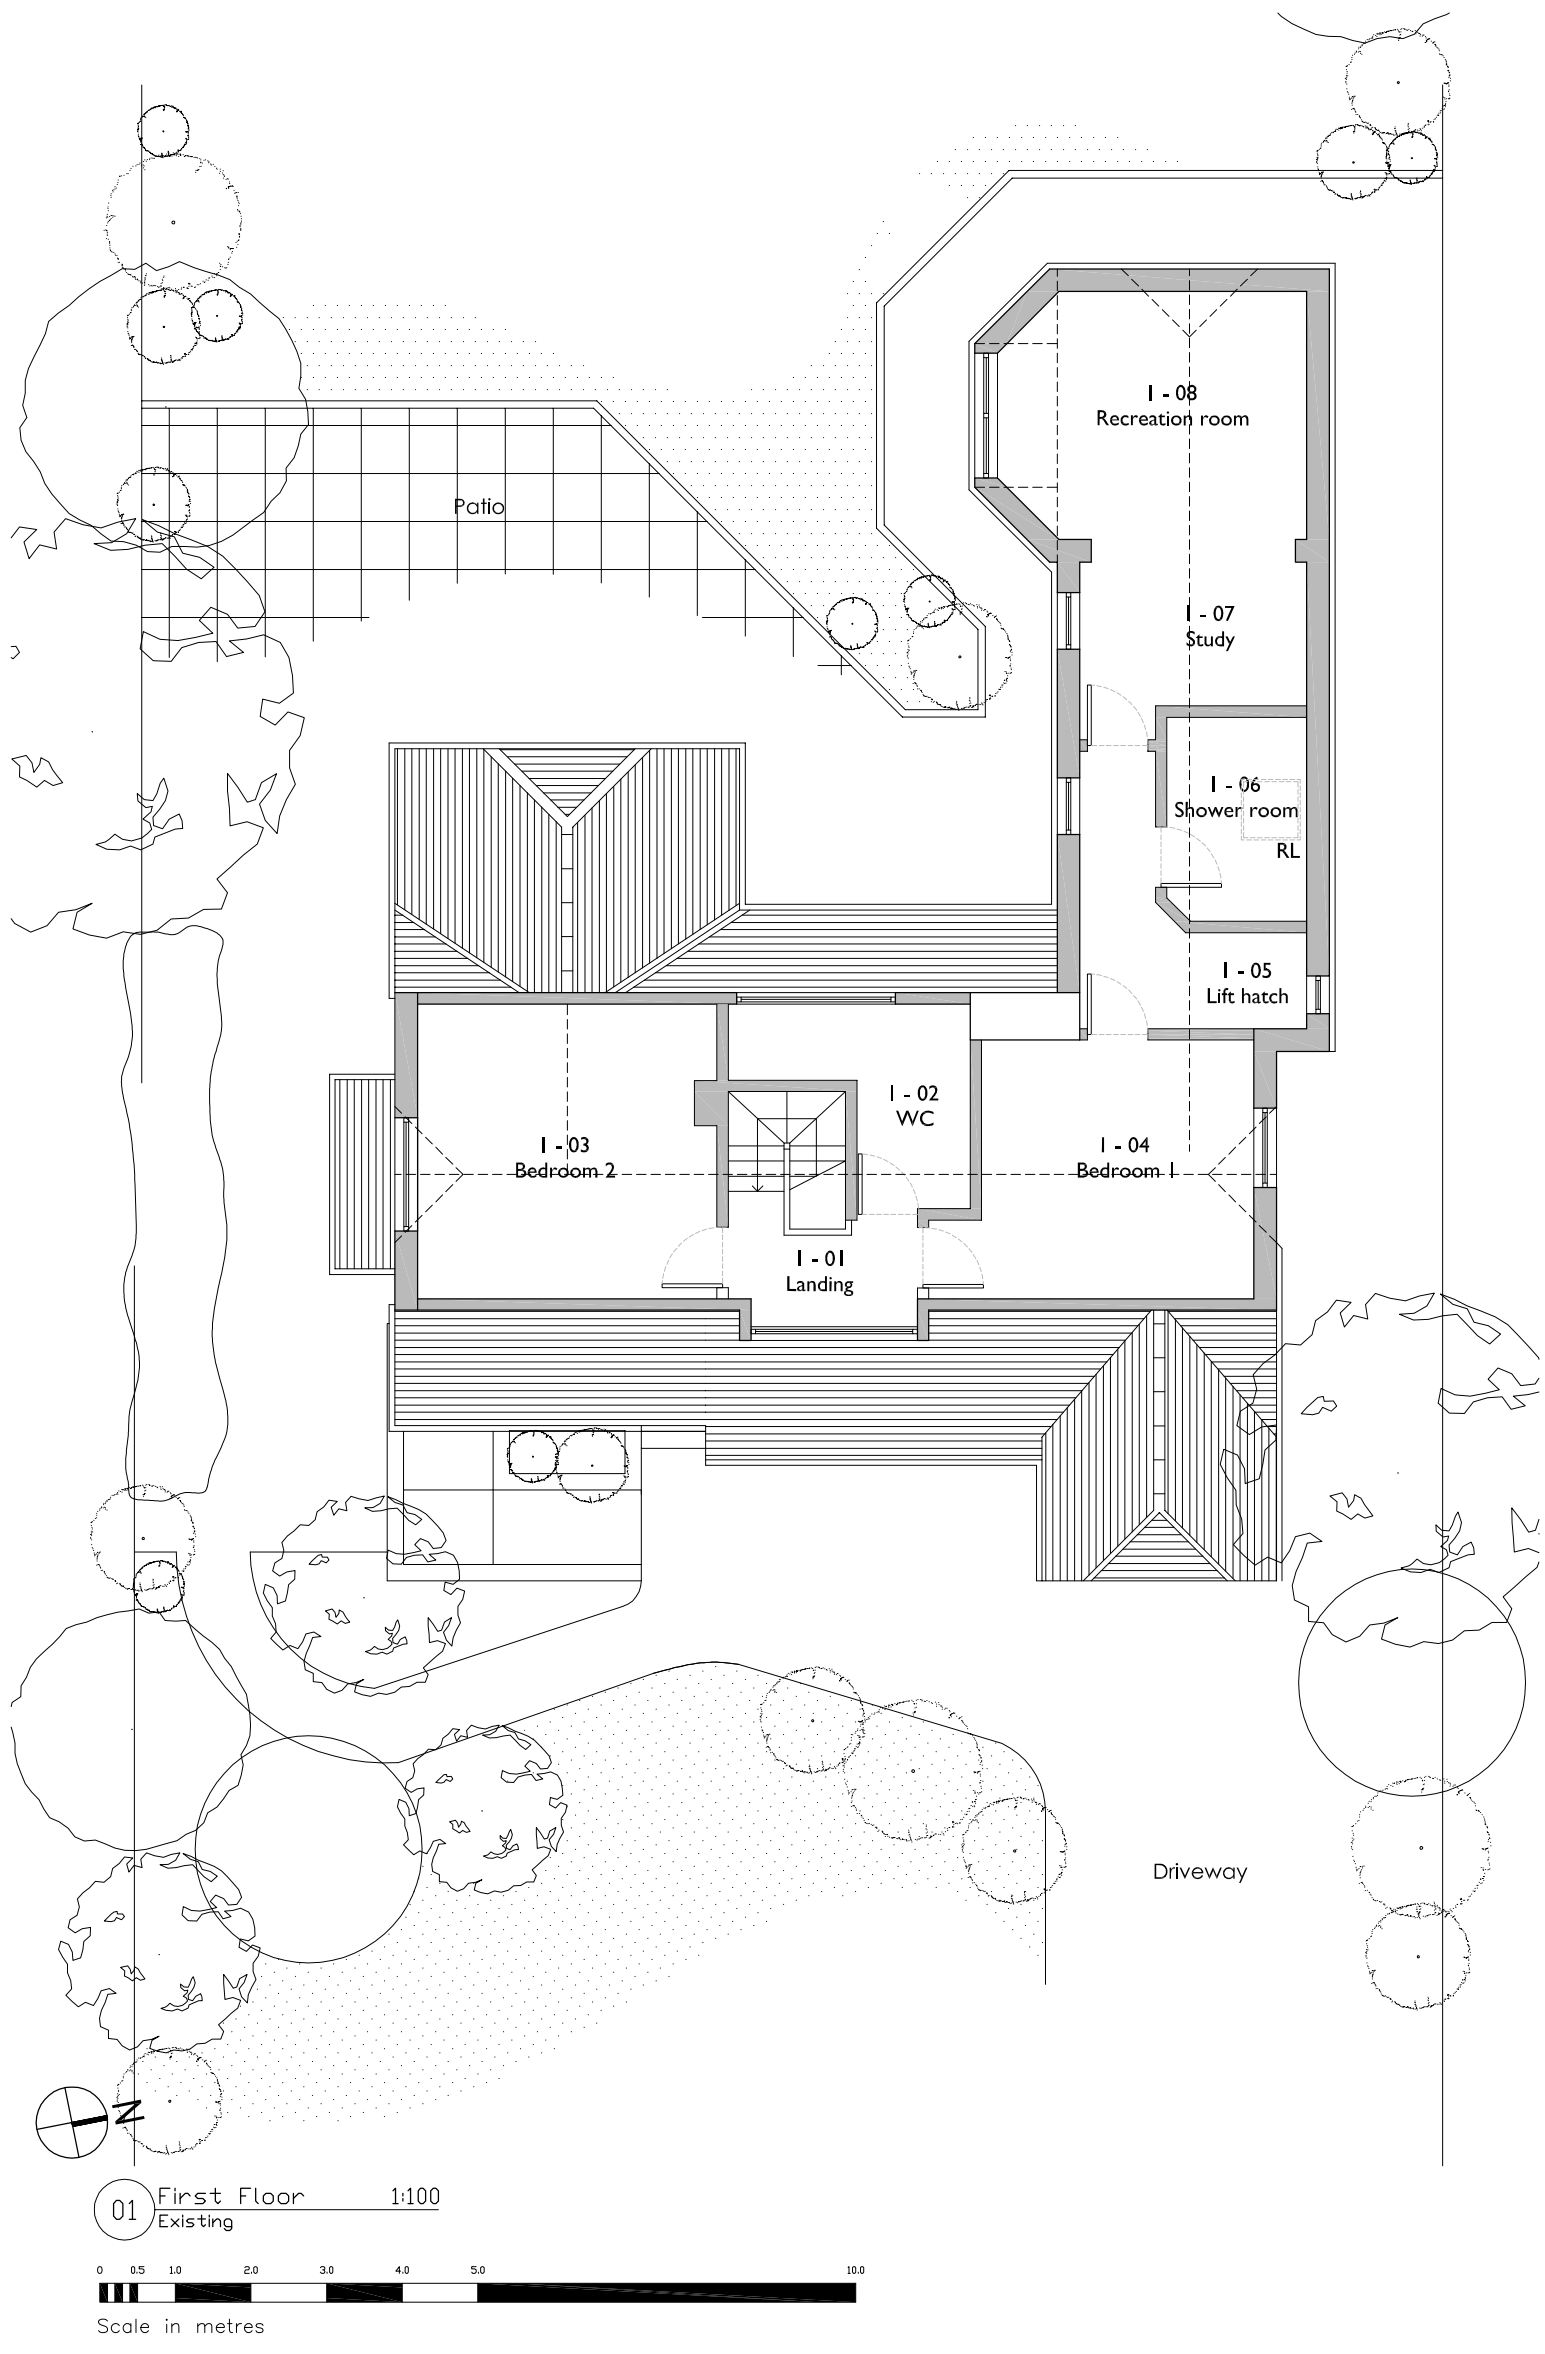

date	revision	checked
01.09.14	A	PLANNING
		CS

CDMS ARCHITECTS

1st Floor, Montpeller House
99 Montpeller Road Brighton, BN1 3BE
t: 01273 220407
f: 01273 723808
e: info@cdmsarchitects.com
w: www.cdmsarchitects.com

drawing status:	job number:	drawing number:	revision:
PLANNING	2089	(20)000	/
project:	84 Sea Avenue, Rustington, West Sussex, BN16 2DL		
client:	Roger Brass & Eric Hutchinson		
title:	Existing Ground floor & First Floor & Roof plan		

date:	scale:	drawn:	checked:
01/09/14	Varies @ A1	WC	CS