
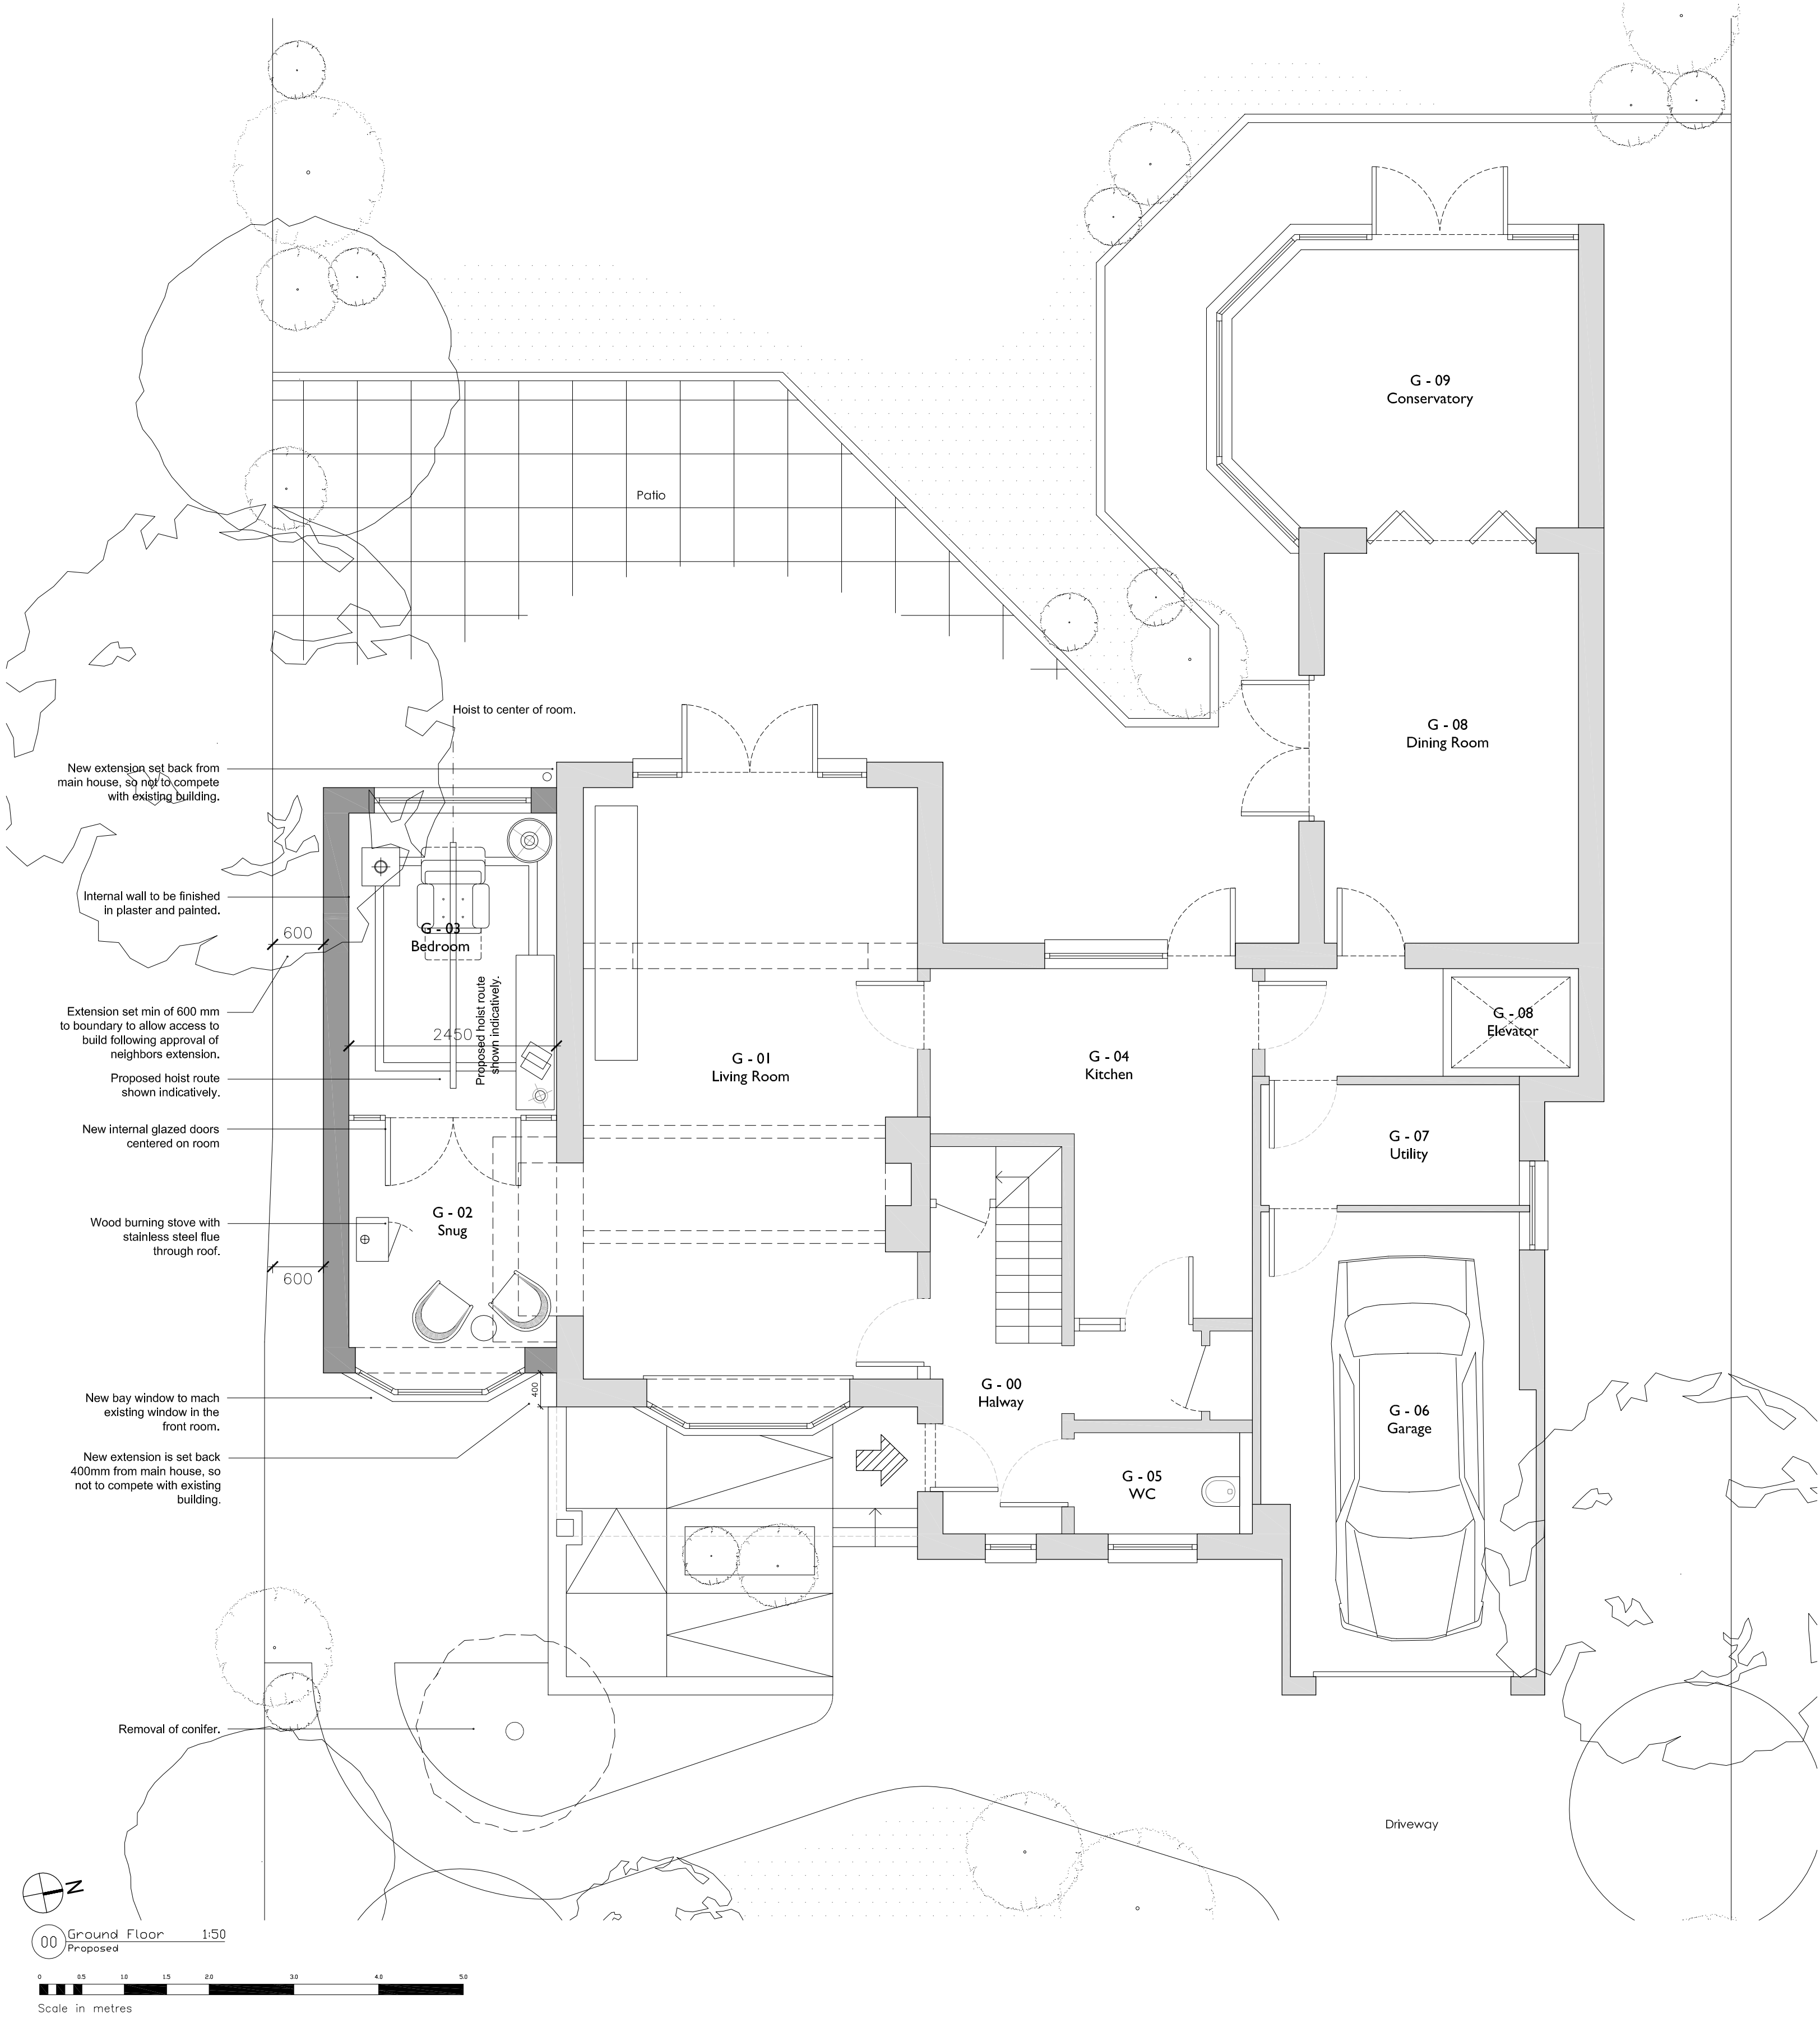
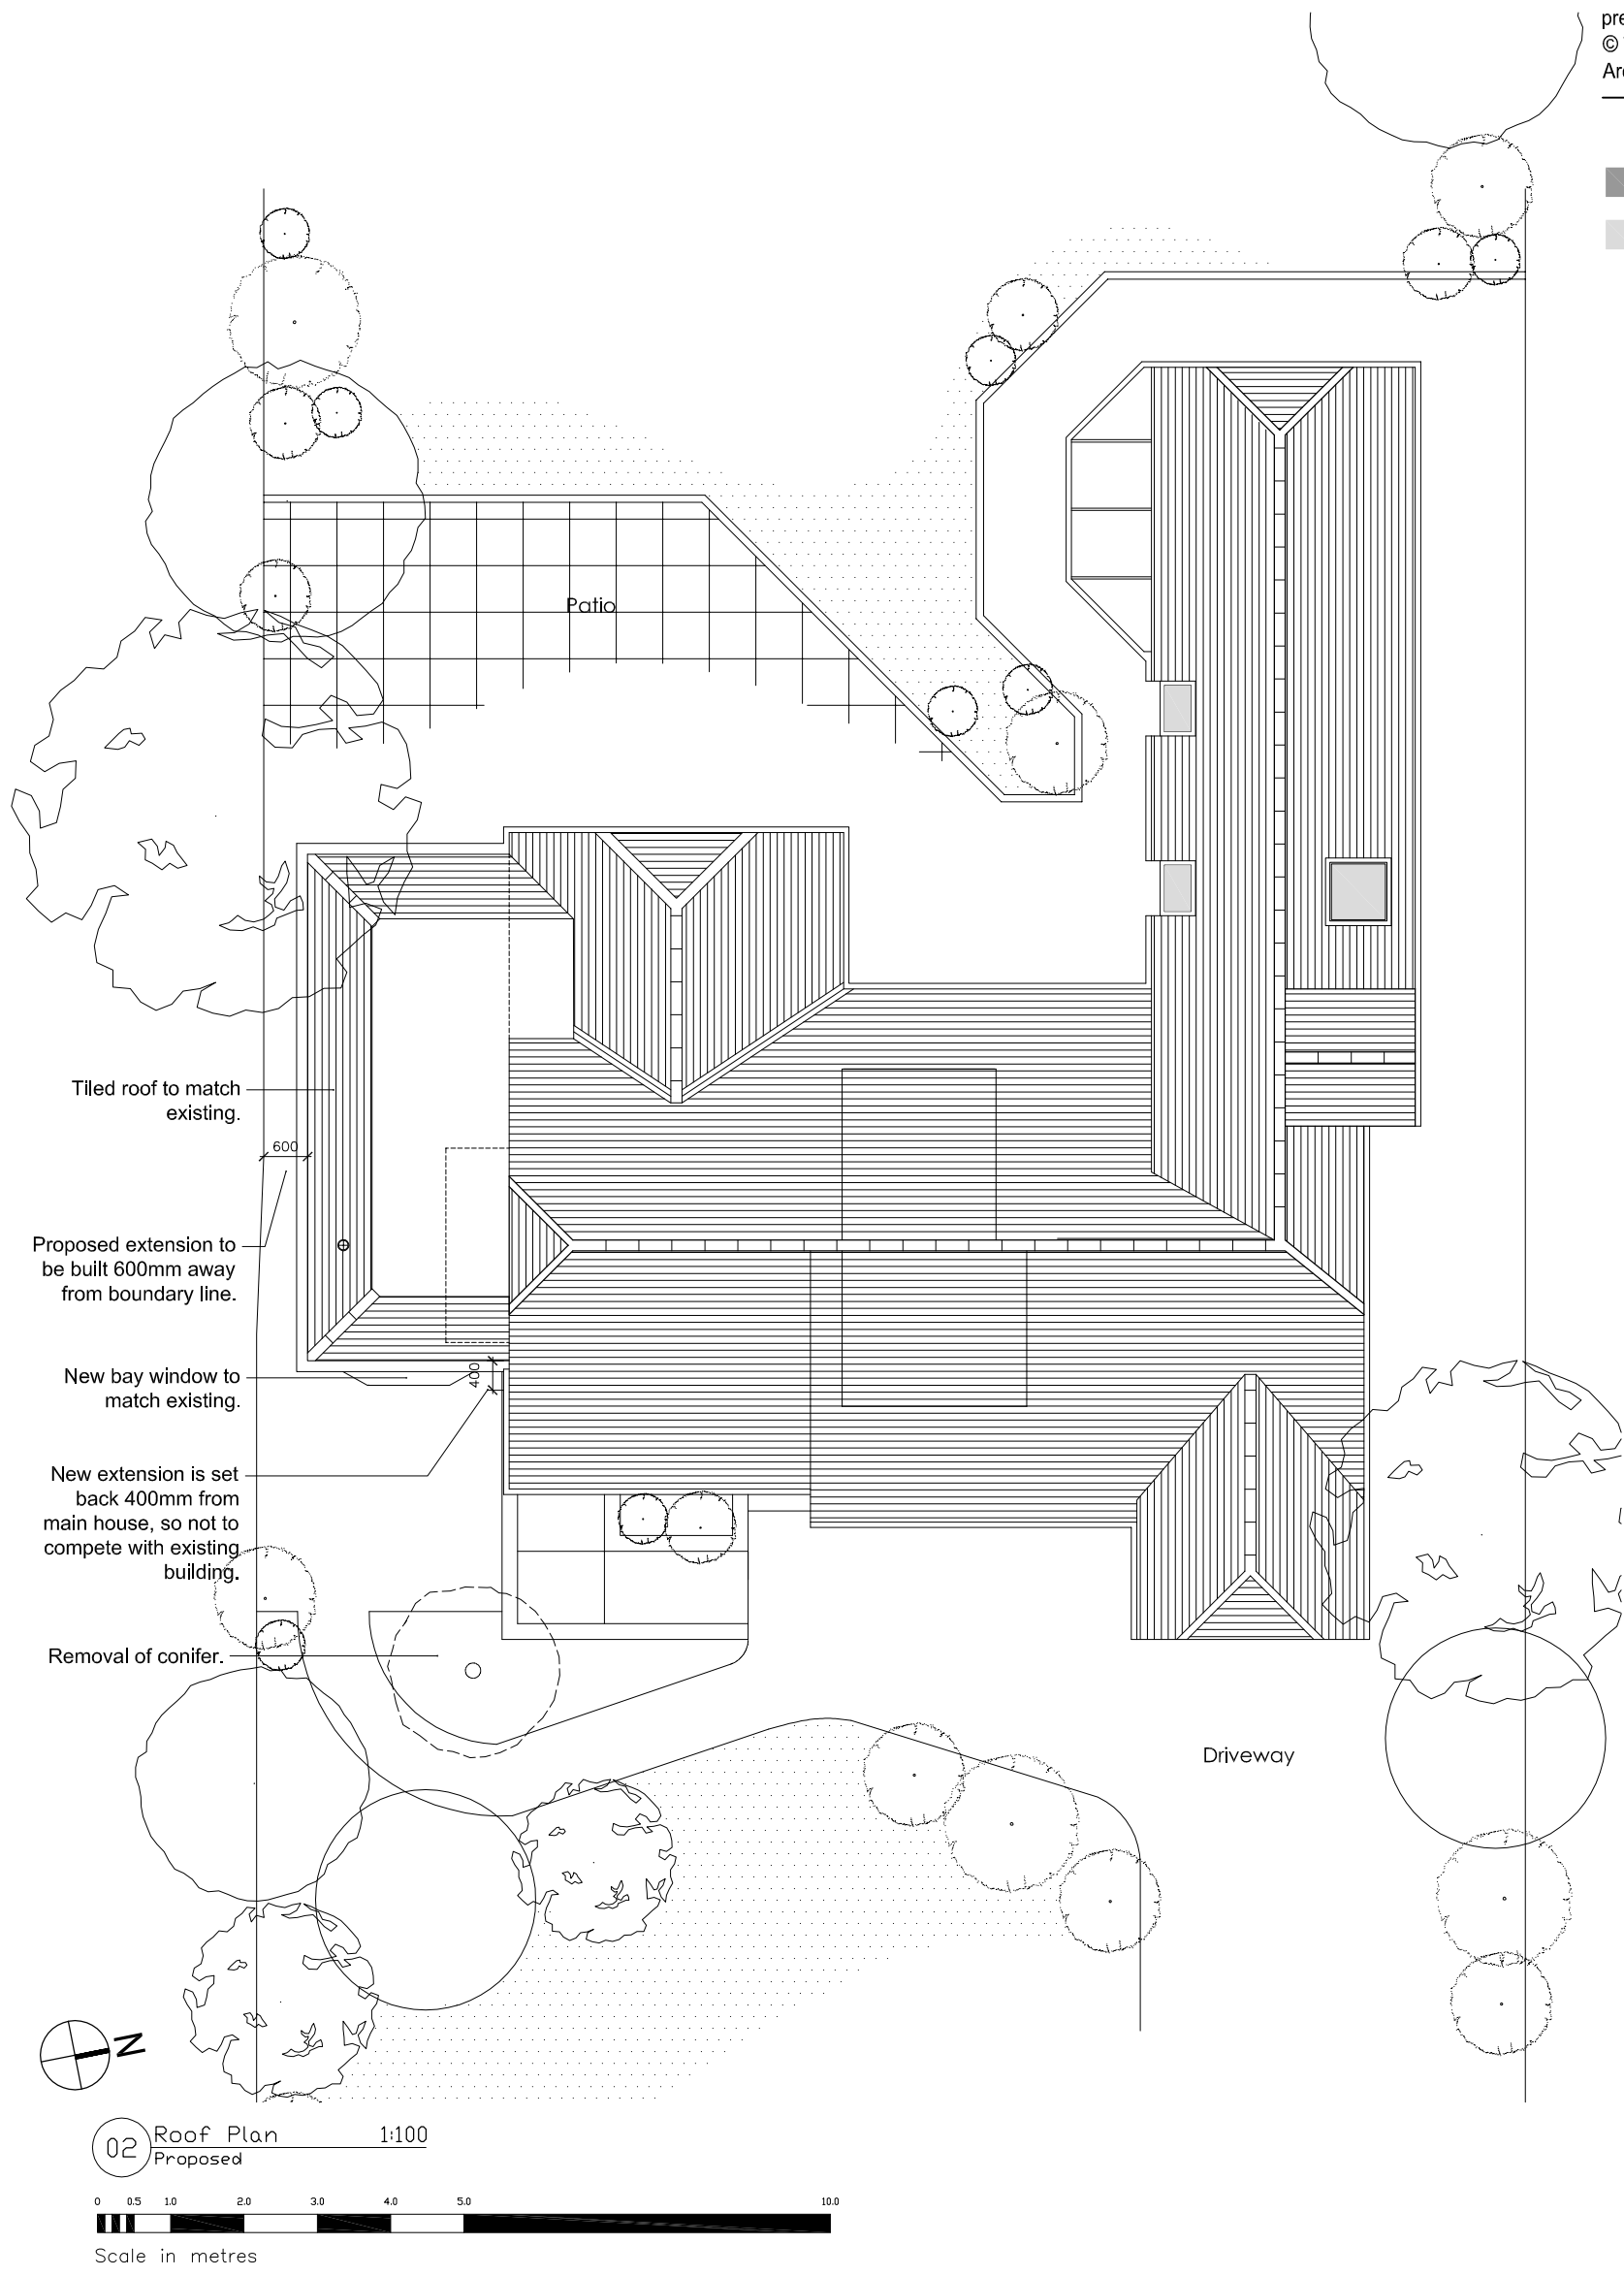


notes
Do Not Scale. All dimensions and conditions are to be checked on site prior to preparing drawings or commencing any work.
© This drawing is the property of CDMS Partners Limited, trading as CDMS Architects and protected by the Copyright, Designs and Patents Act, 1988

■ Proposed Walls shown in dark grey
■ Existing Walls shown in light grey

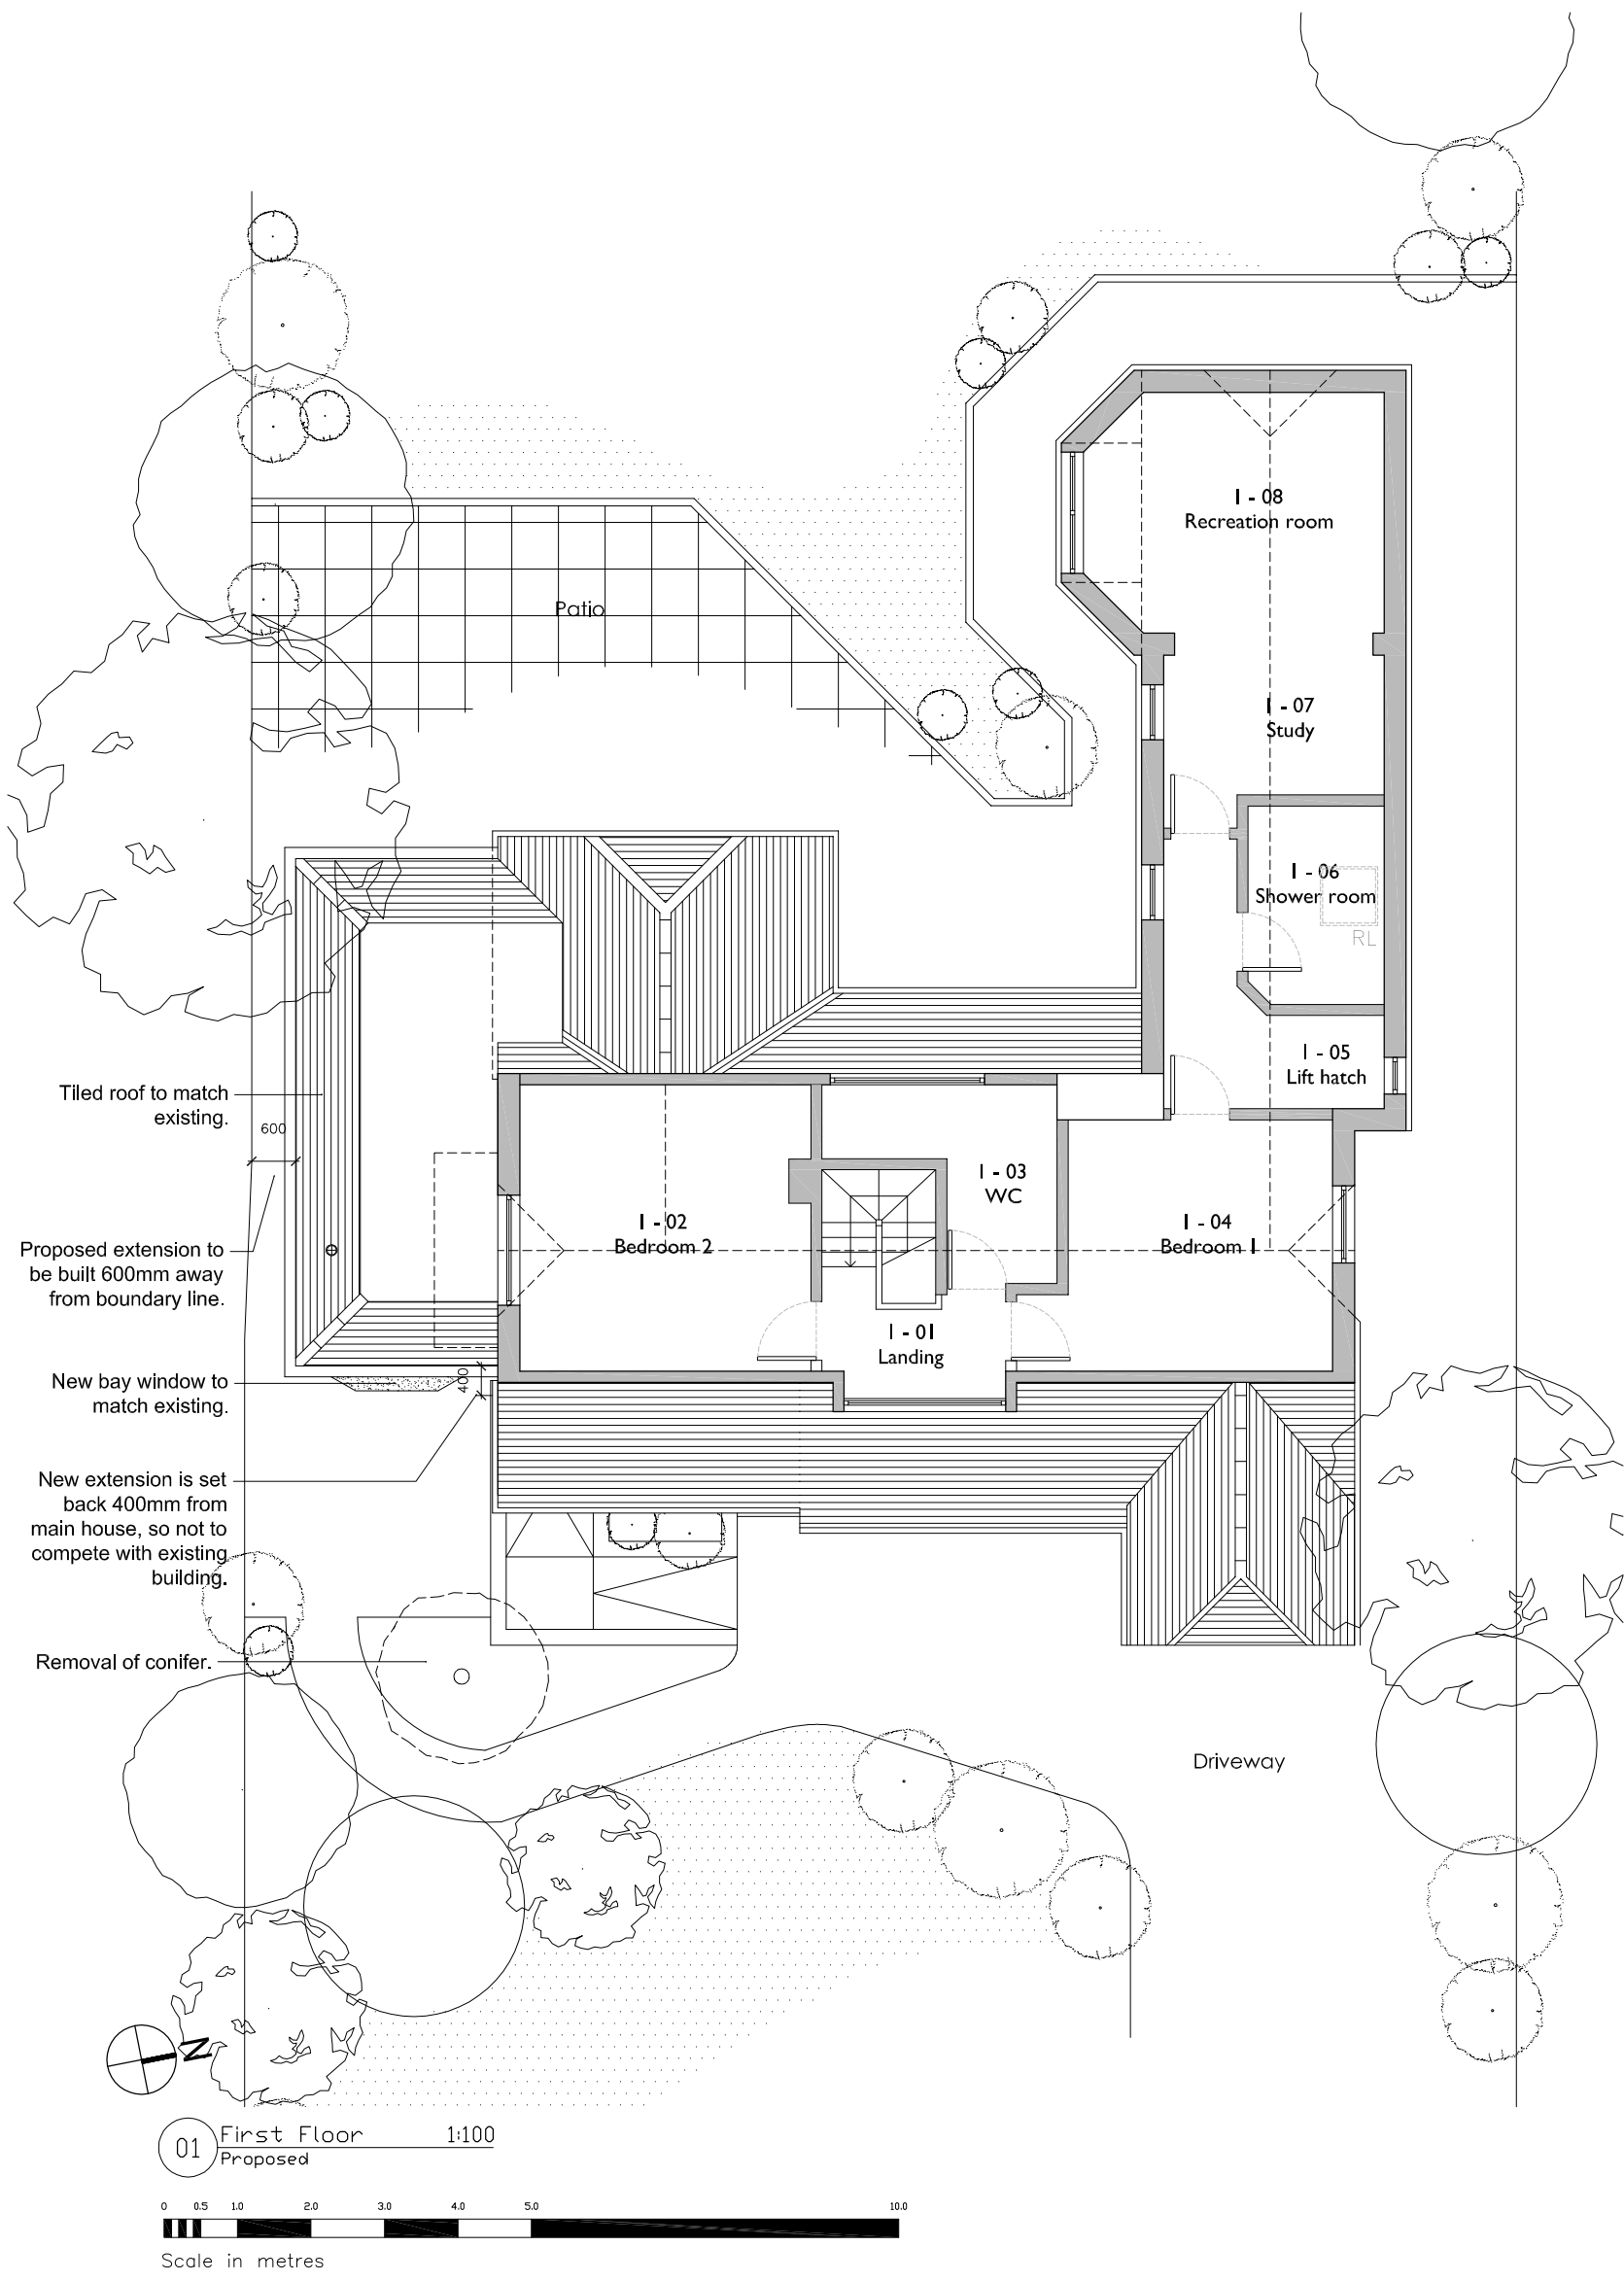

date	revision	checked
01.09.14	A	PLANNING
		CS

CDMS ARCHITECTS

1st Floor, Montpellier House
99 Montpellier Road Brighton, BN1 3BE
t: 01273 220407
f: 01273 723808
e: info@cdmsarchitects.com
w: www.cdmsarchitects.com

drawing status:	PLANNING		
job number:	2089	drawing number:	(21)000
project:	84 Sea Avenue, Rustington, West Sussex, BN16 2DL	revision:	A
client:	Roger Brass & Eric Hutchinson		
title:	Proposed Ground floor & First Floor & Roof plan		
date:	01/09/14	scale:	Varies @ A1
		drawn:	WC
		checked:	CS