


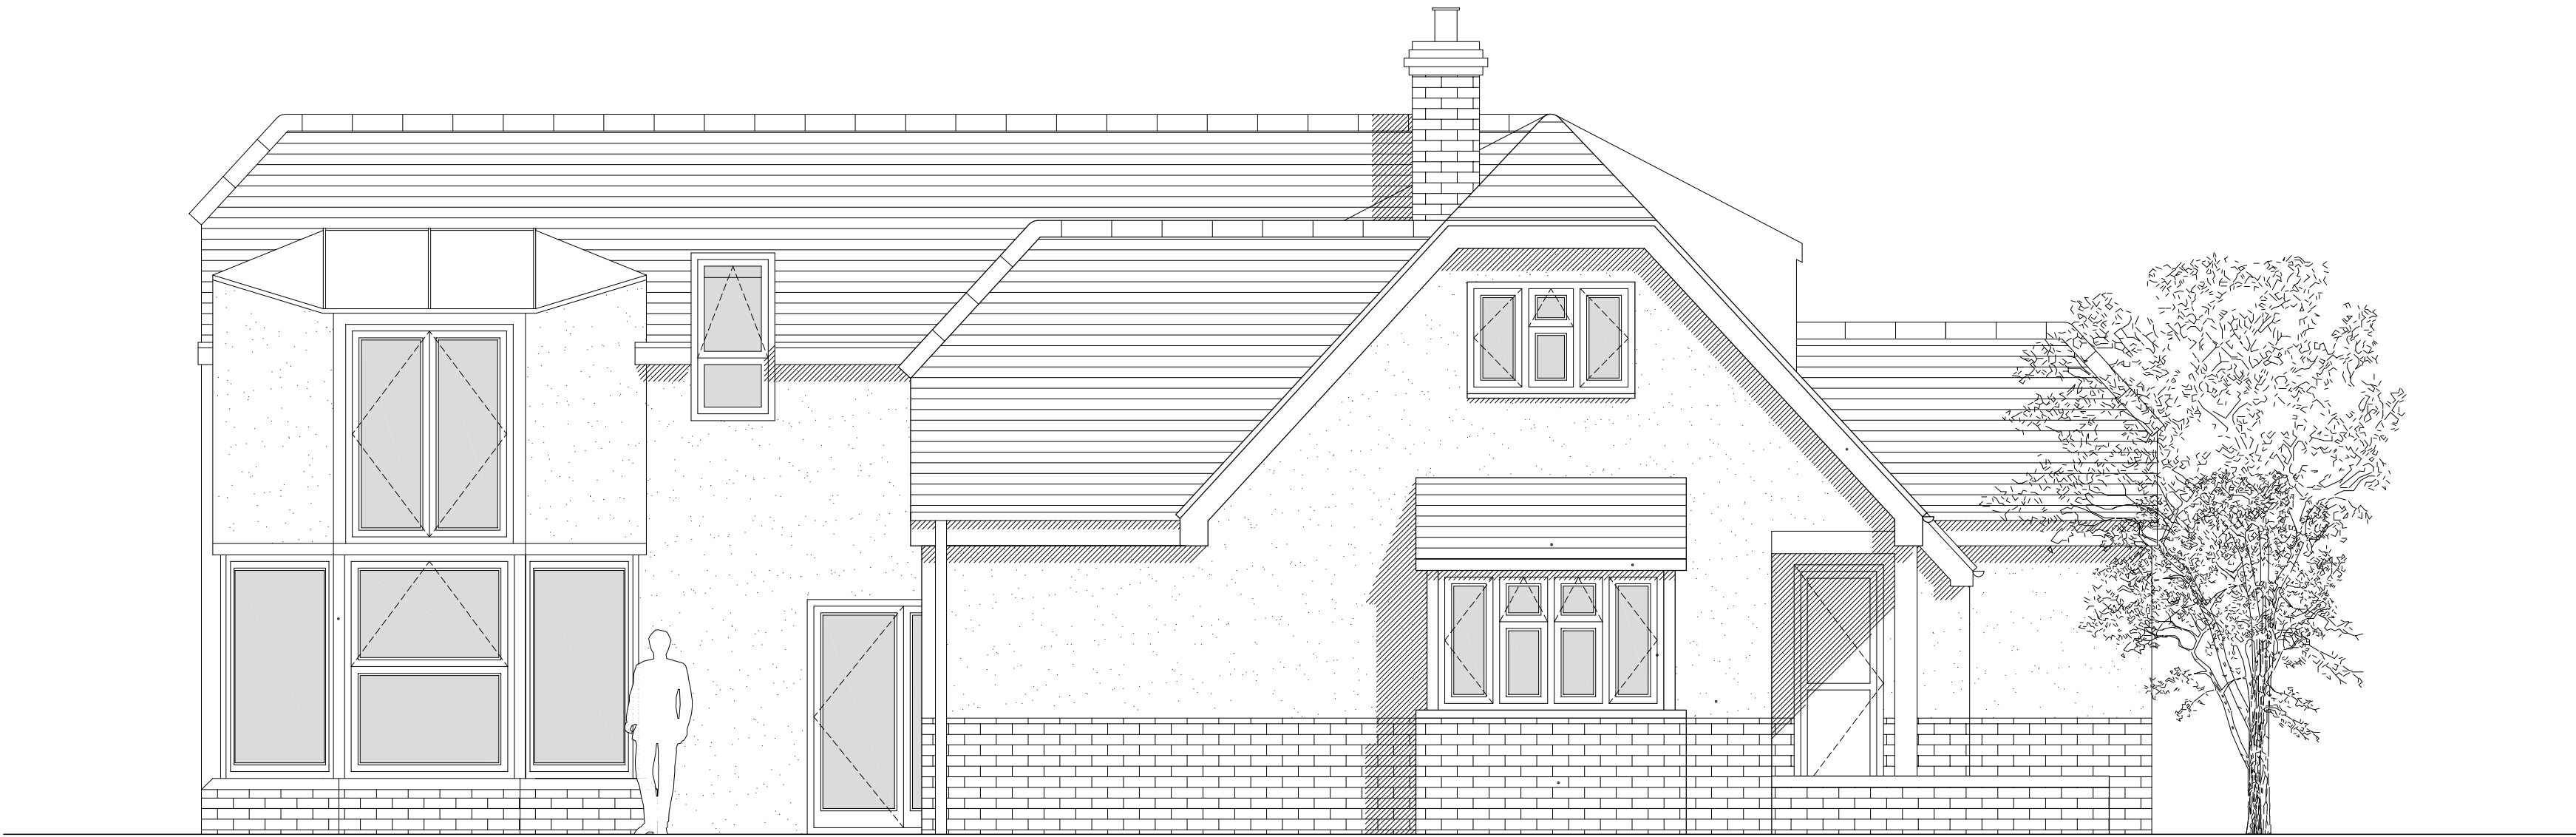

01 East Elevation
Existing 1:50

0 0.5 1.0 1.5 2.0 3.0 4.0 5.0
Scale in metres



02 South Elevation
Existing 1:50

0 0.5 1.0 1.5 2.0 3.0 4.0 5.0
Scale in metres



03 West Elevation
Existing 1:50

0 0.5 1.0 1.5 2.0 3.0 4.0 5.0
Scale in metres



04 North Elevation
Existing 1:50

0 0.5 1.0 1.5 2.0 3.0 4.0 5.0
Scale in metres

date revision checked

CDMS ARCHITECTS

1st Floor, Montpeller House
99 Montpeller Road Brighton, BN1 3BE
t: 01273 220407
f: 01273 723808
e: info@cdmsarchitects.com
w: www.cdmsarchitects.com

PLANNING

job number: 2089 drawing number: (30)000 revision: /

project:
84 Sea Avenue, Rustington,
West Sussex BN16 2DL

client:
Roger Brass & Eric Hutchinson

title:
Existing Elevations

date: 01/09/14 scale: 1:50 @ A1 drawn: WC checked: CS