
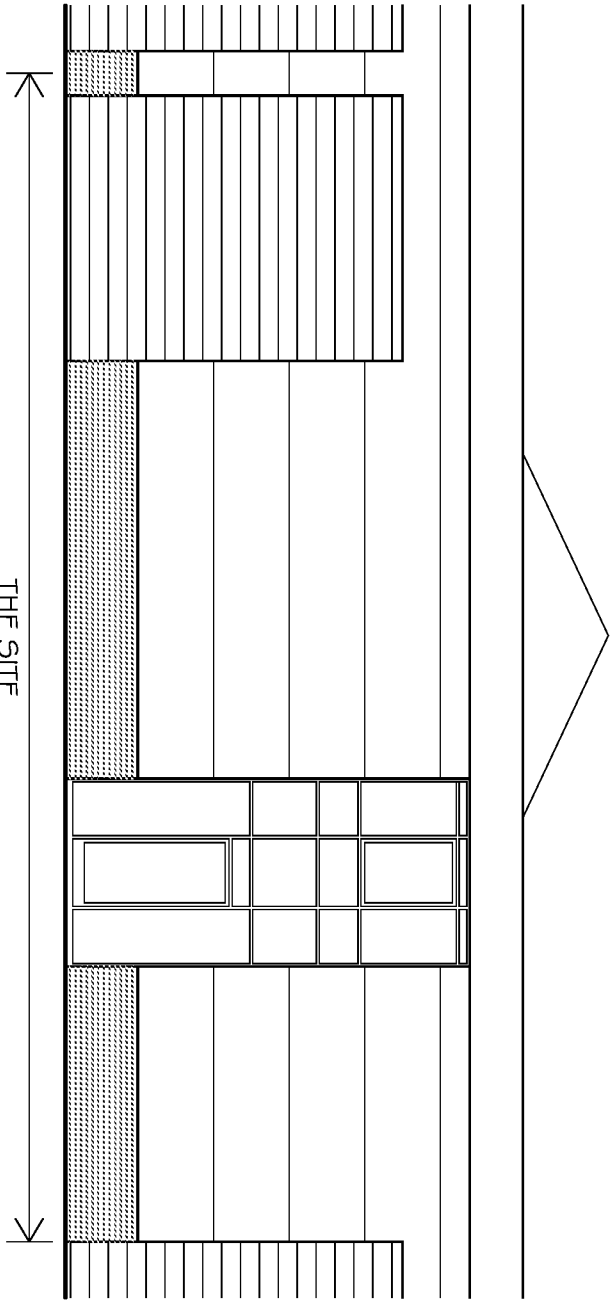



NOTES
WRITTEN DIMENSIONS TO BE TAKEN IN PREFERENCE TO SCALE, AND
ANY DISCREPANCIES ARE TO BE REFERRED IMMEDIATELY TO THE
PROJECT DESIGNER.
THIS DRAWING IS COPYRIGHT, AND SHOULD NOT BE USED OR
REPRODUCED WITHOUT PERMISSION.
IT IS THE CONTRACTOR'S RESPONSIBILITY TO ENSURE COMPLIANCE
WITH THE BUILDING REGULATIONS.

Scale bar (m)

 

THE SITE

EXISTING FRONT ELEVATION

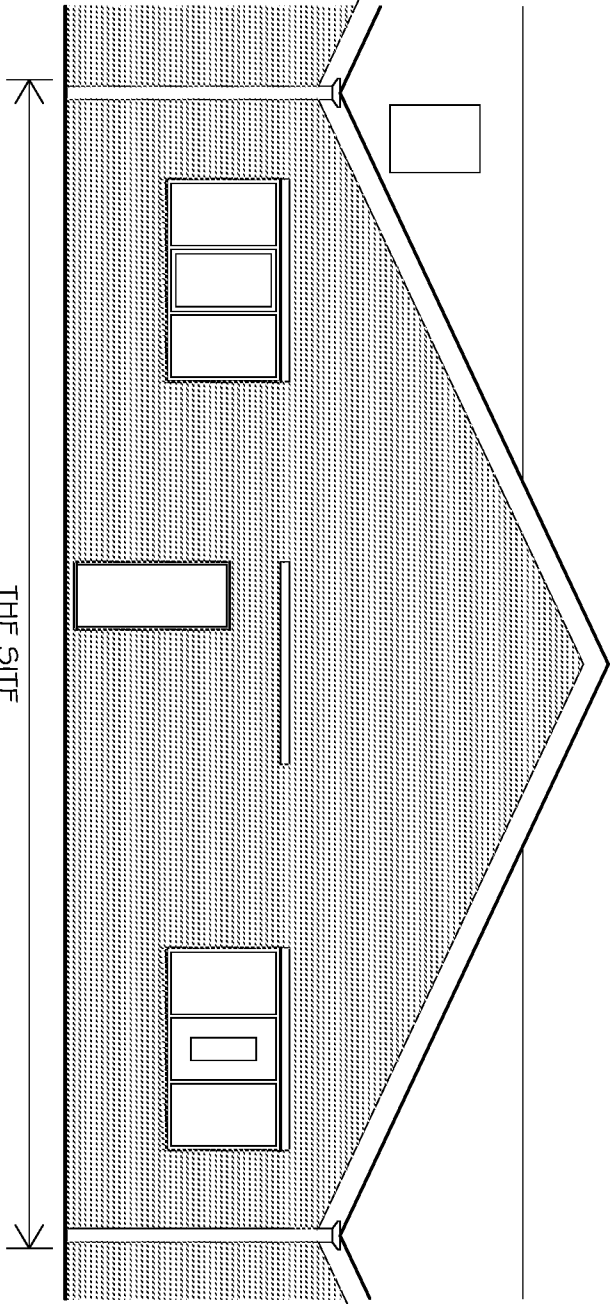

THE SITE

EXISTING REAR ELEVATION


DRAWING TITLE
EXISTING ELEVATIONS

SCALE 1:100 @A3
DRAWN BY PLB

DATE SEP 18
REV.-

REV DESCRIPTION
PROJECT
2 PHOENIX TERRACE
ARTEX AVENUE
RUSTINGTON
WEST SUSSEX

DATE

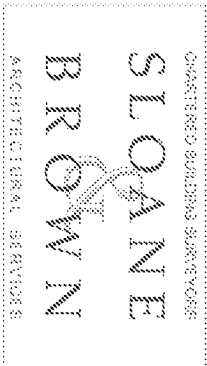

Unit 3b Woodhorn Business Centre
Woodhorn Lane
Oving Chichester
West Sussex PO20 2BX
Tel 01243 774764
www.sloaneandbrown.co.uk