



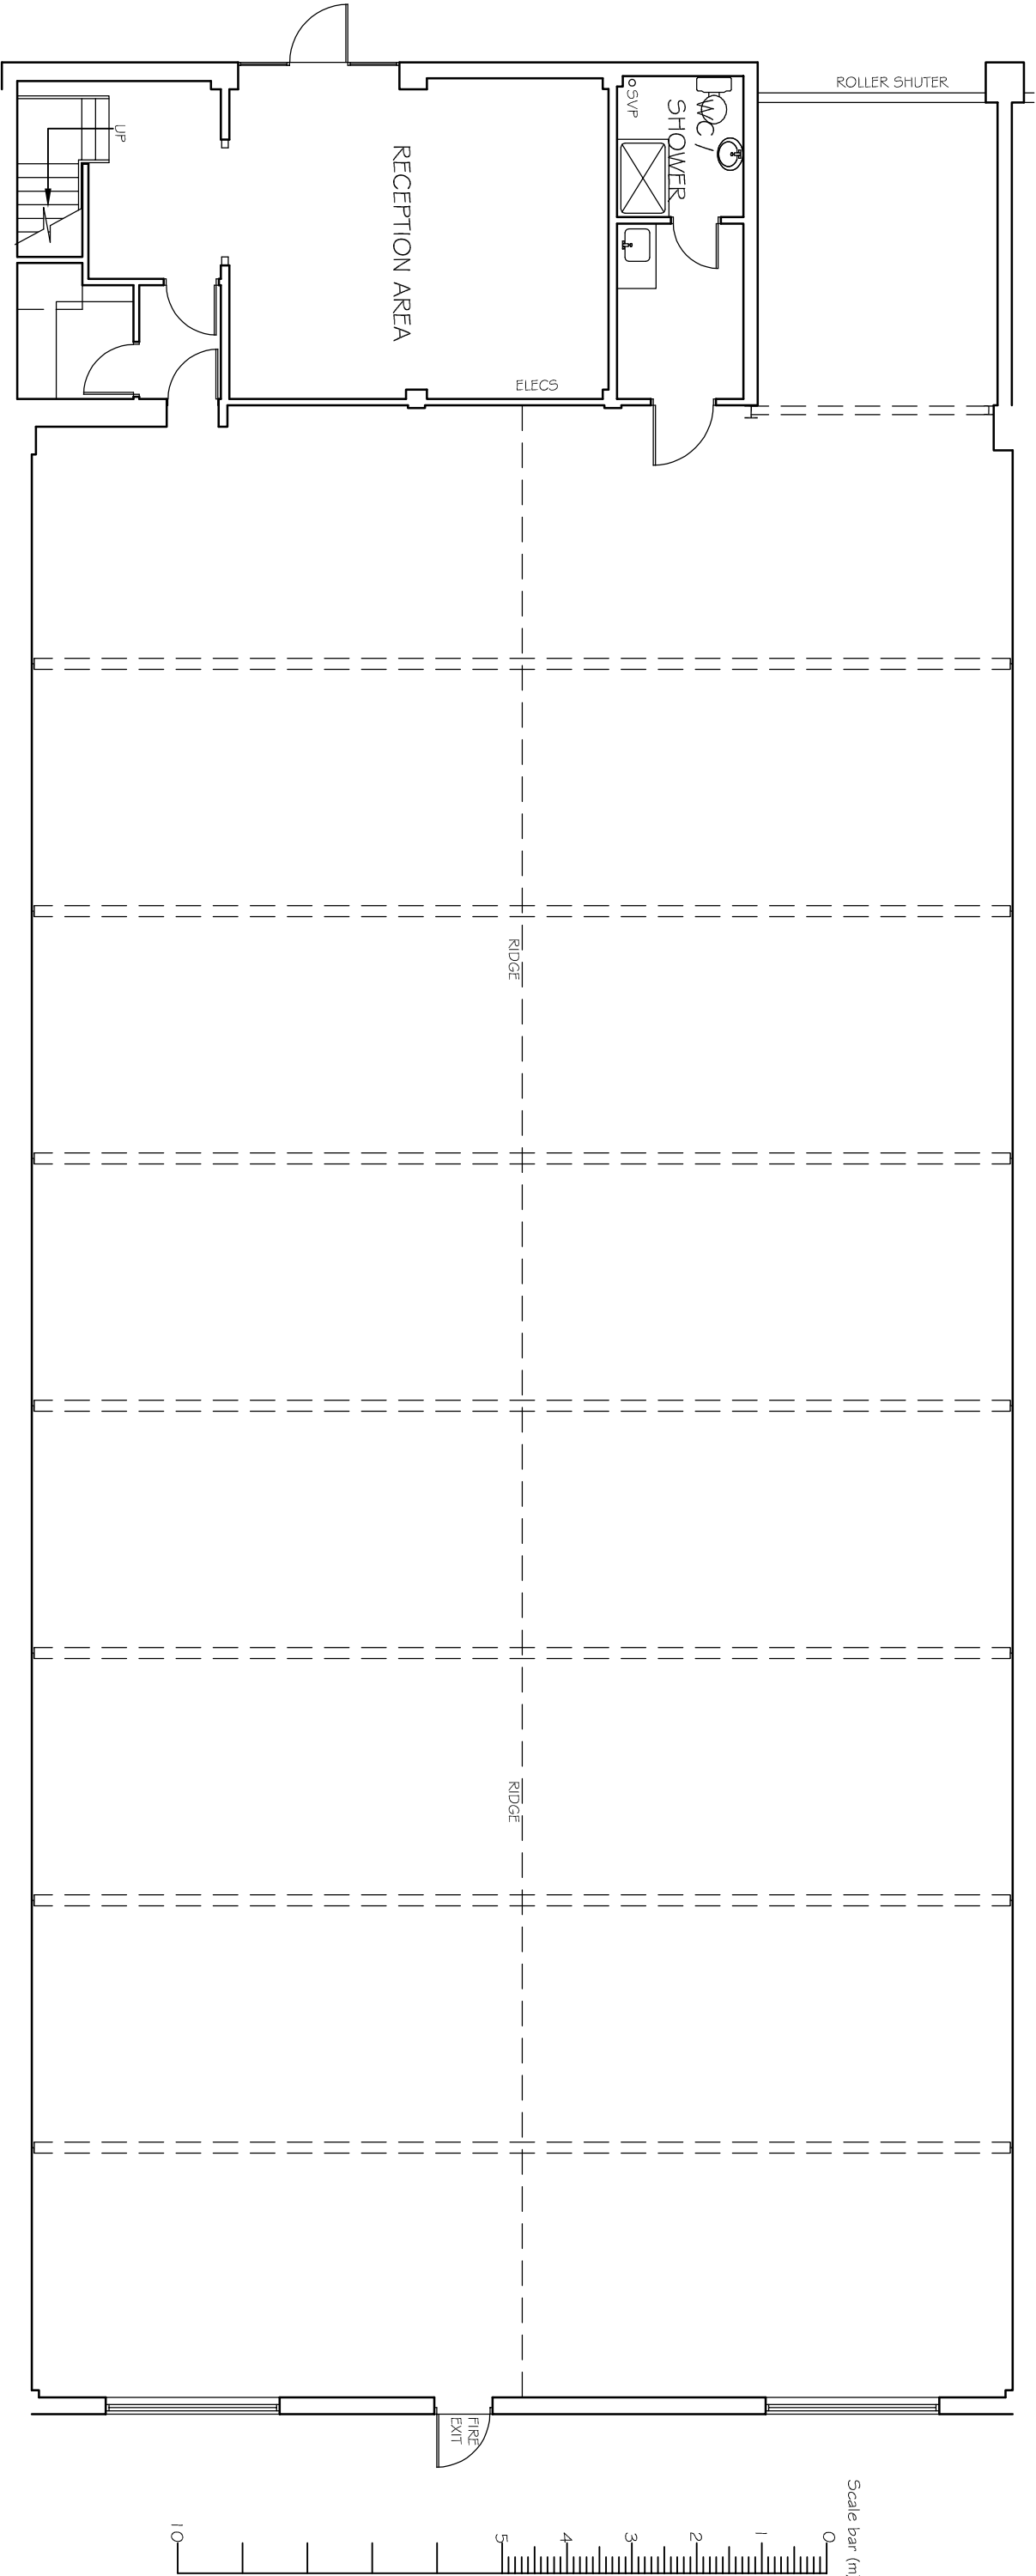

EXISTING GROUND FLOOR

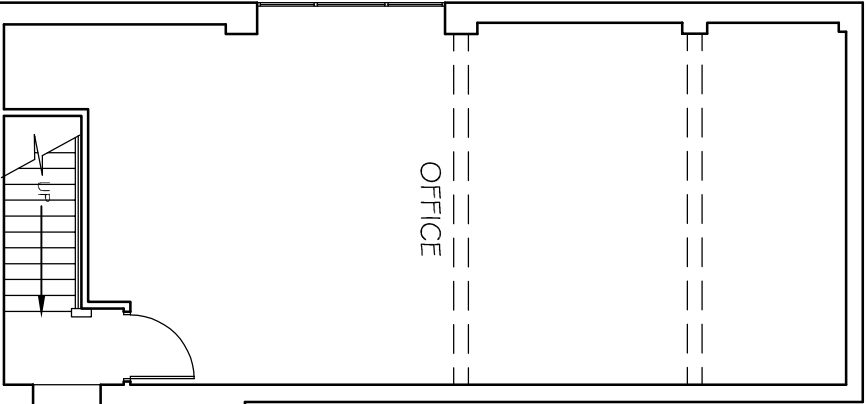

EXISTING FIRST FLOOR

NOTES
WRITTEN DIMENSIONS TO BE TAKEN IN PREFERENCE TO SCALE, AND ARE TO BE CHECKED ON SITE PRIOR TO COMMENCING WORK. THIS DRAWING IS TO BE READ IN CONJUNCTION WITH ALL OTHER DOCUMENTS RELATING TO THIS PROJECT. ANY DISCREPANCIES ARE TO BE REFERRED IMMEDIATELY TO THE ARCHITECT. THIS DRAWING IS COPYRIGHT, AND SHOULD NOT BE USED OR REPRODUCED WITHOUT PERMISSION. IT IS THE CONTRACTOR'S RESPONSIBILITY TO ENSURE COMPLIANCE WITH THE BUILDING REGULATIONS.

CHARTERED BUILDING SURVEYORS

SLOANE & BROWN

ARCHITECTURAL SERVICES

REV

DESCRIPTION

DATE

PROJECT

2 PHOENIX TERRACE
ARTEX AVENUE
RUSTINGTON
WEST SUSSEX

SCALE

1:100 @A3

DWG NO

815/01

DRAWN BY

PLB

DATE

SEP 18

REVISIONS

REV.-

Unit 3b Woodhorn Business Centre

Woodhorn Lane

Oving Chichester

West Sussex PO20 2BX

Tel 01243 774764

www.sloaneandbrown.co.uk

DRAWING TITLE
EXISTING FLOOR PLANS

SCALE
1:100 @A3

DWG NO
815/01

REV.-