



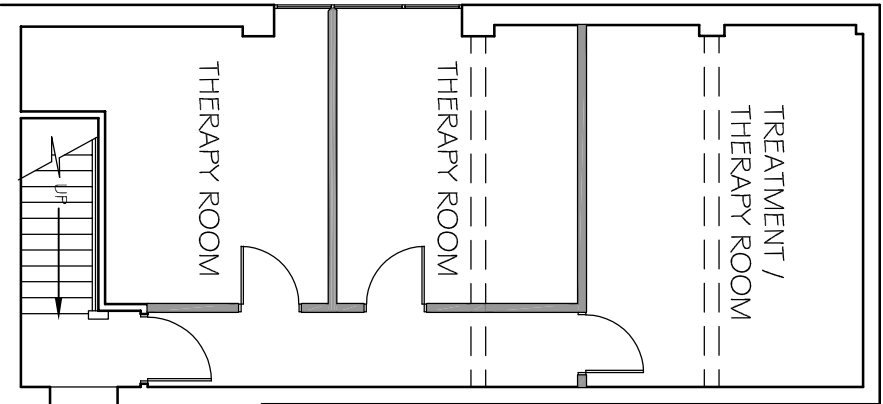

NOTES
WRITTEN DIMENSIONS TO BE TAKEN IN PREFERENCE TO SCALE, AND ARE TO BE CHECKED ON SITE PRIOR TO COMMENCING WORK. THIS DRAWING IS TO BE READ IN CONJUNCTION WITH ALL OTHER DOCUMENTS RELATING TO THIS PROJECT. ANY DISCREPANCIES ARE TO BE REFERRED IMMEDIATELY TO THE ARCHITECT. THIS DRAWING IS COPYRIGHT AND SHOULD NOT BE USED OR REPRODUCED WITHOUT PERMISSION. IT IS THE CONTRACTOR'S RESPONSIBILITY TO ENSURE COMPLIANCE WITH THE BUILDING REGULATIONS.

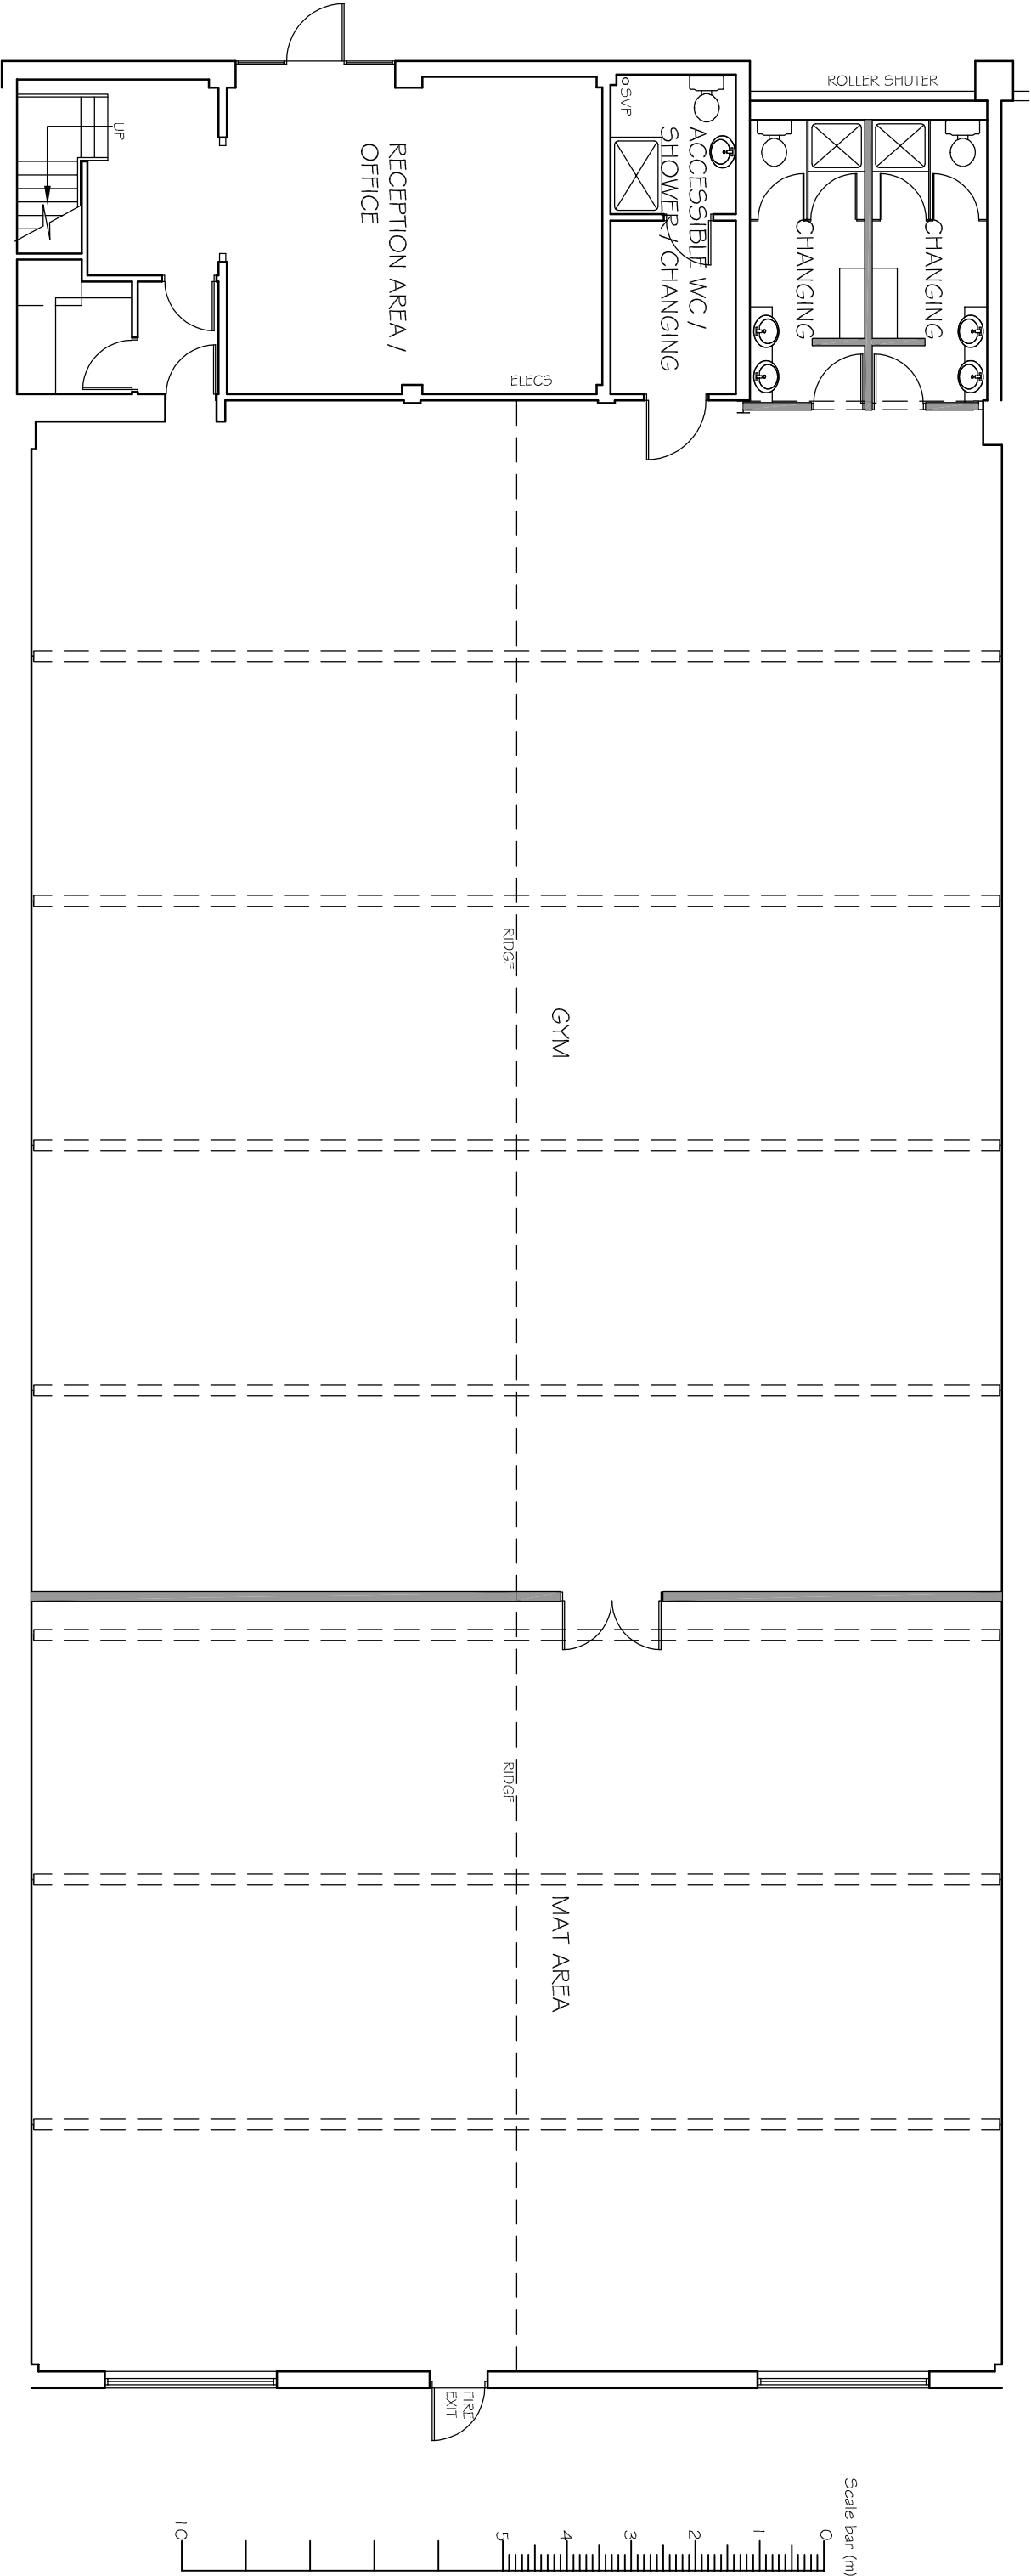

REV	DESCRIPTION	DATE
1	PROJECT 2 PHOENIX TERRACE ARTEX AVENUE RUSTINGTON WEST SUSSEX	

Unit 3b Woodhorn Business Centre
Woodhorn Lane
Oving Chichester
West Sussex PO20 2BX
Tel 01243 774764
www.sloaneandbrown.co.uk

DRAWING TITLE
PROPOSED FLOOR PLANS

SCALE 1:100 @A3
DRAWN BY PLB
DWG NO 815/03

DATE OCT 18
REV.-

PROPOSED FIRST FLOOR

PROPOSED GROUND FLOOR