

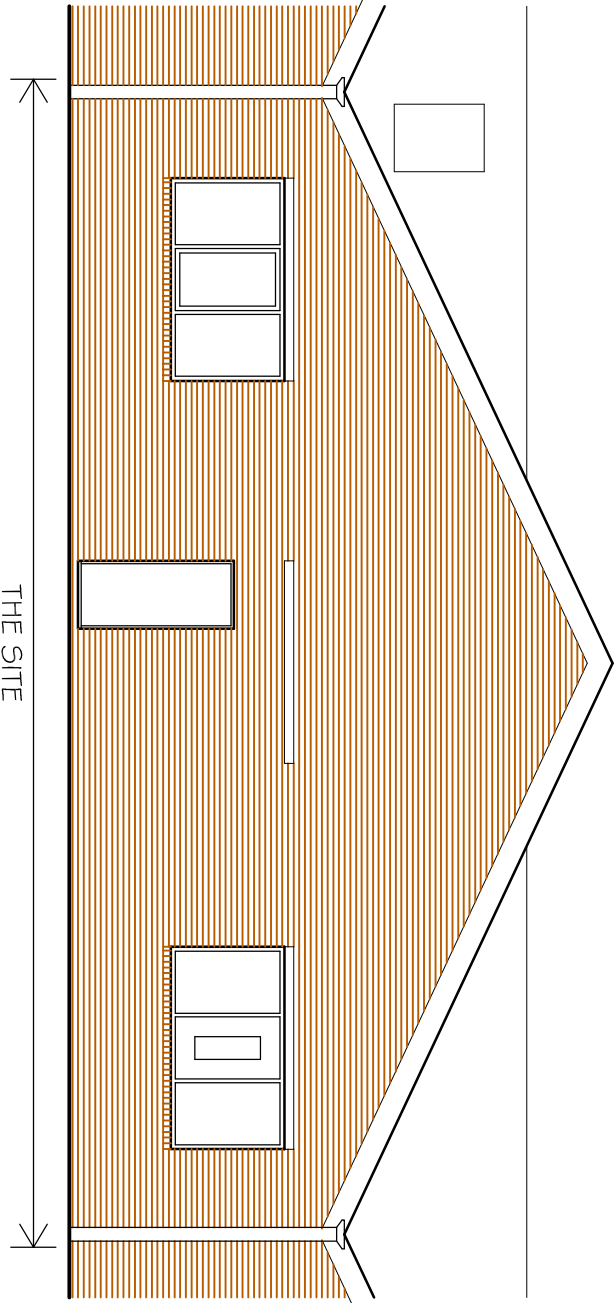


NOTES
WRITTEN DIMENSIONS TO BE TAKEN IN PREFERENCE TO SCALE, AND
ANY DISCREPANCIES ARE TO BE REFERRED IMMEDIATELY TO THE
PROJECT DESIGNER.
THIS DRAWING IS COPYRIGHT, AND SHOULD NOT BE USED OR
REPRODUCED WITHOUT PERMISSION.
IT IS THE CONTRACTOR'S RESPONSIBILITY TO ENSURE COMPLIANCE
WITH THE BUILDING REGULATIONS.

Scale bar (m)

 

PROPOSED REAR ELEVATION
(NO CHANGES FROM EXISTING)

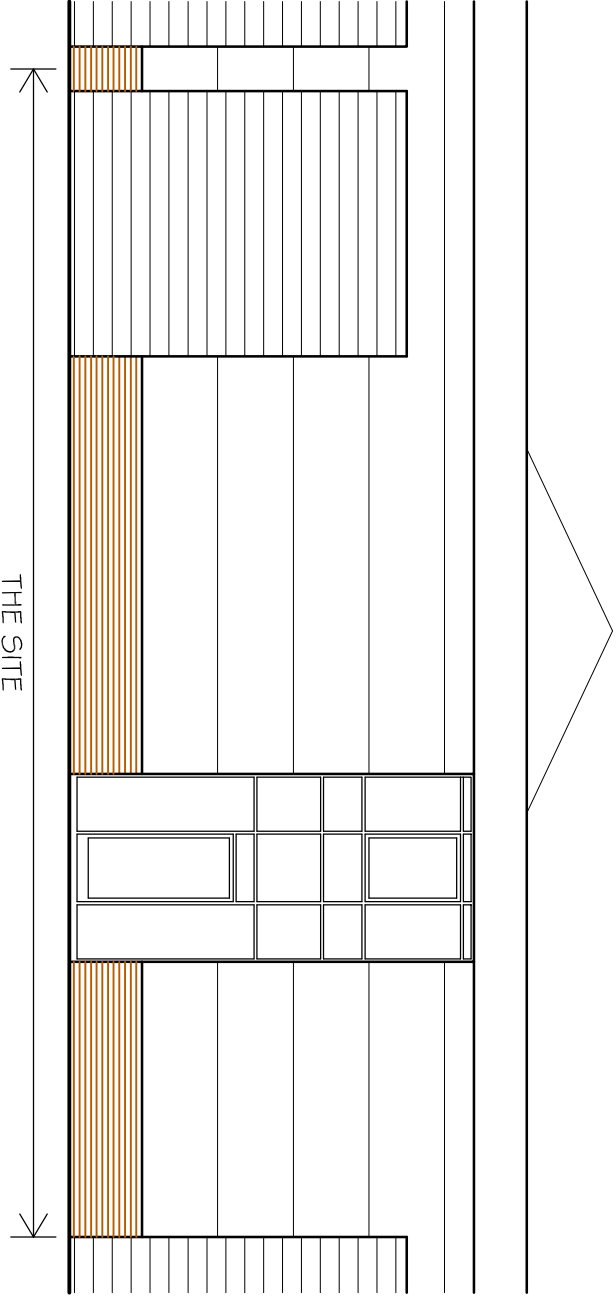

PROPOSED FRONT ELEVATION
(NO CHANGES FROM EXISTING)



REV DESCRIPTION
DATE
PROJECT
2 PHOENIX TERRACE
ARTEX AVENUE
RUSTINGTON
WEST SUSSEX

DRAWING TITLE
PROPOSED ELEVATIONS
SCALE 1:100 @A3
DRAWN BY PLB
DATE OCT 18
DWG NO 815/04
REV.-

Unit 3b Woodhorn Business Centre
Woodhorn Lane
Oving Chichester
West Sussex PO20 2BX
Tel 01243 774764
www.sloaneandbrown.co.uk