





LOCATION PLAN SCALE 1:1250

 


BLOCK PLAN SCALE 1:500

 

EAST ELEVATION SCALE 1:100



NORTH ELEVATION SCALE 1:100

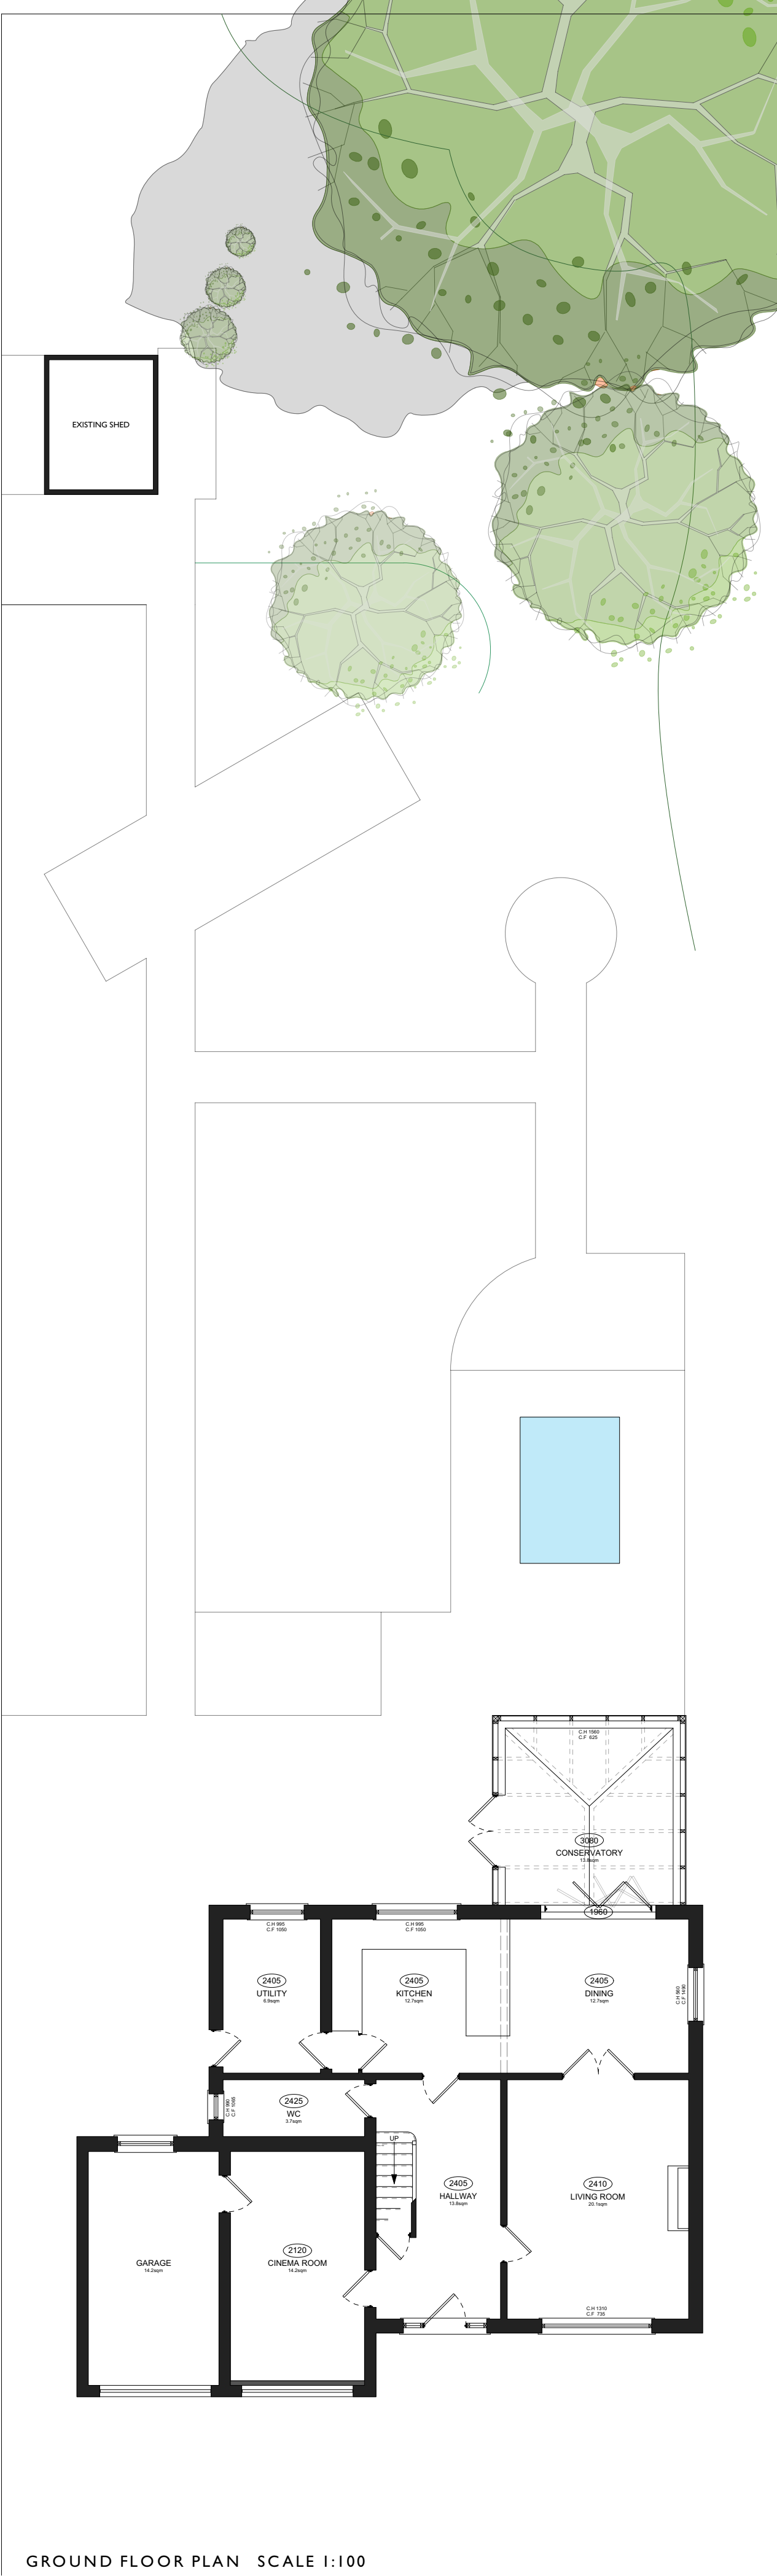

GROUND FLOOR PLAN SCALE 1:100

N.B. Unless otherwise noted this drawing is not to be used for construction purposes.
If indicated as feasibility this drawing is subject to a detailed site investigation, including ground conditions/contaminates, drainage design and planning / density negotiations. The layout may be based upon an enlargement of an OS sheet or other small scale plans and its accuracy needs to be verified by survey. CDM regulations have not been fully considered.

Rev.	Date	Comment	By
------	------	---------	----

LANDIVAR ARCHITECTS
ARCHITECTS AND DESIGNERS

Landivar Architects Limited:
29 - 42 Windsor Street, Unit 3, Brighton, BN1 1RJ
01273 739590
info@landivar-architects.com
www.landivar-architects.com

DRAWING STATUS:	PLANNING		
CLIENT:	MR & MRS JAGGS		
PROJECT:	35 SEA AVENUE, RUSTINGTON		
DRAWING:	AS EXISTING		
DRAWN:	JT	SCALE	1:100 @ A1
DATE:	AUGUST 2019	REV.	
JOB NO.	1519	DRG. NO.	A.001