




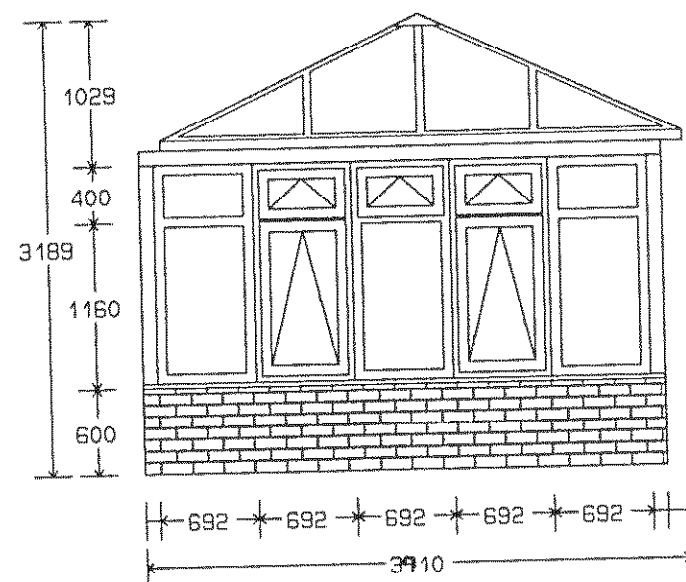


Left Elevation

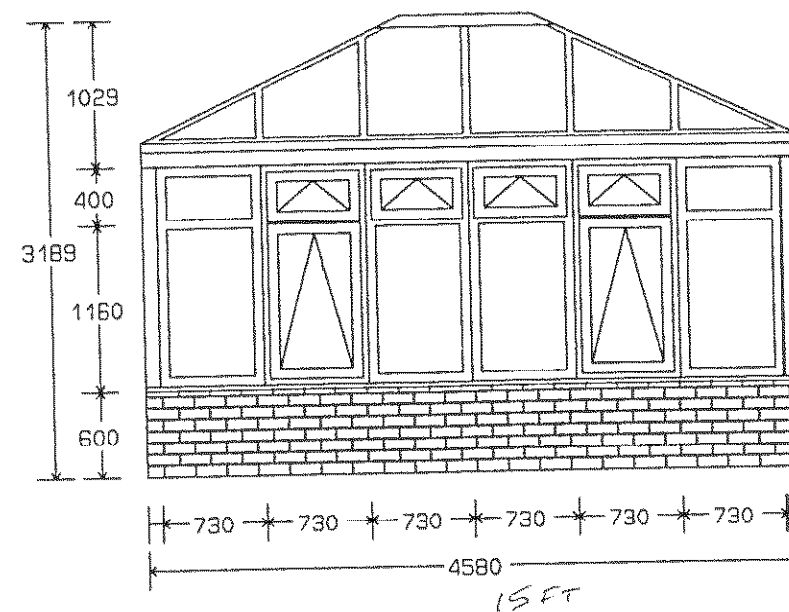


Front Elevation

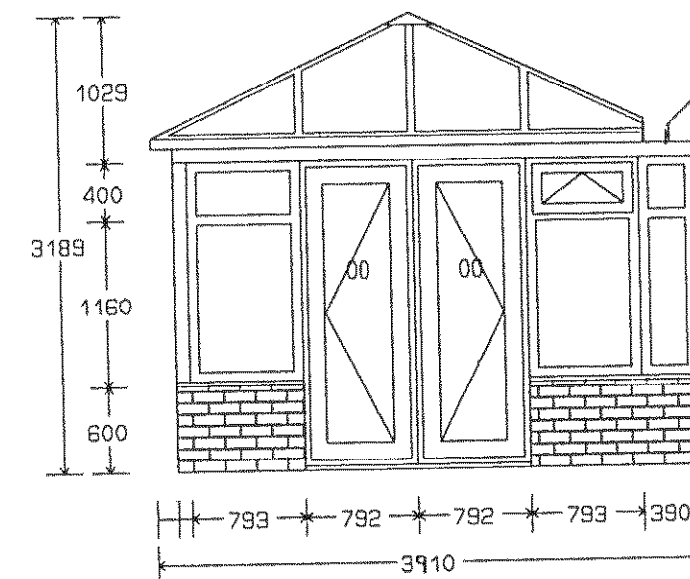


Right Elevations

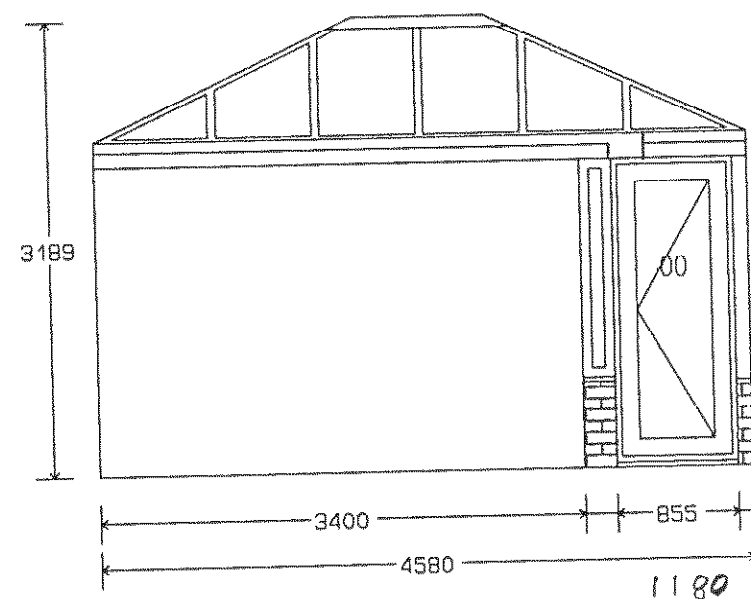

Rear Elevation

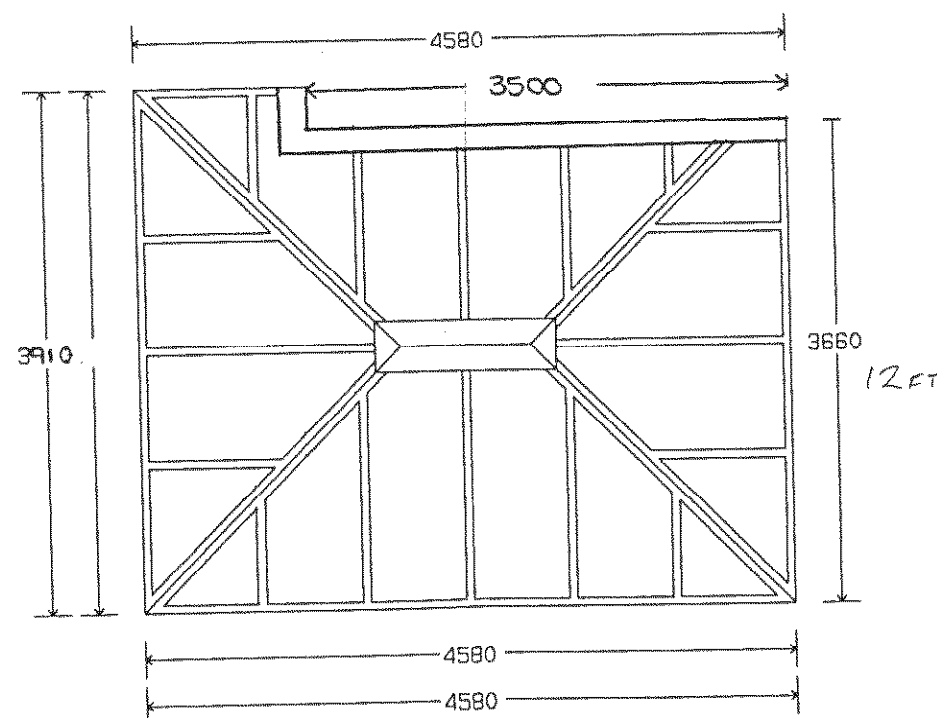

Plan

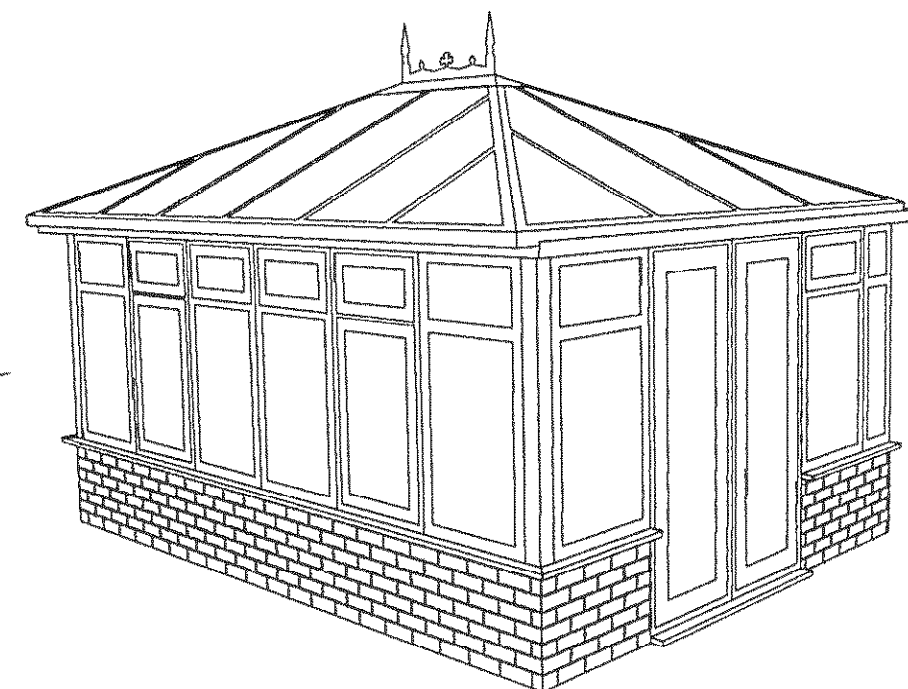

Right Perspective

PREPARED FOR :LANE

DIMENSIONS ARE EXTERNAL BASE

PREPARED BY :OUTSIDE INTERESTS

NOT TO BE USED AS WORKING DRAWINGS

WHITE ROOF TO SUIT OPAL POLY OR GLASS

SCALE :1: 32

DATE :1 JAN 1997

DRAWING NO :M06/604