



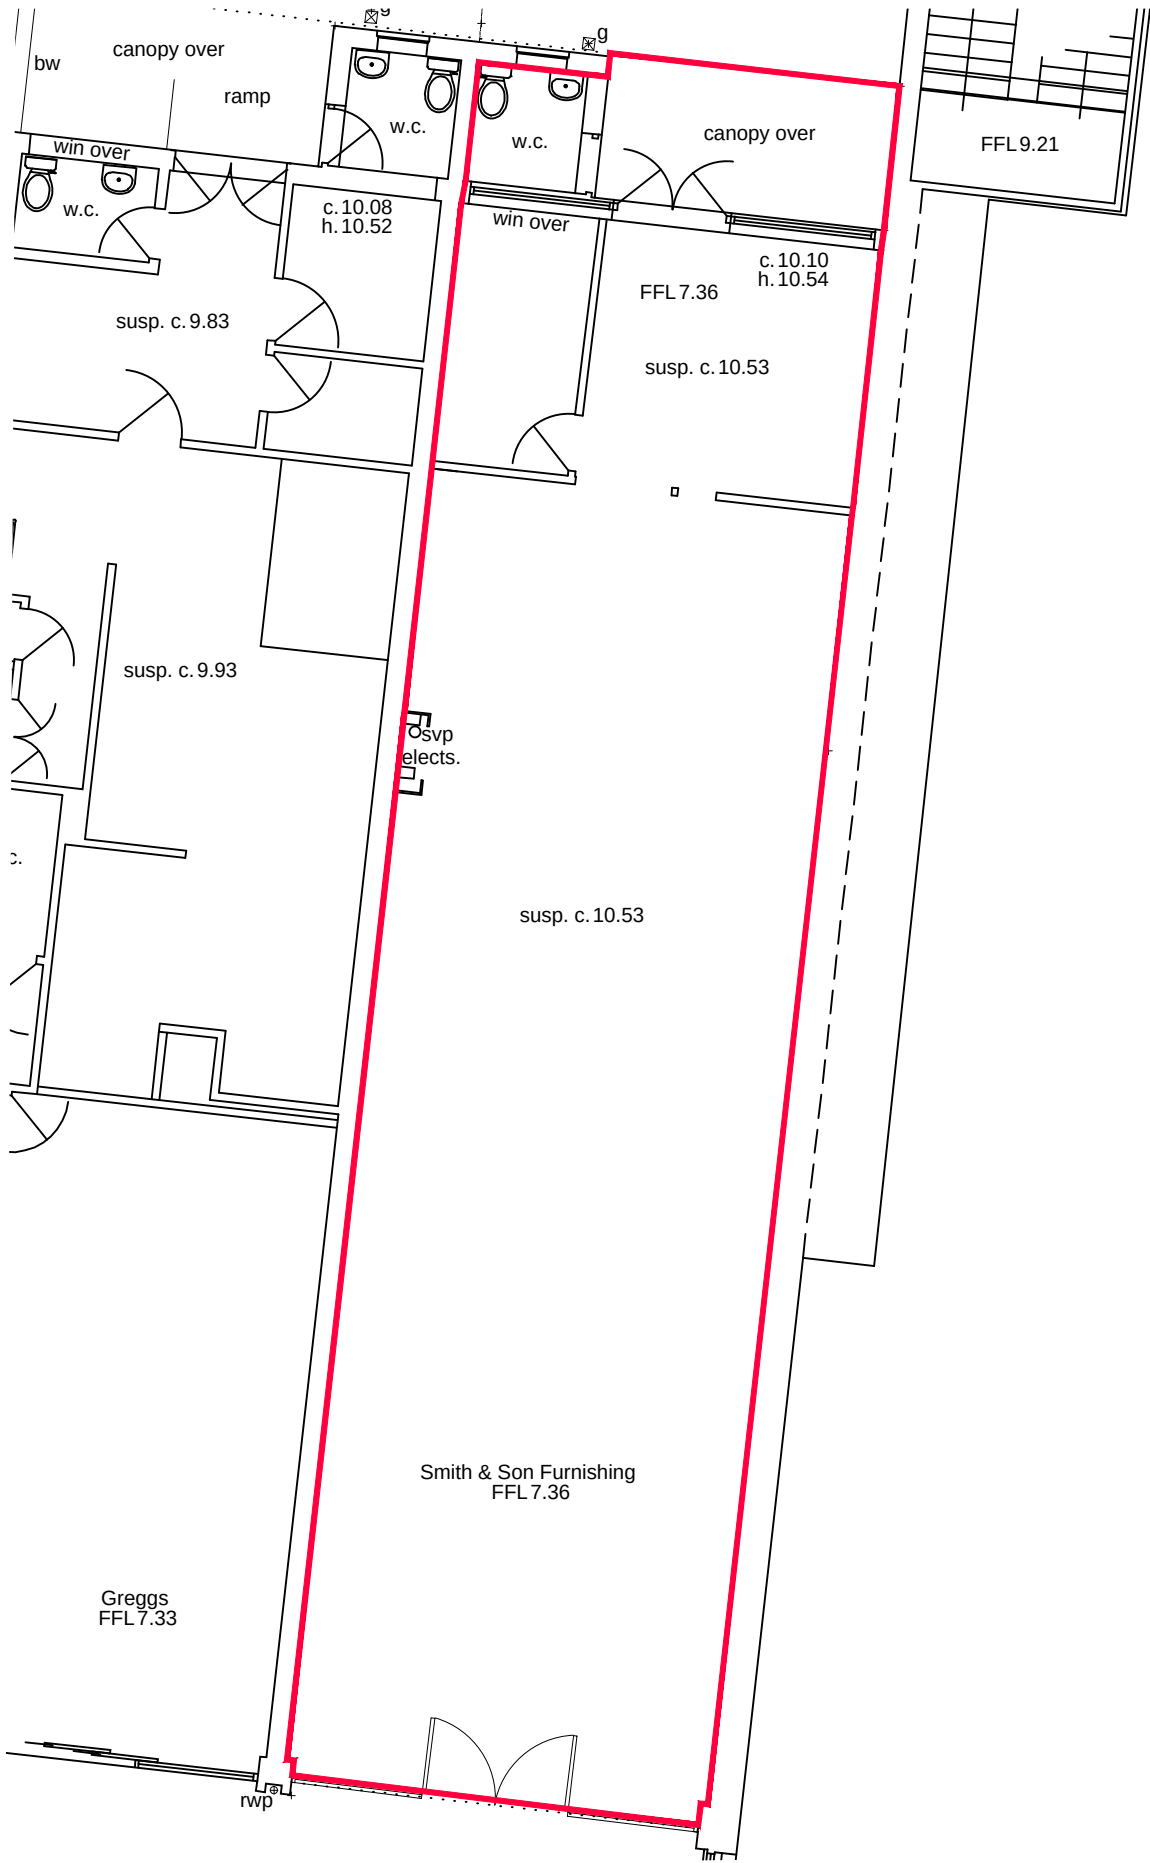


GROUND FLOOR PLAN
GIA: 136.1 M² / 1464 FT²
1:100

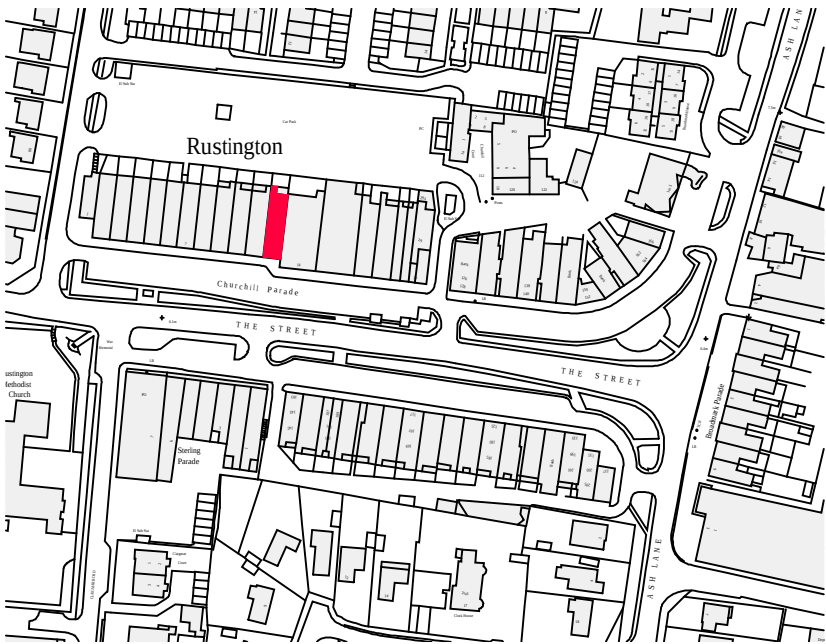

KEY PLAN
1:2500



FRONT ELEVATION
1:100

 


NOTES

DRAWING BASED ON TOPOGRAPHICAL SURVEY
INFORMATION PRODUCED BY SOLENT SURVEYS,
JOB REF. 13194, DATED DECEMBER 2012.

ANY ALTERATIONS UNDERTAKEN SINCE THE
ORIGINAL TOPOGRAPHICAL SURVEY WAS
UNDERTAKEN ARE UNLIKELY TO BE INDICATED.

BUILDING DEMISE IS SHOWN INDICATIVELY ONLY
AND IS SUBJECT TO VERIFICATION.

FLOOR AREA INDICATED IS INDICATIVE ONLY AND
BASED ON THE TOPOGRAPHICAL SURVEY
INFORMATION. ALL AREAS, MEASUREMENTS etc
INDICATED SHOULD BE CHECKED ON SITE.

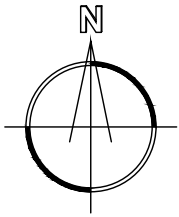

REV:	DATE:	DESCRIPTION:	DR	CHK	
OTHER THAN FOR THE PURPOSES OF PLANNING, DO NOT SCALE THESE DRAWINGS. USE WRITTEN DIMENSIONS ONLY. ALL DIMENSIONS TO BE CHECKED ON SITE PRIOR TO COMMENCEMENT OF WORK.					
THIS DRAWING IS THE COPYRIGHT OF SIMPSON HILDER ASSOCIATES, AND MAY NOT BE REPRODUCED, COPIED OR ALTERED IN ANY WAY WITHOUT WRITTEN AUTHORITY.					
 SIMPSON HILDER ASSOCIATES LIMITED 67a High Street Lyndhurst Hampshire SO43 7BE T: 023 80 283798 F: 023 80 283688 E: sha@simpsonhilder.co.uk www.simpsonhilder.co.uk					
EXISTING FLOOR PLAN AND ELEVATION					
DRAWING STATUS: PLANNING					
12 CHURCHILL PARADE RUSTINGTON WEST SUSSEX					
DATE: JUNE 18	DRAWN BY: TW				
SCALE @ A3: 1:100, 1:2500	CHECKED: *	DATE CHECKED: *			
JOB NO. 6566	DRAWING NO. 103	REVISION			