



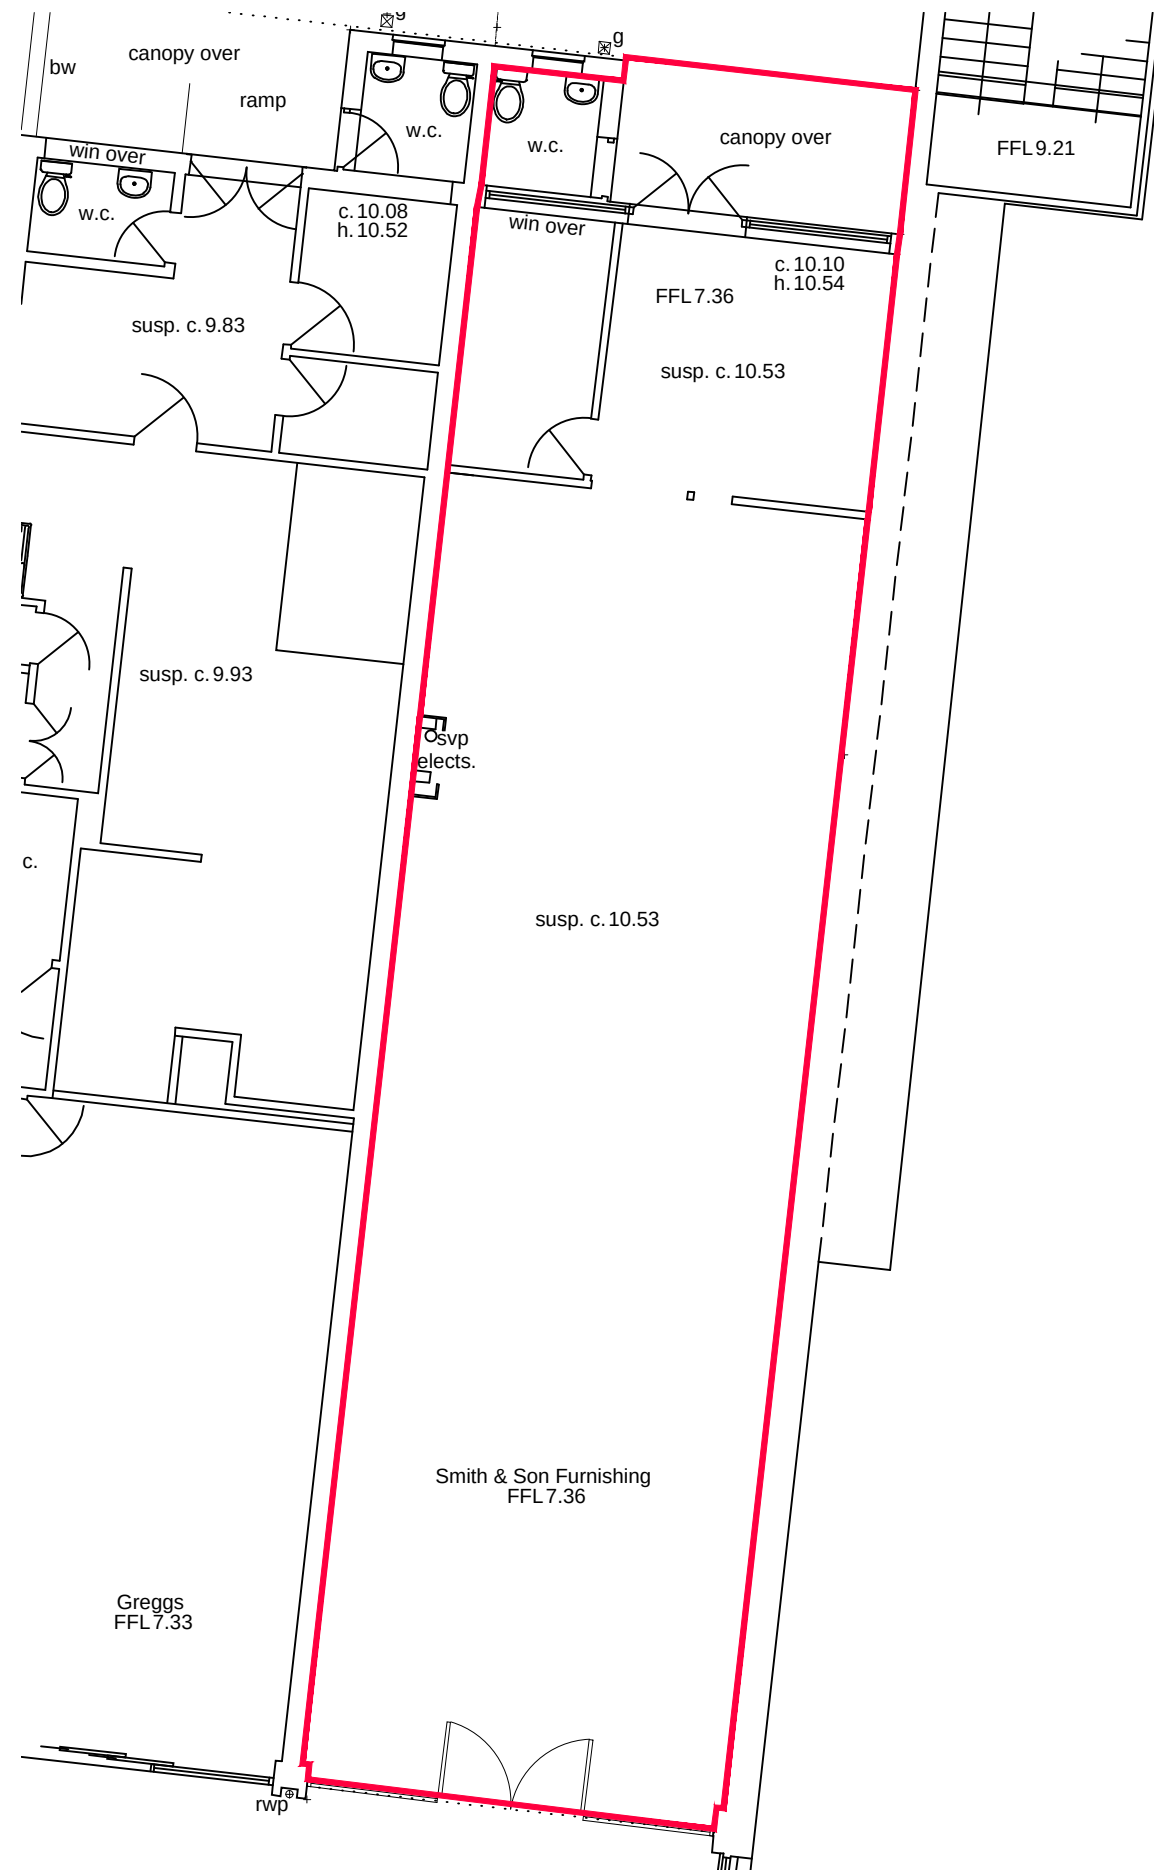


EXISTING GROUND FLOOR PLAN (A1)

GIA: 136.1 M² / 1464 FT²
1:100

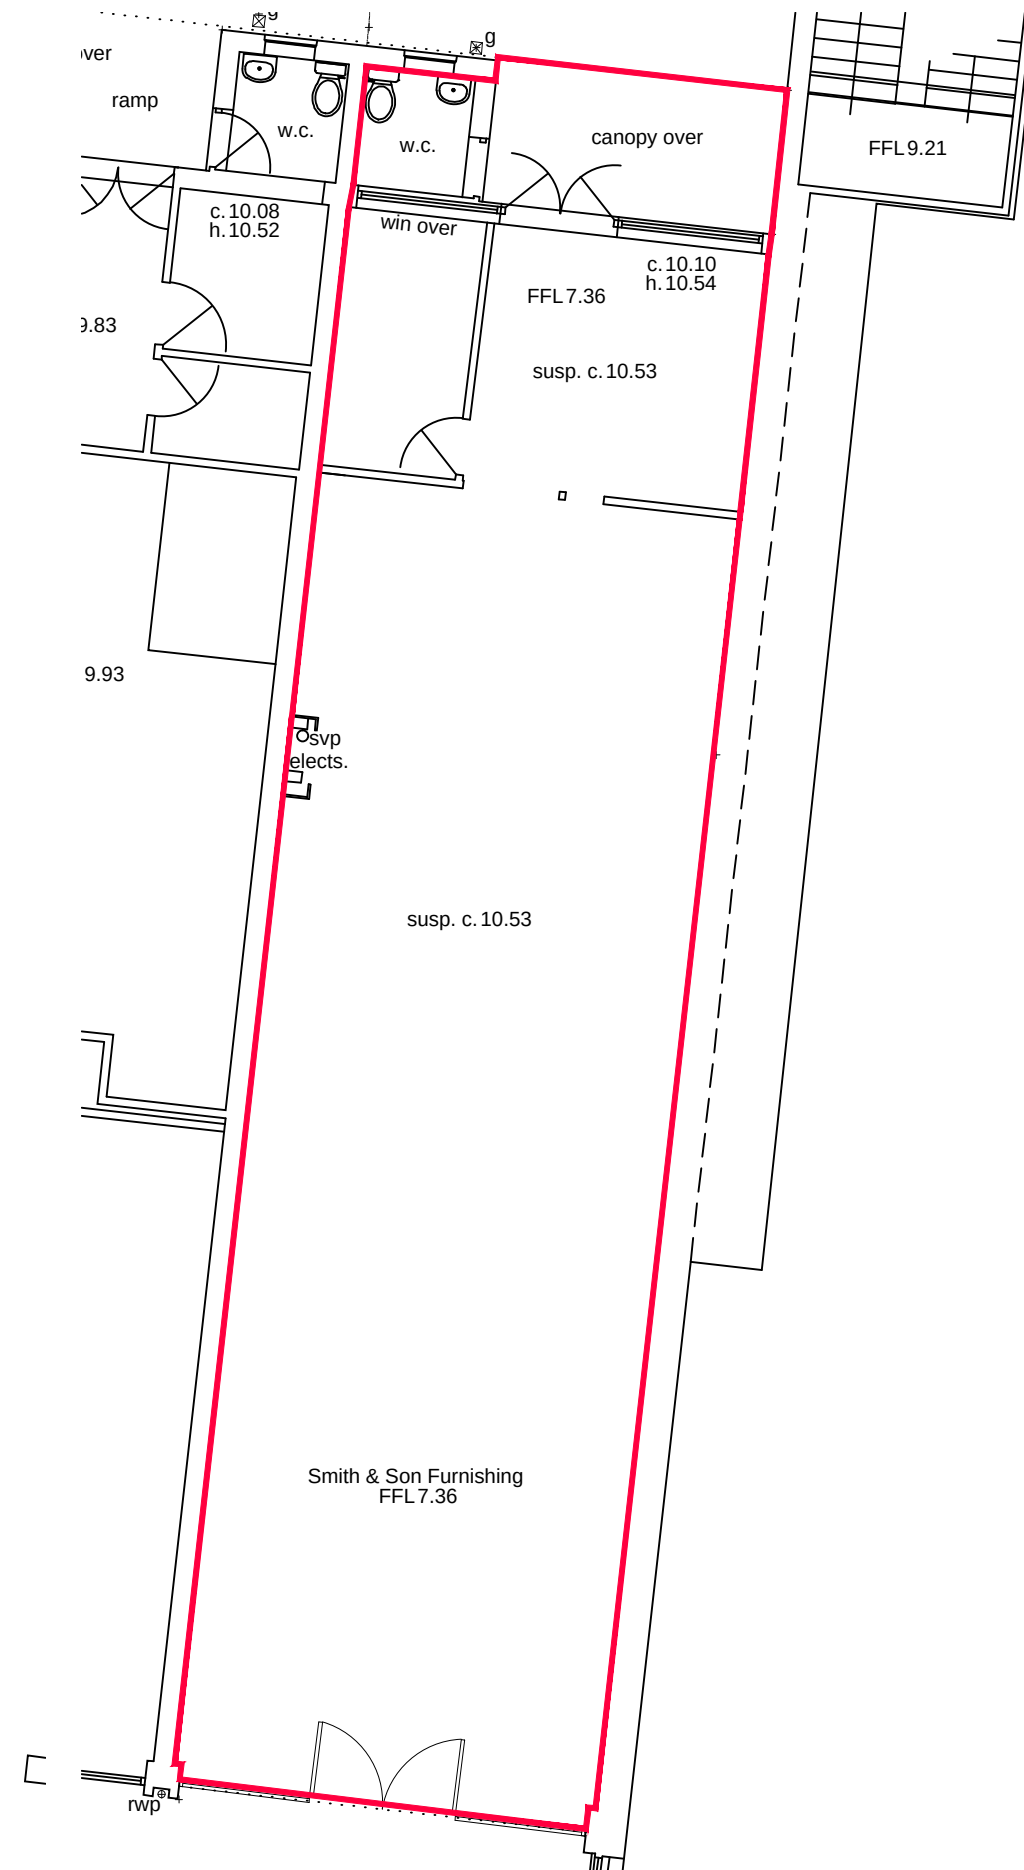

PROPOSED GROUND FLOOR PLAN (A3)

GIA: 136.1 M² / 1464 FT²
1:100

 


NOTES

DRAWING BASED ON TOPOGRAPHICAL SURVEY
INFORMATION PRODUCED BY SOLENT SURVEYS,
JOB REF. 13194, DATED DECEMBER 2012.

ANY ALTERATIONS UNDERTAKEN SINCE THE
ORIGINAL TOPOGRAPHICAL SURVEY WAS
UNDERTAKEN ARE UNLIKELY TO BE INDICATED.

BUILDING DEMISE IS SHOWN INDICATIVELY ONLY
AND IS SUBJECT TO VERIFICATION.

FLOOR AREA INDICATED IS INDICATIVE ONLY AND BASED ON THE TOPOGRAPHICAL SURVEY INFORMATION. ALL AREAS, MEASUREMENTS etc INDICATED SHOULD BE CHECKED ON SITE.

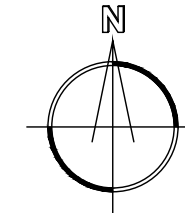

REV:	DATE:	DESCRIPTION:	DR	CHK
OTHER THAN FOR THE PURPOSES OF PLANNING, DO NOT SCALE THESE DRAWINGS. USE WRITTEN DIMENSIONS ONLY. ALL DIMENSIONS TO BE CHECKED ON SITE PRIOR TO COMMENCEMENT OF WORK.				
THIS DRAWING IS THE COPYRIGHT OF <u>SIMPSON HILDER ASSOCIATES</u> AND MAY NOT BE REPRODUCED, COPIED OR ALTERED IN ANY WAY WITHOUT WRITTEN AUTHORITY.				
 SIMPSON HILDER ASSOCIATES LIMITED 67a High Street Lyndhurst Hampshire SO43 7BE T: 023 80 283798 F: 023 80 283688 E: sha@simpsonhilder.co.uk			www.simpsonhilder.co.uk	
PLANS FOR CHANGE OF USE				
DRAWING STATUS:		PLANNING		
12 CHURCHILL PARADE RUSTINGTON WEST SUSSEX				
DATE: JUNE 18		DRAWN BY: TW		
SCALE @ A3: 1:100		CHECKED: *	DATE CHECKED: *	
JOB NO: 6566		DRAWING NO: 105		REVISION