


SITE LOCATION PLAN
1:1250

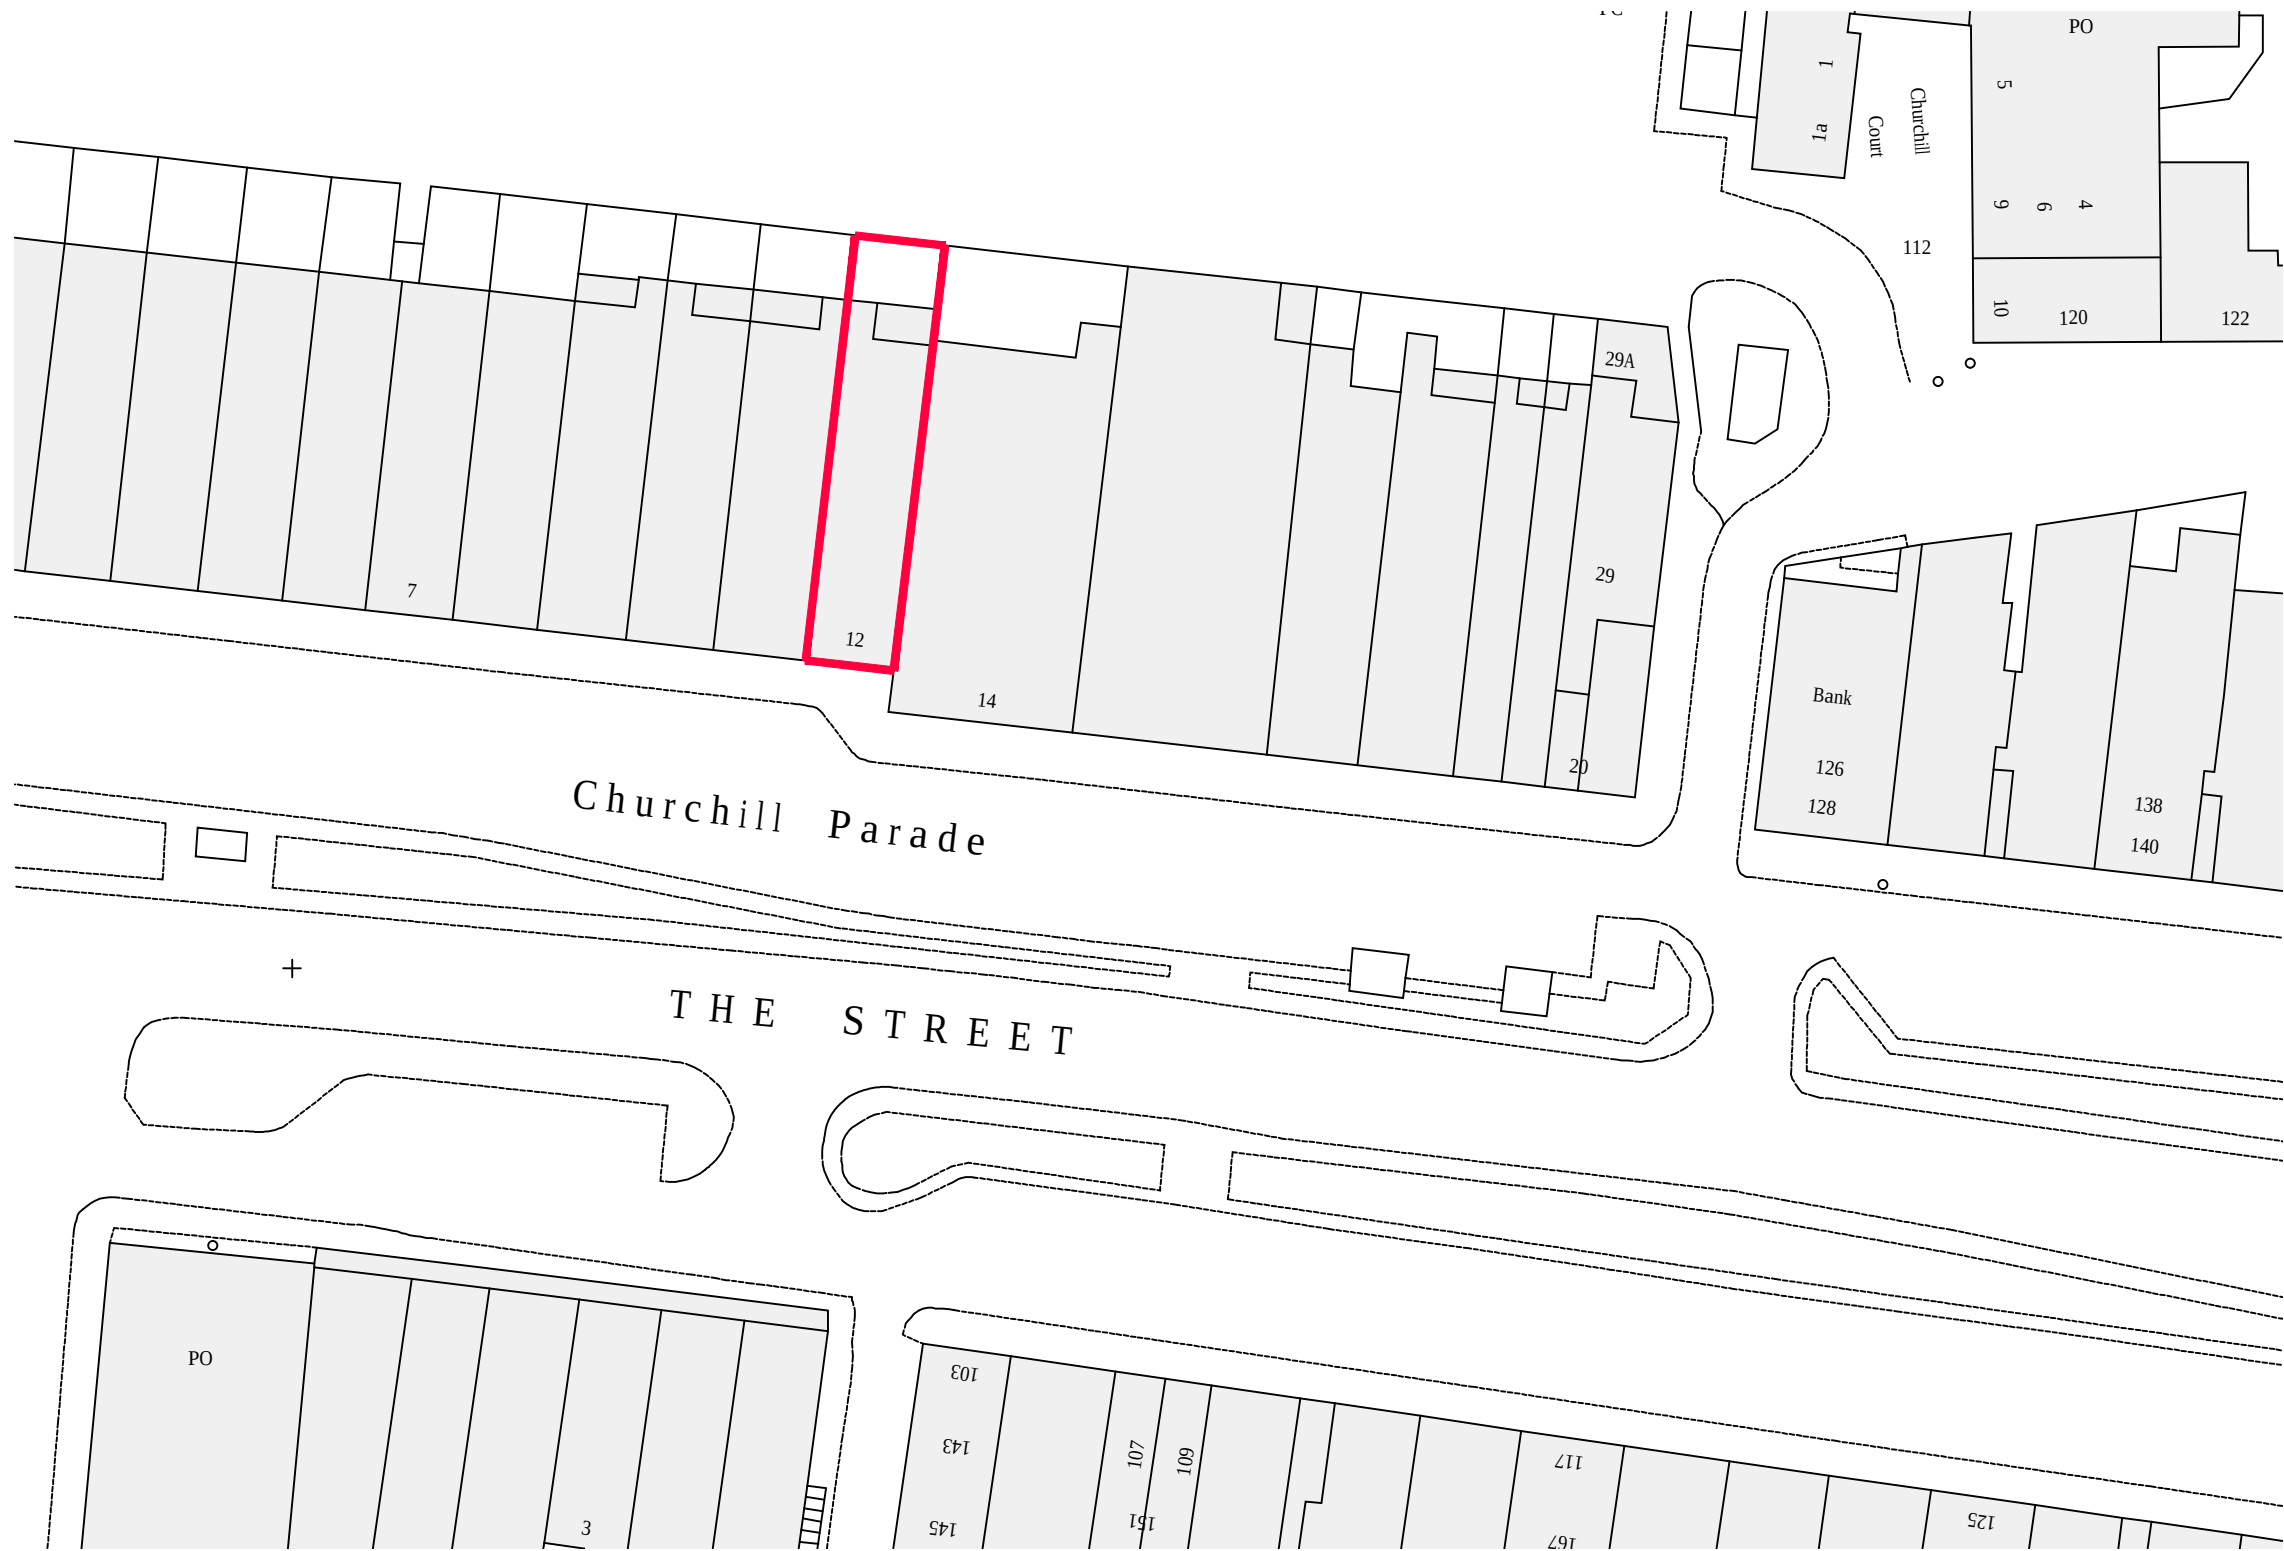

BLOCK & SITE PLAN
1:500

NOTES
DRAWING BASED ON OS DATA.
BOUNDARY LINE IS INDICATIVE ONLY.

- LEGEND
- ITEMS CLOUDED WITH A DASHED LINE ARE TO BE CONFIRMED, ARE SUBJECT TO DETAILED DESIGN OR CAN BE EXPECTED TO CHANGE.
 - REVISION CLOUD HIGHLIGHTING ITEMS CHANGED SINCE PREVIOUS ISSUE OF DRAWING.

REV:	DATE:	DESCRIPTION:	DR	CHK
+	+	+	+	+

OTHER THAN FOR THE PURPOSES OF PLANNING, DO NOT SCALE THESE DRAWINGS.
USE WRITTEN DIMENSIONS ONLY. ALL DIMENSIONS TO BE CHECKED ON SITE PRIOR TO COMMENCEMENT OF WORK.

THIS DRAWING IS THE COPYRIGHT OF SIMPSON HILDER ASSOCIATES LIMITED AND MAY NOT BE REPRODUCED, COPIED OR ALTERED IN ANY WAY WITHOUT WRITTEN AUTHORITY

SHA
SIMPSON HILDER
ASSOCIATES LIMITED
67a High Street Lyndhurst
Hampshire SO43 7BE
T: 023 80 283798
F: 023 80 283688
E: sha@simpsonhilder.co.uk

www.simpsonhilder.co.uk

LOCATION, BLOCK, AND SITE PLAN

DRAWING STATUS: PLANNING

12 CHURCHILL PARADE RUSTINGTON WEST SUSSEX

DATE: JUNE 18	DRAWN BY: TW	DATE CHECKED: *
SCALE @ A1: 1:1250, 1:500	CHECKED: *	REVISION
JOB NO: 6566	DRAWING NO: 102	

