

The Contractor is to verify all dimensions, alignment, levels and datums prior to commencement of work.
Any discrepancies must be reported immediately to Inspired Design Studio Ltd for review.

Variations and modifications to the work shown on these drawings are not to be carried out without the prior approval from Inspired Design Studio Ltd

Elevations (1:100)




Front Elevation (north)




Side Elevation (west)




Rear Elevation (south)

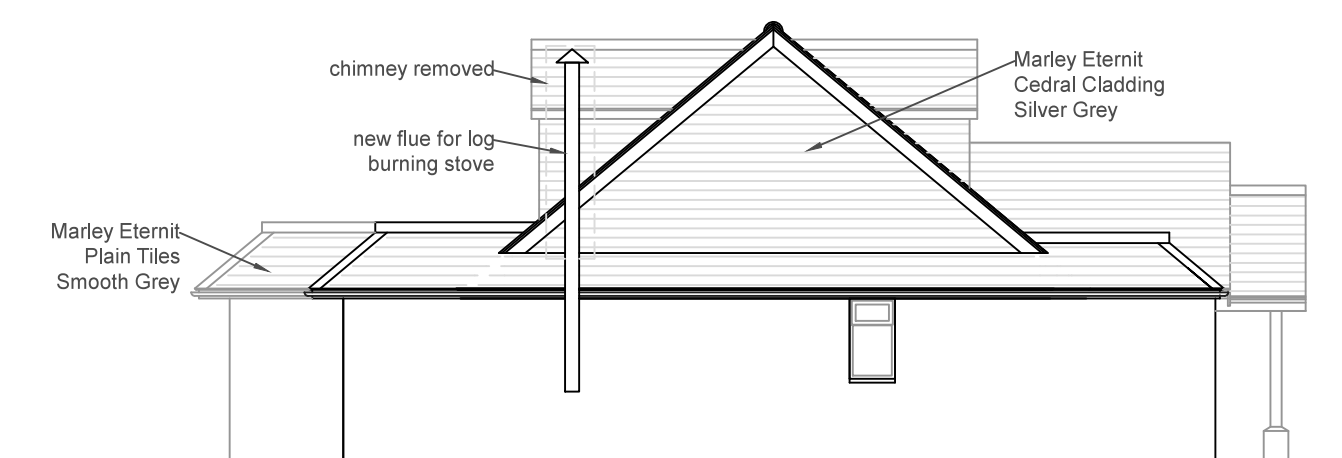

Side Elevation (east)

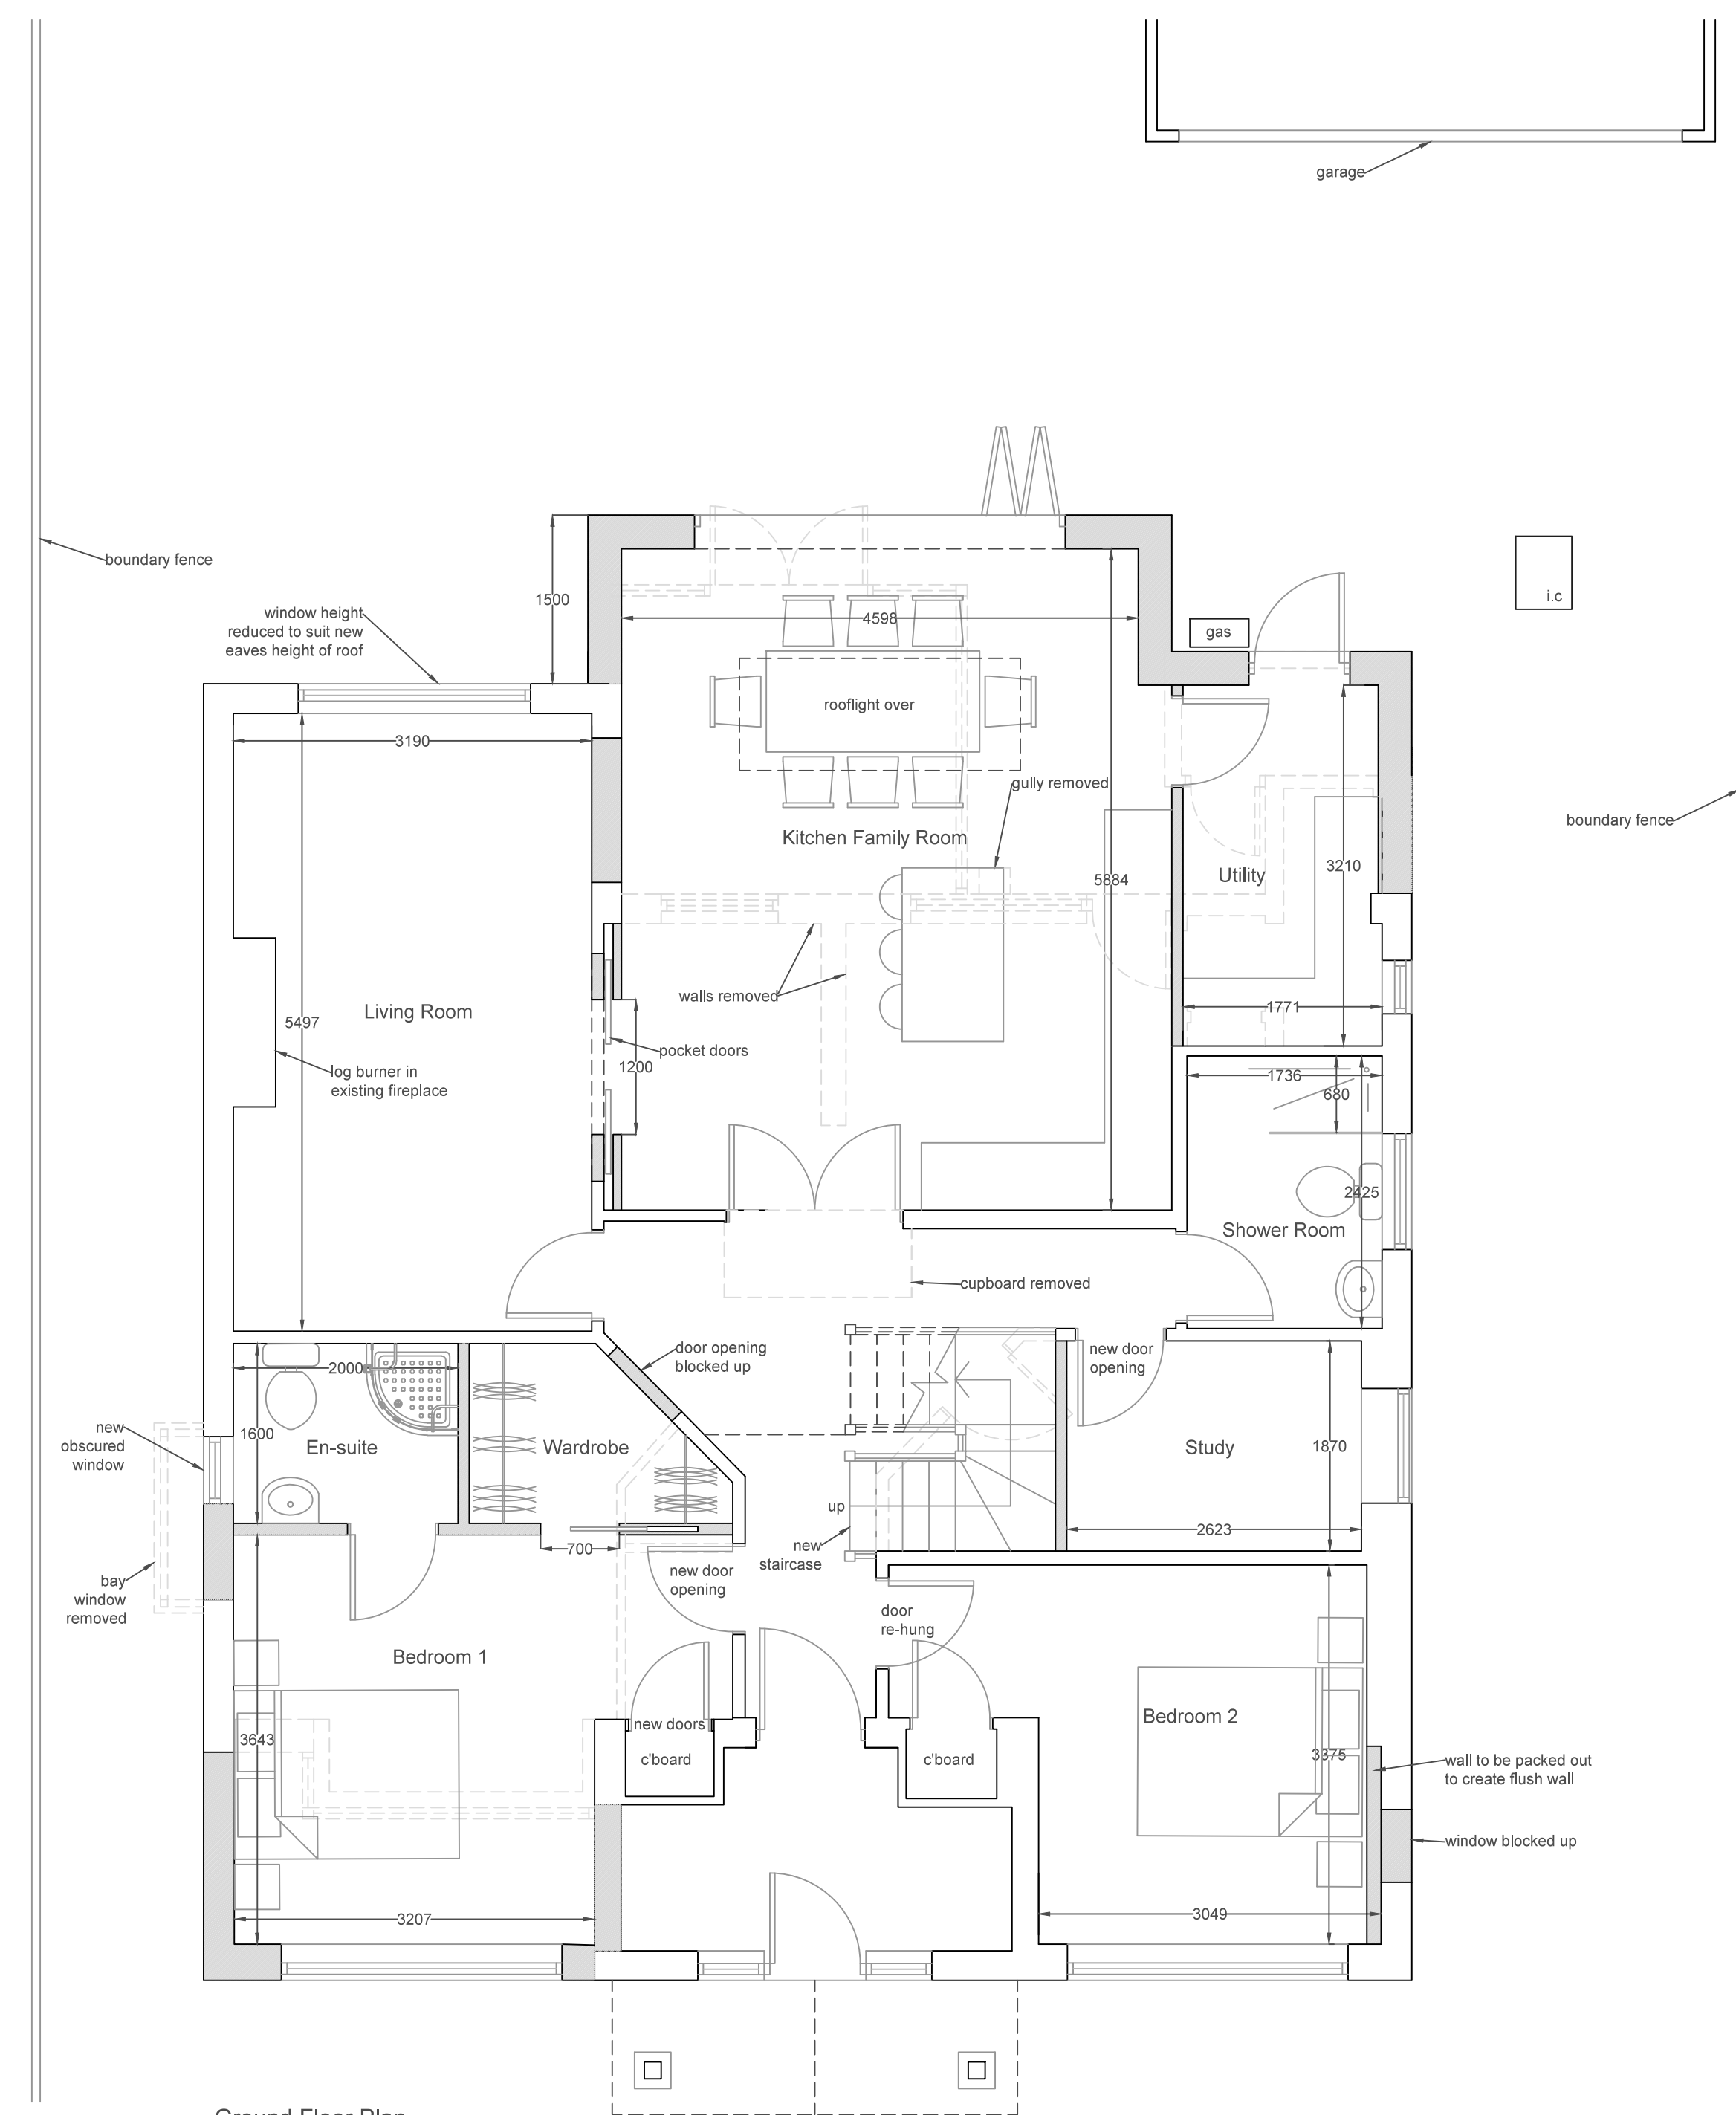


Ground Floor Plan

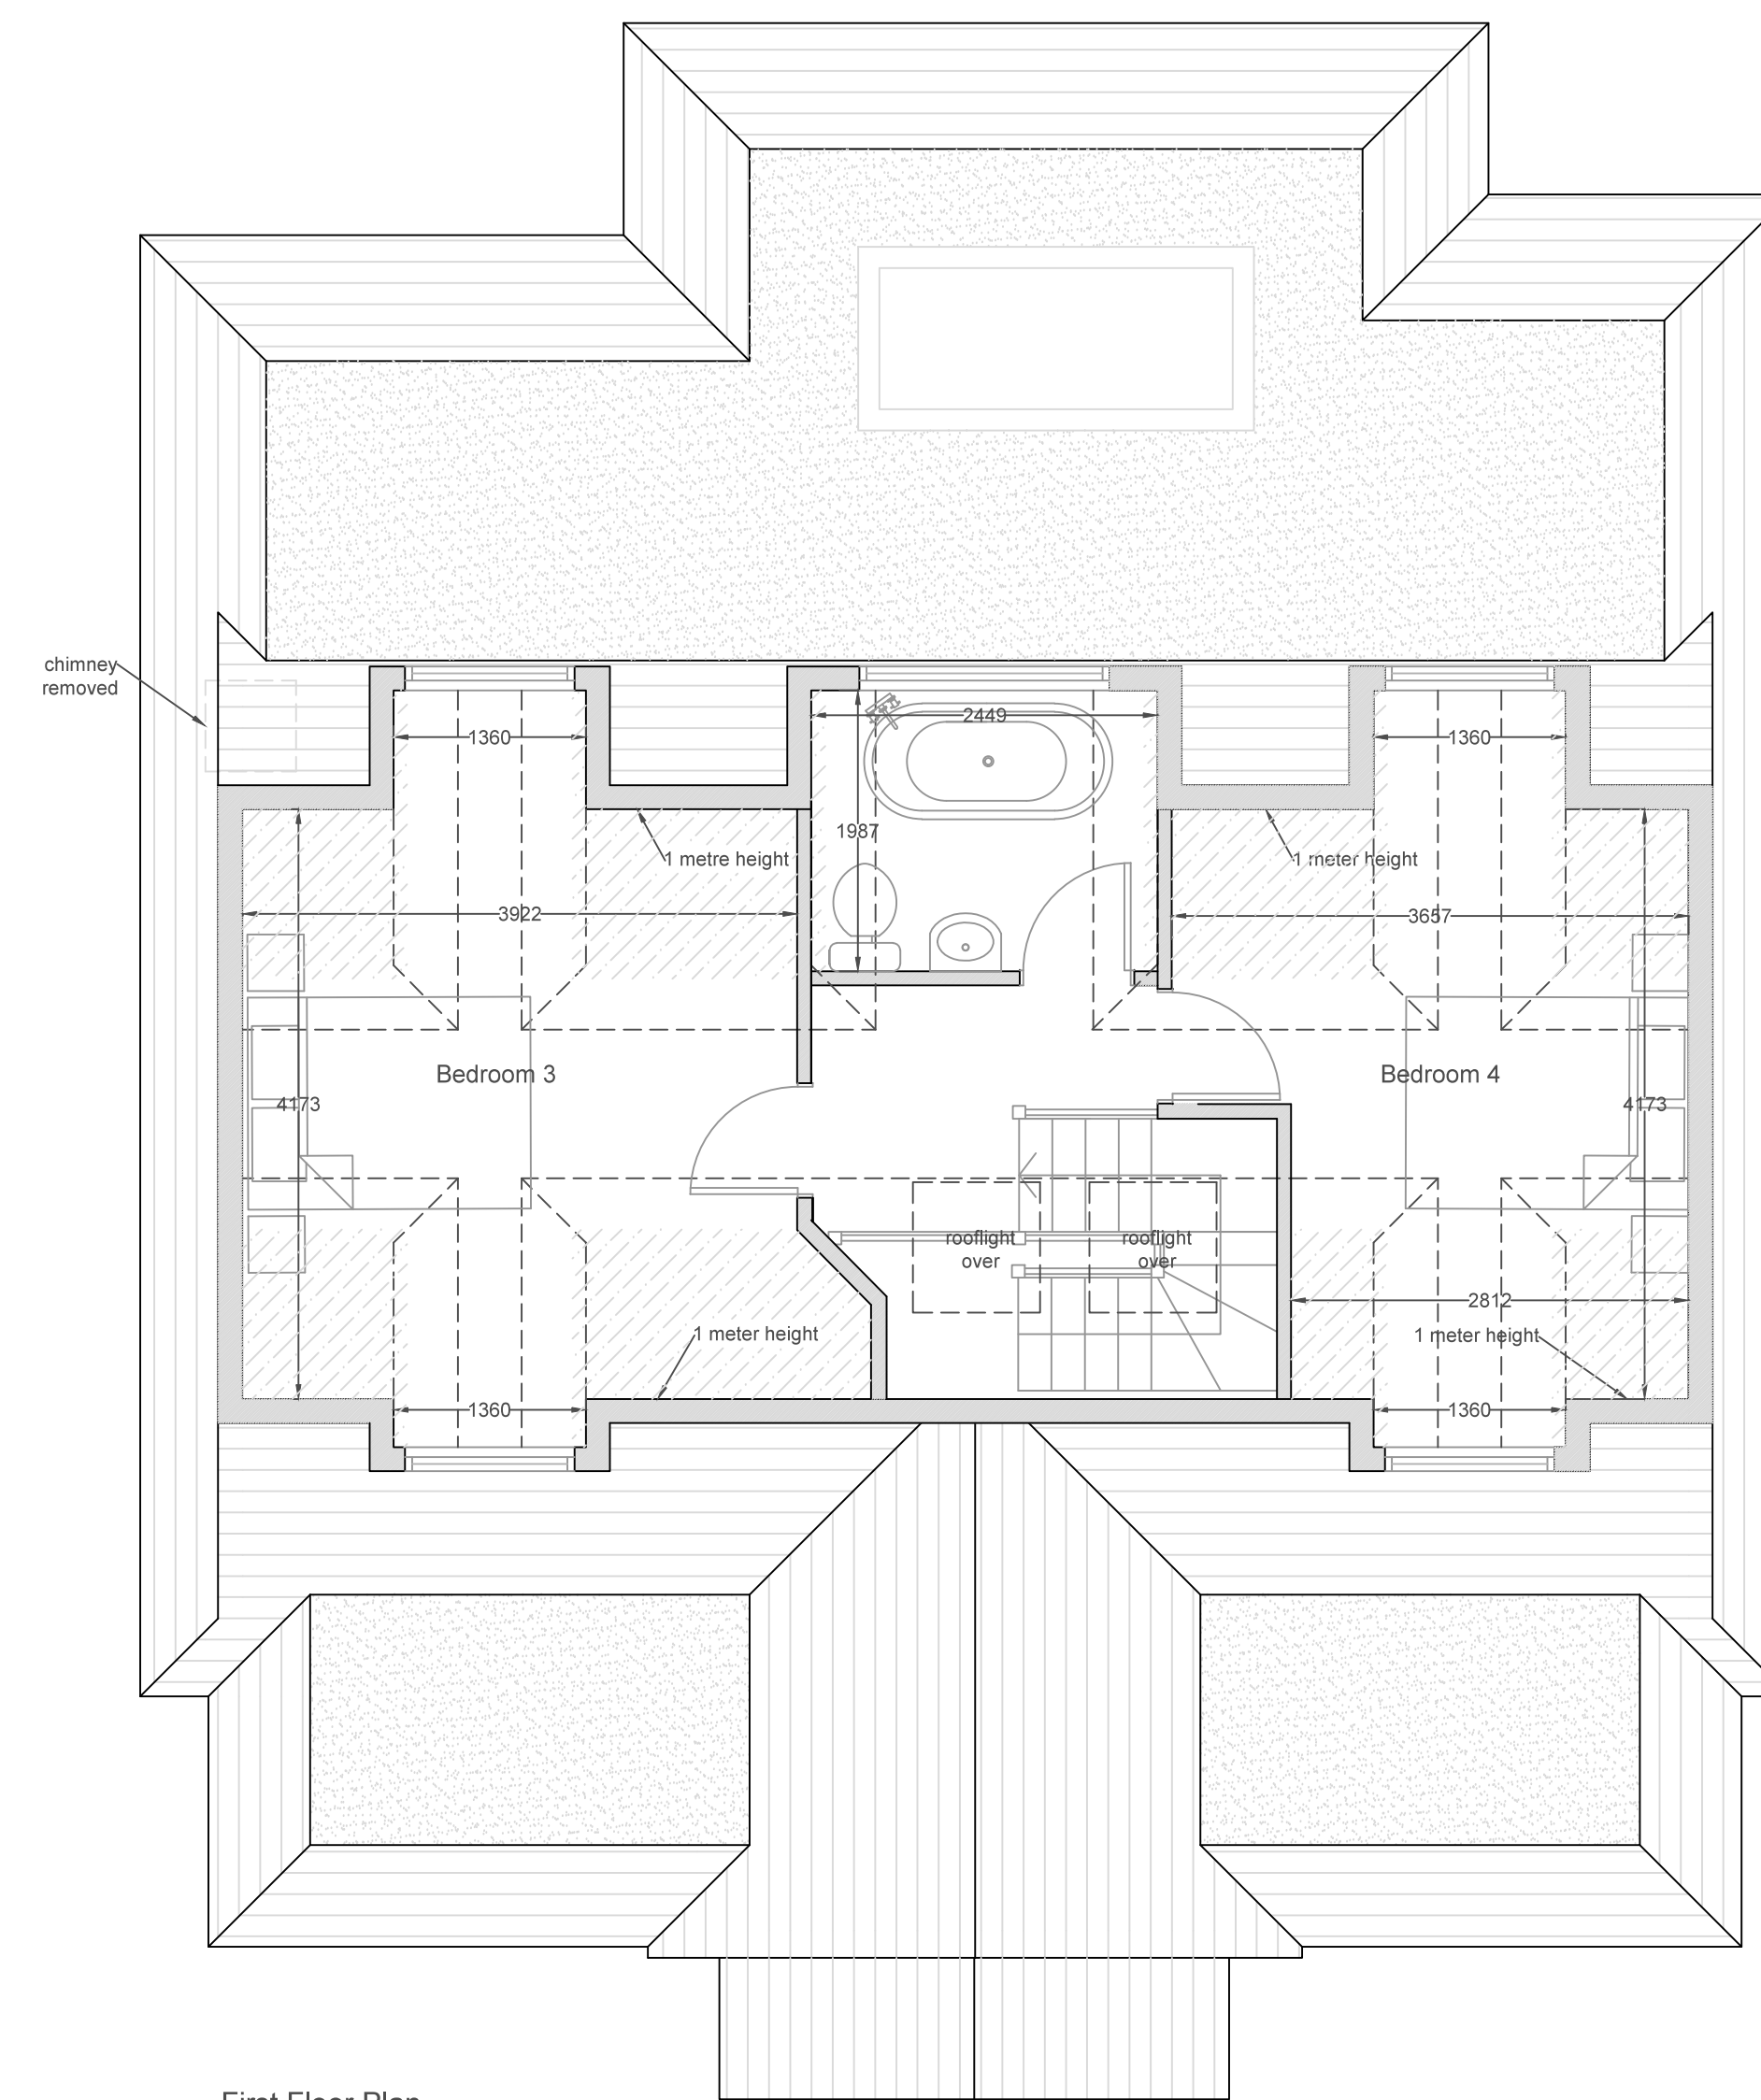


First Floor Plan

 hatch denotes floor area where head height is less than 2 meters

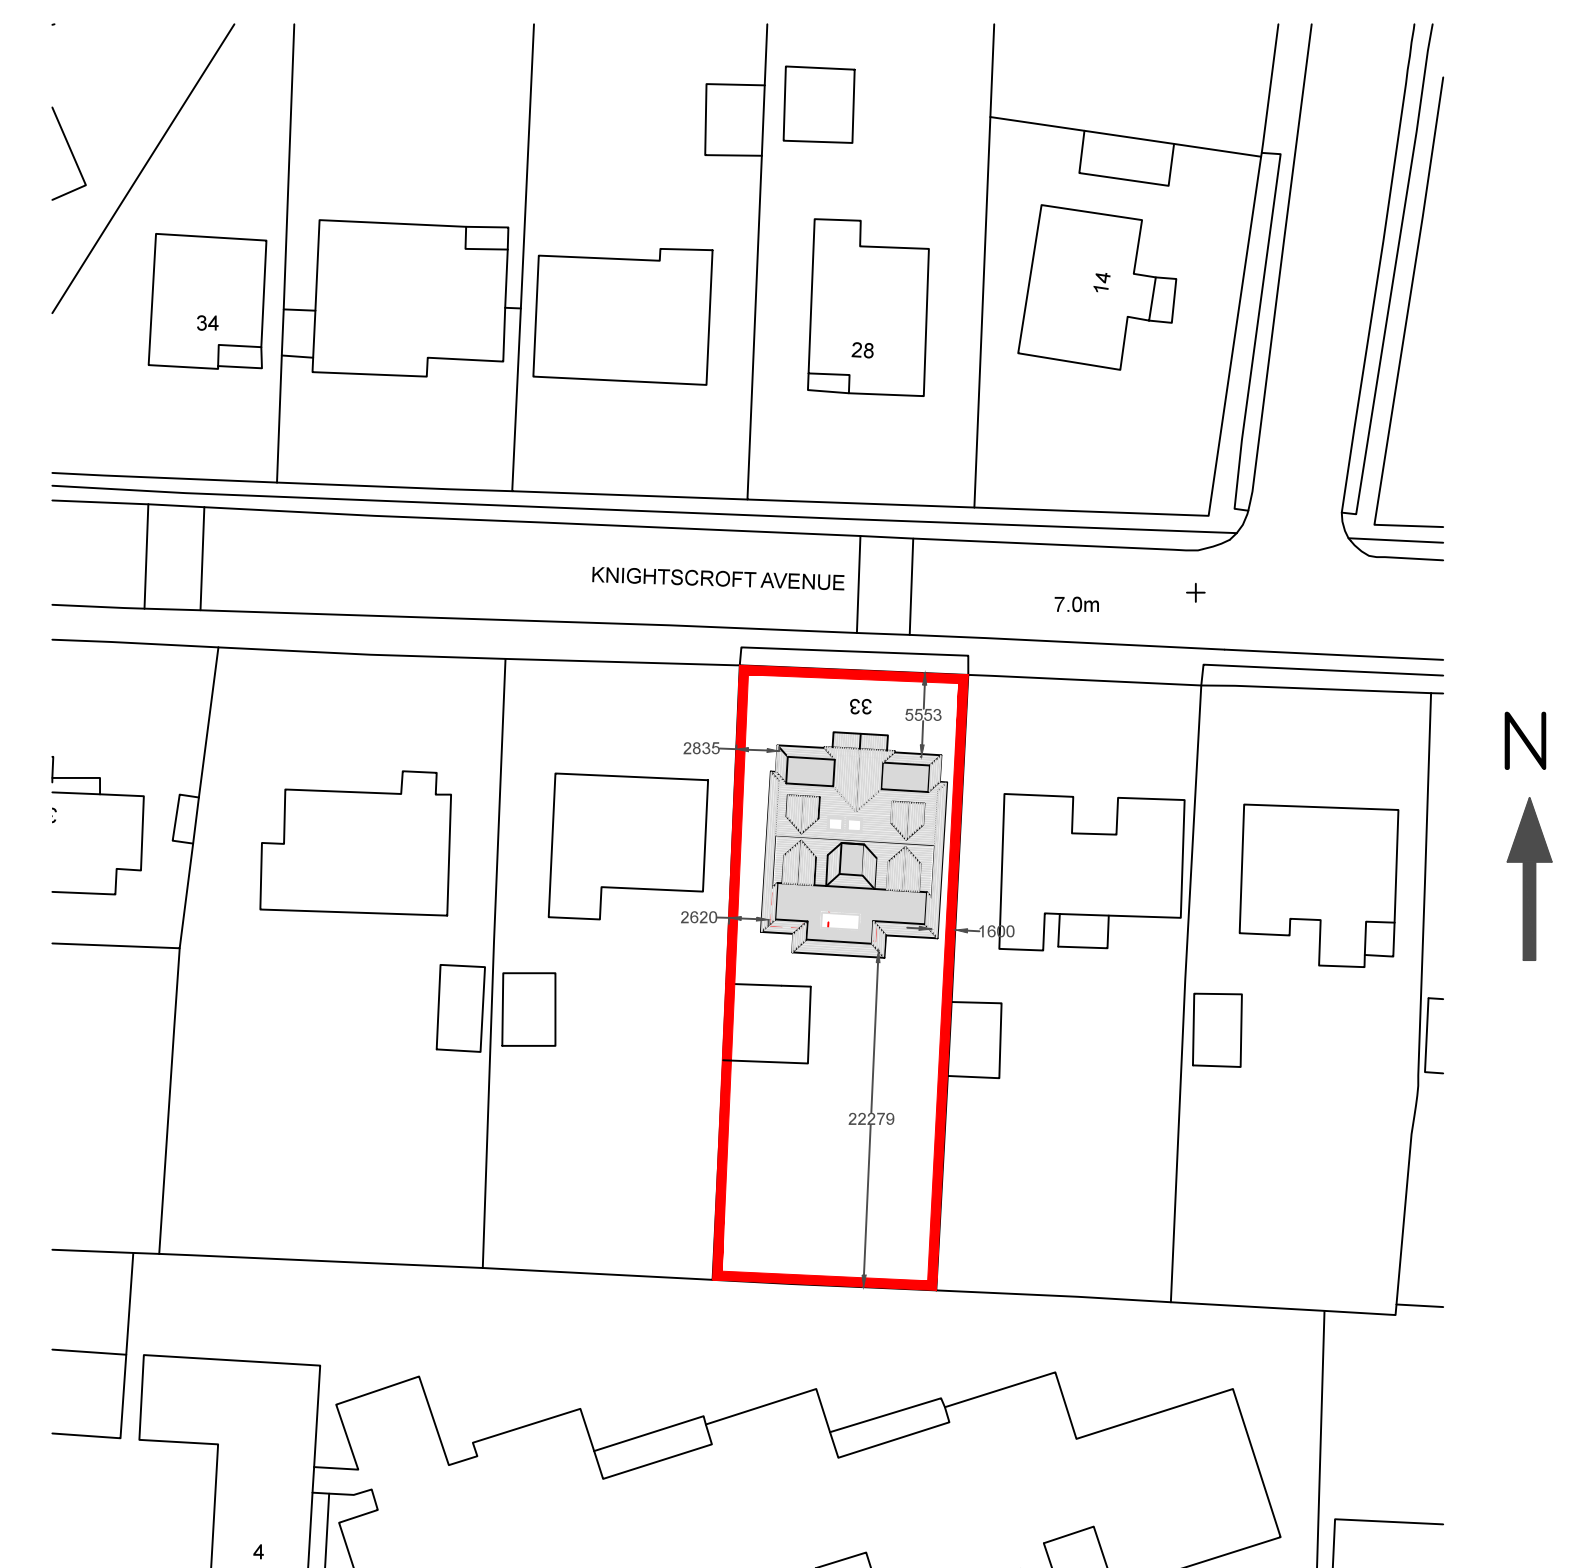

Site Block Plan (1:100)

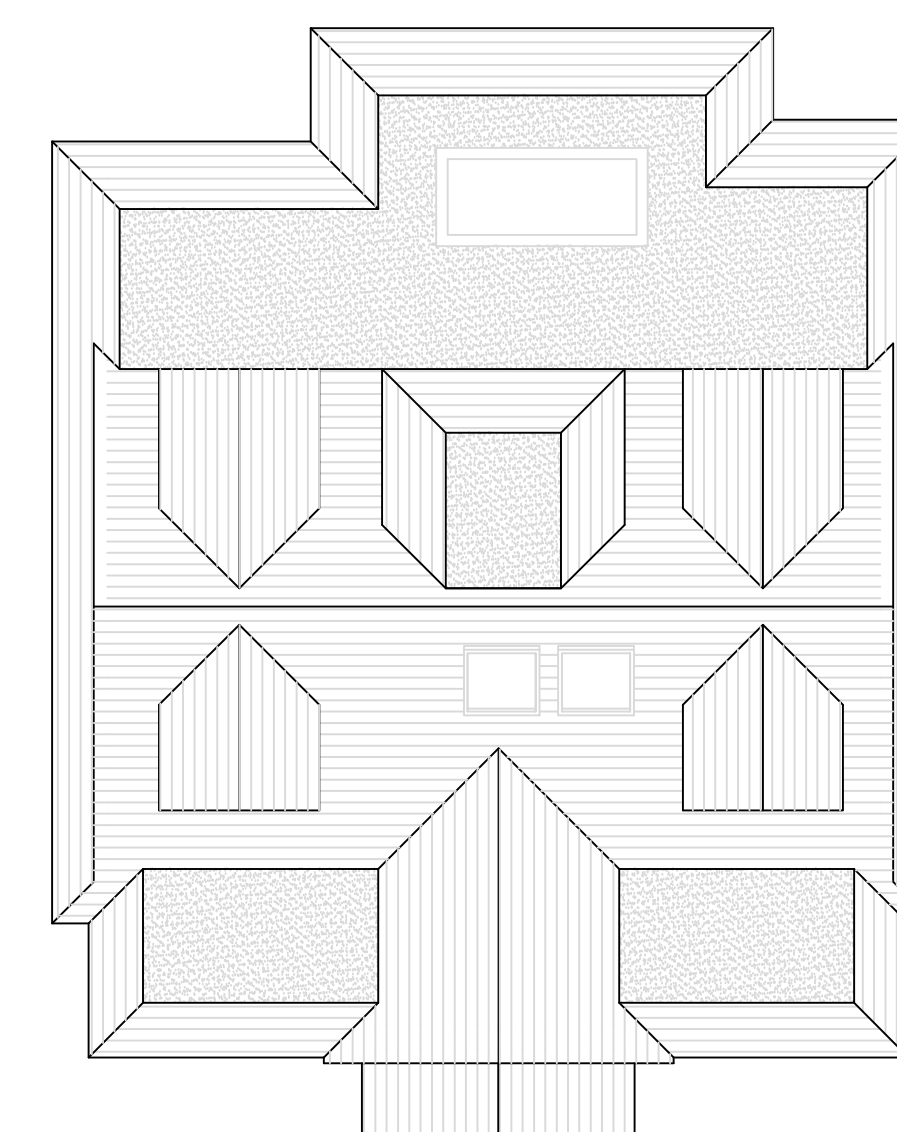

Roof Plan (1:100)

Revisions		
Rev	Description	By
c	Revision	LW
b	Additional Information	LW
a	Client Amendments	LW
All dimensions to be checked on site prior to commencement of work, except for planning purposes. This drawing is the copyright of Inspired Design Studio Ltd. and may not be copied, altered or reproduced in any way without written authority.		
Client: Mr & Mrs Langridge Project Address: 33 Knightscroft Avenue Rustington West Sussex Drawing Title: Proposed Floor Plans, Elevations and Roof Plan Drawing Number: 1126.0.c Scale: As stated printed @ A1 Date: 30/08/2017		