




proposed **Street Scene**

Scale 1:100

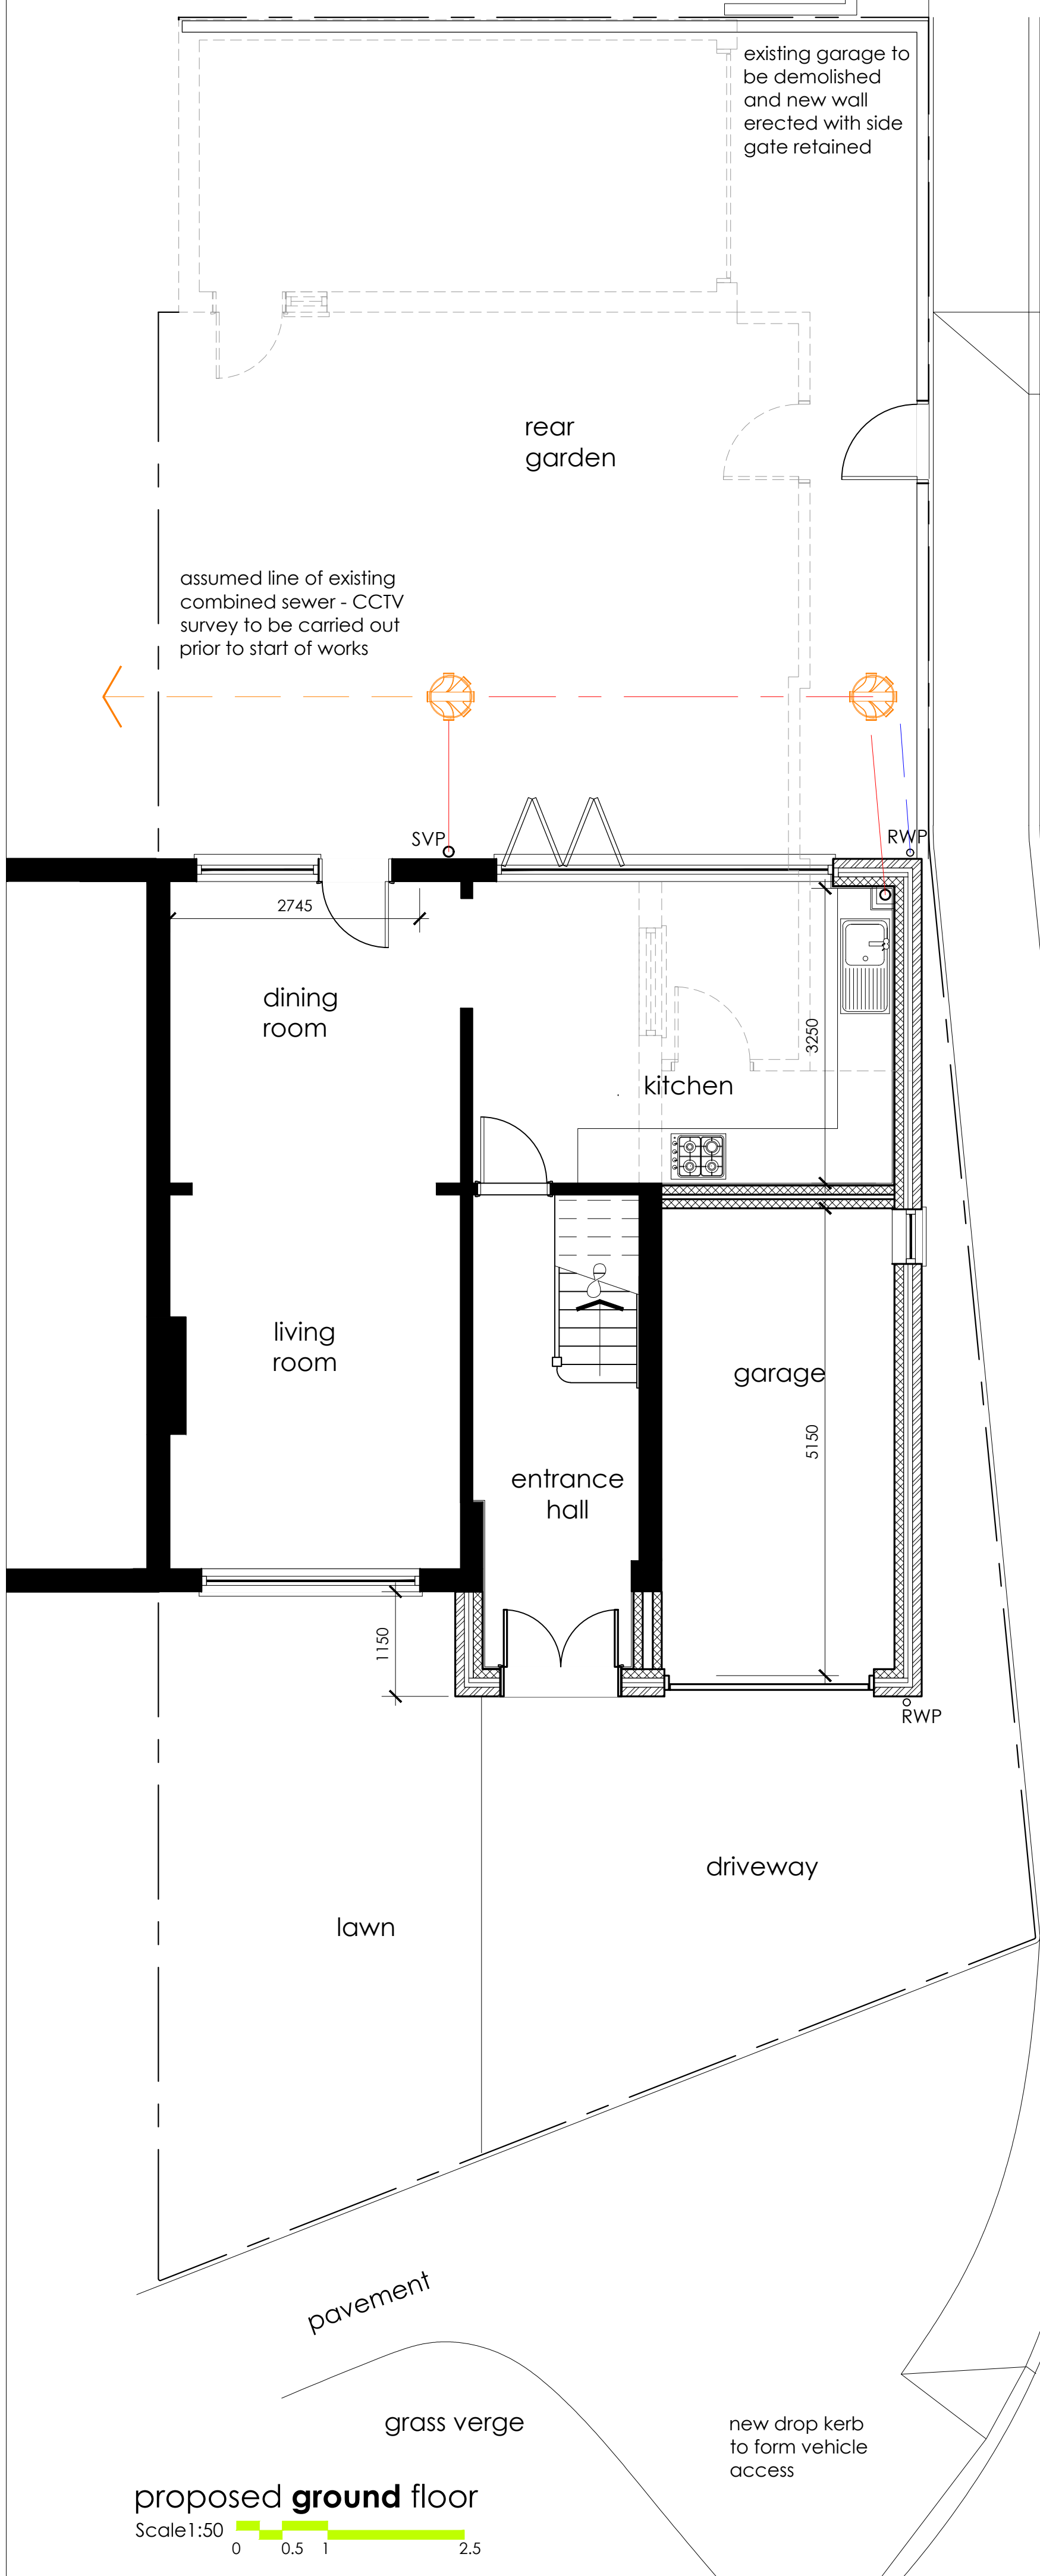


proposed **front elevation**

Scale 1:100




proposed **side elevation**

Scale 1:100

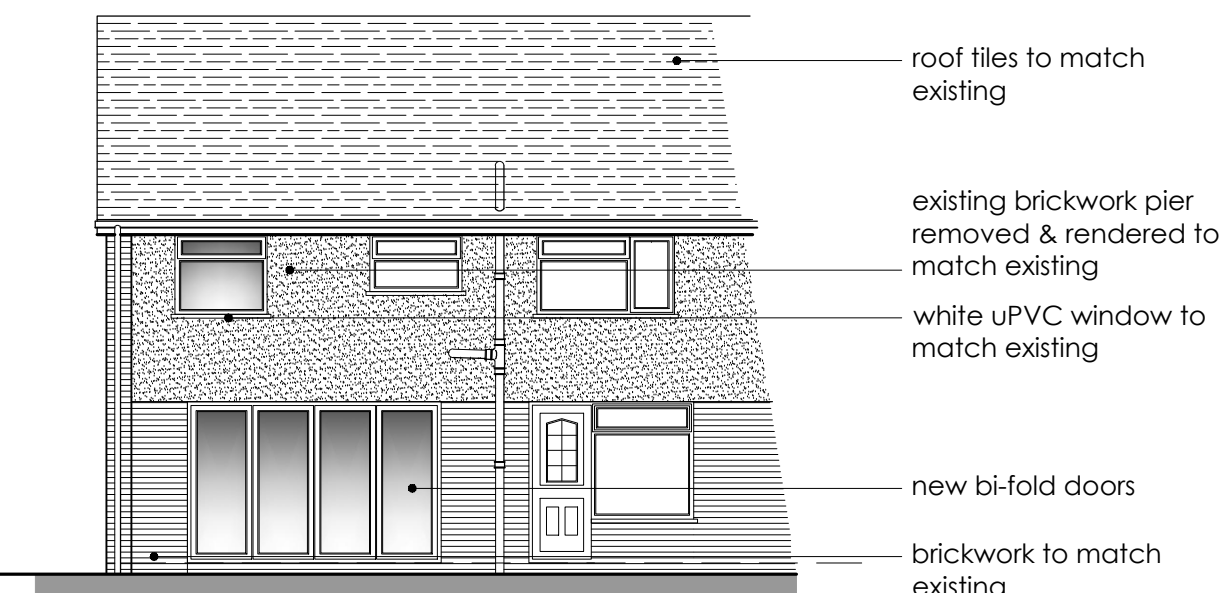

proposed **rear elevation**

Scale 1:100

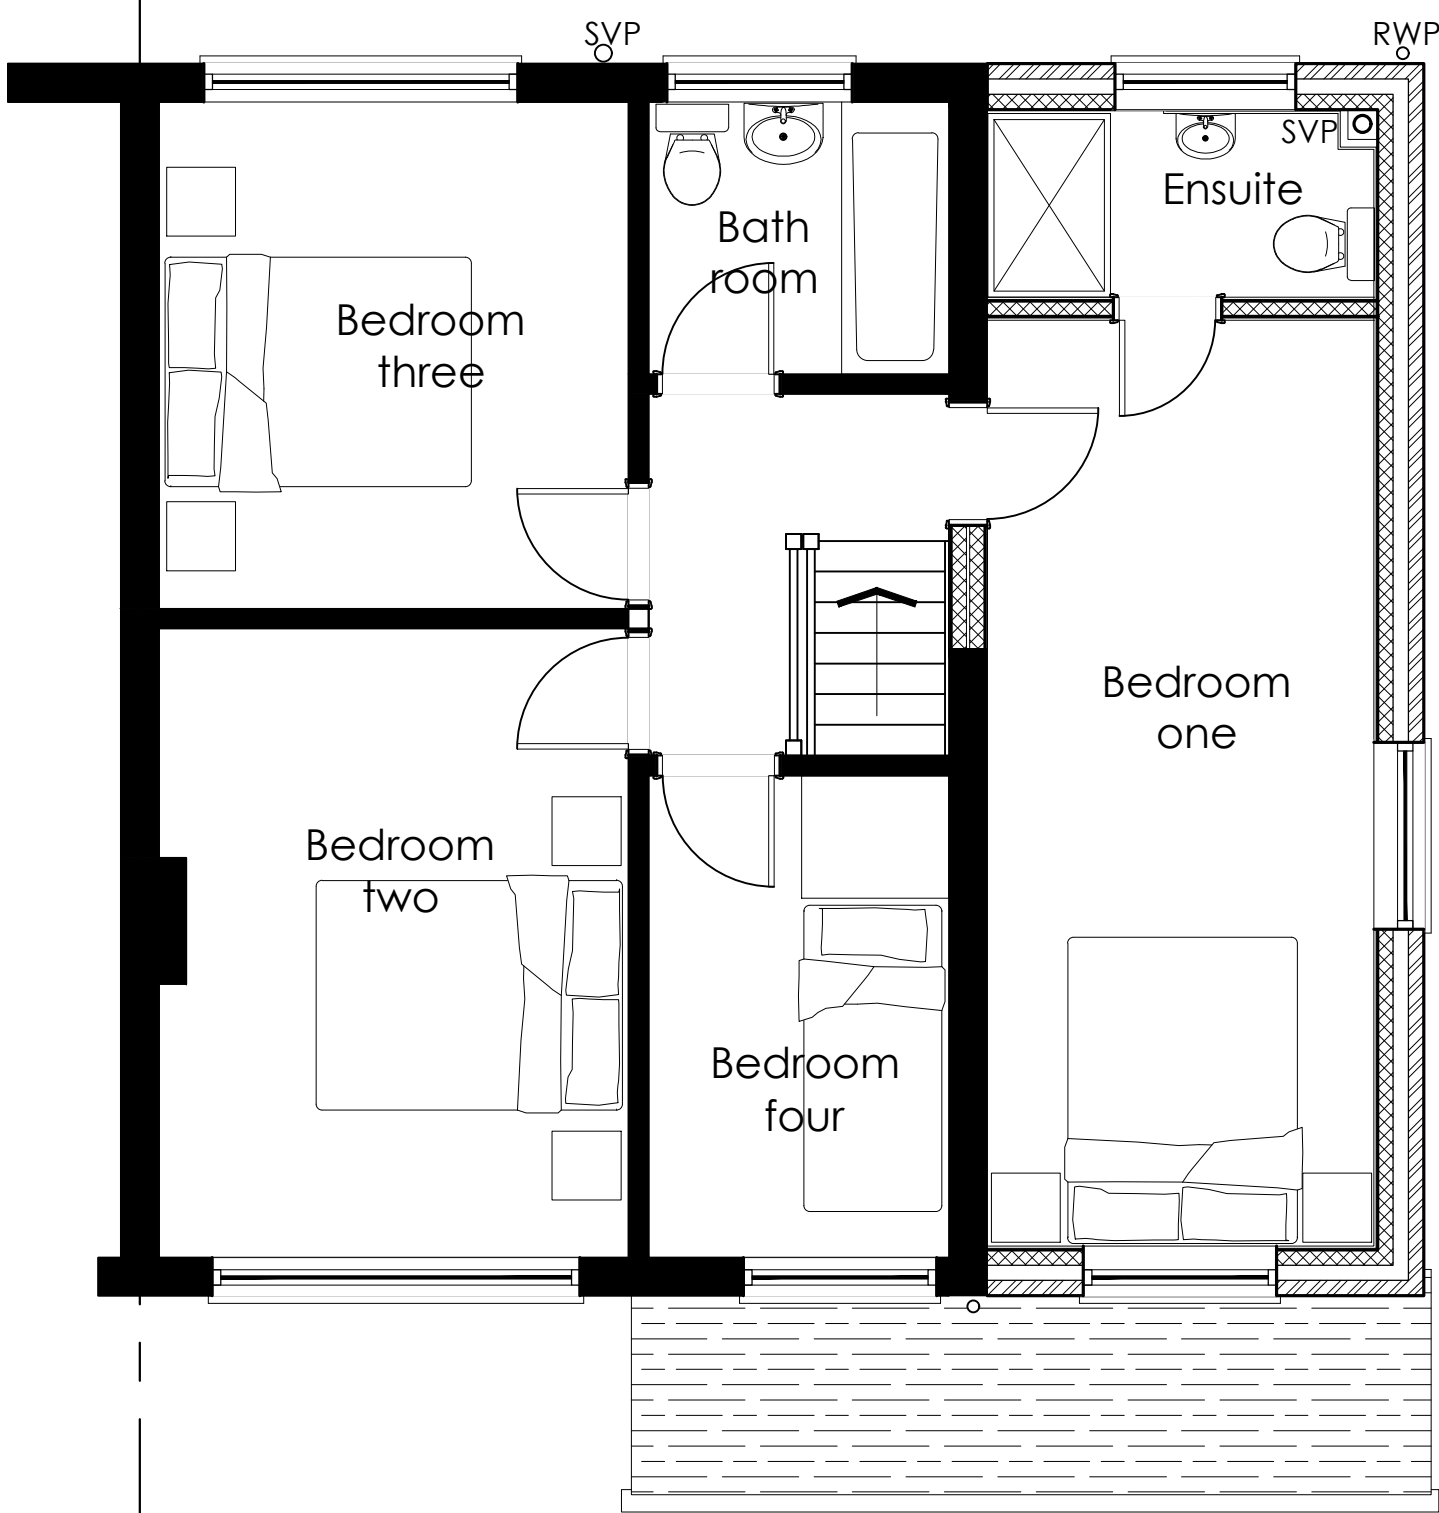

proposed **first floor**

Scale 1:50



proposed **block /site plan**

scale 1:500



client	Ms C. Christie
job	Proposed extension to 56 Chancyonbury Road, Rustington, West Sussex. BN16 2LS.
dwg n°	100001 PL02c
title	Proposed floor plans
PLANNING ISSUE	
date	May 2018
scale	1:50 & 100 @A1