





existing **Street Scene**

Scale 1:100

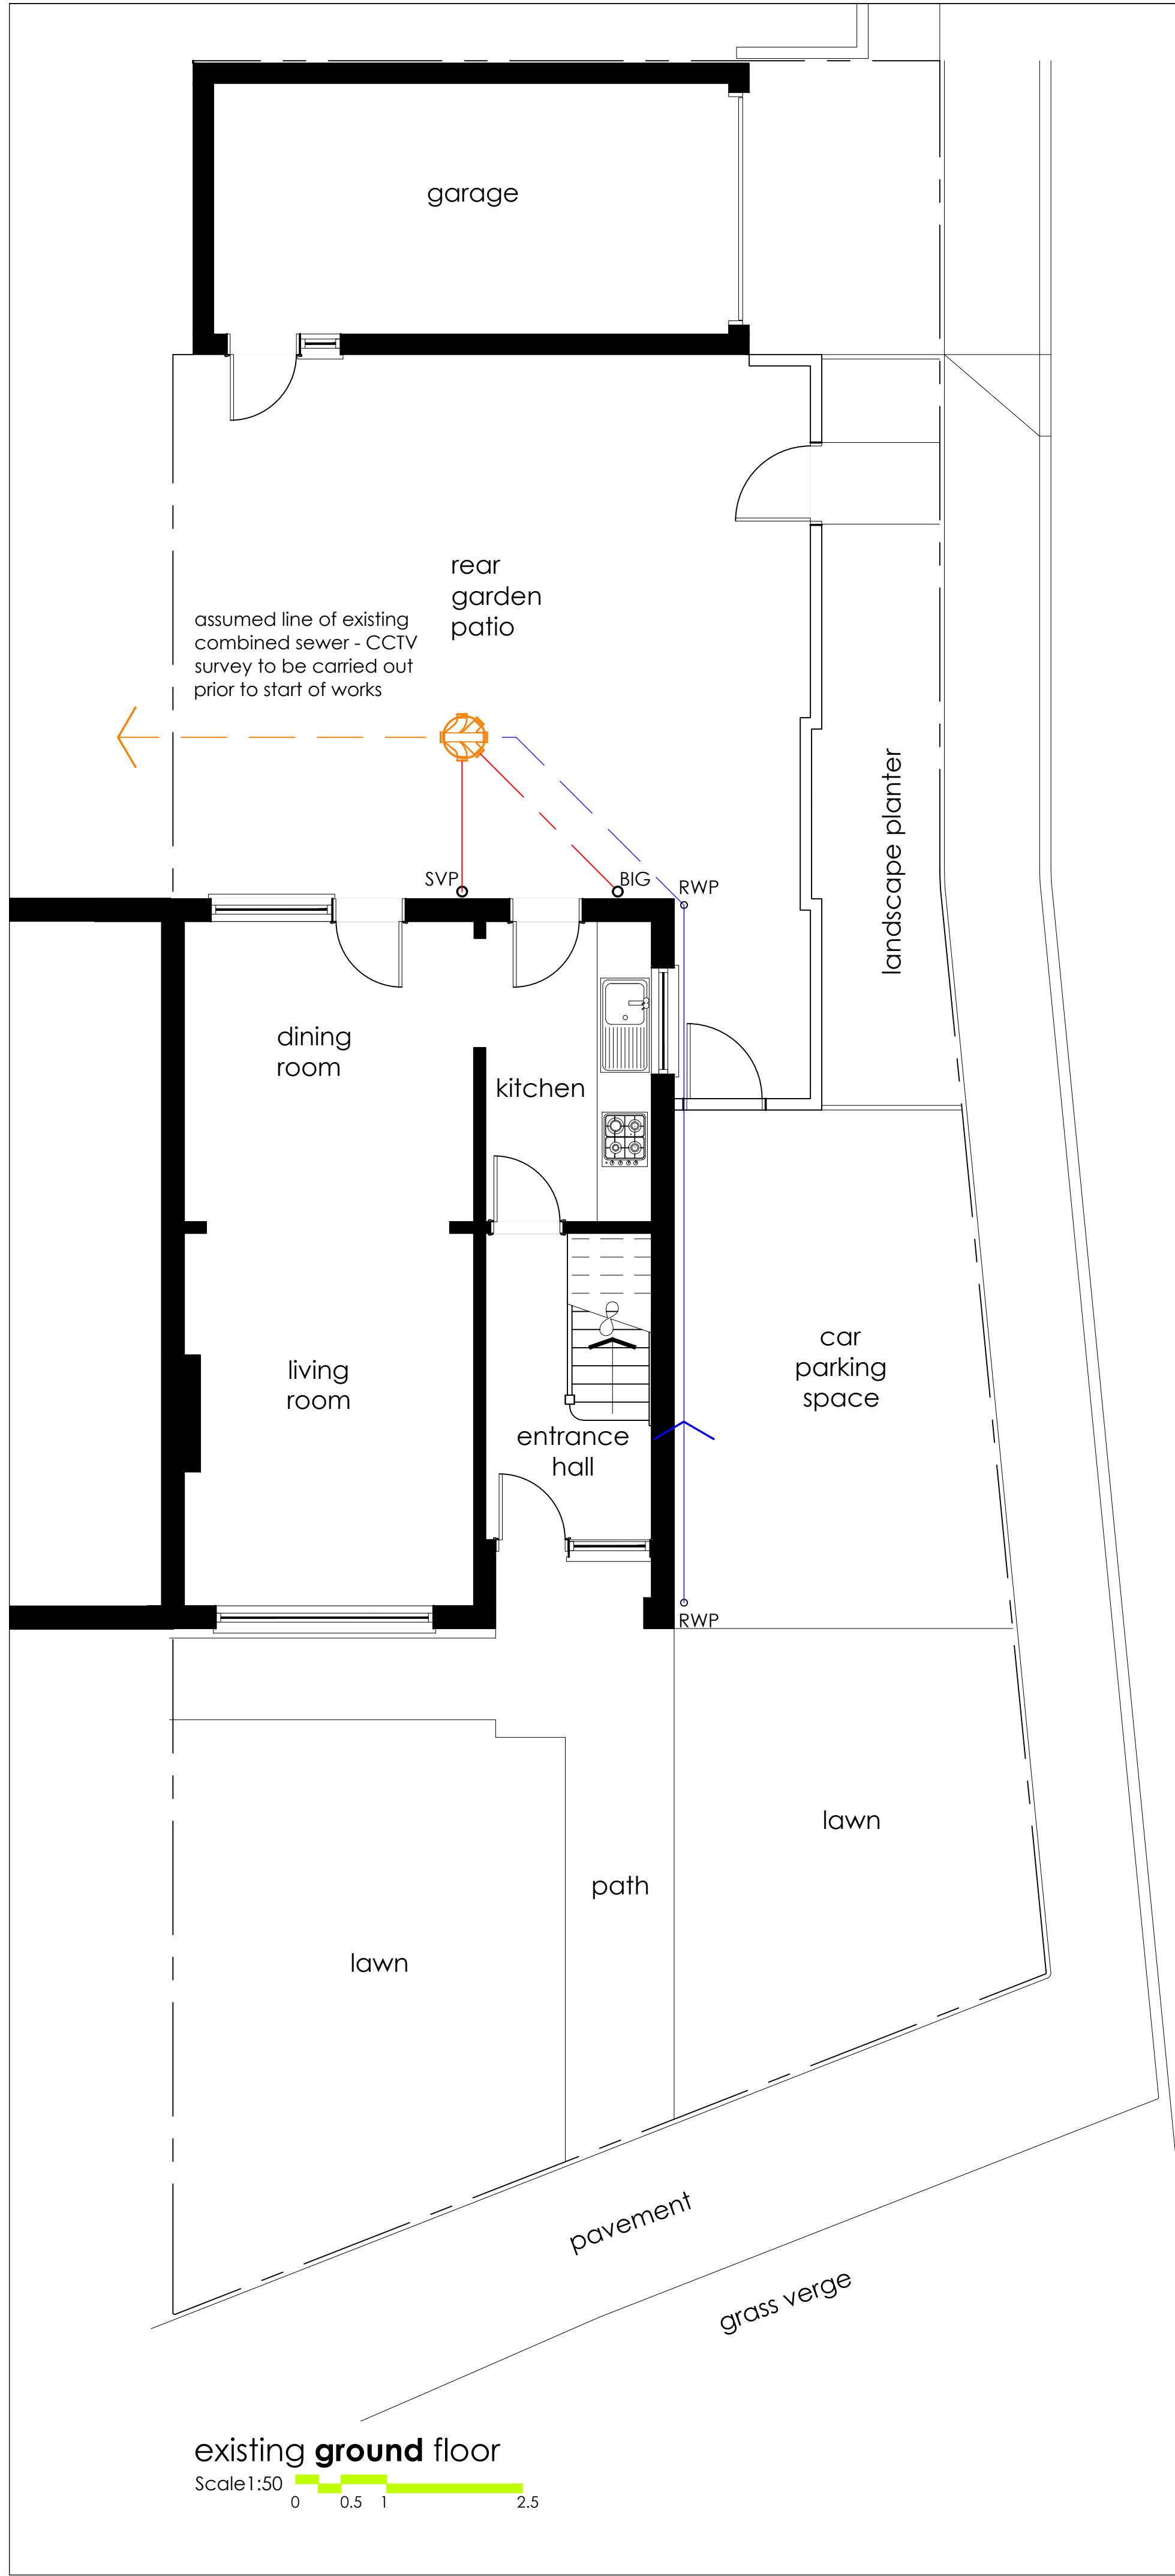

existing **front** elevation

Scale 1:100

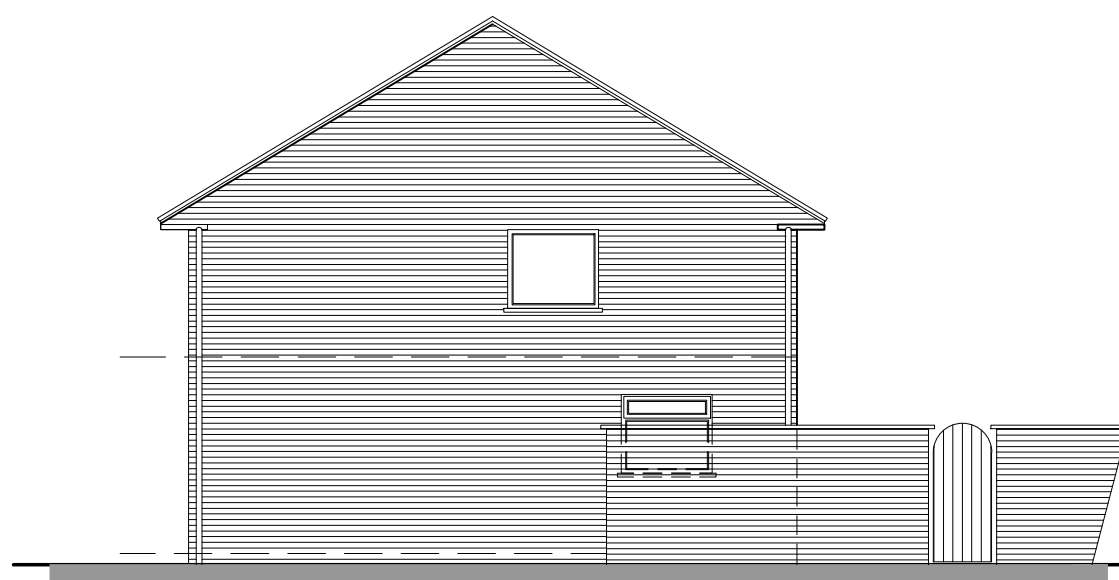


existing **side** elevation

Scale 1:100




existing **rear** elevation

Scale 1:100

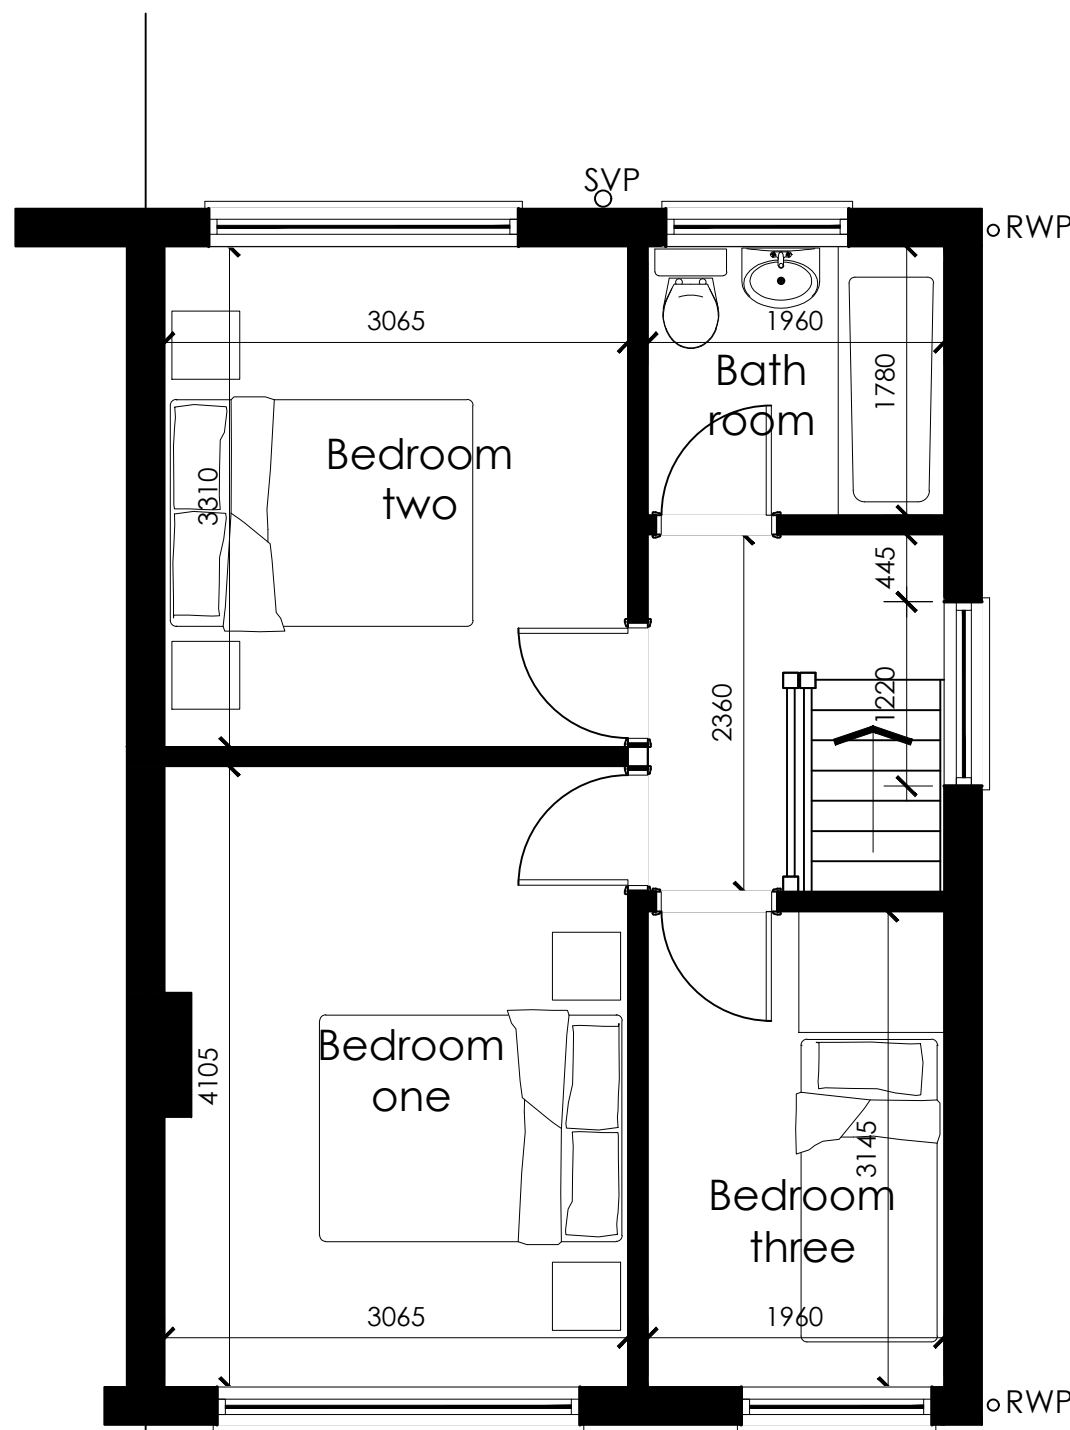

existing **first floor**

Scale 1:50

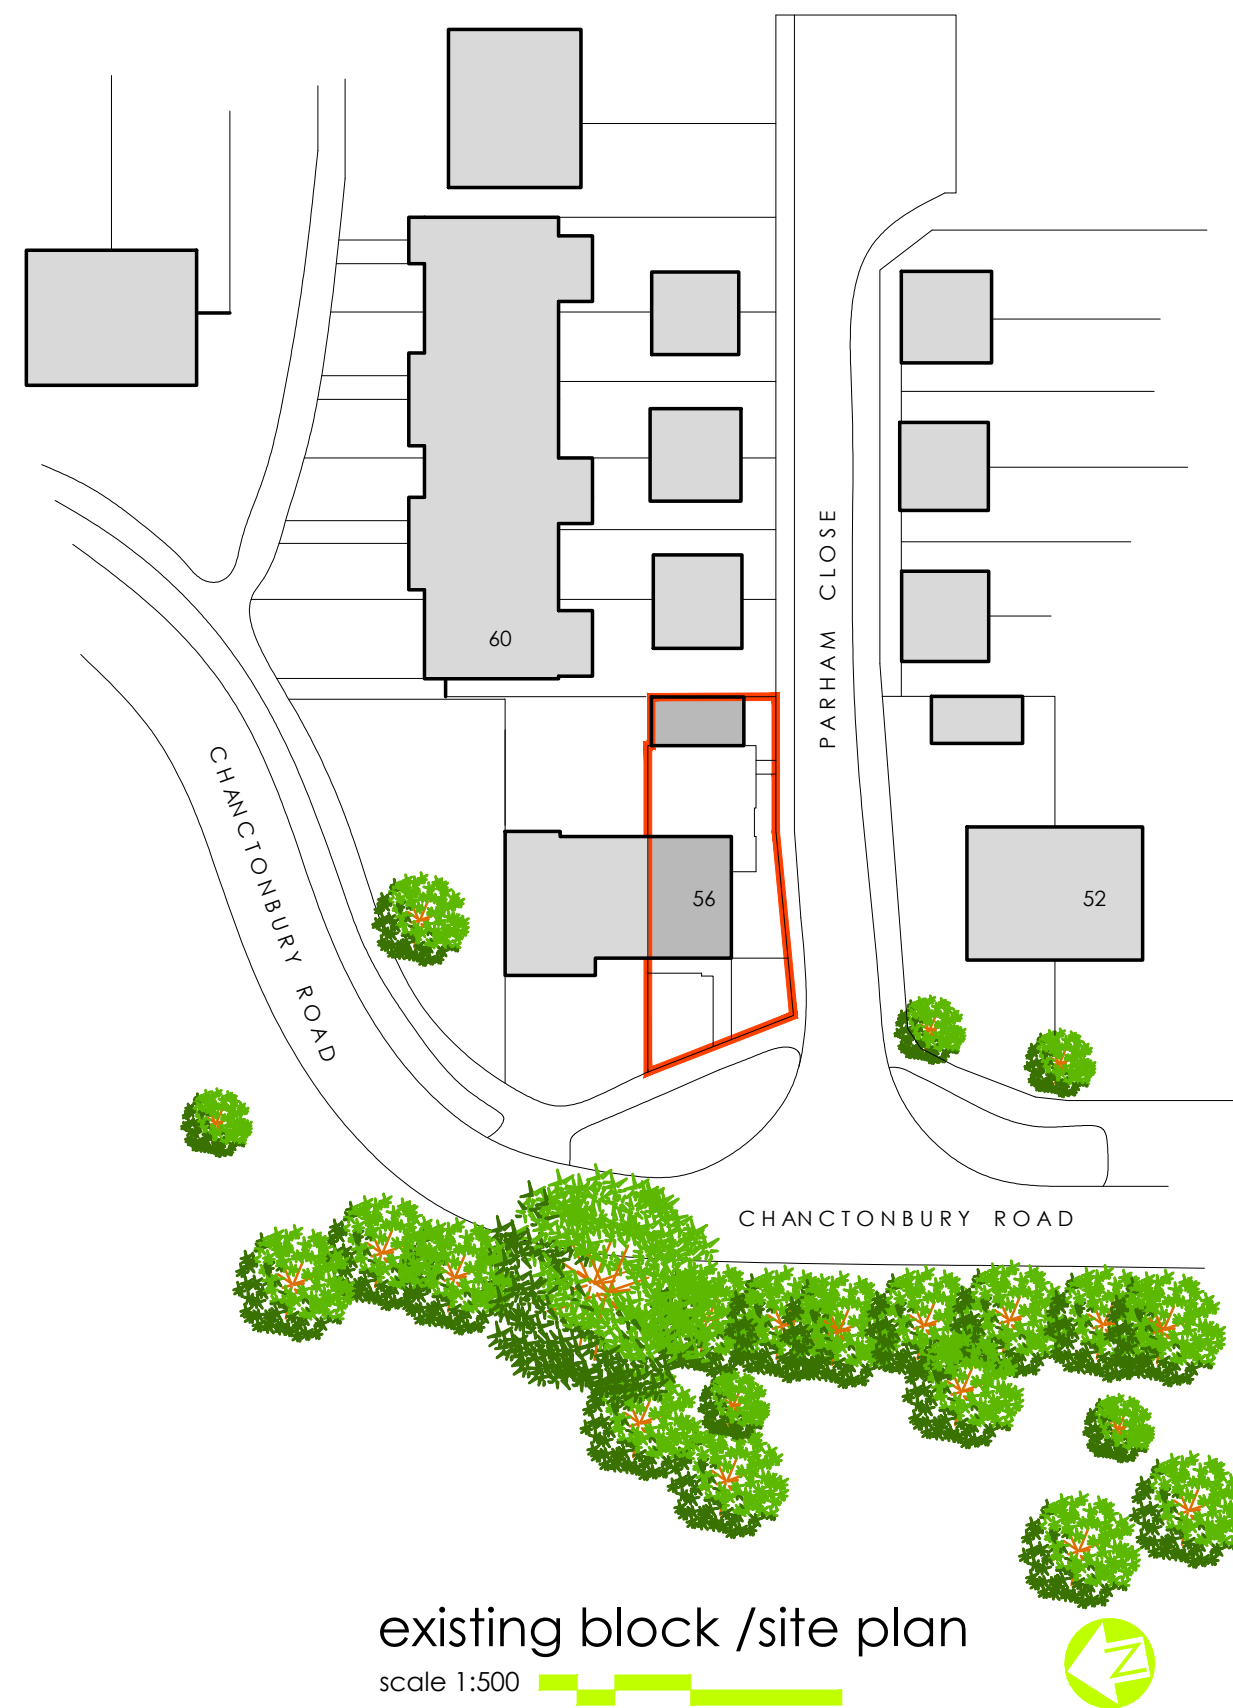

existing **block /site plan**

scale 1:500

Do not scale off drawing - unless for Planning Application purposes only
Check all dimensions on site before at work is commenced, or materials are ordered.
All goods & materials to have BBA cert, workmanship to conform with current Building Regulations, NBS standards, BS and COP's

revision notes.		
rev.	date	comment
a	08.06.18	context street scene added



client Ms C. Christie	
job Proposed extension to 56 Chanctonbury Road, Rustington, West Sussex. BN16 2LS.	
dwg n° 100001 PL01a	
title Existing floor plans	
PLANNING ISSUE	
date May 2018	scale 1:50 & 100 @A1