


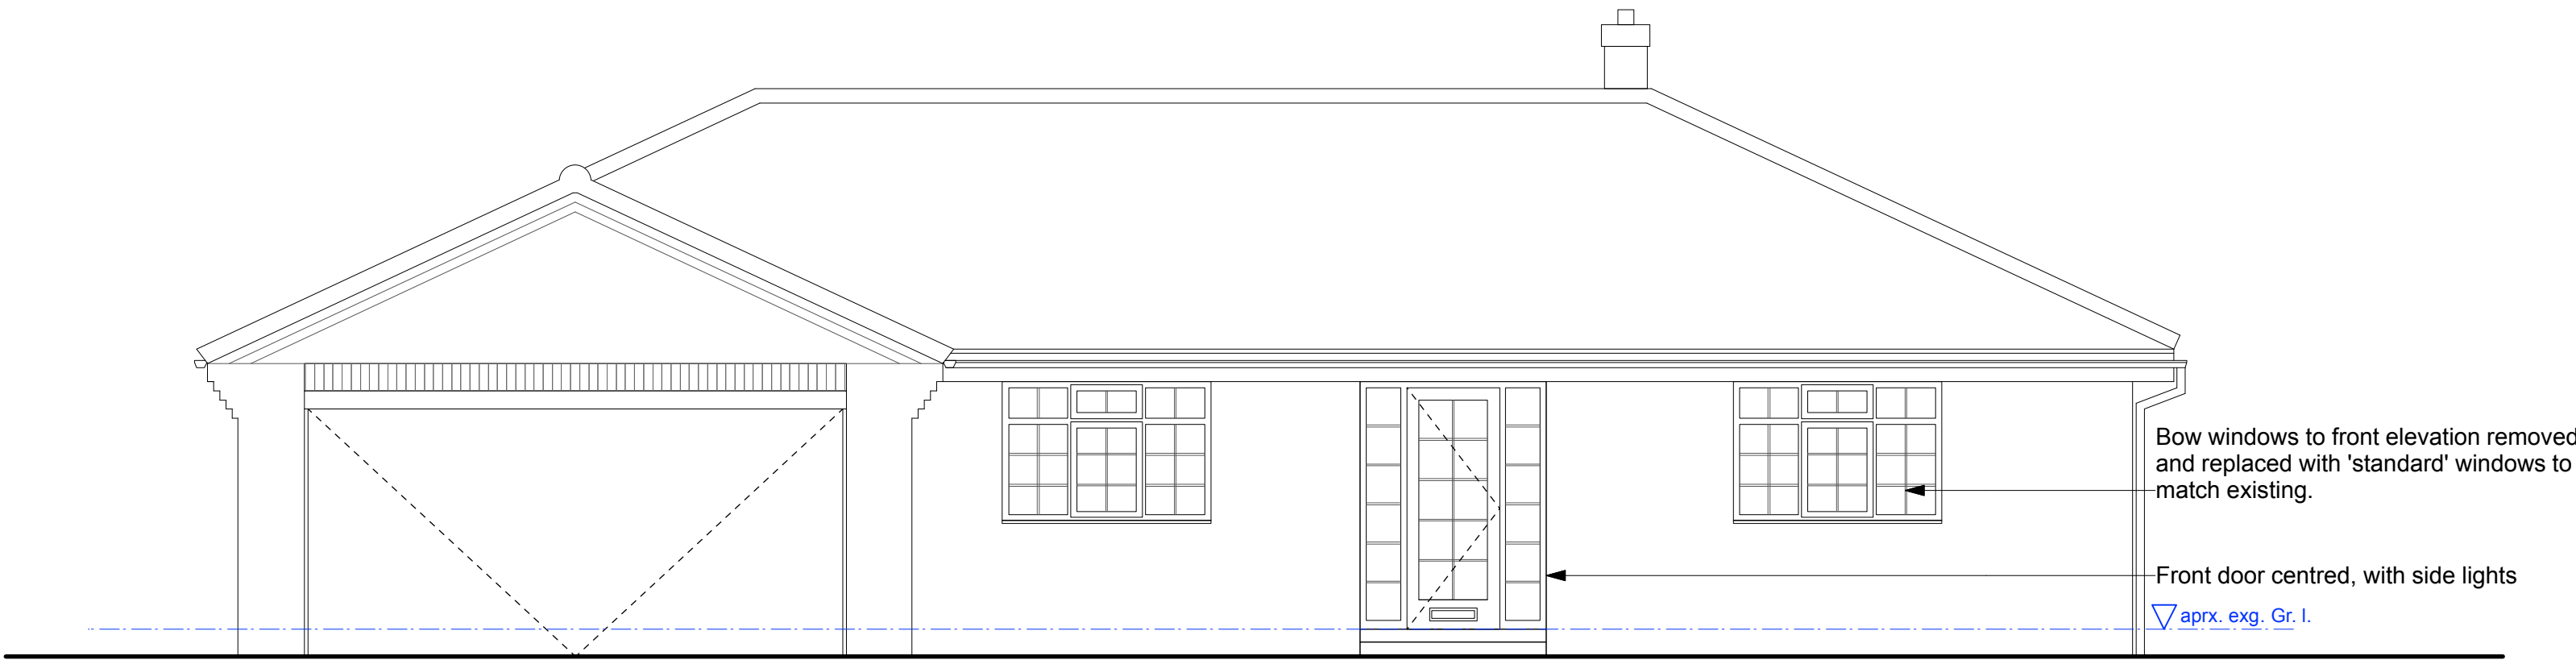
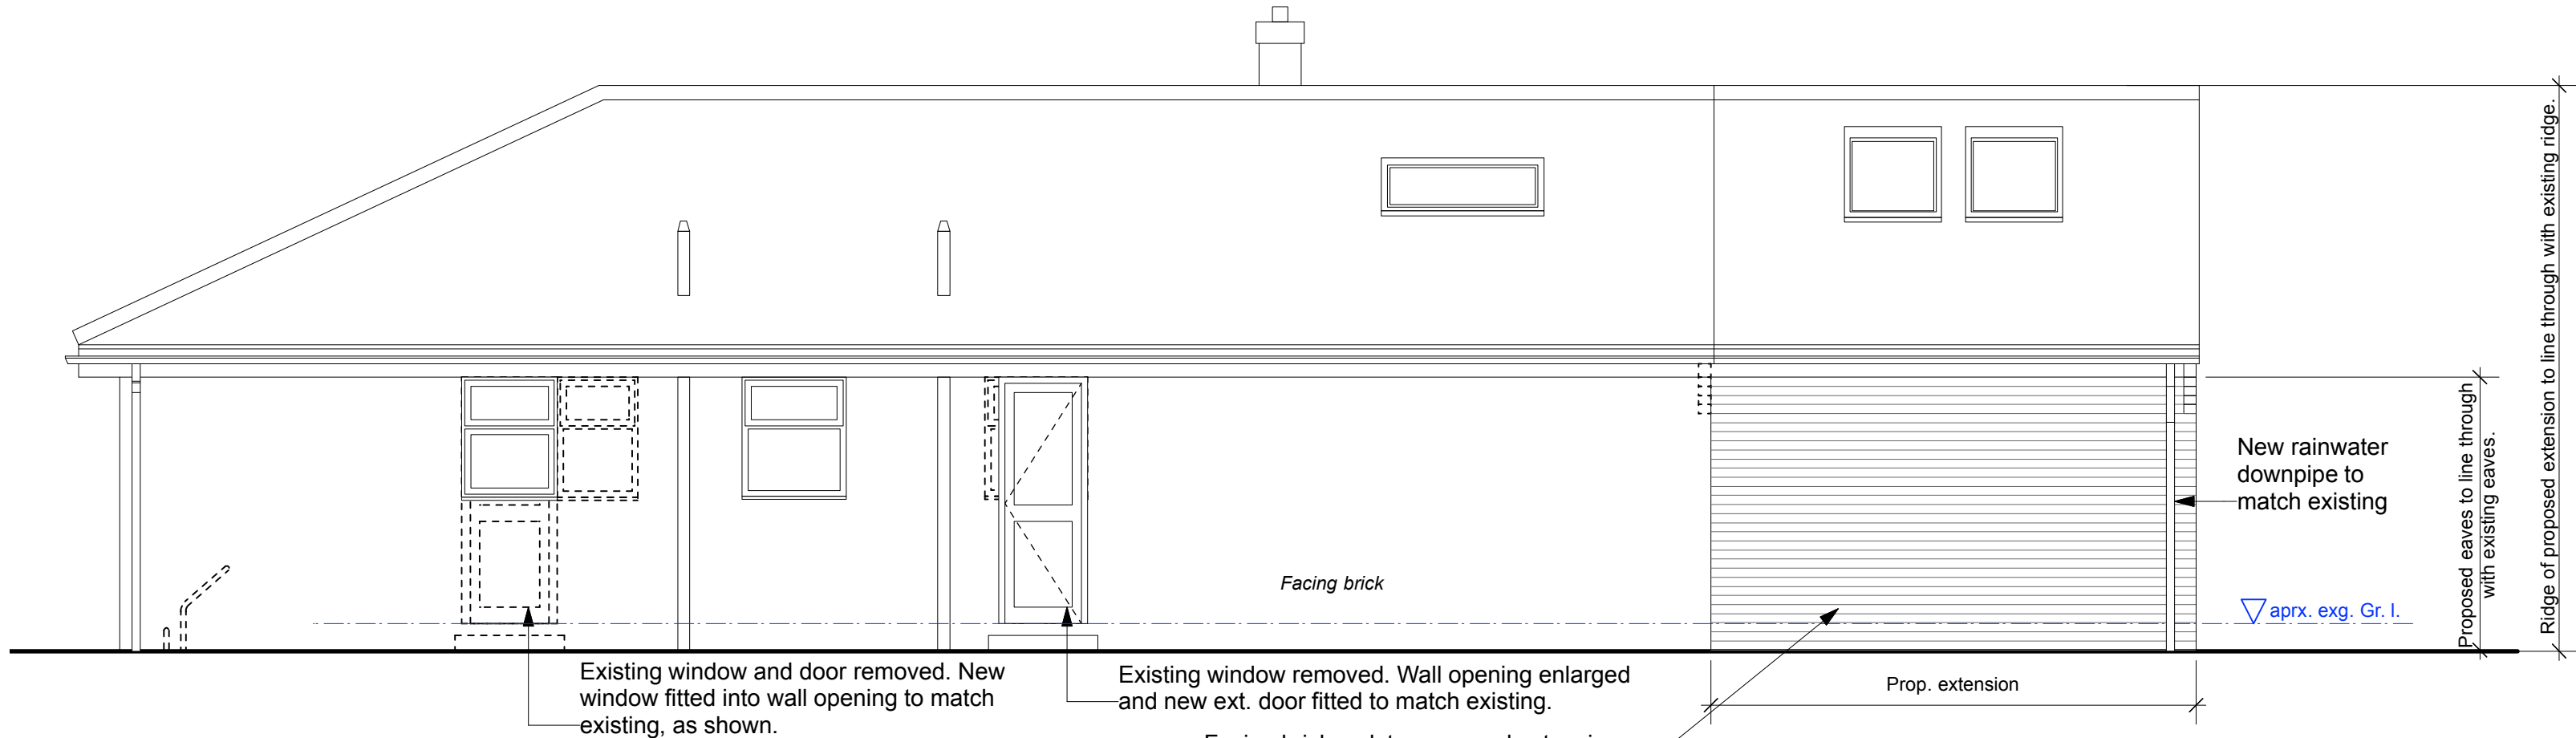


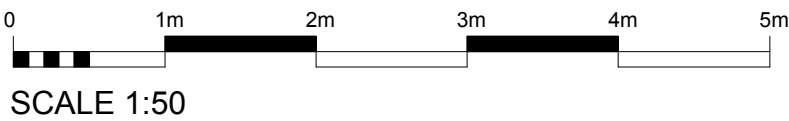



PROP. EAST ELEVATION, 1:50

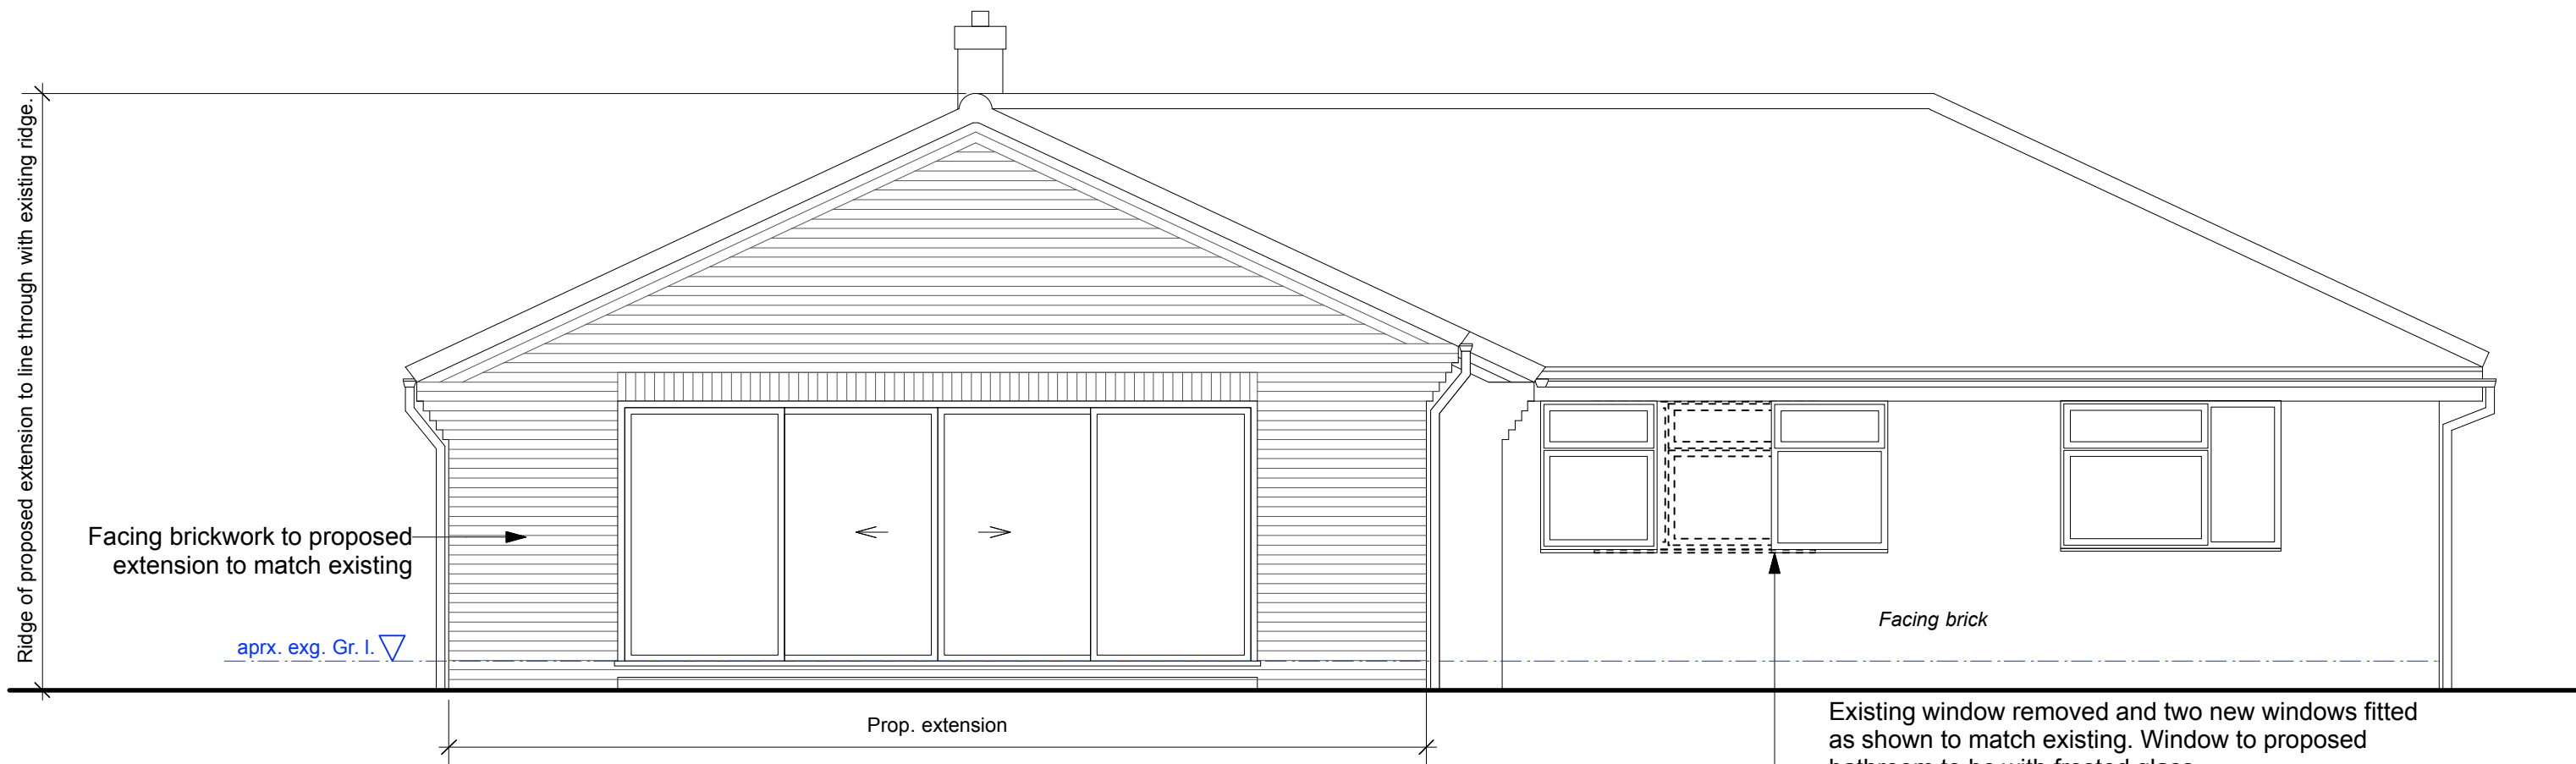


PROP. NORTH ELEVATION, 1:50

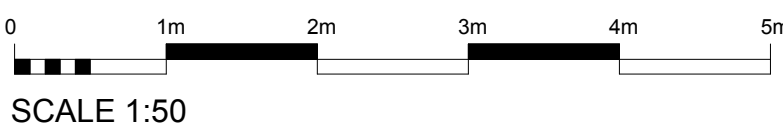

PROP. WEST ELEVATION, 1:50

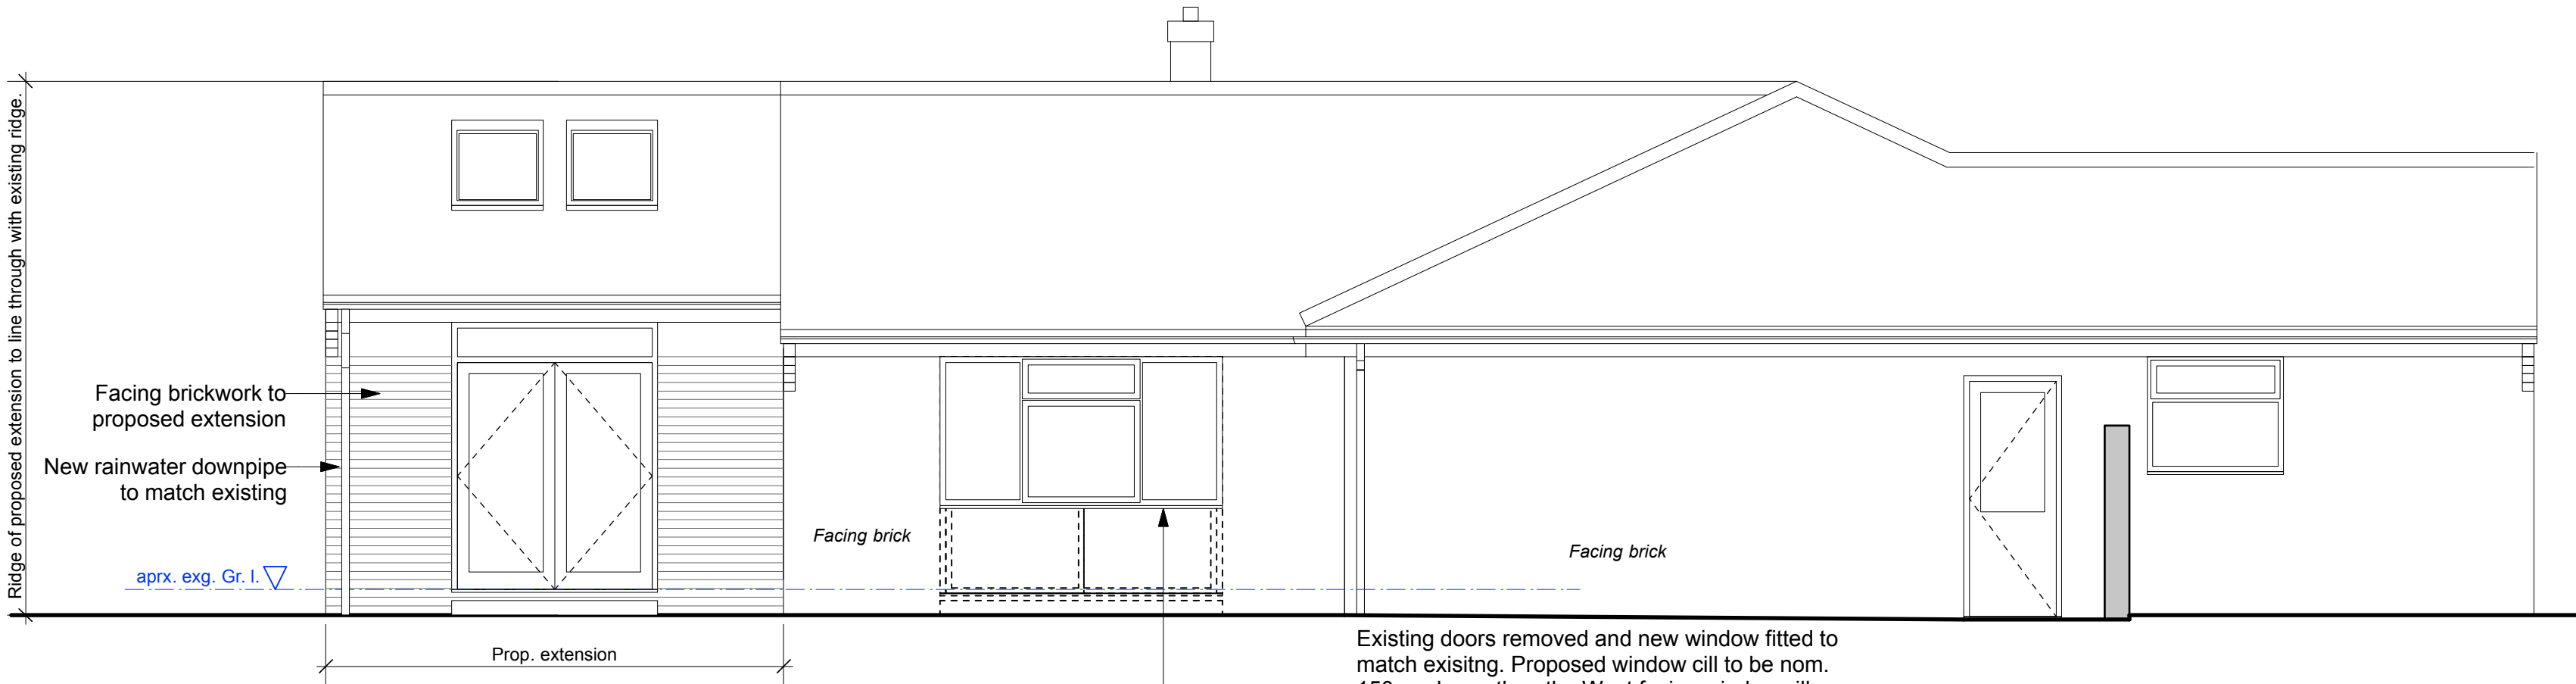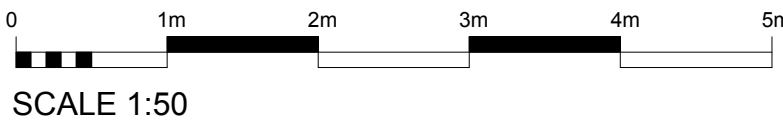

PROP. SOUTH ELEVATION, 1:50

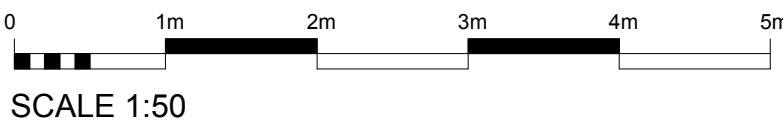

SCHEDULE OF PROPOSED MATERIALS:

EXTERNAL WALLS TO PROPOSED EXTENSIONS: FACING BRICKWORK TO MATCH EXISTING
WINDOWS AND EXTERNAL DOORS: WHITE POWDER COATED ALUMINIUM TO MATCH EXISTING
ROOF LIGHTS: DARK GREY FRAMED SET WITHIN 150MM FROM THE PLANE OF ROOF
ROOF: ROOFING TILES TO MATCH EXISTING
RAINWATER GOODS: WHITE POWDER COATED UPVC TO MATCH EXISTING

notes:

amendments:

REV A 28.08/2019	Elevations revised following plan layout modifications
REV B 02.09/2019	Application for Lawful Development Certificate



Studio 5 | English Close | Hove | BN3 7ET
T: 01273 736217 E: info@felceandguy.co.uk

project: Alterations / extensions of existing house.

location: Holmcroft, Rustington

client: Mr and Mrs Watson

drawing: Proposed elevations

scale: 1:50 page: A1

drawn by: JM / BK checked by: JC

date: JUL 2019	drawing number: 2772/05	revision: B
-------------------	-----------------------------------	-----------------------

© Felce & Guy Partnership LLP