

Existing window removed and two new openings formed.

New ensuite and study formed.

New door to improve privacy to studies and guest bedroom.

Existing dining room converted to new guest bedroom.

Existing conservatory removed

Existing windows removed and wall opening enlarged, as shown

New utility room with new external door to side path/garden.


Existing window removed and new ext. door fitted to match existing.

Bathroom serving guest bedrooms


Existing kitchen and utility room converted to new guest bedroom.

Door removed and replaced with window, cill height to match front window.

Bow windows to front elevation removed and replaced with 'standard' windows.

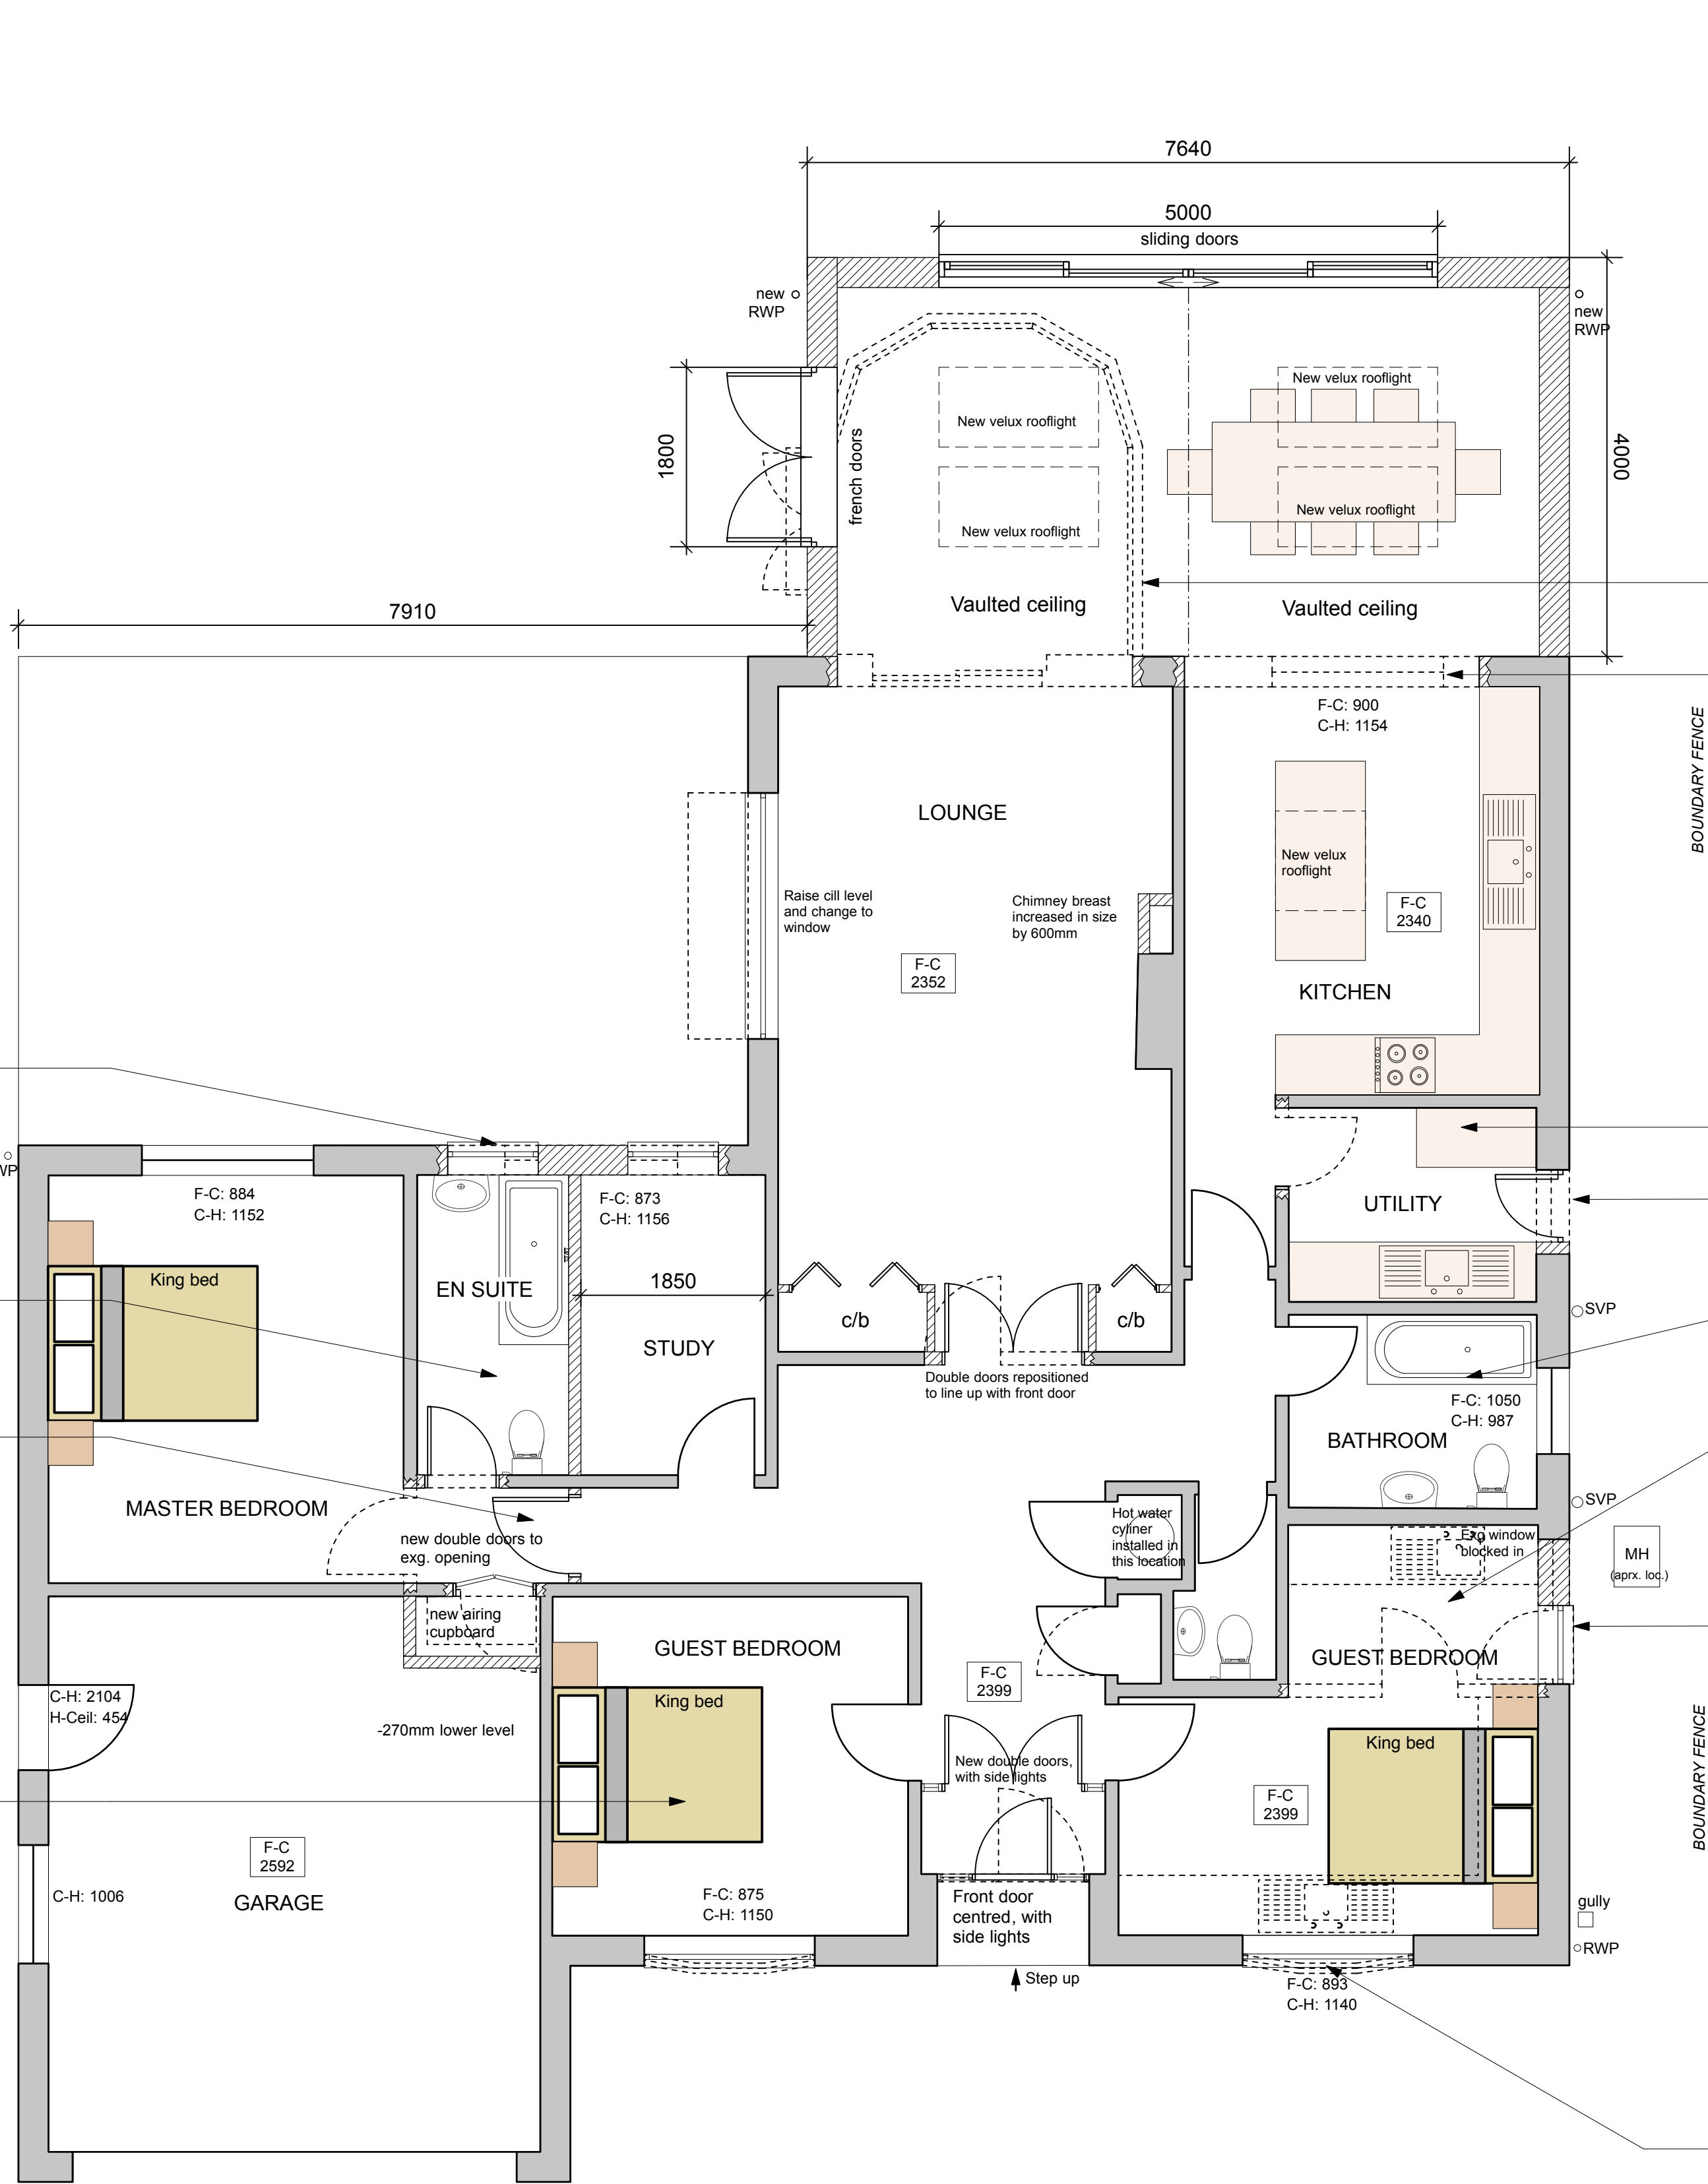

PROP. PLAN, 1:50

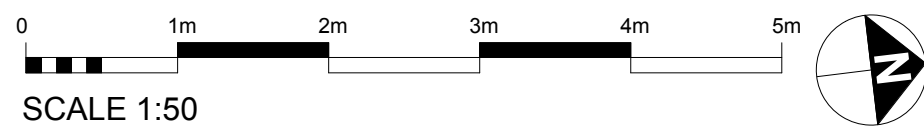

notes:

Please note: Drawing No. : 2772/01D has been modified to No. : 2772/03

amendments:

REV A 26.07/2019	Updates following client's comments
REV B 29.07/2019	Updates following client's comments
REV C 07.08/2019	Updates following client's comments
REV D 07.08/2019	Notes updated
REV E 07.08/2019	Master en-s repositioned & double doors added to airing cupboard
REV F 28.08/2019	Plan revised following FGP survey. Size of extension slightly reduced following clients comments
REV G 02.09/2019	Application for Lawful Development Certificate

Felce & Guy Partnership LLP
Architects

Studio 5 | English Close | Hove | BN3 7ET
T: 01273 736217 E: info@felceandguy.co.uk

project: Alterations / extensions of existing house.

location: Holmcroft, Rustington

client: Mr and Mrs Watson

drawing: Proposed Ground Floor Plan

scale: 1:50 page: A1

drawn by: JM / BK checked by: JC

date: JUL 2019	drawing number: 2772/03	revision: G
-------------------	-----------------------------------	-----------------------

© Felce & Guy Partnership LLP