



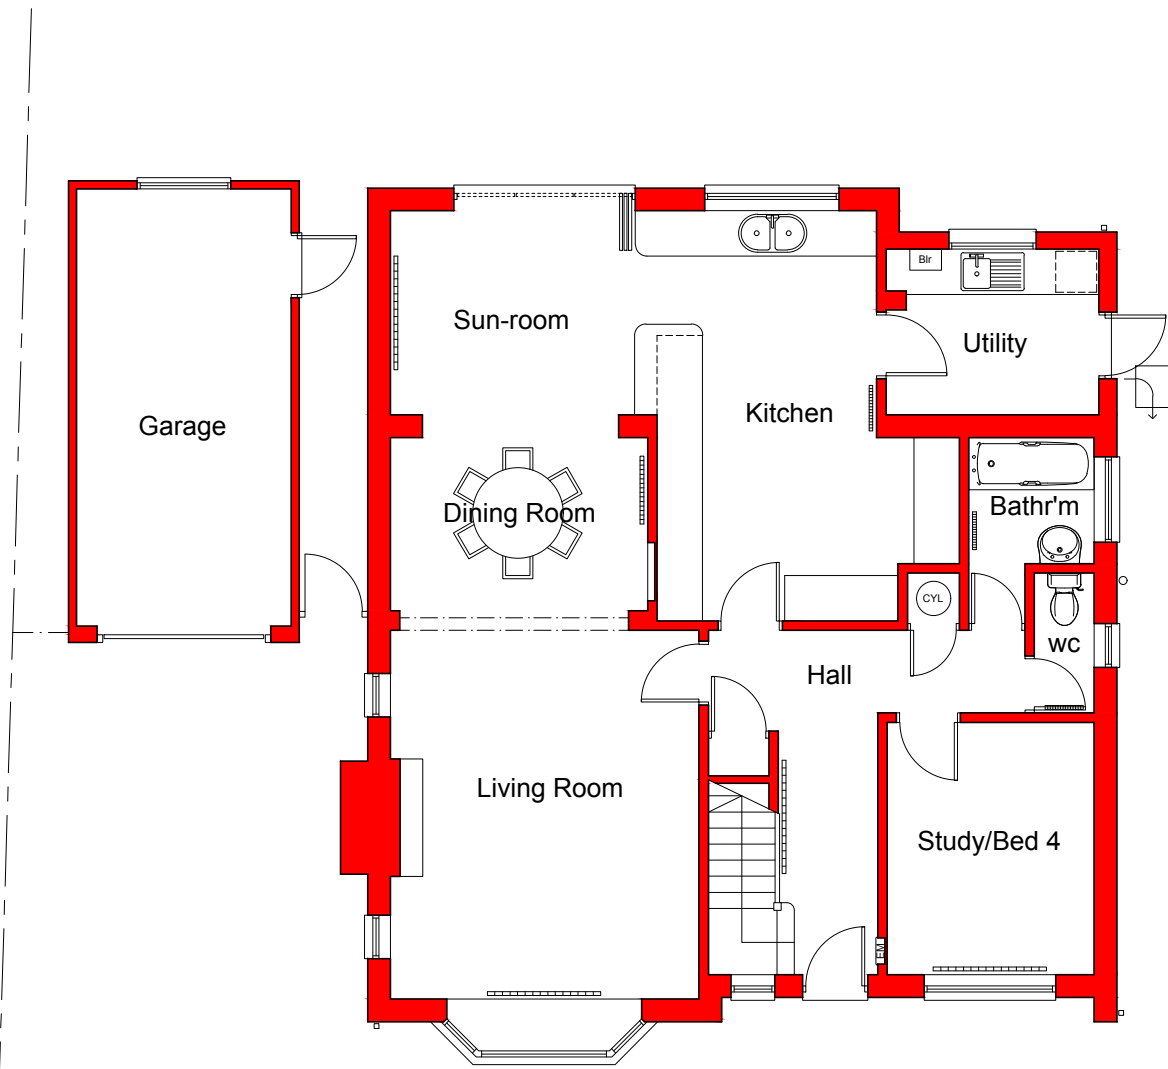

Proposed Ground Floor Plan
 Scale 1:100 @ A3

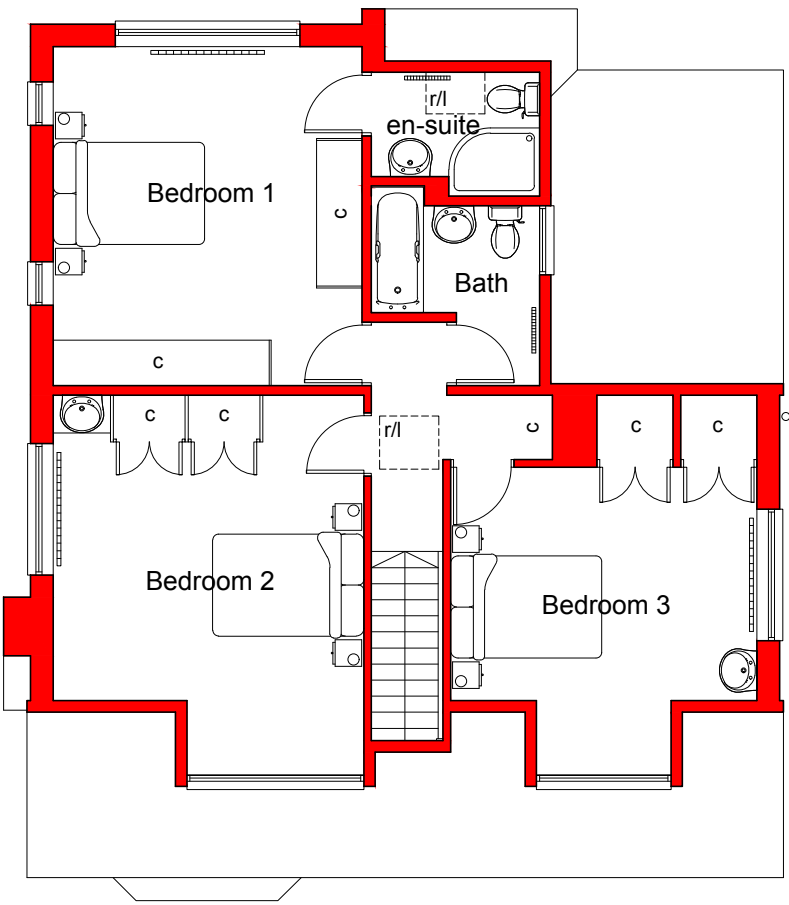

Proposed First Floor Plan
 Scale 1:100 @ A3



Rev A. 17.08.15 Amended to suit clients requirements.

client	project	drawing	date	drawn	drawing no	revision
Ian Dudley & Jane Tomsett	New Extension at 28 Park Drive Rustington, BN16 3DY	Proposed Floor Plans - Opt 1	Jul 15	pd	0186 / 102	A
			scale 1:100 @ A3	CAD file name:		

No dimensions to be scaled from drawing except for planning purposes. The contractor should check all dimensions on site.

Peter Davey Ltd
 construction consultants

49 Park Drive
 Rustington
 West Sussex BN16 3DY
 Tel: 01903 773105
 Mob: 07941 402217
 Email: peterdavey67@btinternet.com