




Proposed East Elevation (front)

Scale 1:100 @ A3




Proposed North Elevation (side)

Scale 1:100 @ A3

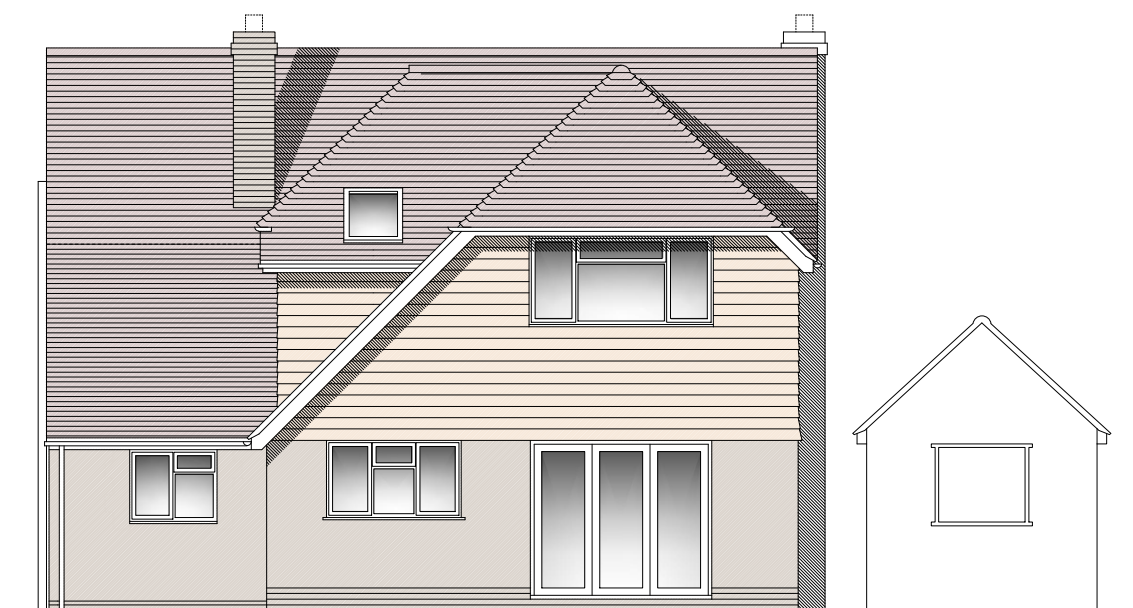

Proposed West Elevation (rear)

Scale 1:100 @ A3

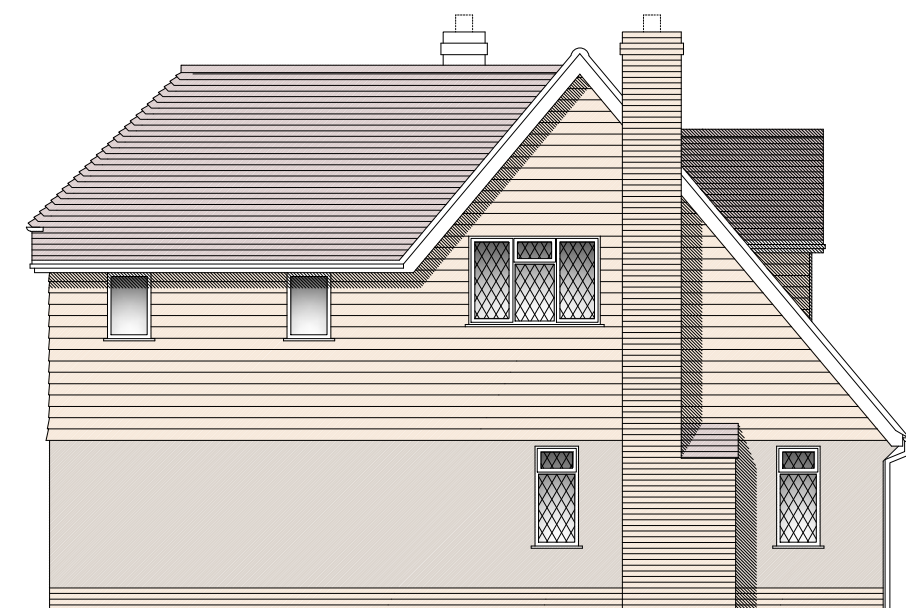

Proposed South Elevation (side)

Scale 1:100 @ A3

Material Schedule:

New Walls:

GF rendered masonry to match existing.
FF Eternit weatherboarding (cream white).

New Roof:

Plain tiles to match existing.

New Front Dormers:


Plain roof tiles to match existing.
Eternit Weatherboarding to dormer cheeks and gable end.

New Doors / Windows:

White uPVC to match existing.
White aluminium sliding folding screen.

New Rooflights:

Velux style rooflight.

 

Rev B. 23.08.15 Minor amendment.
Rev A. 17.08.15 Amended to suit clients requirements.

client	project	drawing	date	drawn	drawing no	revision
Ian Dudley & Jane Tomsett	New Extension at 28 Park Drive Rustington, BN16 3DY	Proposed Elevations	Jul 15	pd	0186 / 103	B
			scale 1:100 @ A3	CAD file name:		

No dimensions to be scaled from drawing except for planning purposes. The contractor should check all dimensions on site.

Peter Davey Ltd
construction consultants

49 Park Drive
Rustington
West Sussex BN16 3DY
Tel: 01903 773105
Mob: 07941 402217
Email: peterdavey67@btinternet.com