

EXISTING



Side Elevation (north) Rear Elevation (west)


Elevations (1:50)

PROPOSED




Side Elevation (north) Rear Elevation (west)

Elevations (1:50)

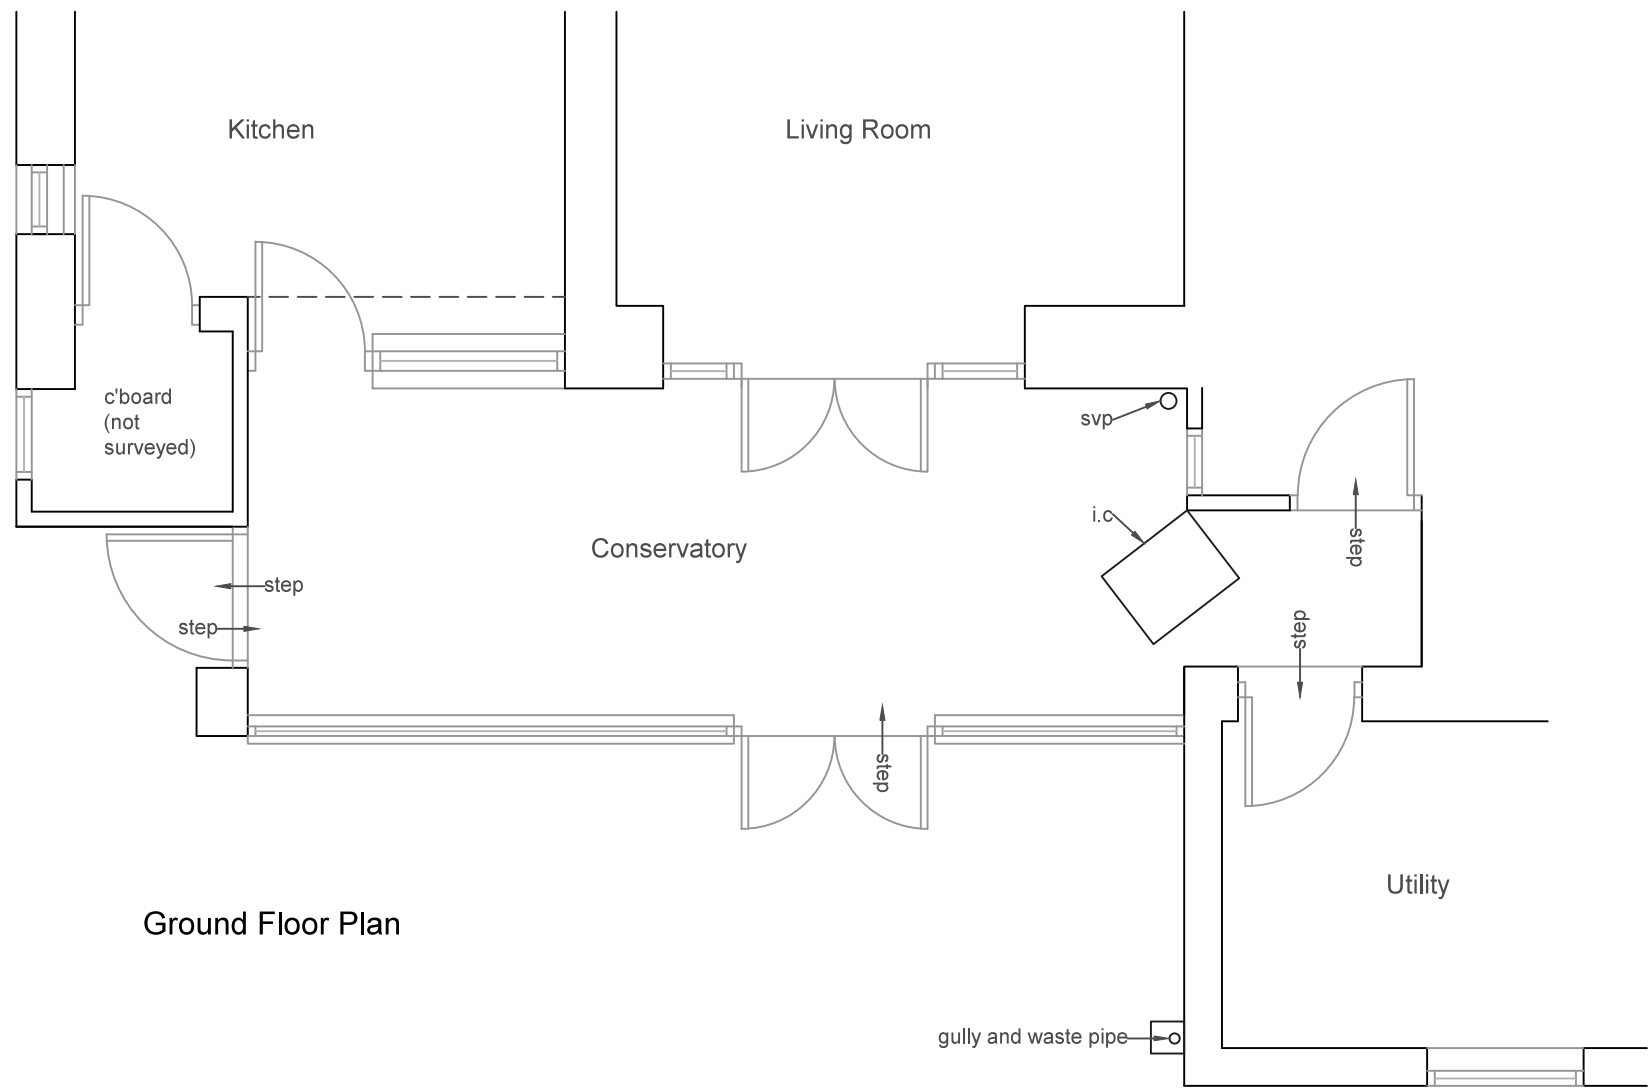


Ground Floor Plan

Plan (1:50)

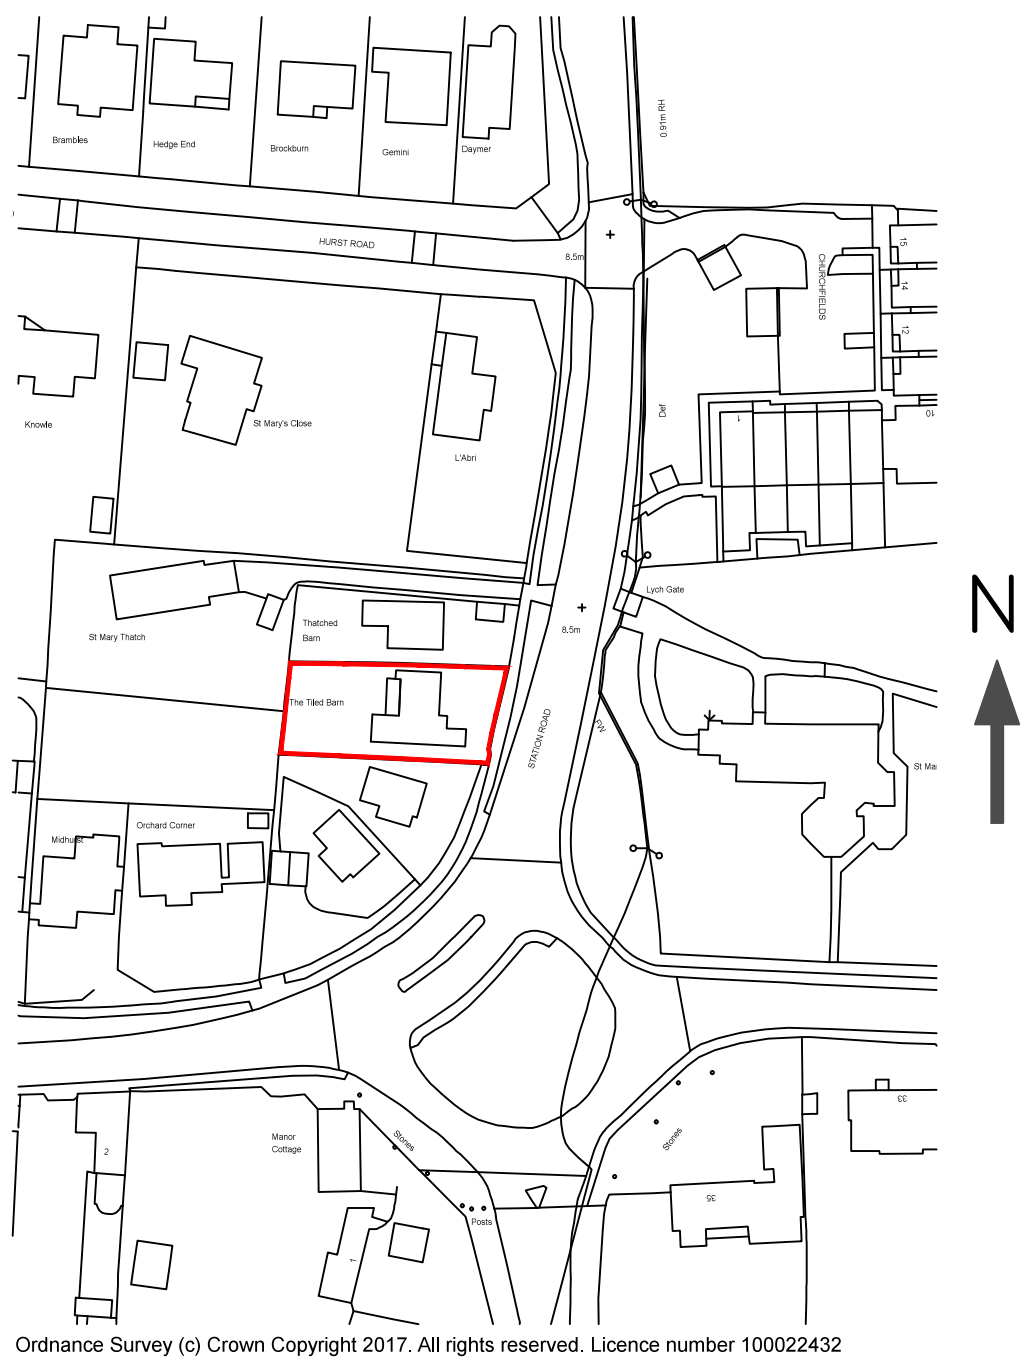


Site Location Plan (1:1250)

Ordnance Survey (c) Crown Copyright 2017. All rights reserved. Licence number 100022432

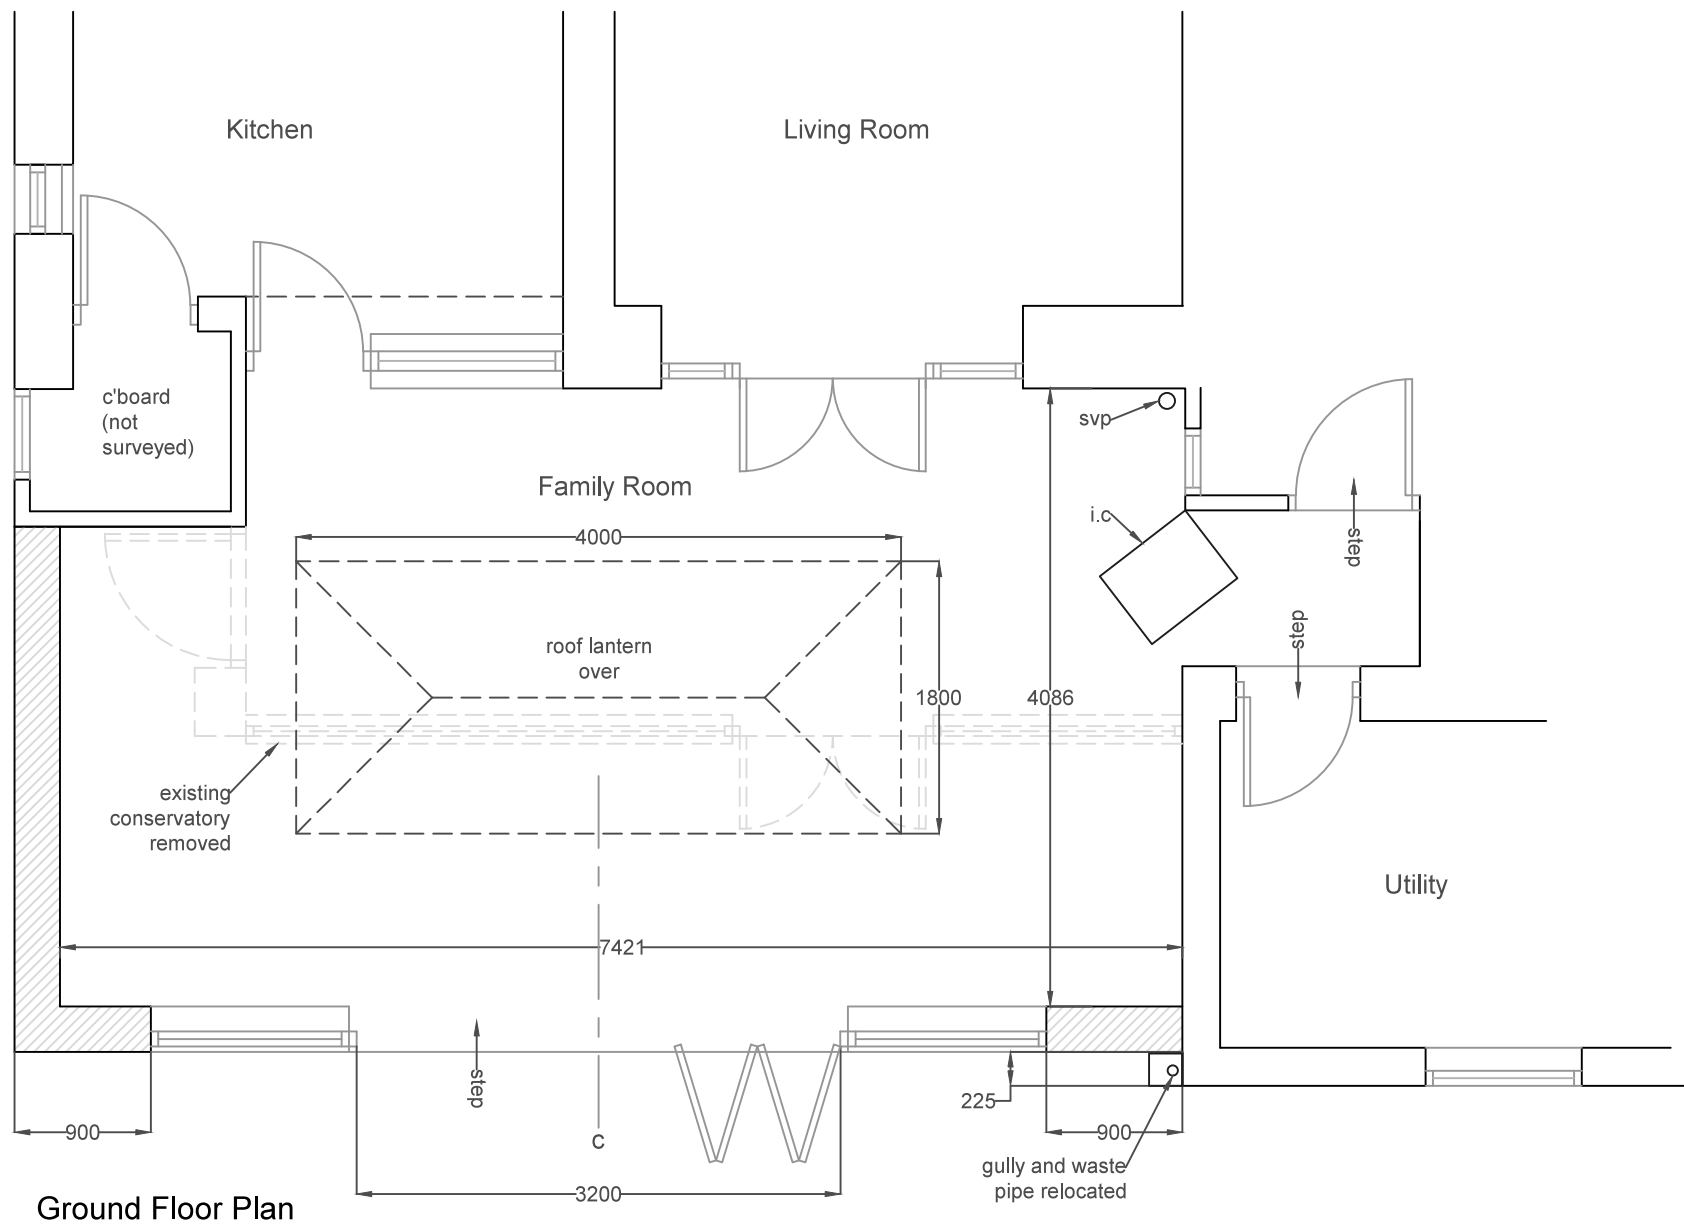

Ground Floor Plan

Plan (1:50)

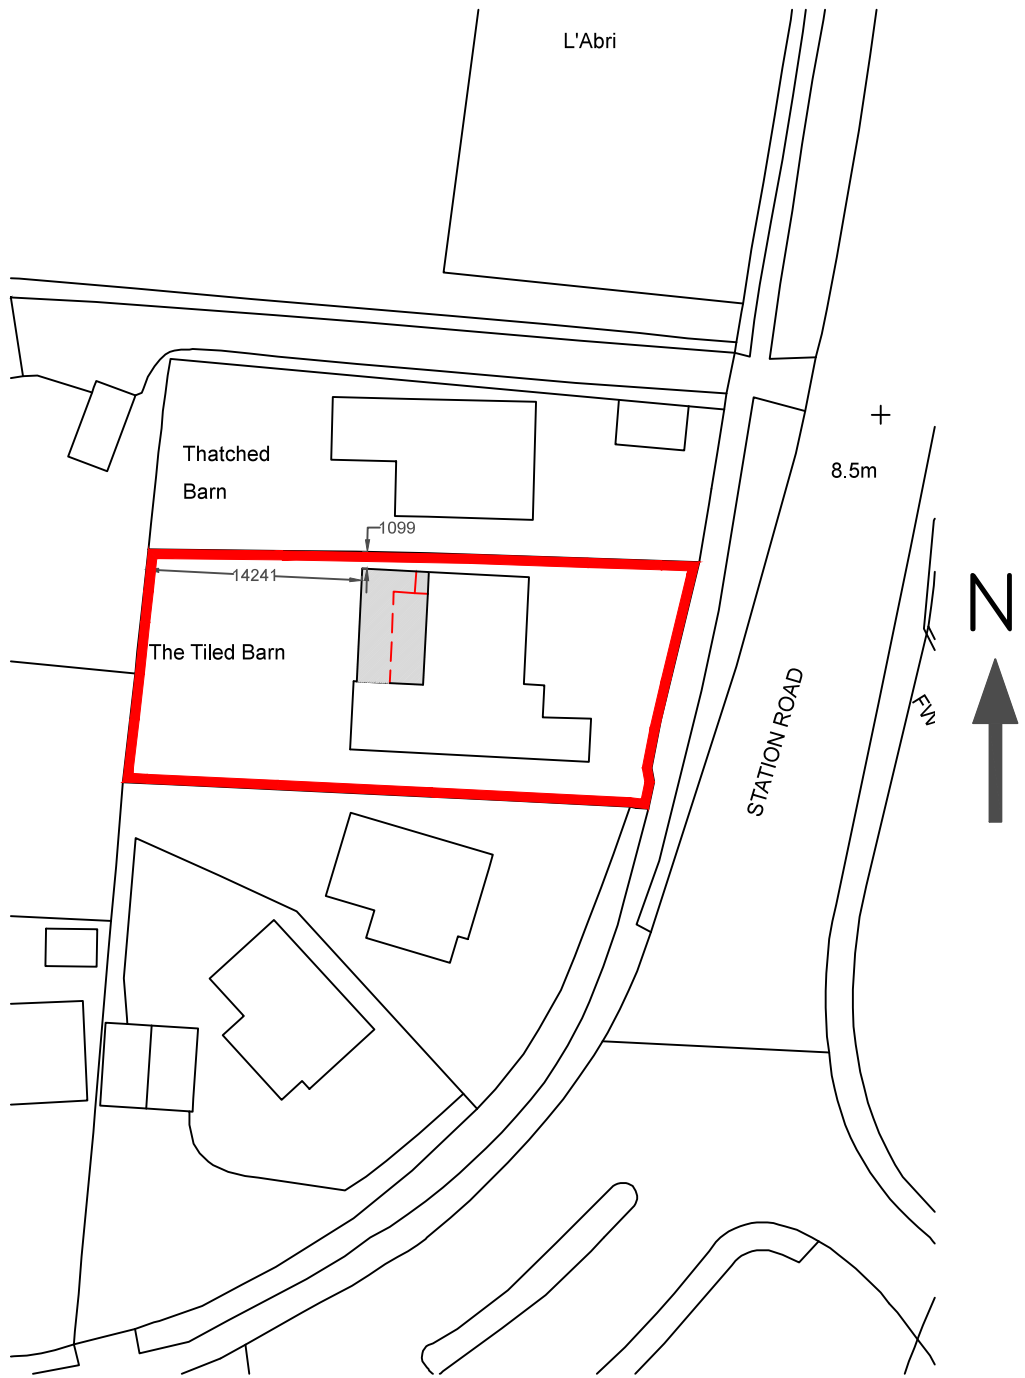

Site Block Plan (1:500)

Revisions		
Rev	Description	By
a	Client Revisions	LW
All dimensions to be checked on site prior to commencement of work, except for planning purposes. This drawing is the copyright of Inspired Design Studio Ltd. and may not be copied, altered or reproduced in any way without written authority.		
Client: Mr & Mrs Parker		
Project Address: The Tiled Barn Station Road East Preston		
Drawing Title: Existing and Proposed Plans and Elevations		
Drawing Number: 1127.01.a		
Scale: As stated printed @ A1		
Date: 25/08/2017		