



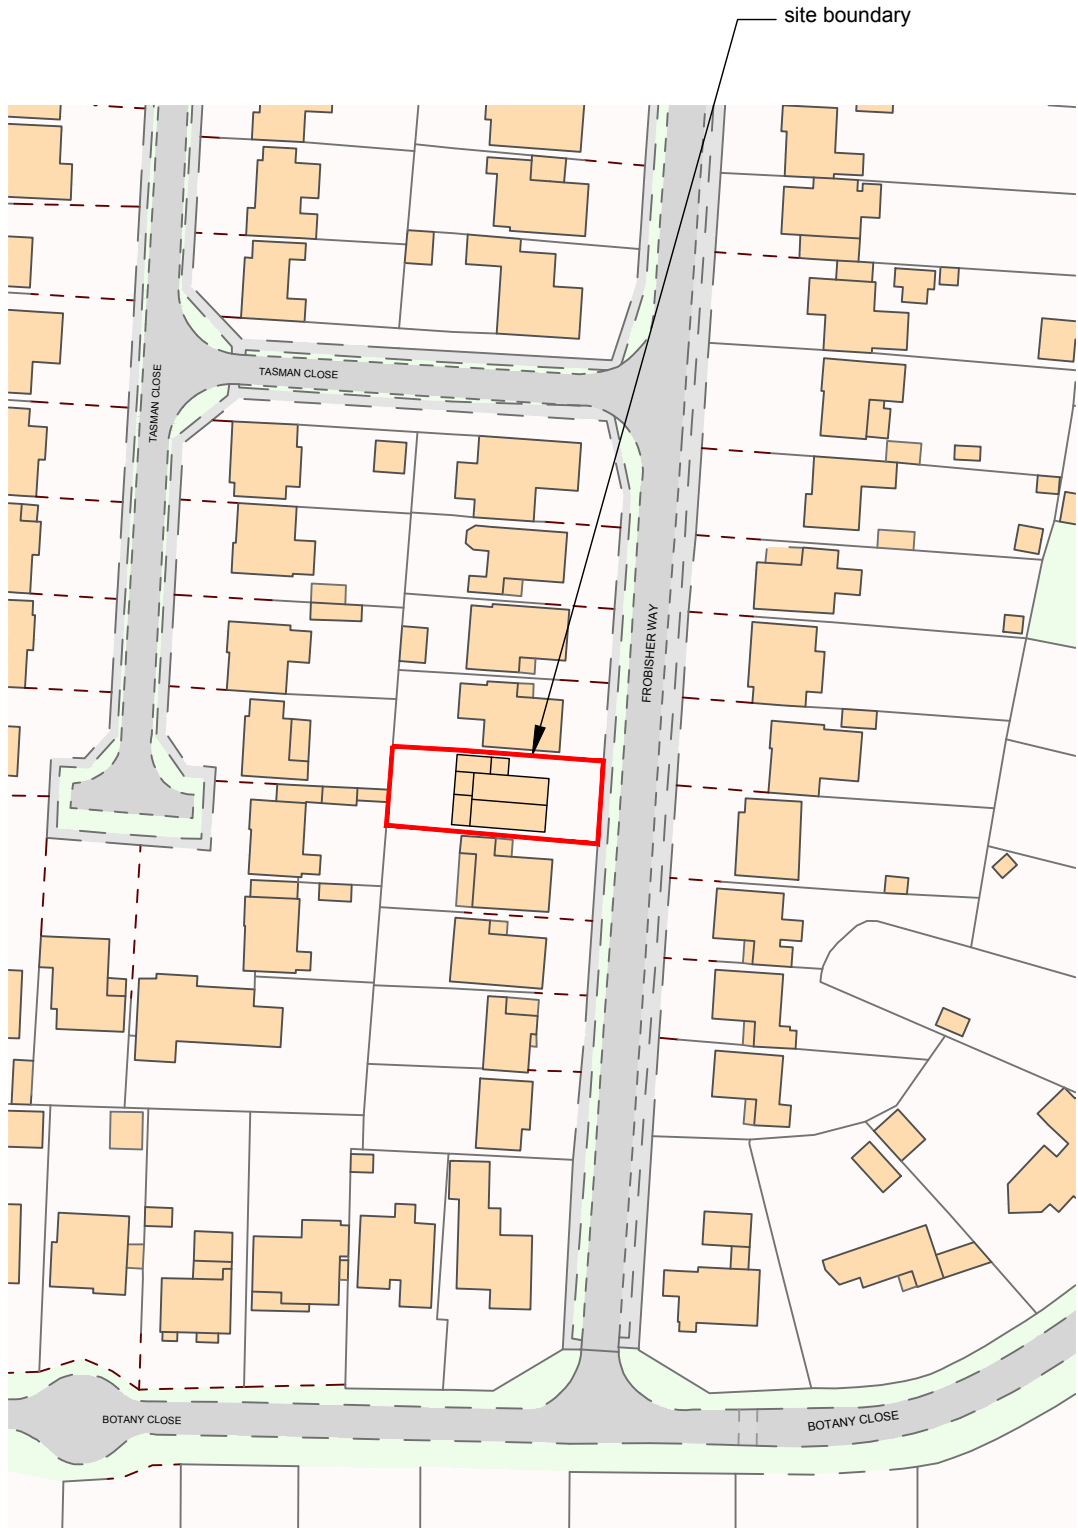


LOCATION PLAN
1:1250 @ A3

©Crown Copyright. All rights reserved. Licence no. 100019980

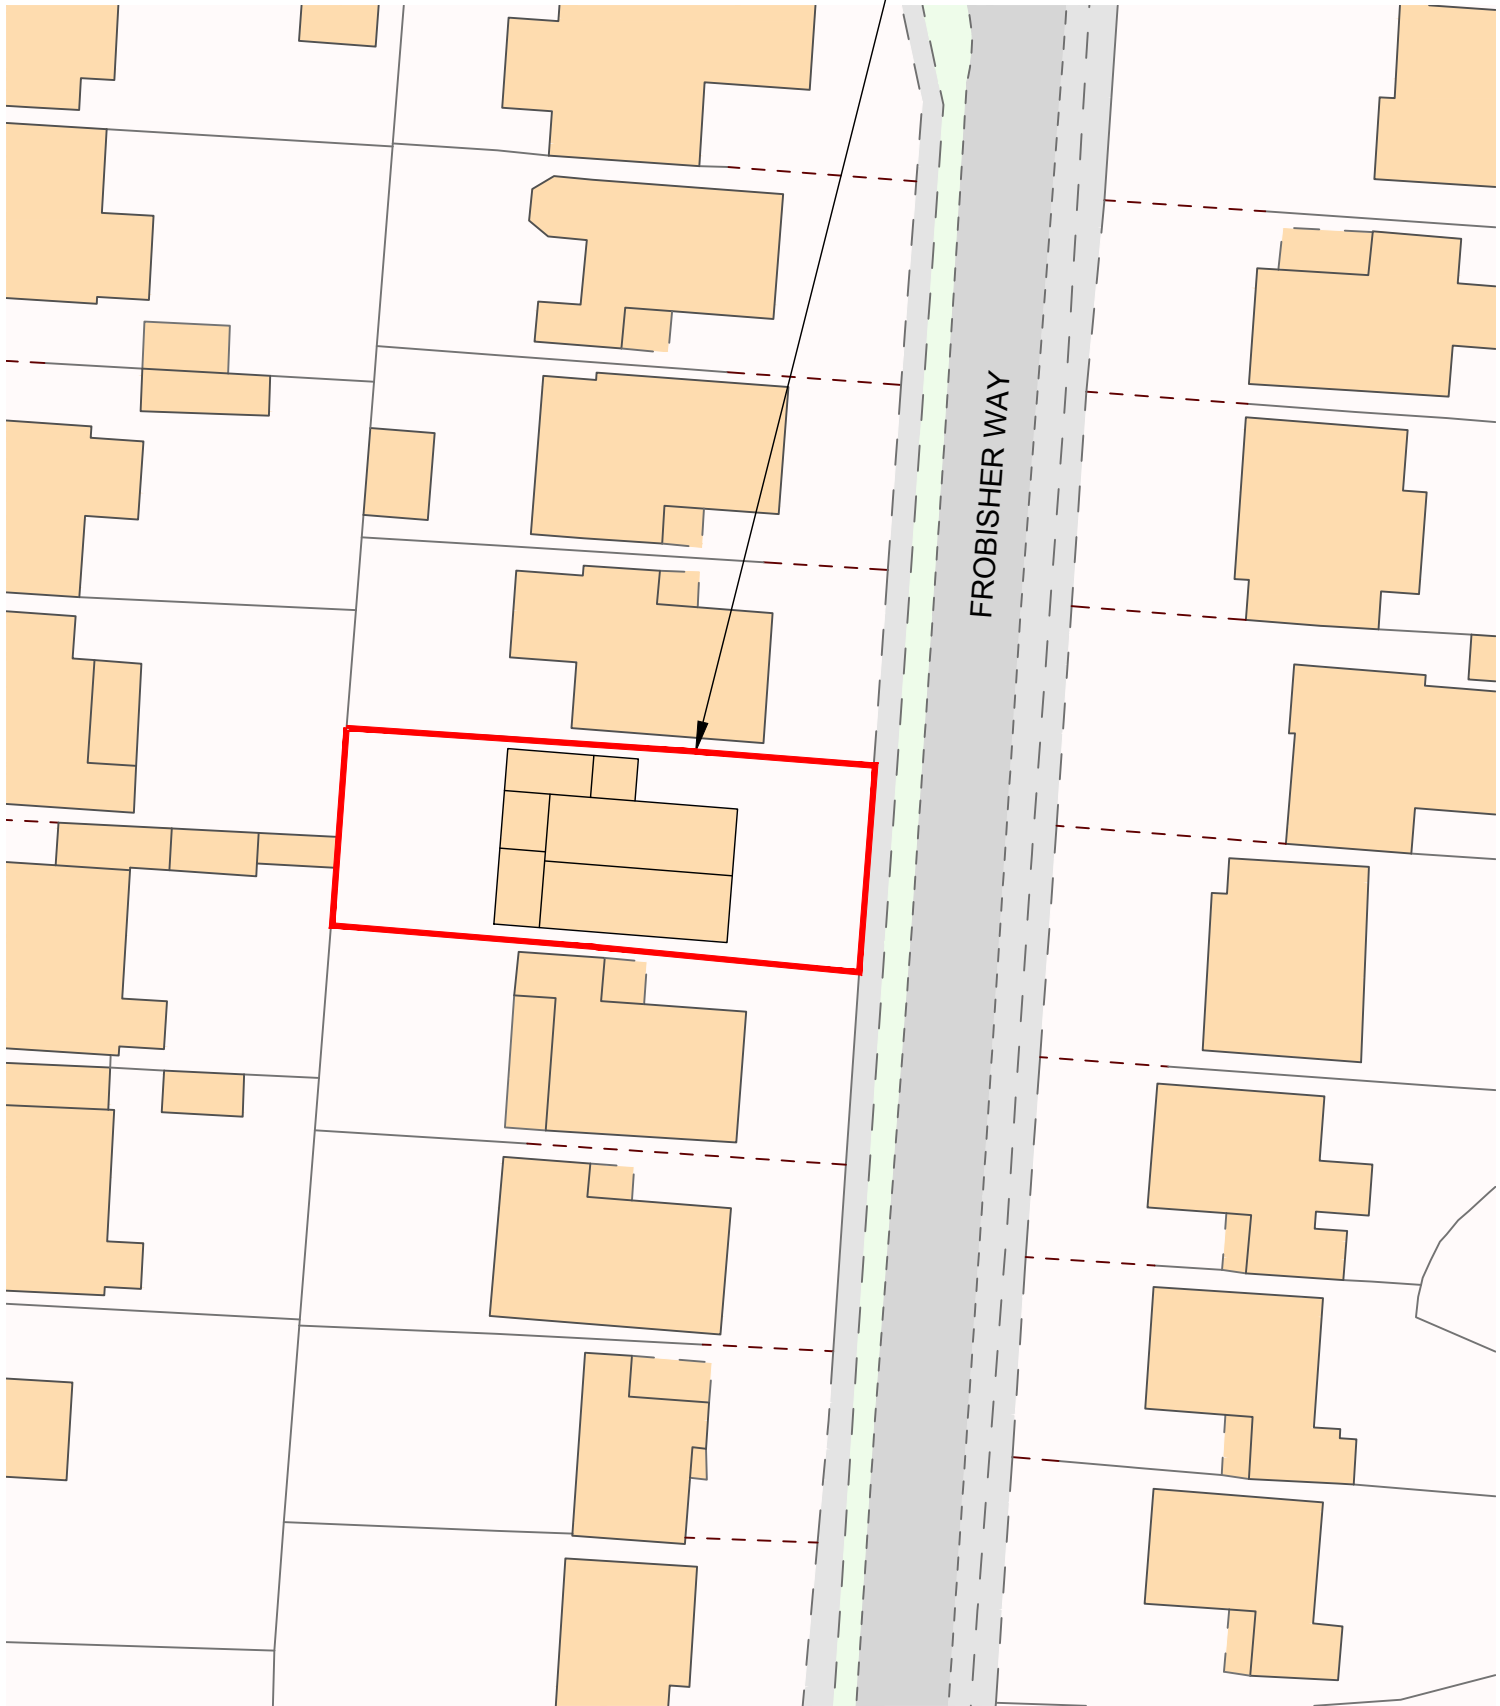

SITE PLAN
1:500 @ A3

©Crown Copyright. All rights reserved. Licence no. 100019980

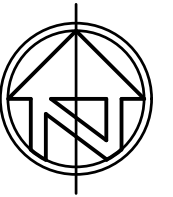

© nat-design, all rights reserved. Use figured dimensions only. All dimensions are to be checked on site before any work is carried out. Please contact the Architect immediately regarding any discrepancies discovered on site.

Rev.	Notes	Date
 NAT DESIGN ARCHITECTURAL SERVICES M: 07599199759 E: info@nat-design.co.uk www.nat-design.co.uk		
Project 30 Frobisher Way, Rustington, BN16 2BB		
Drawing Existing Location & Site Plan		
Drawn By NSE		Scale as shown
Date Nov 2025		Revision -
Drawing No. 2015 -DPA - 01		