


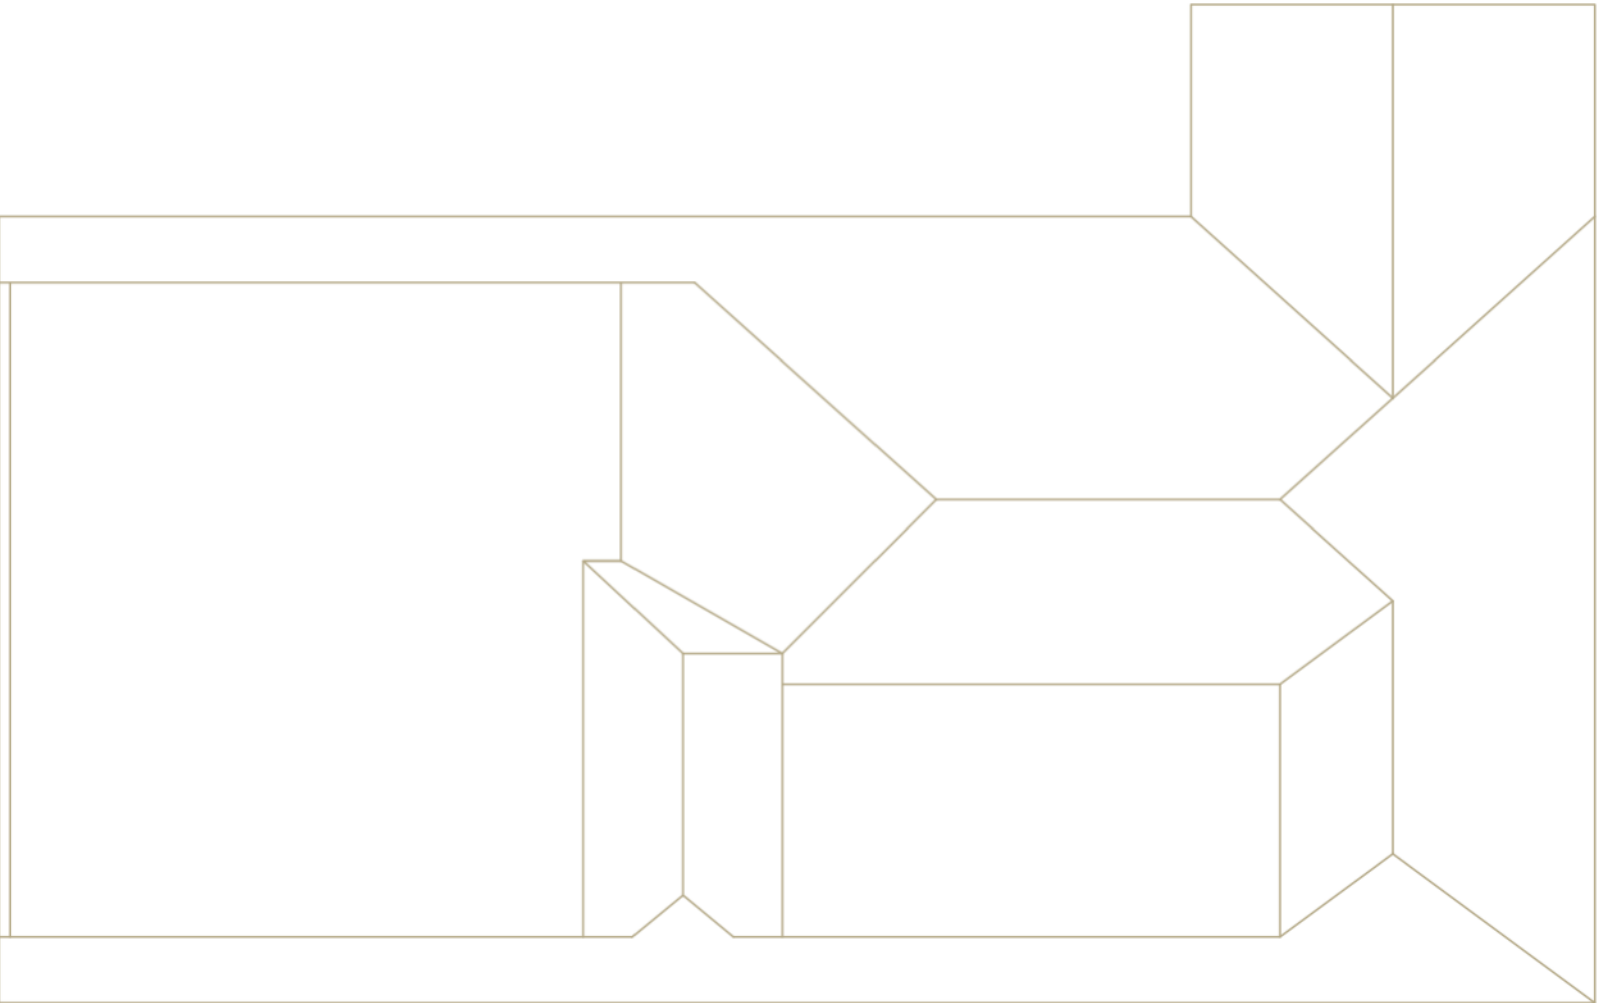

Existing Roof



 R.M Design Architectural & Interior Design Cedar Croft Hilliers Close Sutton Courtenay Oxon OX14 4AP email: romamuto@gmail.com Tel: 01235847964 mob: 07887767640	Notes: All dimensions must be checked on site and not scaled from this drawing		Drawing title Existing Roof Plan		Client Mr & Mrs Gardner	
					Scale 1:100	Date Jan 15
			Job title 22 Ruston Park Rustington BN16 2AD		Drawn by 	
					Drg. No. GarR/S/04	Rev.
A						
	Date	Revisions				