


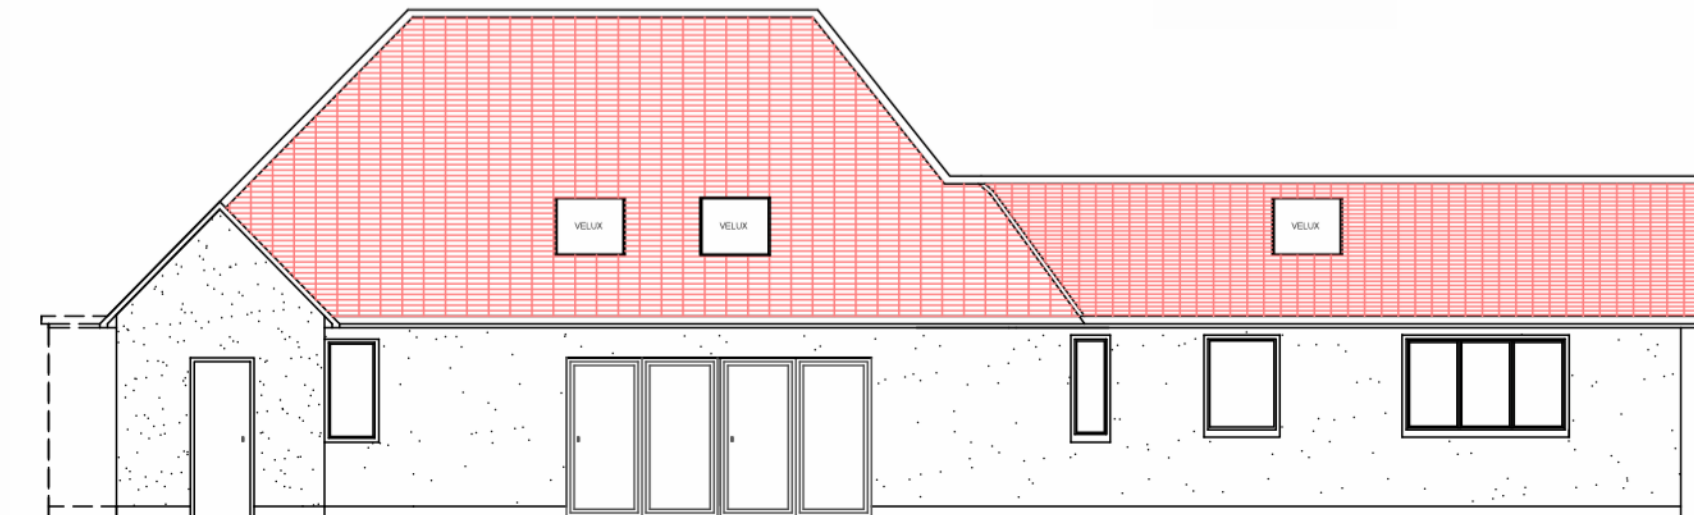

Proposed East Elevation



Proposed West Elevation



 R.M Design Architectural & Interior Design Cedar Croft Hilliers Close Sutton Courtenay Oxon OX14 4AP email: romamuto@gmail.com Tel: 01235847964 mob: 07887767640	Notes: All dimensions must be checked on site and not scaled from this drawing		Drawing title Proposed Elevations		Client Mr & Mrs Gardner	
			Job title 22 Ruston Park Rustington BN16 2AD		Scale 1:100	
					Date Jan 15	
	Revisions				Drawn by 	
A		Date		Drg. No. GarR/P/02		Rev.