


Notes

1. Do not scale from this drawing, except for planning purposes. Use figured dimensions only.
2. All dimensions must be checked on site prior to commencement of work.
3. Where applicable this drawing is to be read in conjunction with other consultants drawings.
4. This drawing is the copyright of HATTON ASSOCIATES.

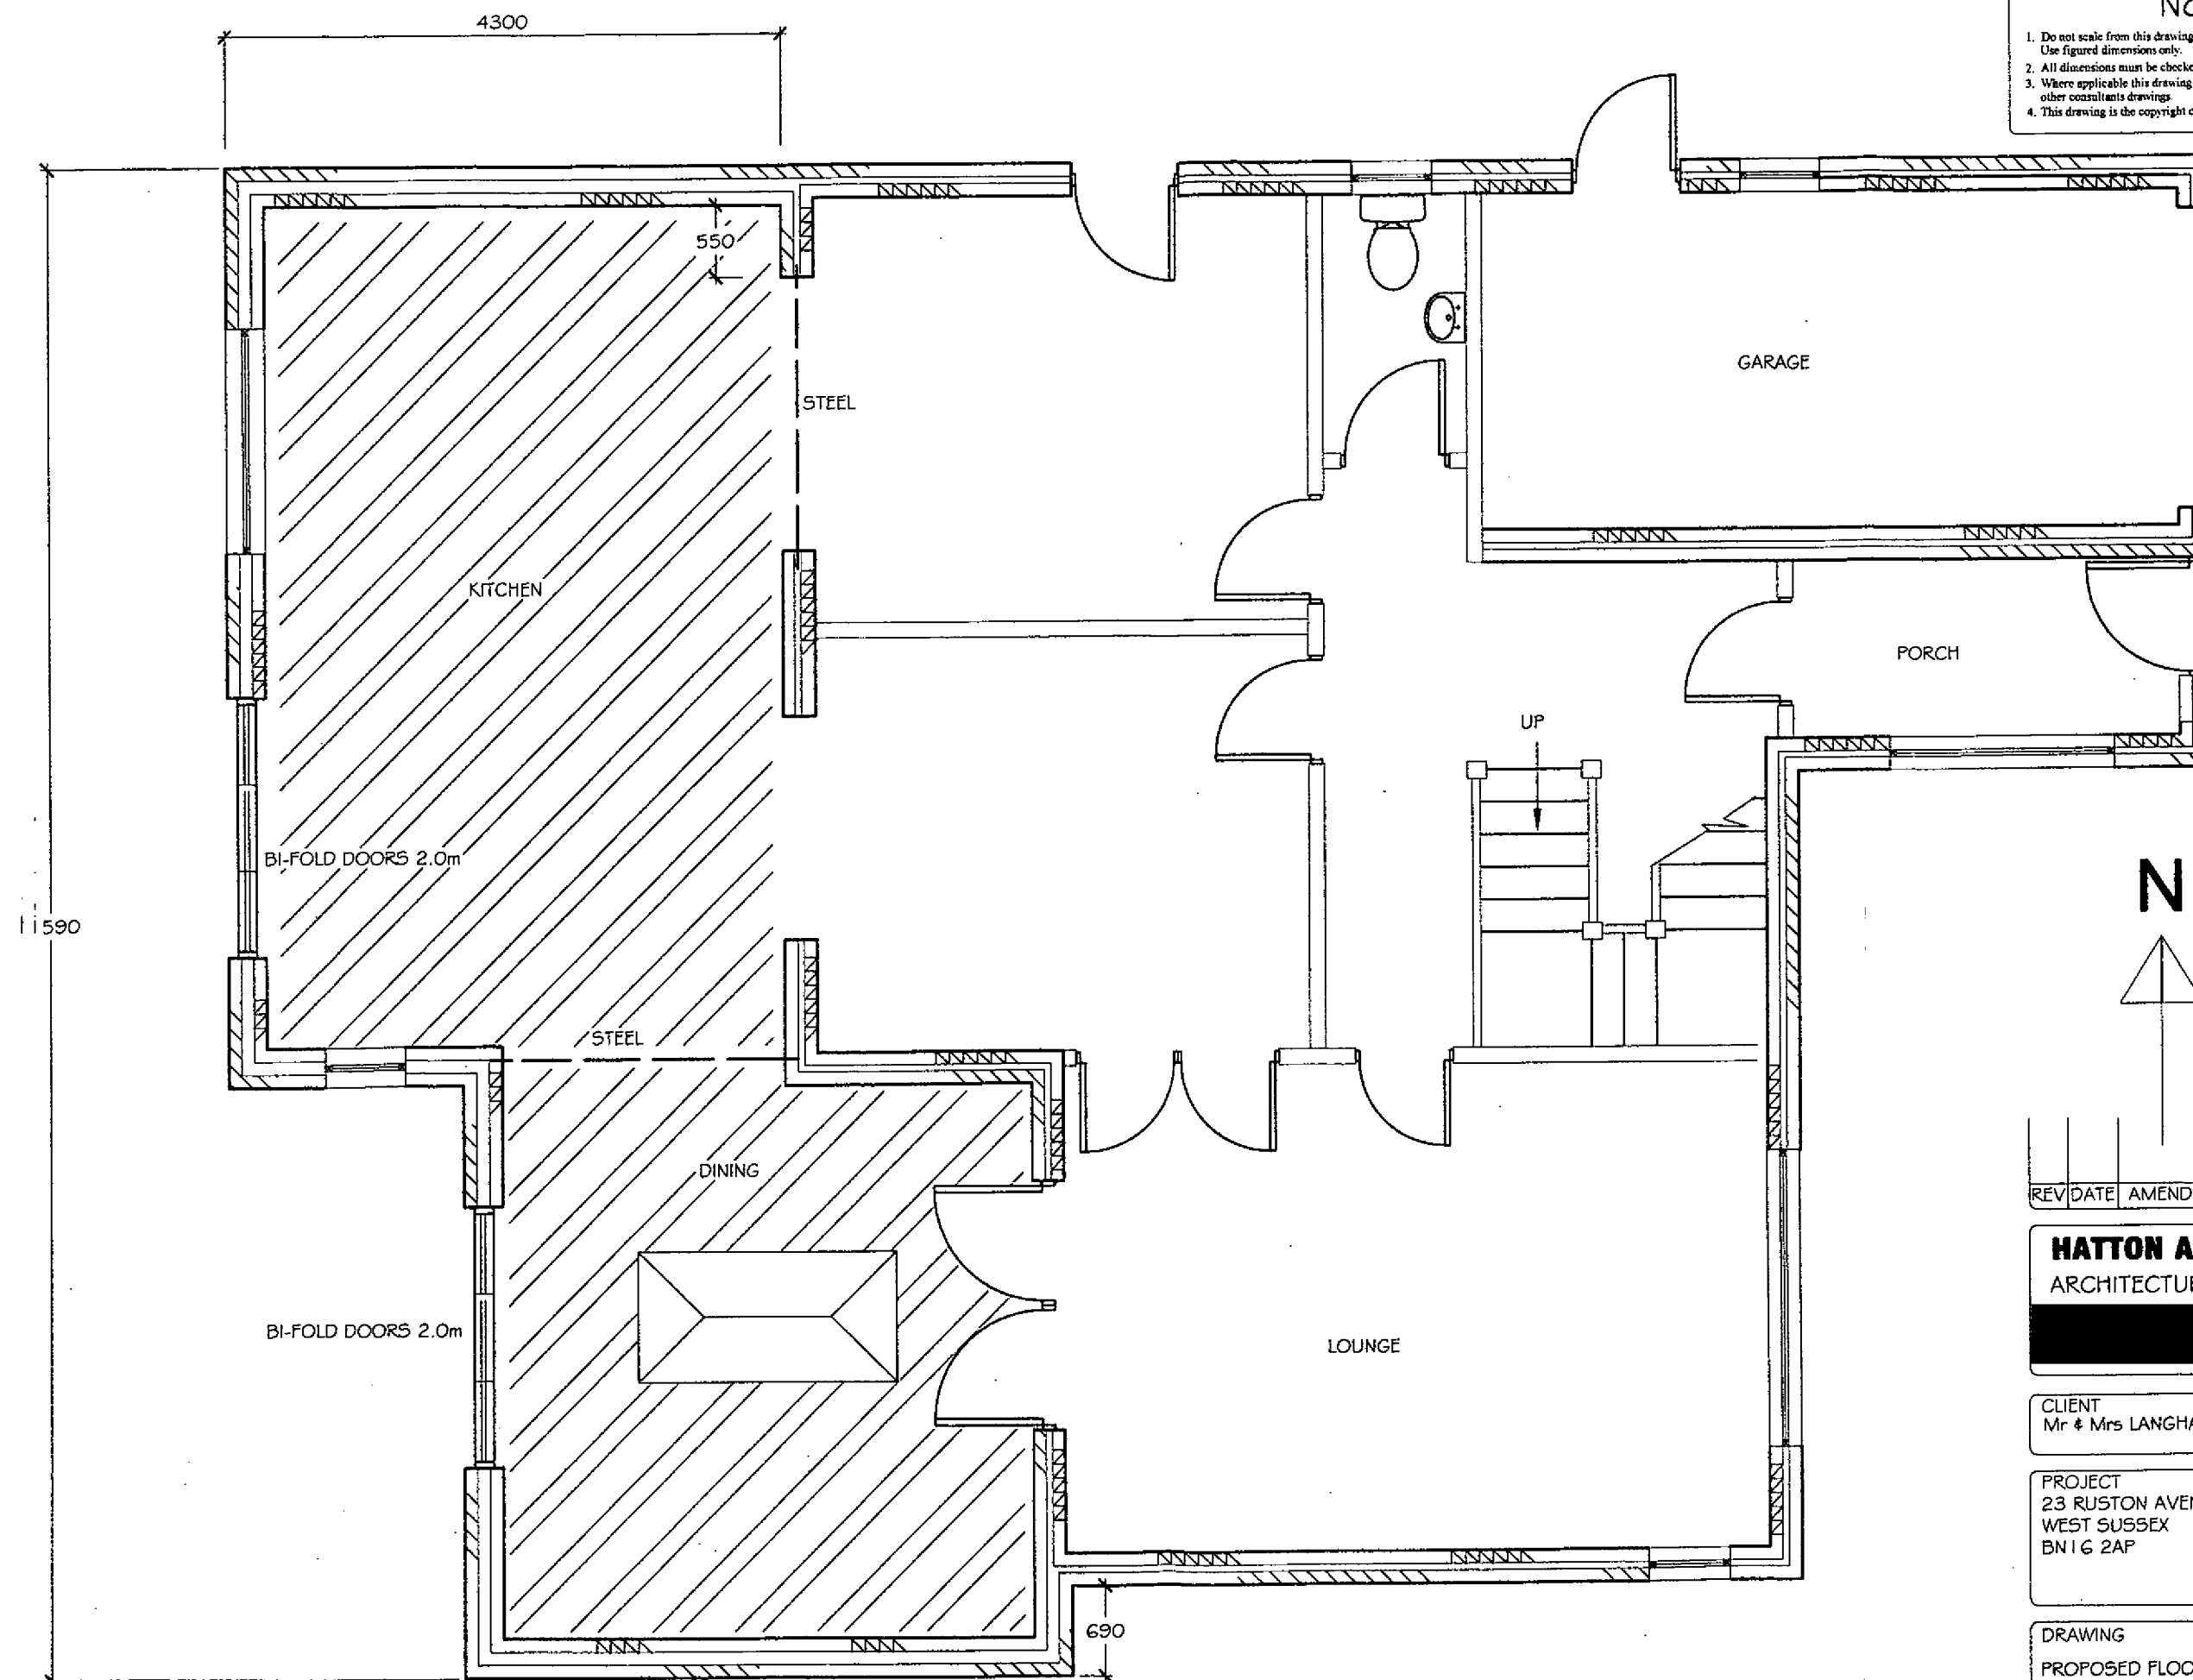

N

REV	DATE	AMENDMENT	CHECK

HATTON ASSOCIATES
ARCHITECTURAL TECHNICIANS

CLIENT
Mr & Mrs LANGHAM

PROJECT
23 RUSTON AVENUE
WEST SUSSEX
BN1 6 2AP

DRAWING	SCALE
PROPOSED FLOOR PLAN	1:50 @ A3

DATE	DRAWN	CHECKED

DRAWING NUMBER	REVISION
03	

PROPOSED GROUND FLOOR