



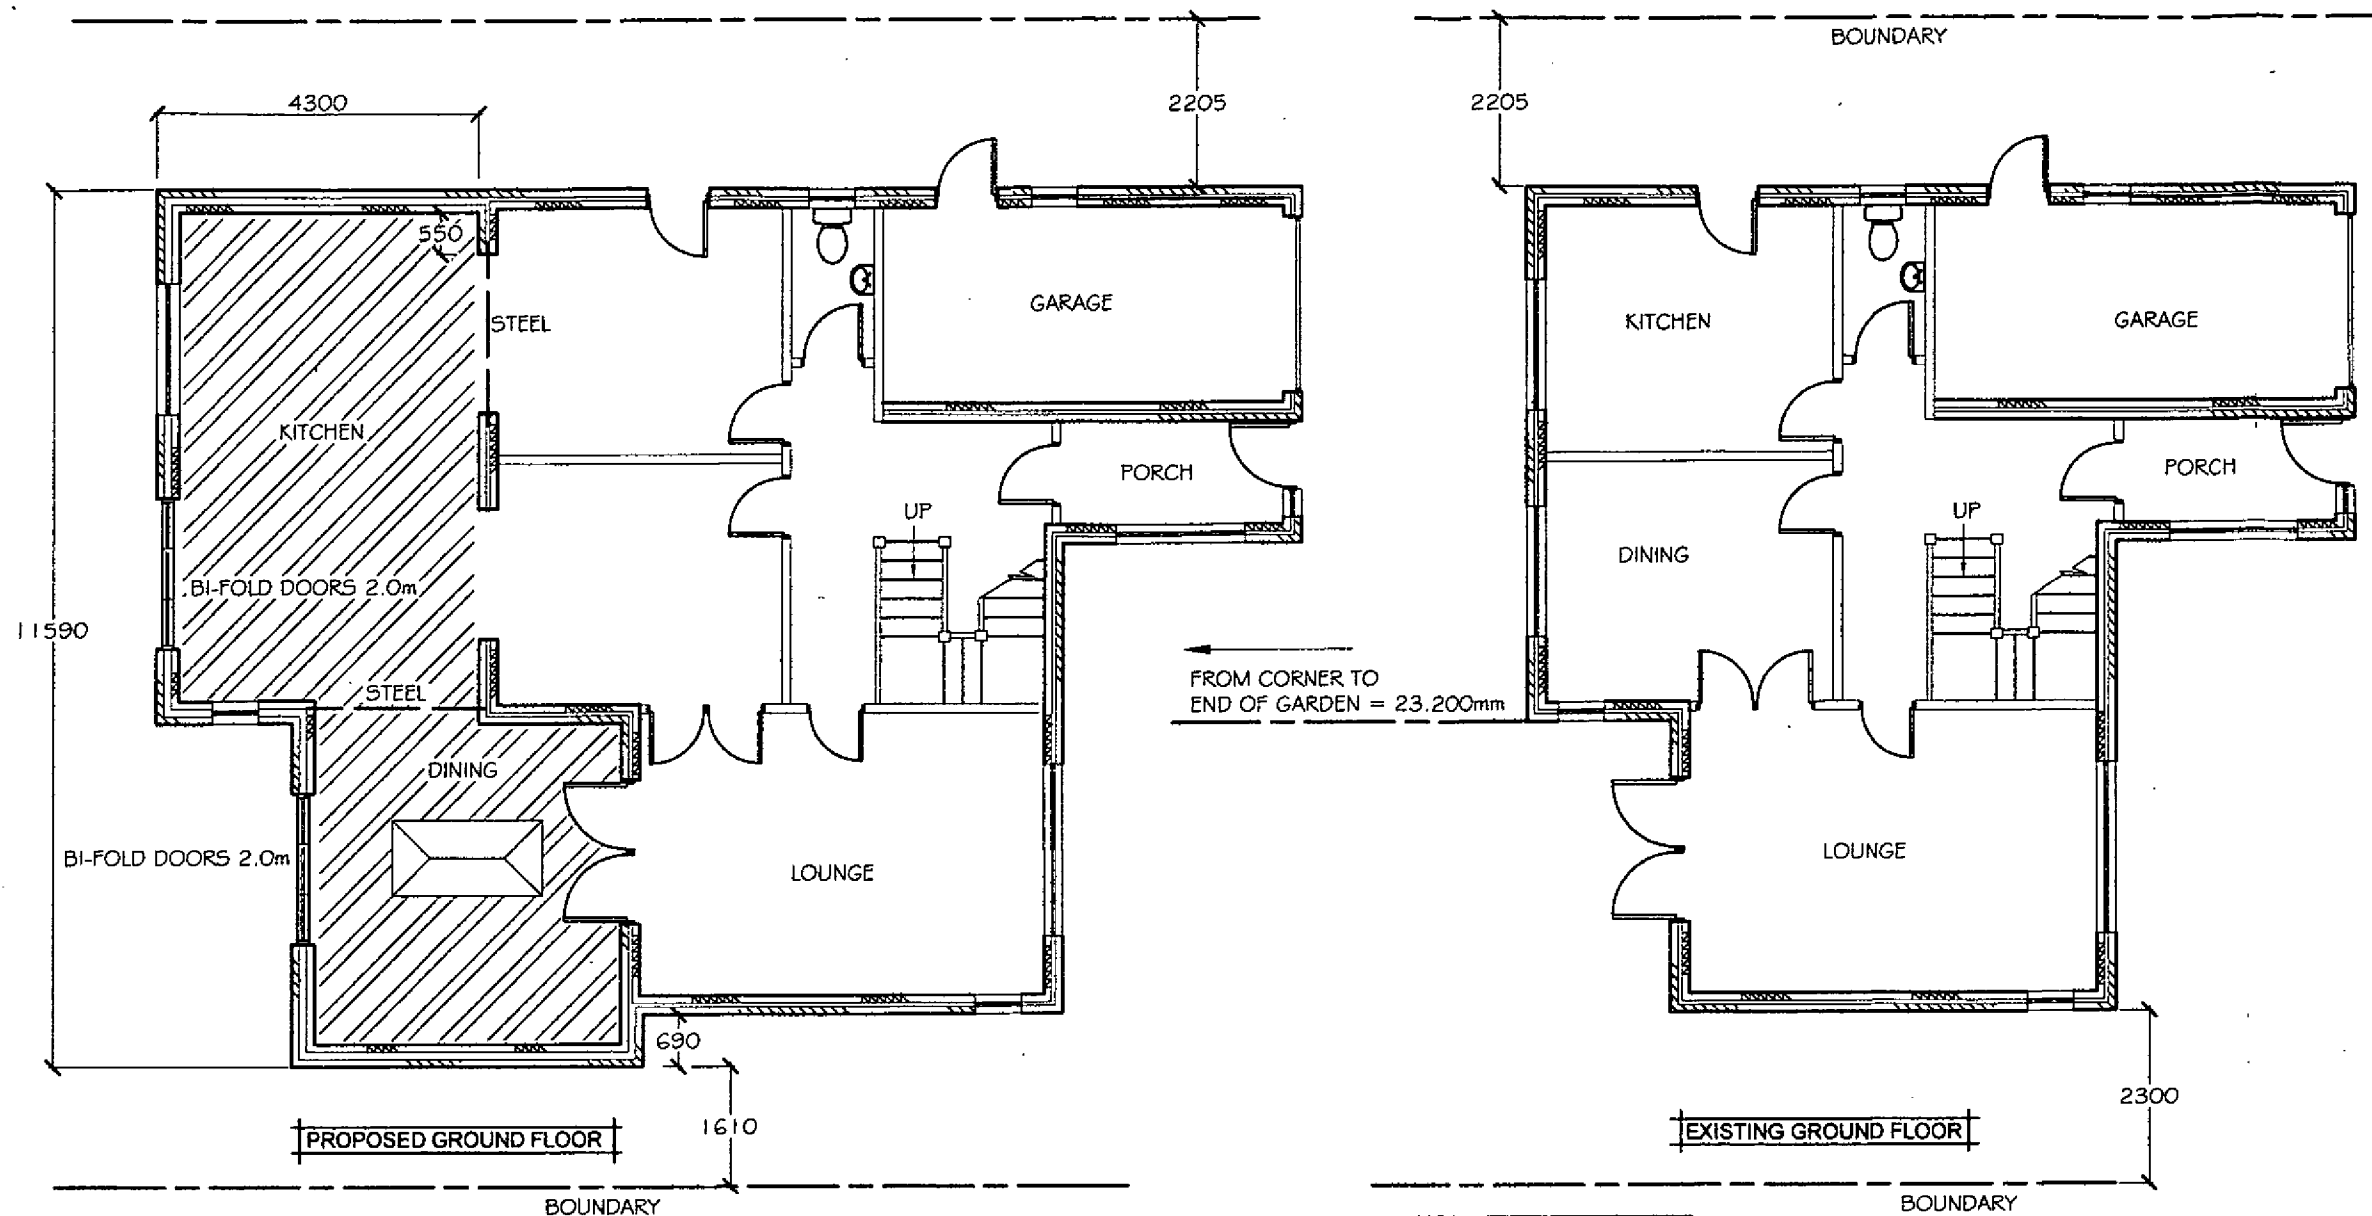


Notes

1. Do not scale from this drawing, except for planning purposes. Use figured dimensions only.
2. All dimensions must be checked on site prior to commencement of work.
3. Where applicable this drawing is to be read in conjunction with other consultants drawings.
4. This drawing is the copyright of HATTON ASSOCIATES.

 

NOTES: EXTENDED AREA

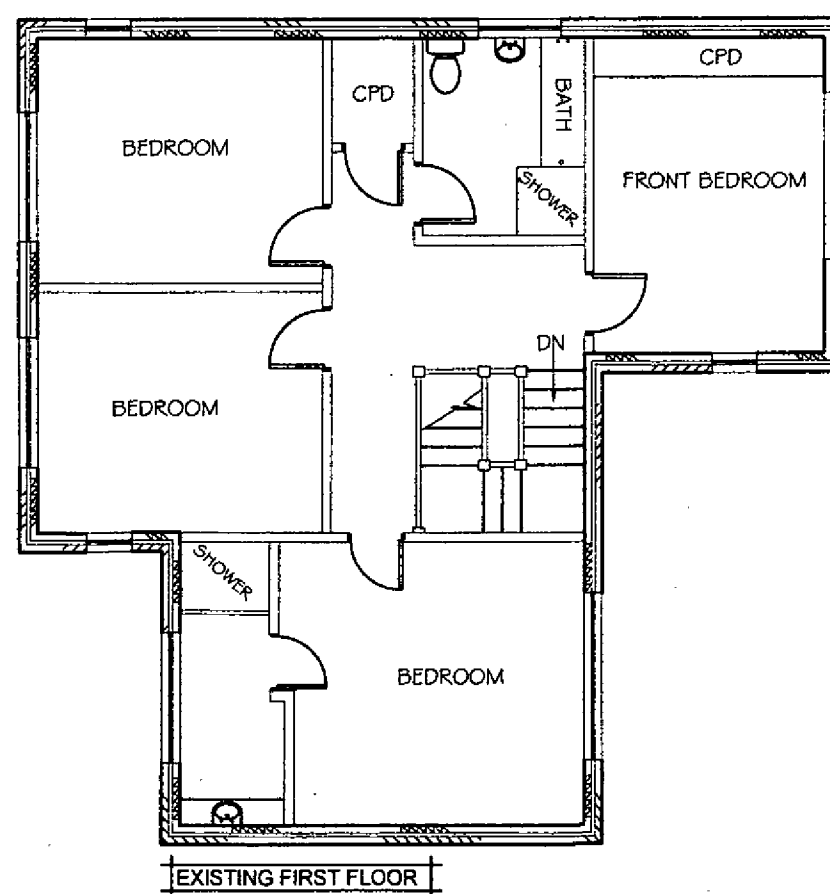

REV	DATE	AMENDMENT	CHECK

HATTON ASSOCIATES

ARCHITECTURAL TECHNICIANS

TEL - [REDACTED]
email - [REDACTED]

CLIENT
Mr & Mrs LANGHAM

PROJECT
23 RUSTON AVENUE
WEST SUSSEX
BN1 6 2AP

DRAWING SCALE
PROPOSED & EXISTING 1:100
FLOOR PLANS @ A3

DATE DRAWN: H CHECKED
DRAWING NUMBER REVISION
04