



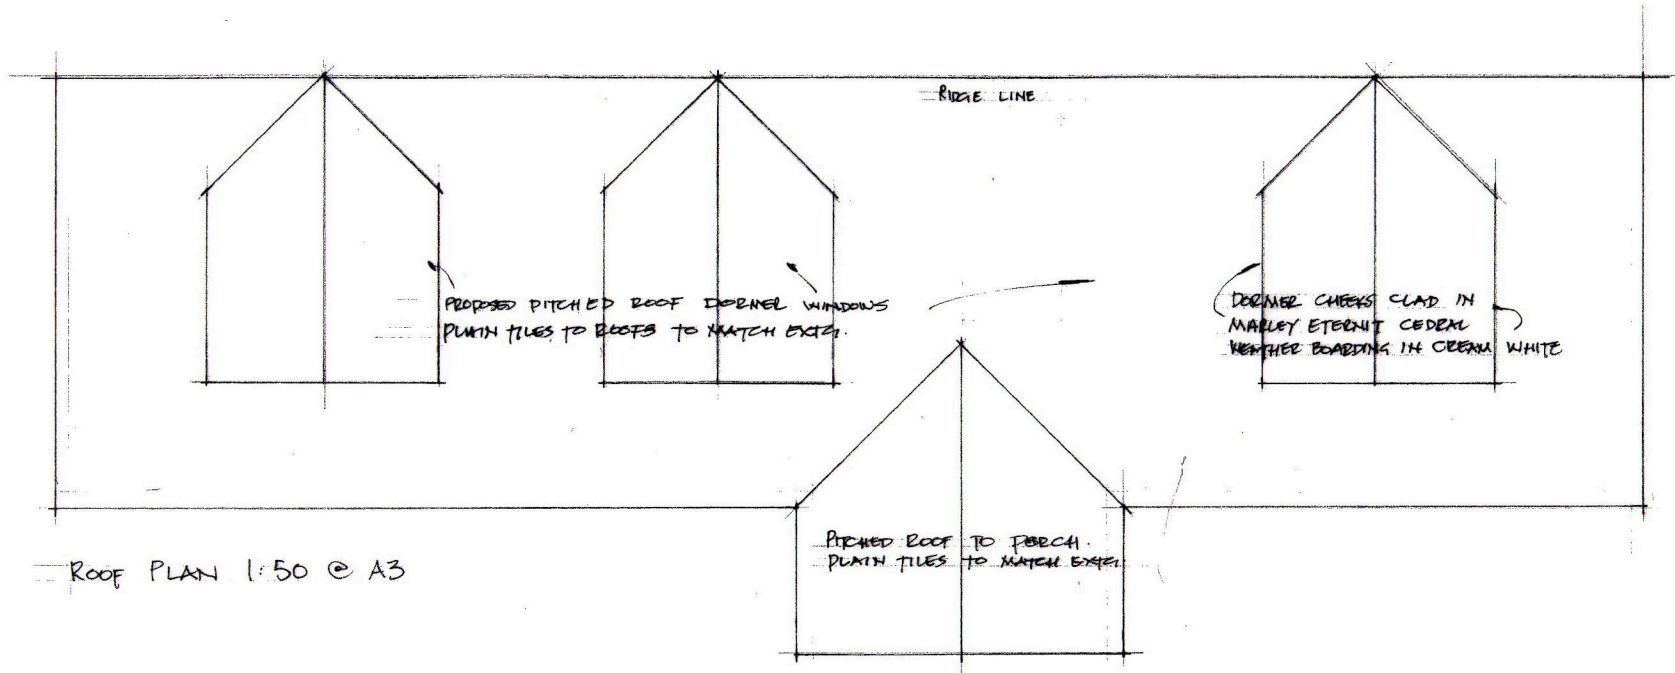

Roof PLAN 1:50 @ A3

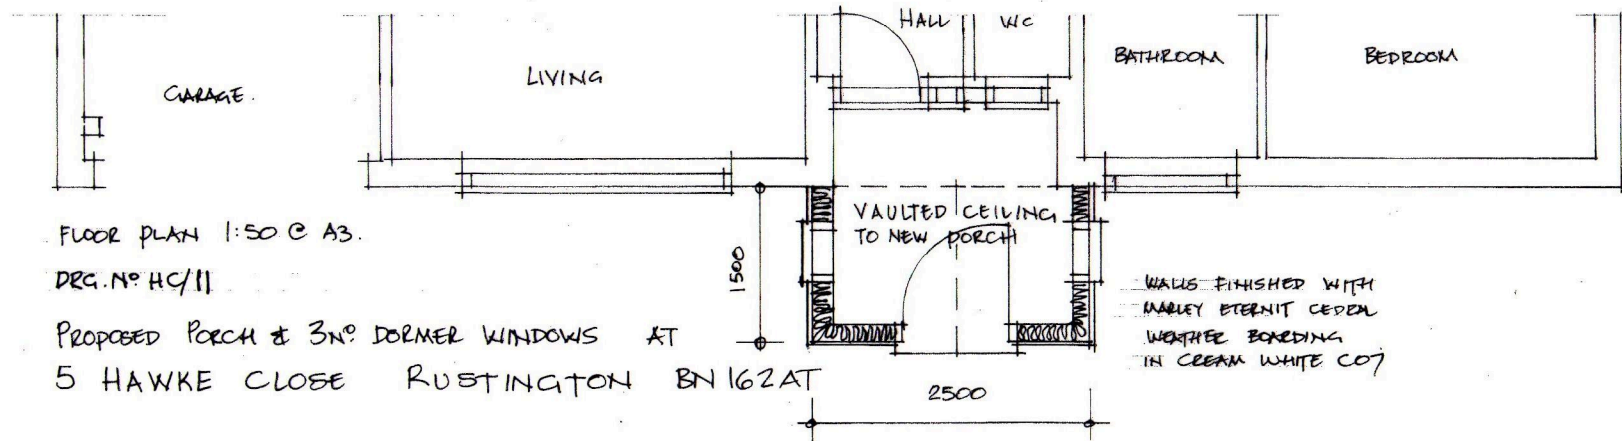

FLOOR PLAN 1:50 @ A3.

DRG. NO HC/11

PROPOSED PORCH & 3RD DORMER WINDOWS AT
5 HAWKE CLOSE RUSTINGTON BN162AT