



EXISTING

Plan (1:50)

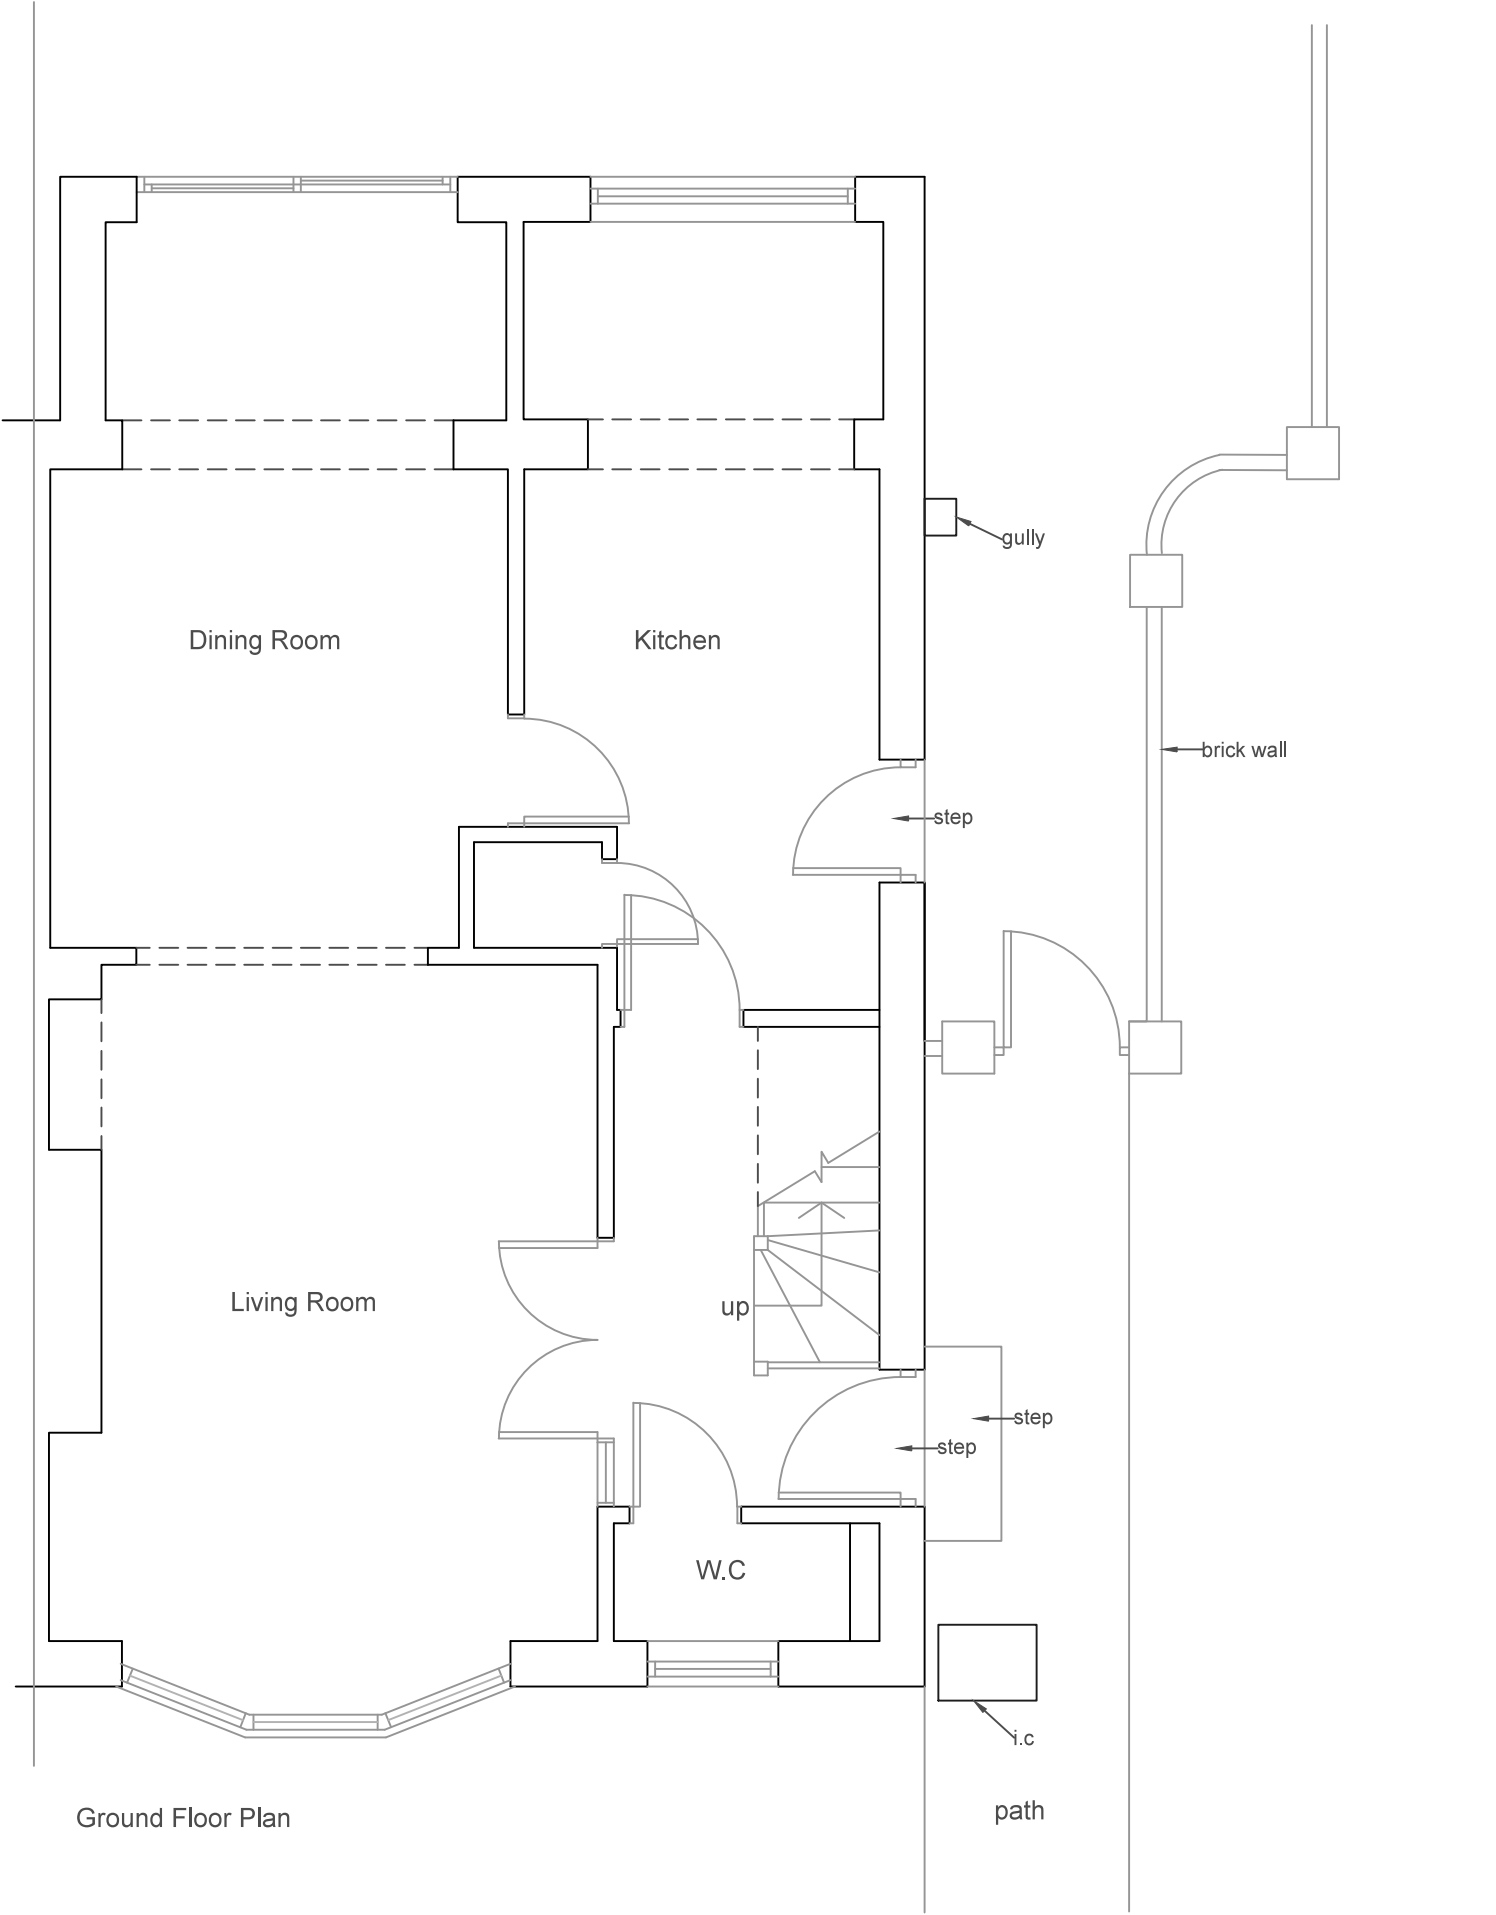

access road to
garages

Roof Plan (1:100)

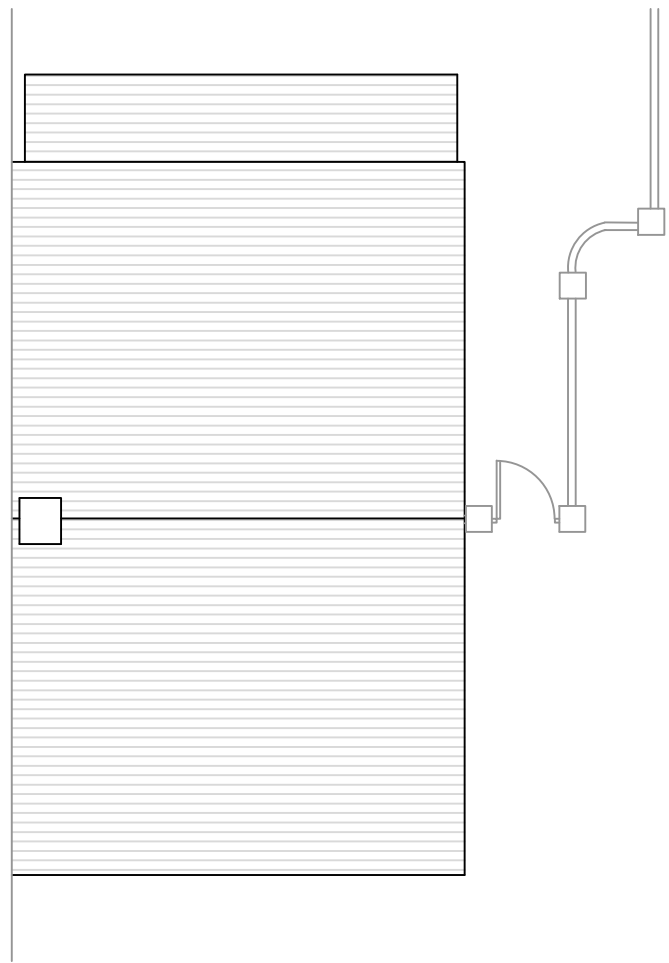


South Elevation

North Elevation



East Elevation


Elevations (1:100)

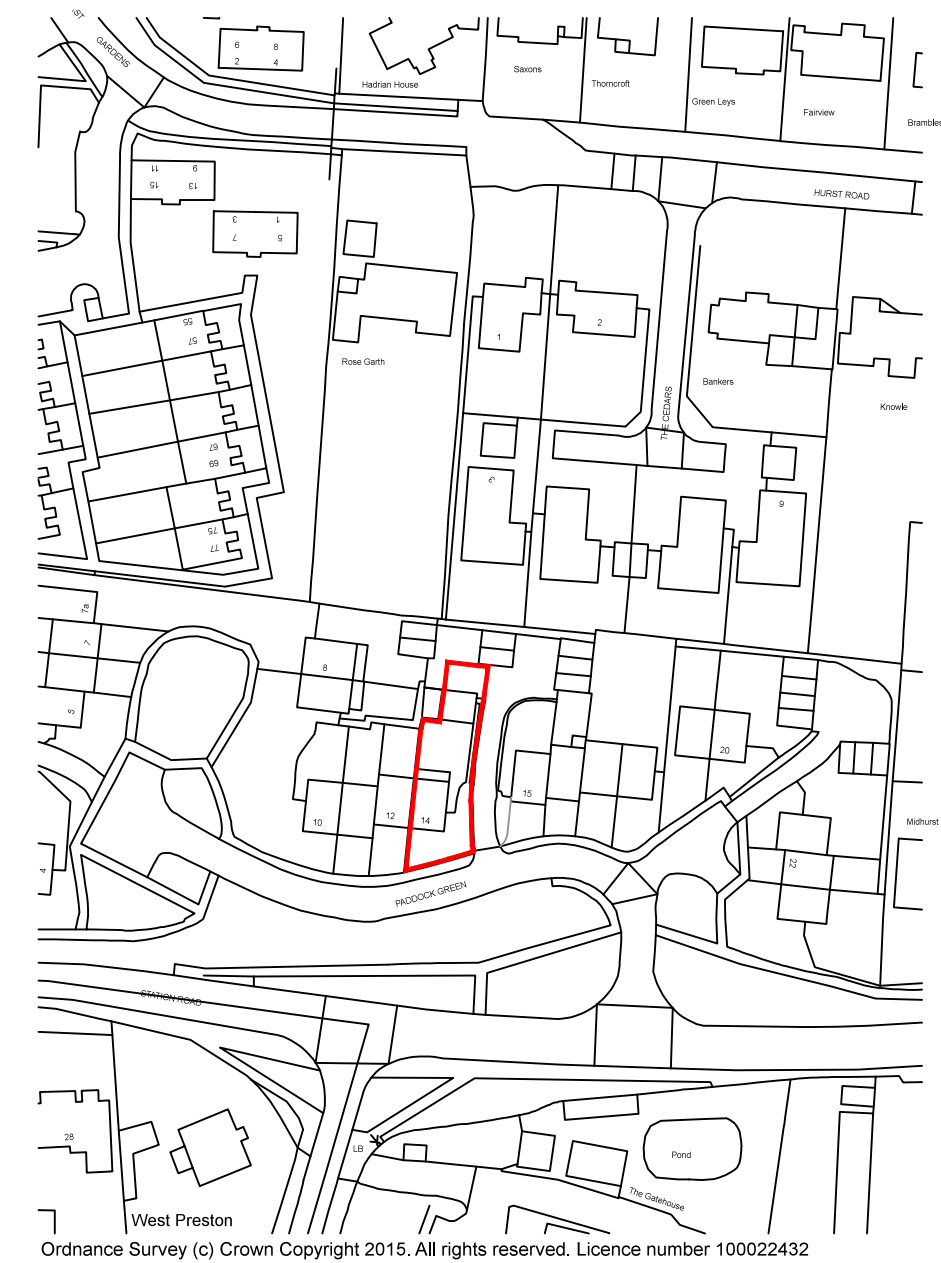

Site Location Plan (1:1250)

PROPOSED



Plan (1:50)

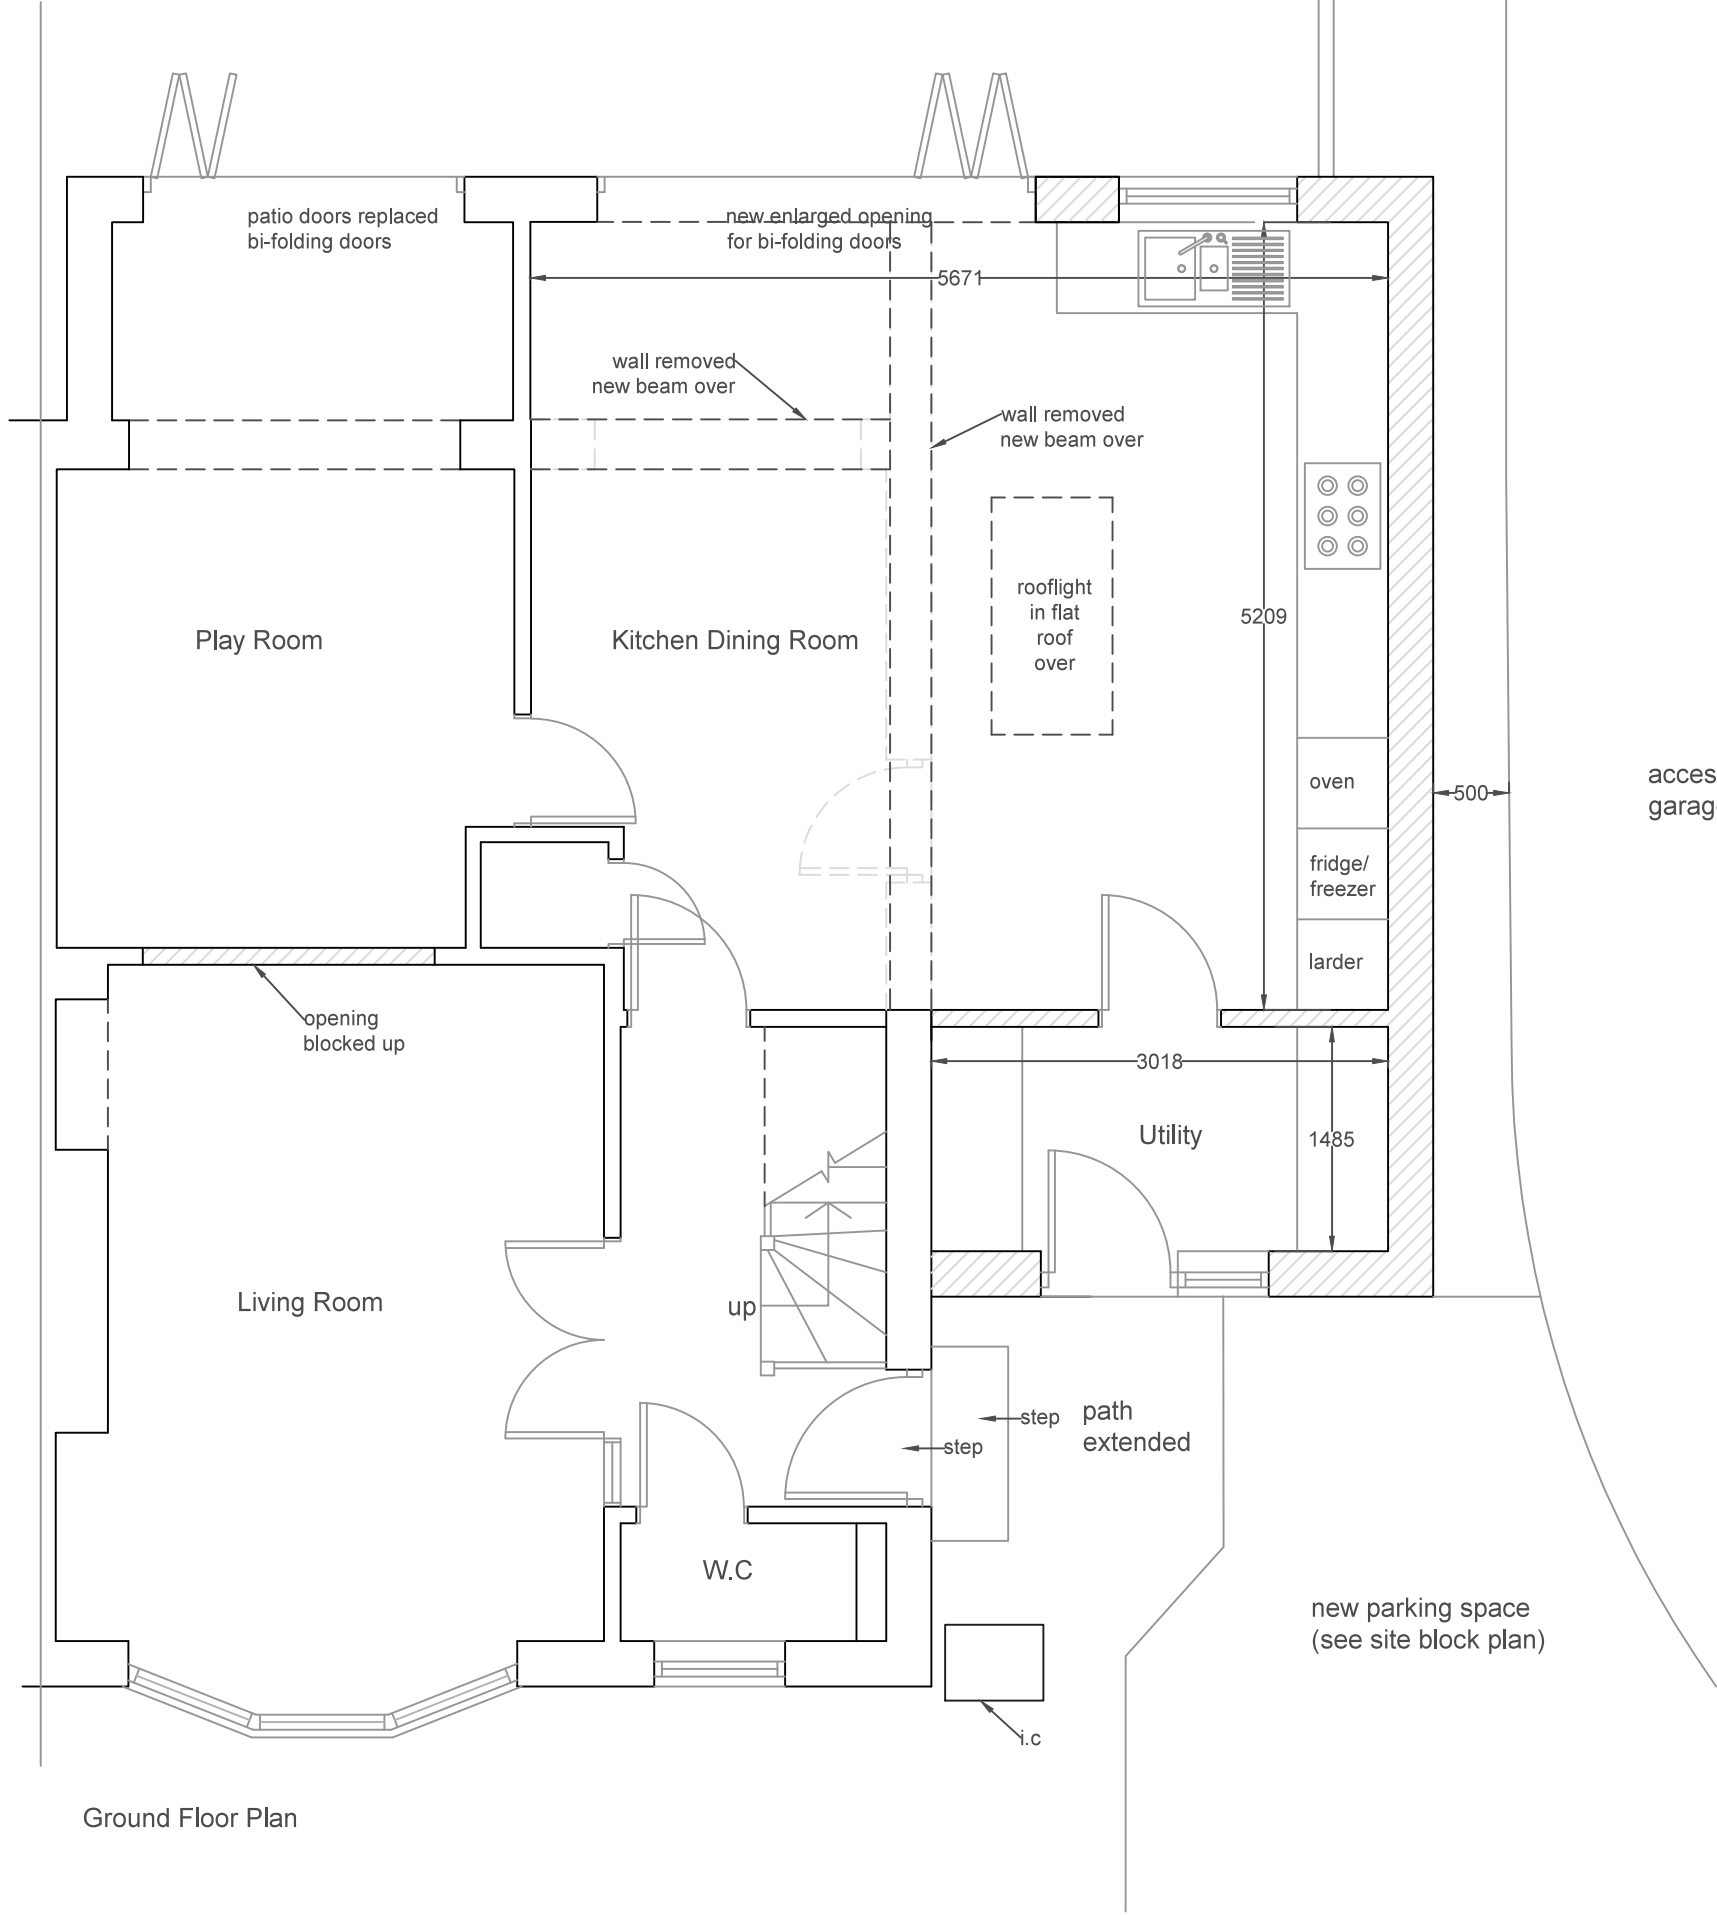

new parking space
(see site block plan)


Ground Floor Plan

Roof Plan (1:100)

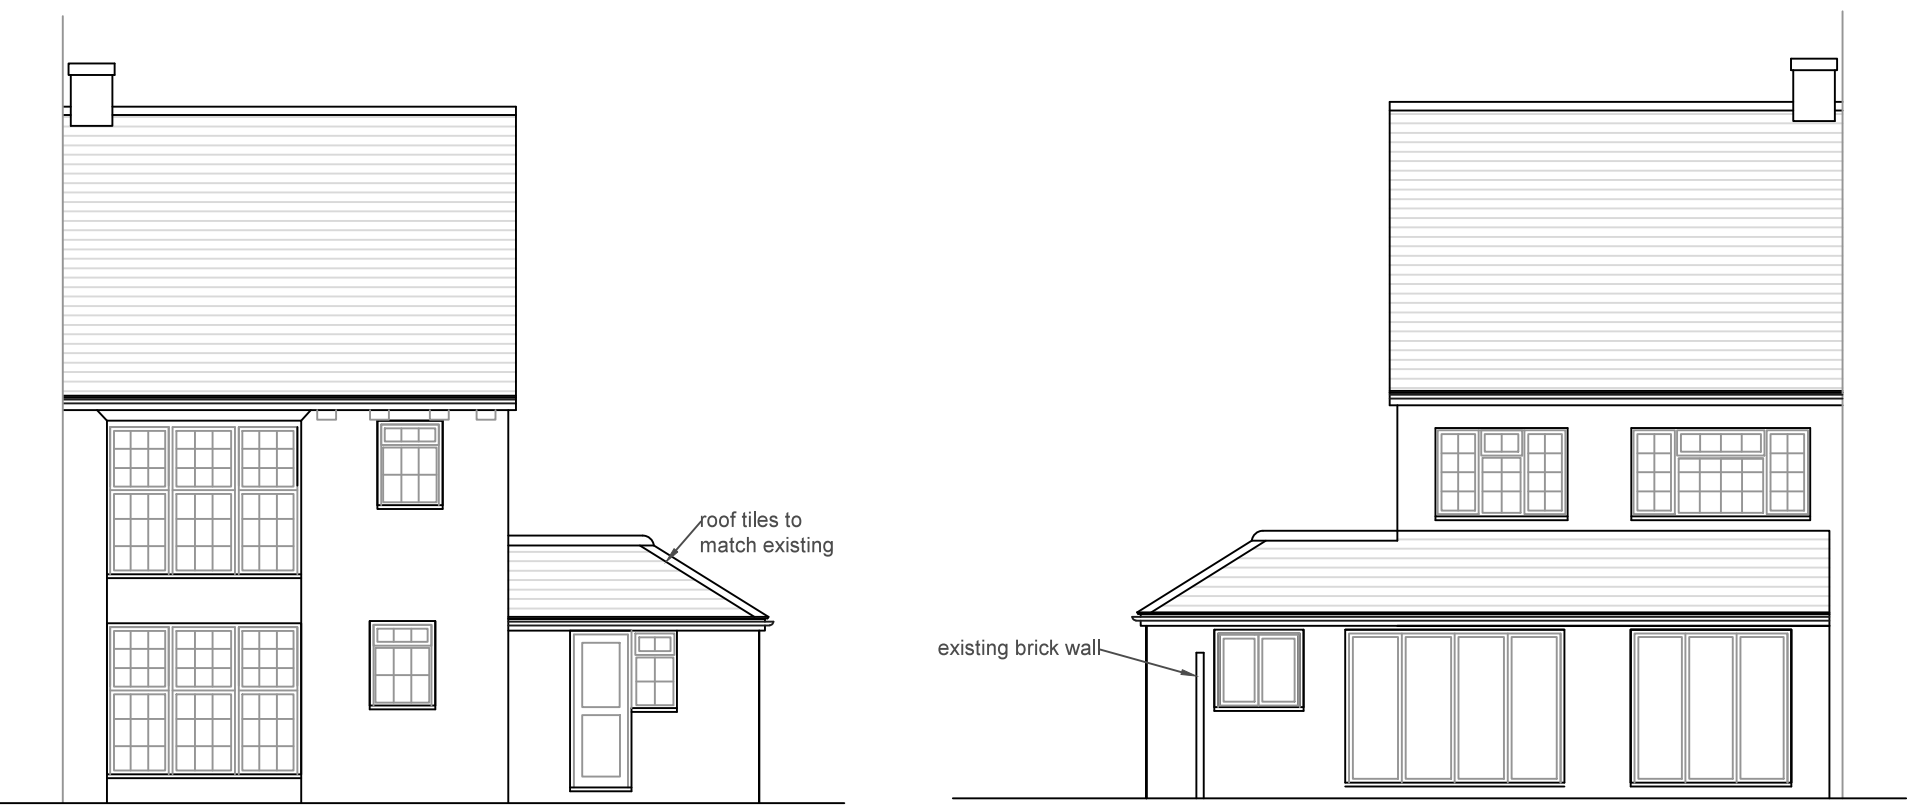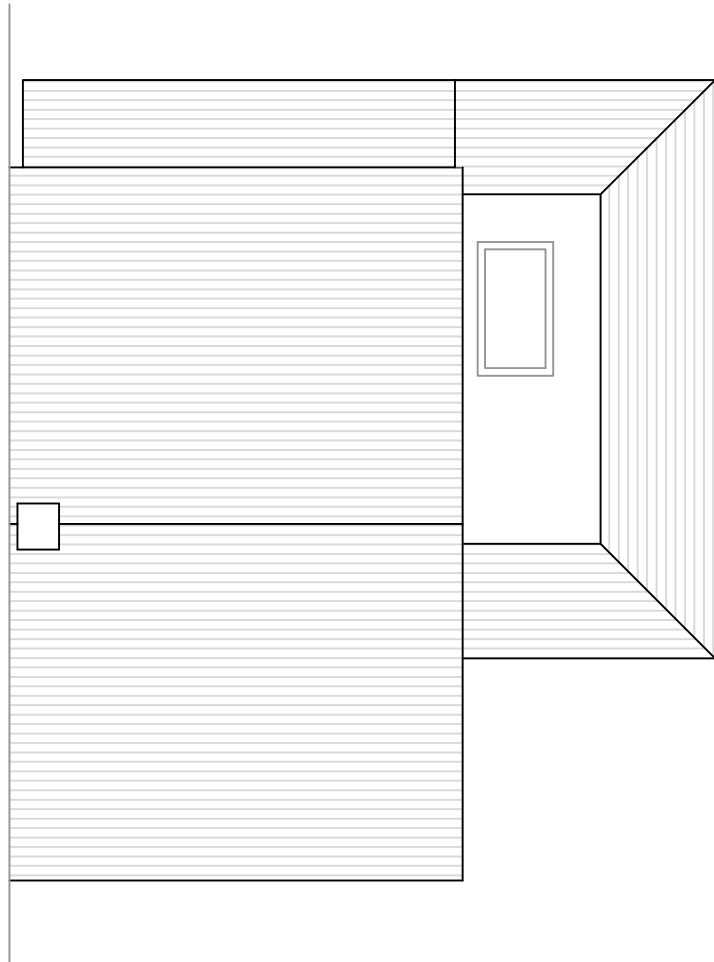


South Elevation

North Elevation

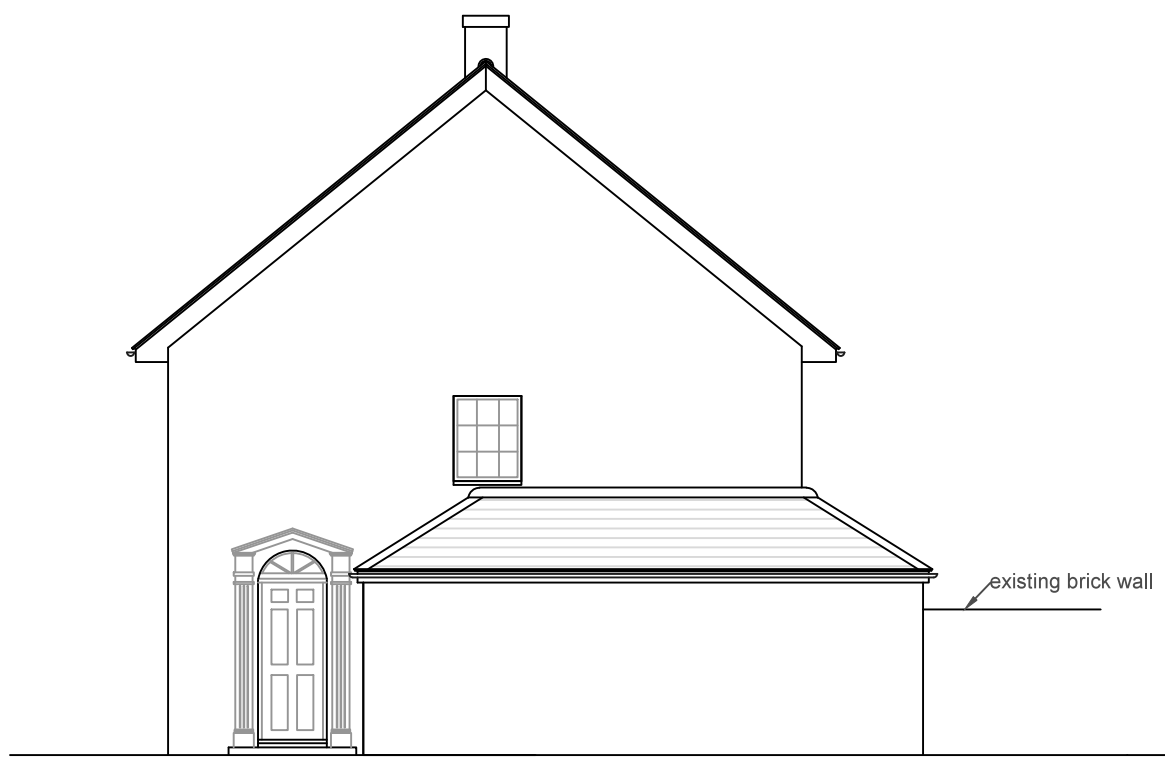

East Elevation

Elevations (1:100)

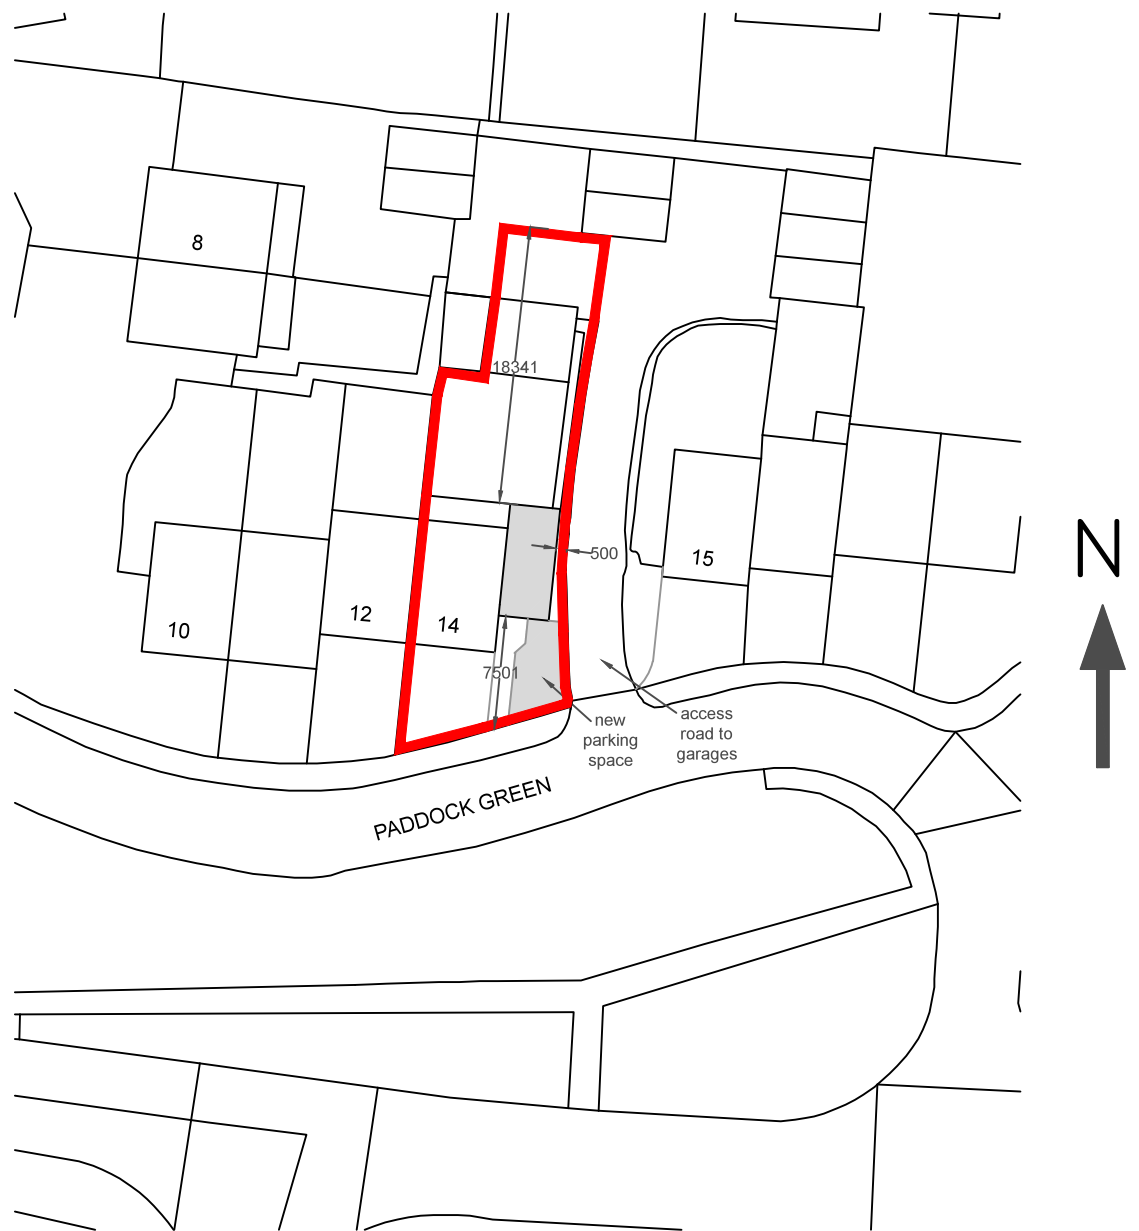

Site Block Plan (1:500)

Revisions		
Rev	Description	By
All dimensions to be checked on site prior to commencement of work, except for planning purposes. This drawing is the copyright of Inspired Design Studio Ltd. and may not be copied, altered or reproduced in any way without written authority.		
Client: Mr & Mrs Hanmore		
Project Address: 14 Paddock Green Rustington West Sussex		
Drawing Title: Existing and Proposed Plans, Elevations, Site Location Plan and Site Block Plan		
Drawing Number: 1128.01		
Scale: As stated printed @ A1		
Date: 27.09.2017		