






Scale Bar 1:100

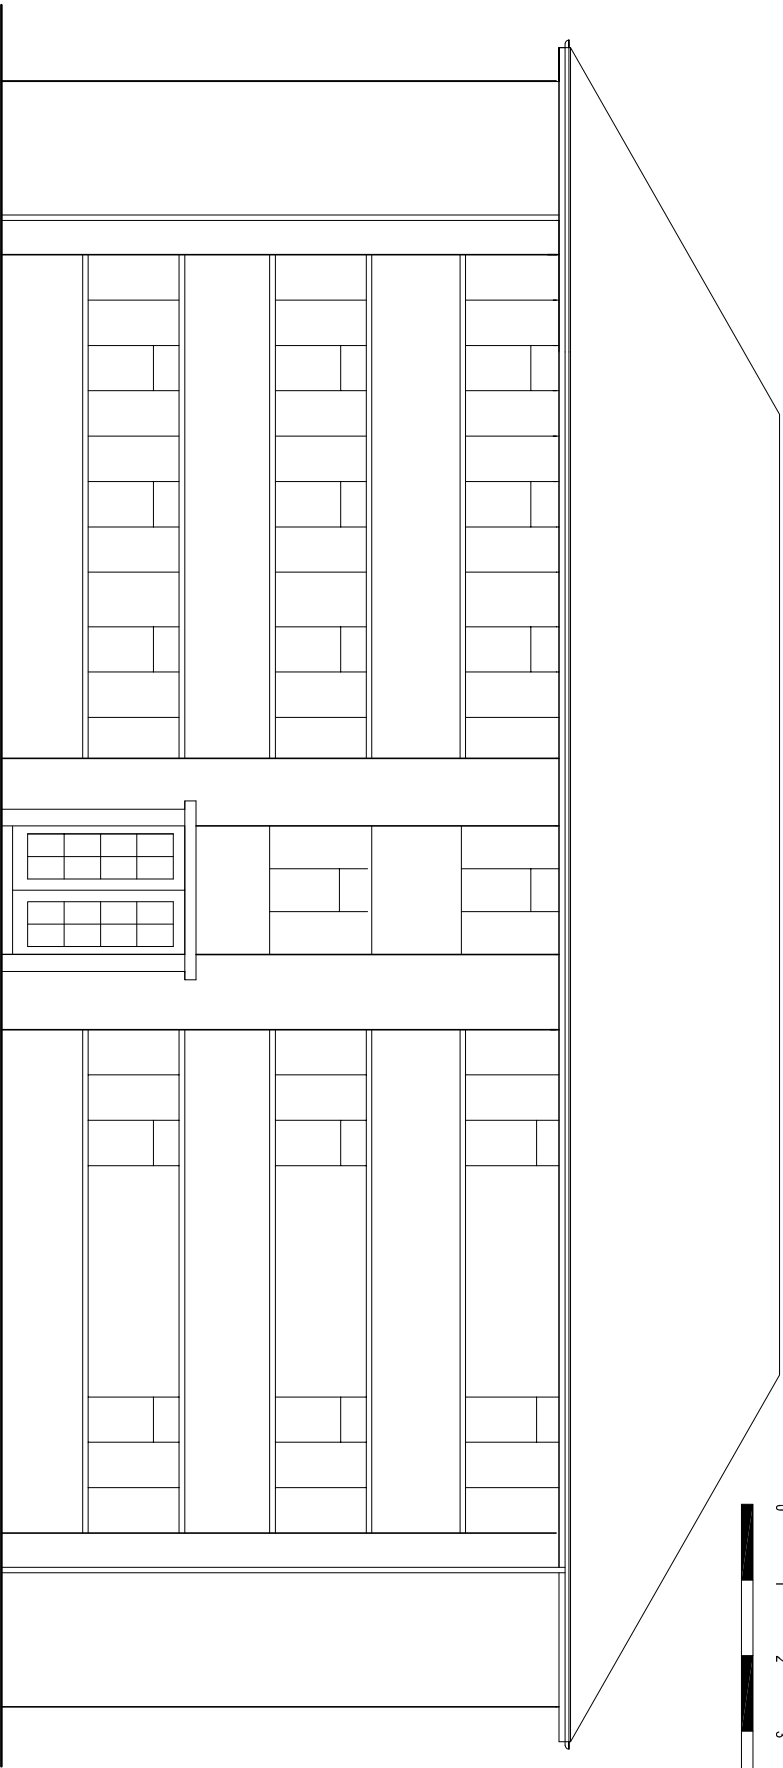


EXISTING NORTH ELEVATION 1:100

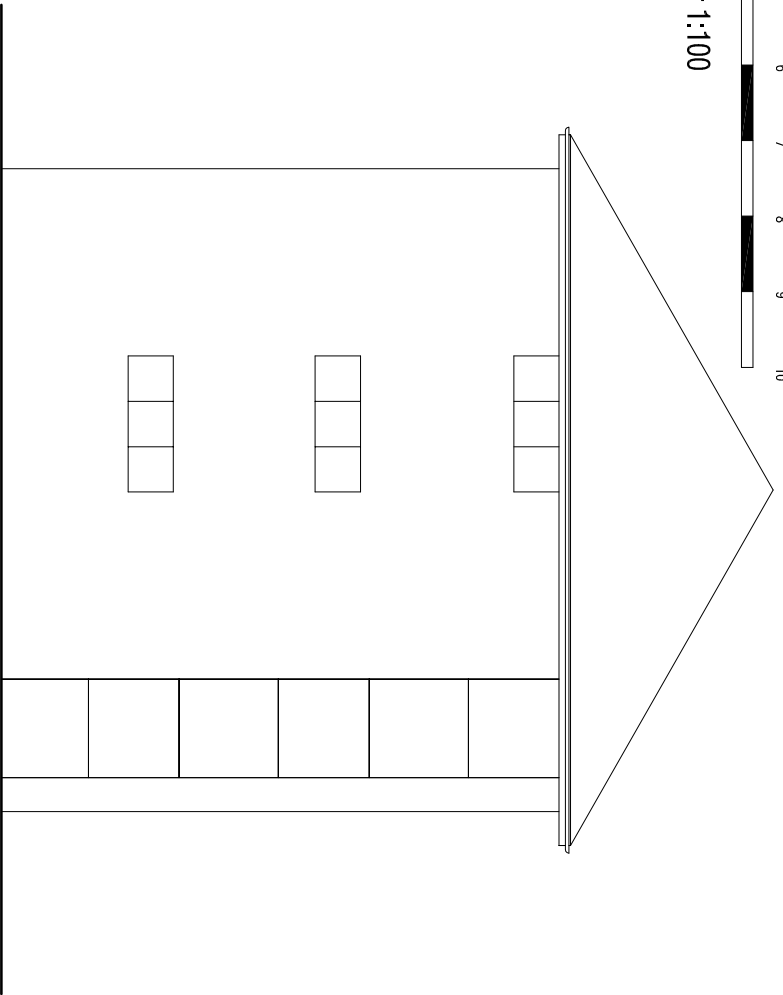

EXISTING WEST ELEVATION 1:100

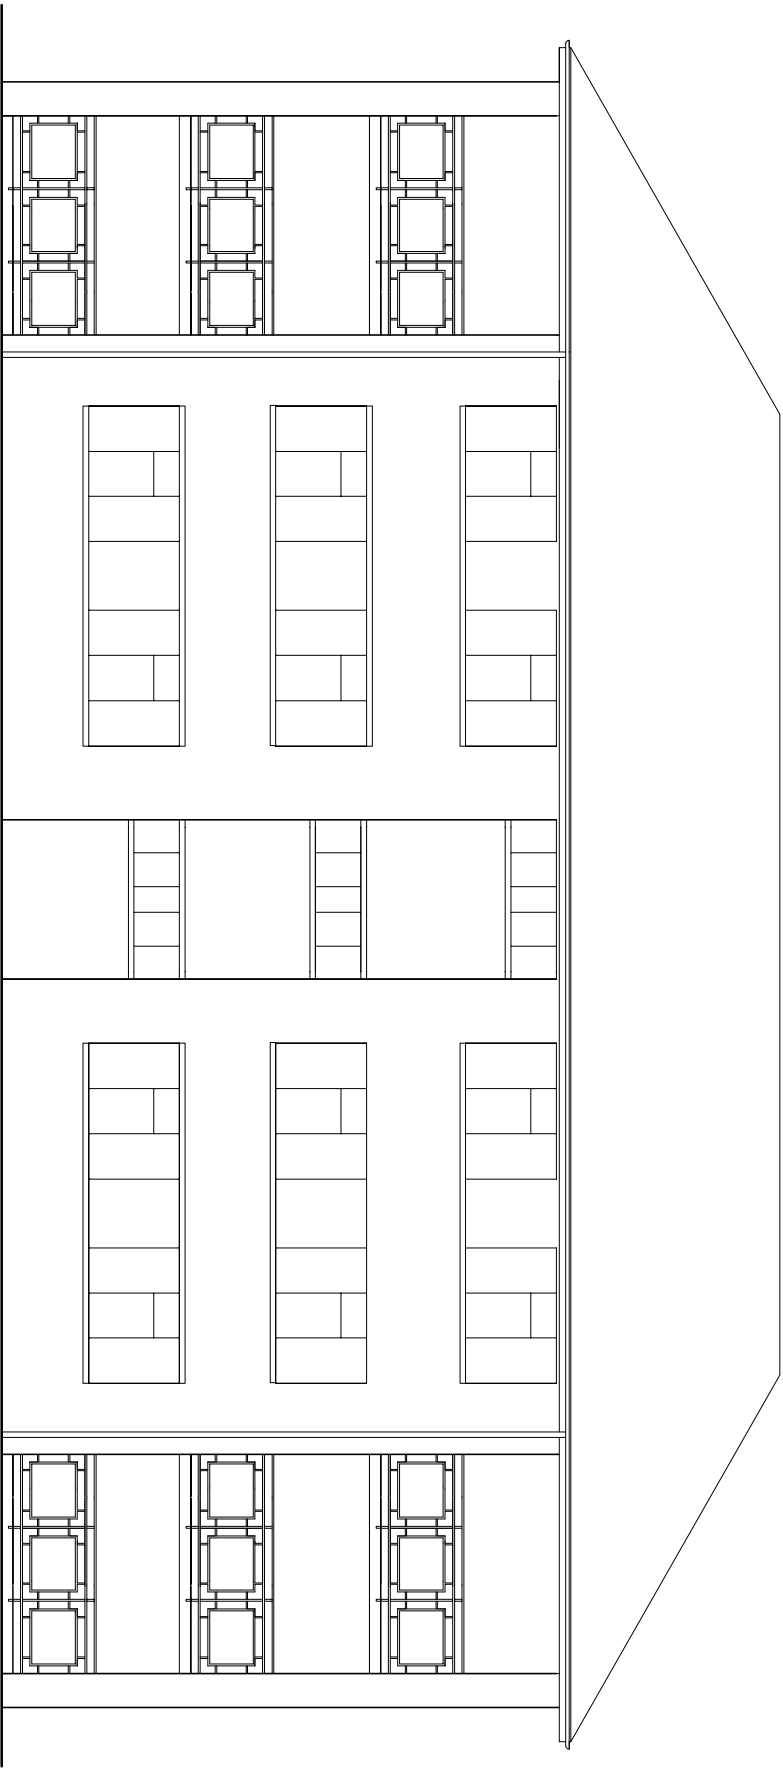

EXISTING SOUTH ELEVATION 1:100

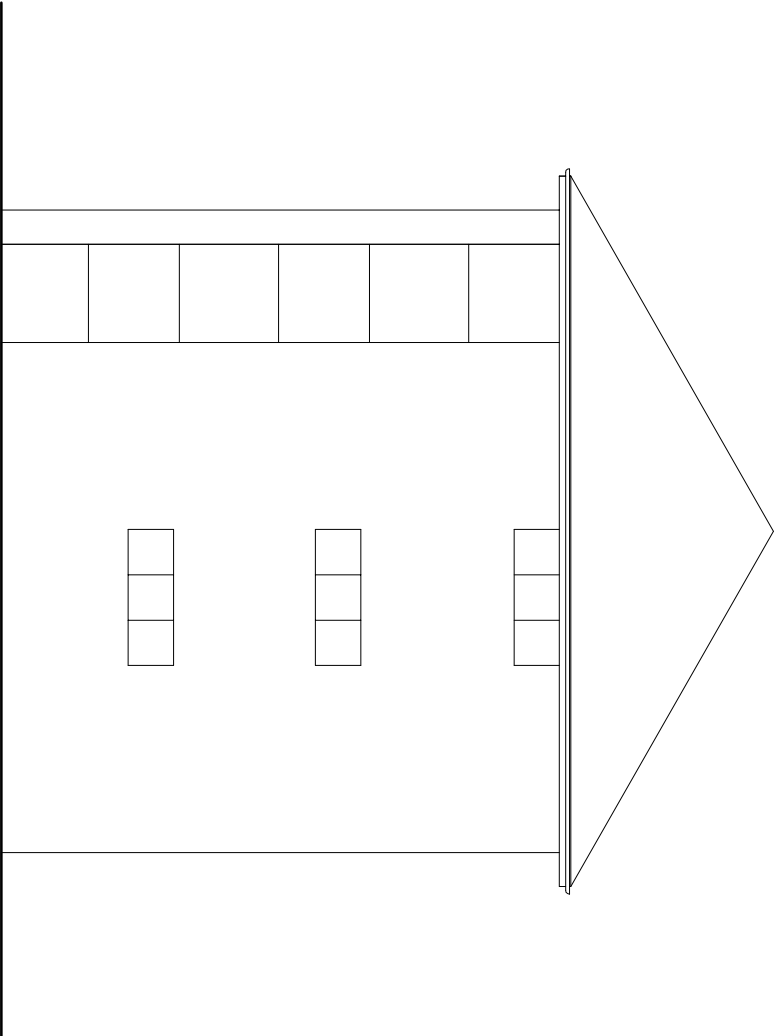

EXISTING EAST ELEVATION 1:100

ARW Design	DRAWING TITLE: EXISTING ELEVATIONS PROJECT: NEW ROOF TO ACCOMMODATE TWO ADDITIONAL FLATS AT THIRD FLOOR LEVEL		LOCATION: PARK VIEW COURT, JUBILEE AVENUE, RUSTINGTON, BN16 3ND CLIENT: ARUN CONSTRUCTION SERVICES LTD		SCALE: AS NOTED @ paper size A3 DATE: MAY 2018		DRAWING NO: 3279/3
					DRAWN: ARW		
					REVISION:		