


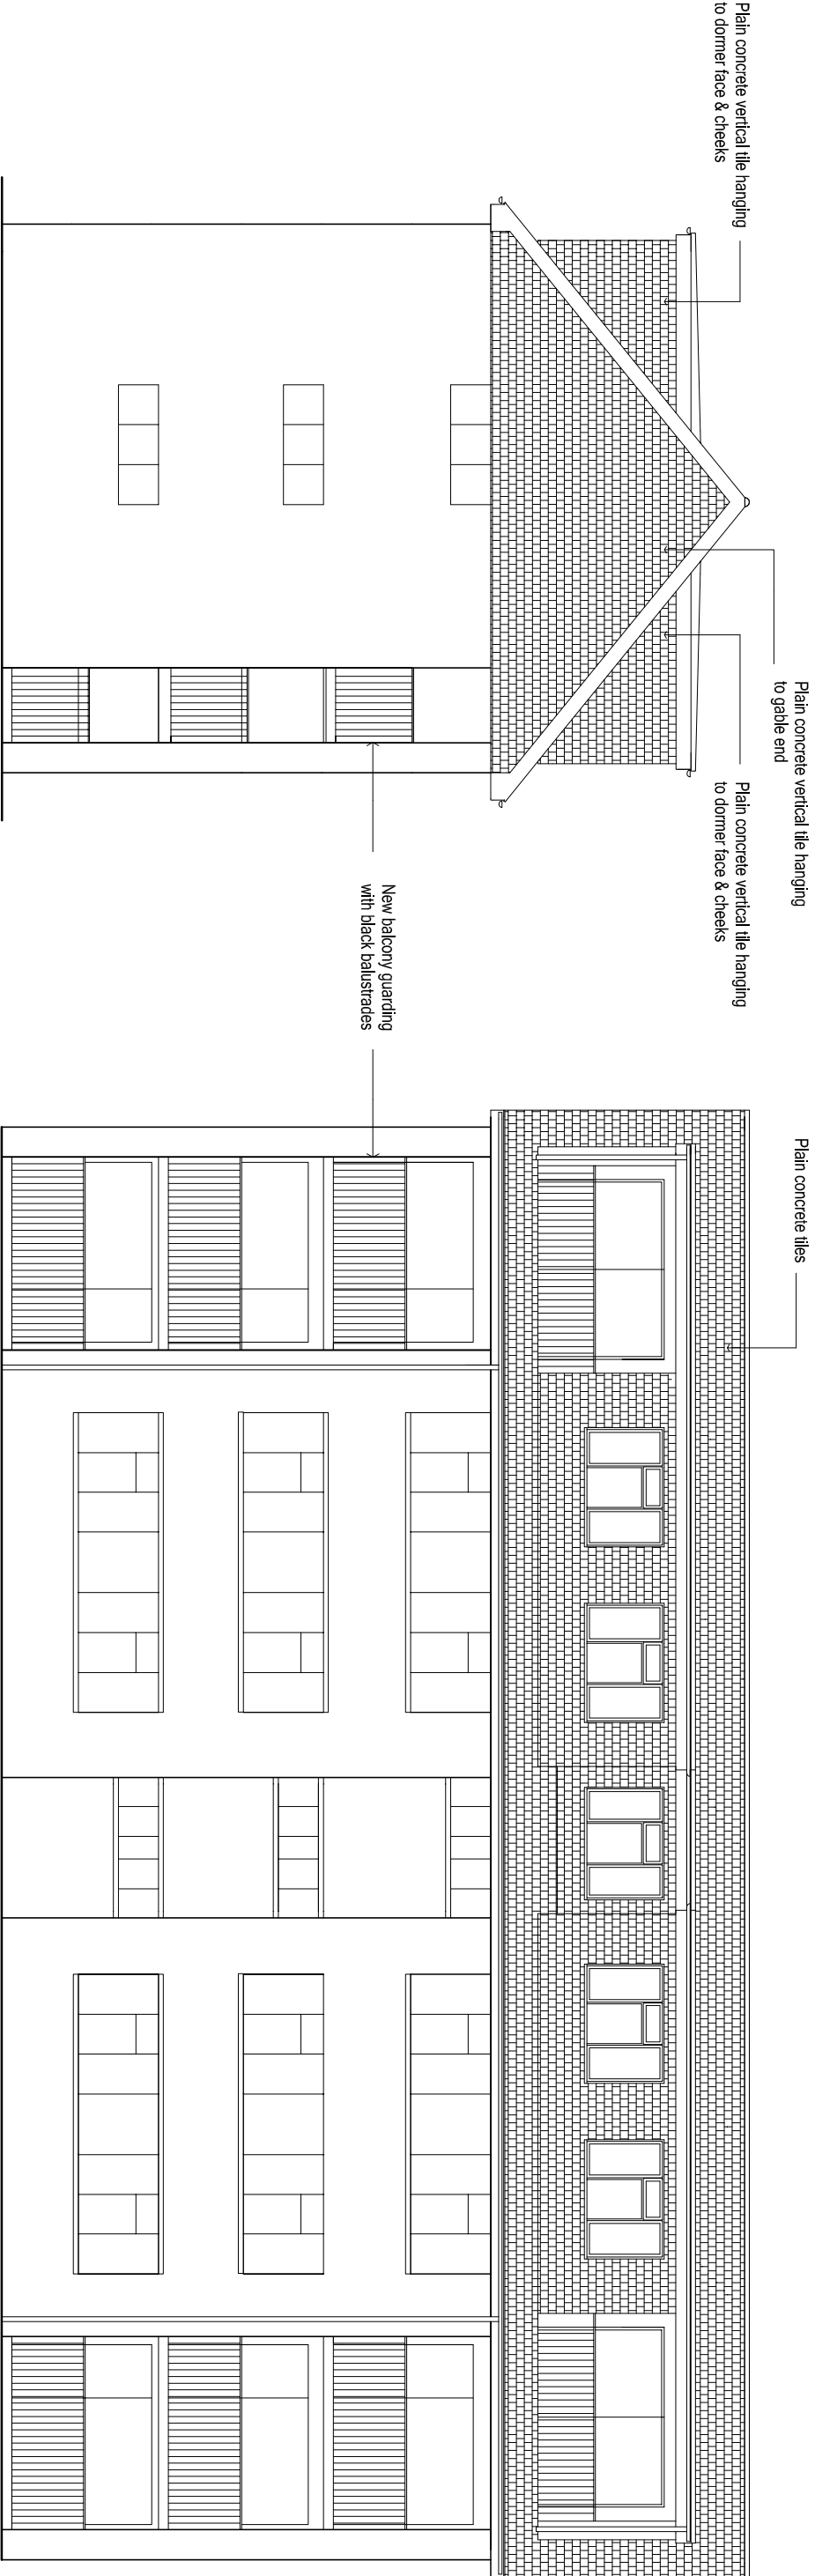

Scale Bar 1:100



ARW Design	DRAWING TITLE: PROPOSED WEST & SOUTH ELEVATIONS		LOCATION: PARK VIEW COURT, JUBILEE AVENUE, RUSTINGTON, BN16 3ND CLIENT: TBC	SCALE: AS NOTED @ paper size A3 DATE: MAY 2018	DRAWN: ARW	DRAWING NO:
	PROJECT: NEW ROOF TO ACCOMMODATE TWO ADDITIONAL FLATS AT THIRD FLOOR LEVEL					REVISION:
						3279/2