



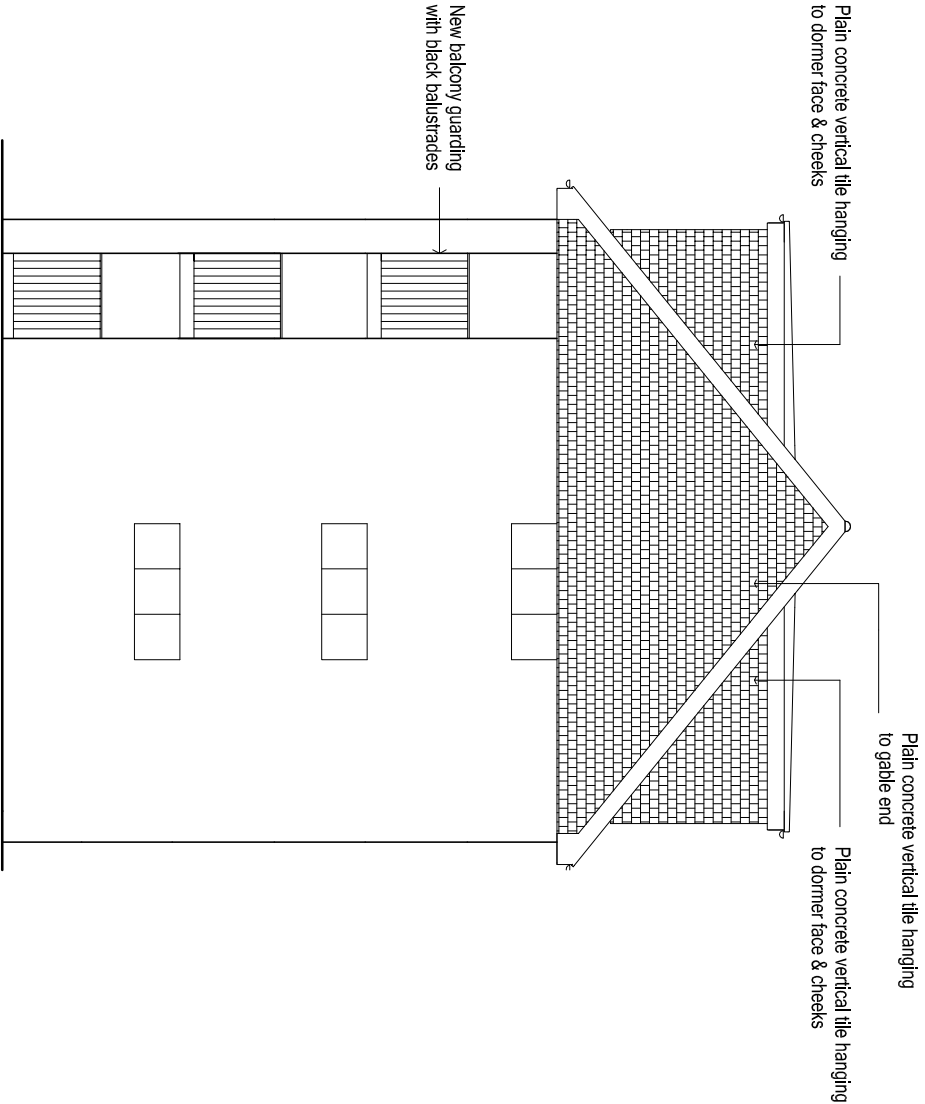

PROPOSED EAST ELEVATION 1:100

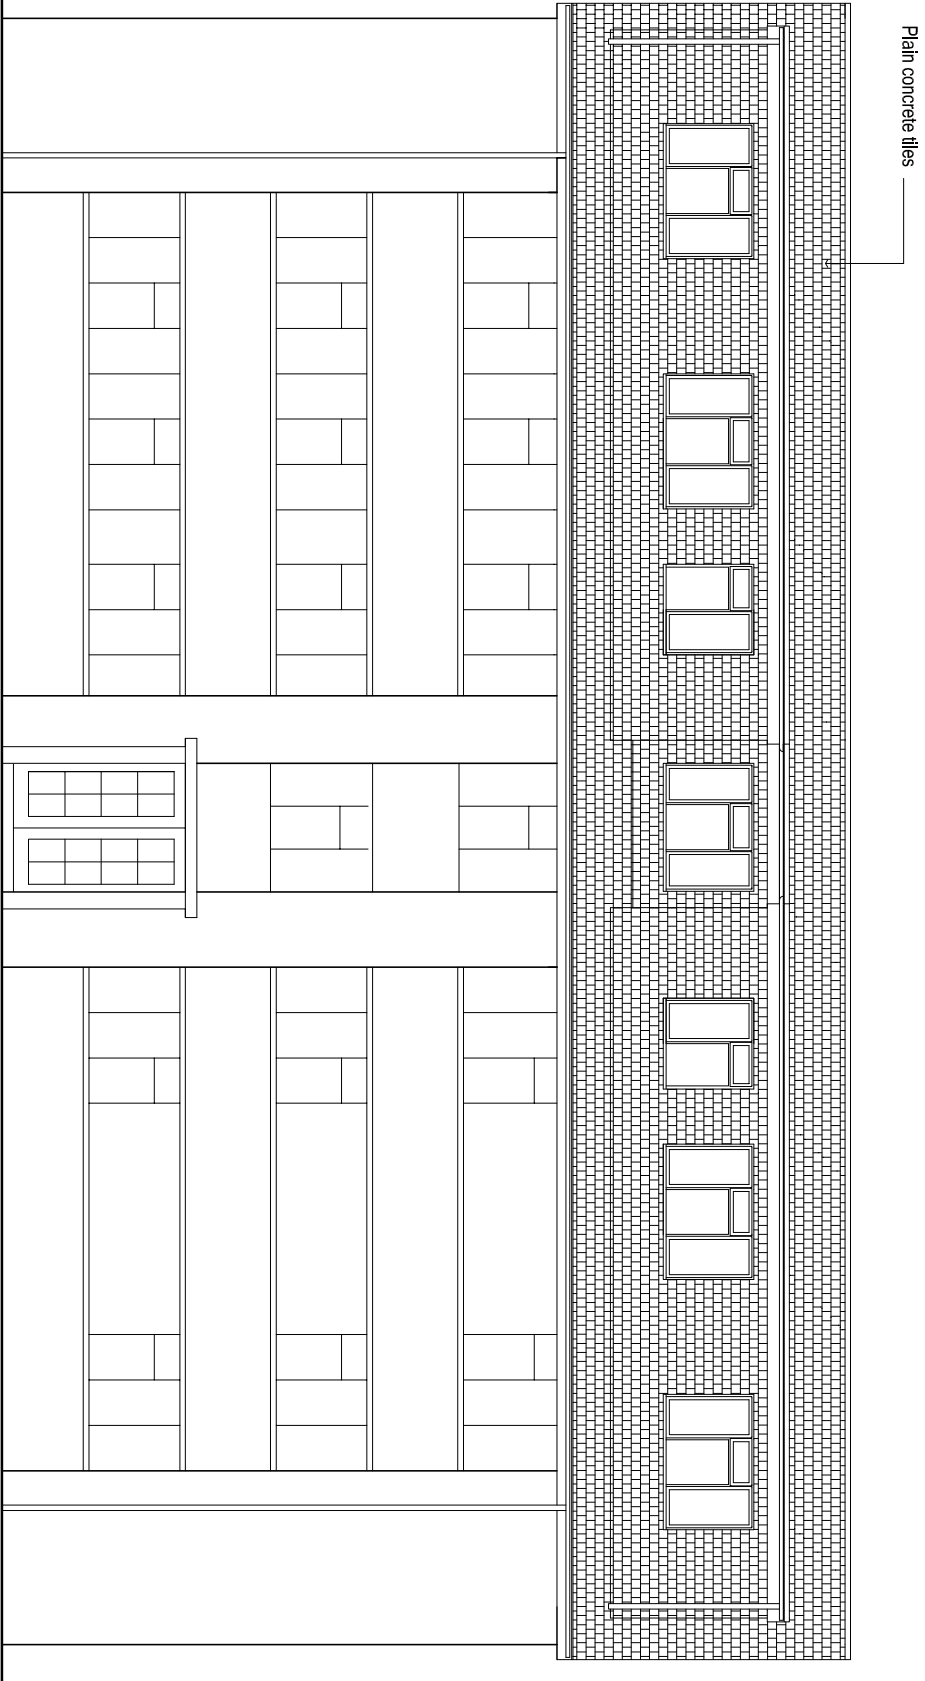

PROPOSED NORTH ELEVATION 1:100

ARW Design	DRAWING TITLE: PROPOSED EAST & NORTH ELEVATIONS		LOCATION: PARK VIEW COURT, JUBILEE AVENUE, RUSTINGTON, BN16 3ND	SCALE: AS NOTED @ paper size A3	DRAWN: ARW	DRAWING NO: 3279/1	
	PROJECT: NEW ROOF TO ACCOMMODATE TWO ADDITIONAL FLATS AT THIRD FLOOR LEVEL						DATE: MAY 2018
	CLIENT: ARUN CONSTRUCTION SERVICES LTD						