

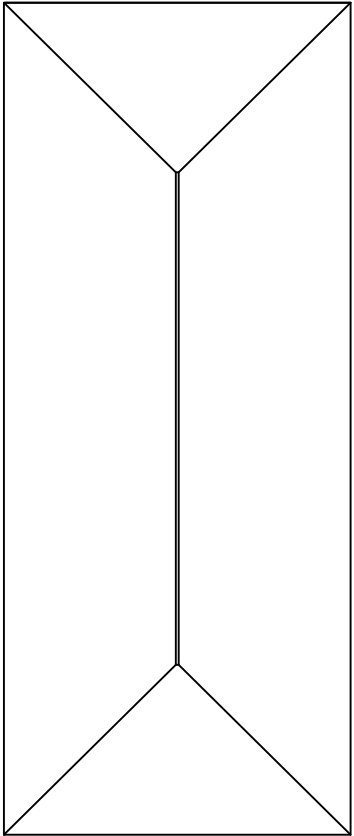


 

EXISTING ROOF PLAN 1:200

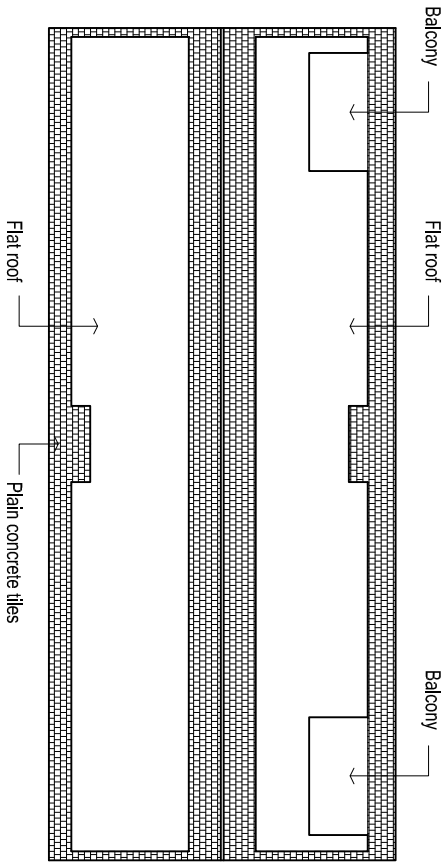

PROPOSED ROOF PLAN 1:200

ARW Design	DRAWING TITLE: EXISTING & PROPOSED ROOF PLANS PROJECT: NEW ROOF TO ACCOMMODATE TWO ADDITIONAL FLATS AT THIRD FLOOR LEVEL		LOCATION: PARK VIEW COURT, JUBILEE AVENUE, RUSTINGTON, BN16 3ND CLIENT: ARUN CONSTRUCTION SERVICES LTD		SCALE: AS NOTED @ paper size A3 DATE: MAY 2018		DRAWING NO: 3279/7
	DRAWN: ARW REVISION:						