



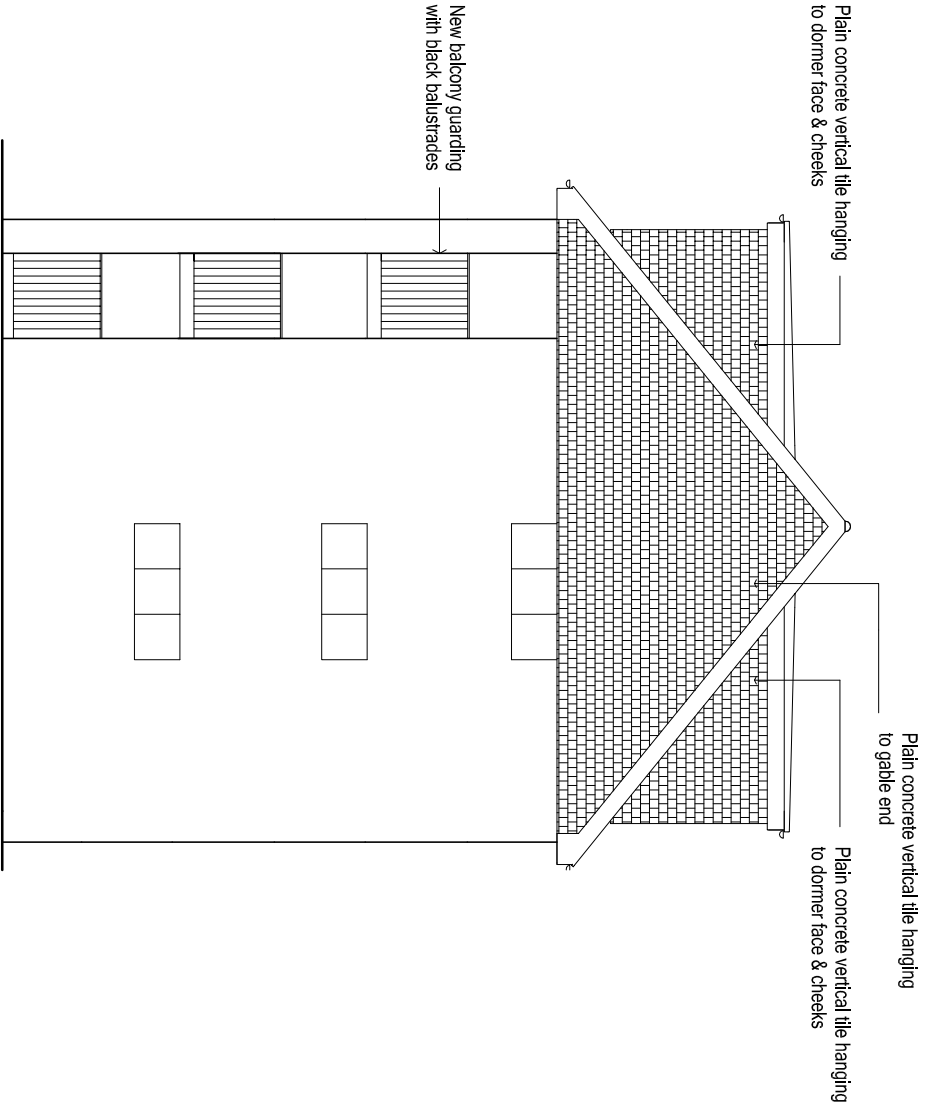

PROPOSED EAST ELEVATION 1:100

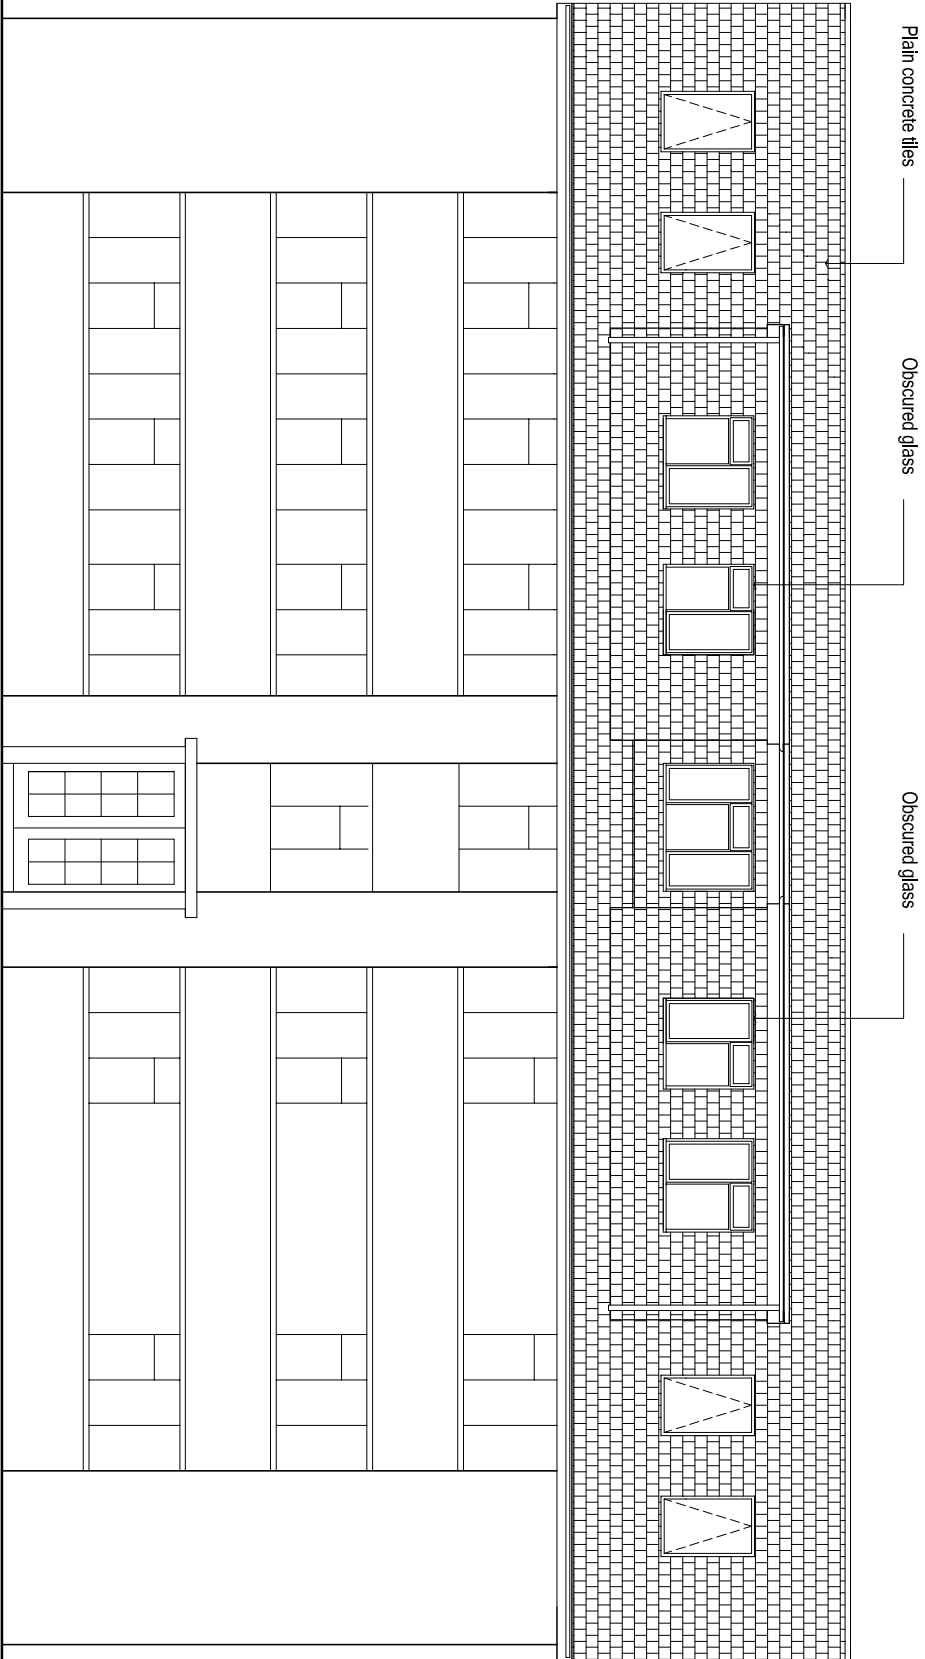

PROPOSED NORTH ELEVATION 1:100

- REVISIONS 01/12/2018
- 1) North elevation dormers reduced in size & Velux rooflights added
 - 2) South facing balconies reduced in size by 500mm
 - 3) Bathroom windows to be obscured glass
 - 4) Kitchen window reduced in size

ARW Design	DRAWING TITLE: PROPOSED EAST & NORTH ELEVATIONS		LOCATION: PARK VIEW COURT, JUBILEE AVENUE, RUSTINGTON, BN16 3ND	SCALE: AS NOTED @ paper size A3	DRAWING NO: 3279/1	
	PROJECT: NEW ROOF TO ACCOMMODATE TWO ADDITIONAL FLATS AT THIRD FLOOR LEVEL					DRAWN: ARW
	CLIENT: ARUN CONSTRUCTION SERVICES LTD					
	DATE: MAY 2018					
	REVISION: a					