




Scale Bar 1:100

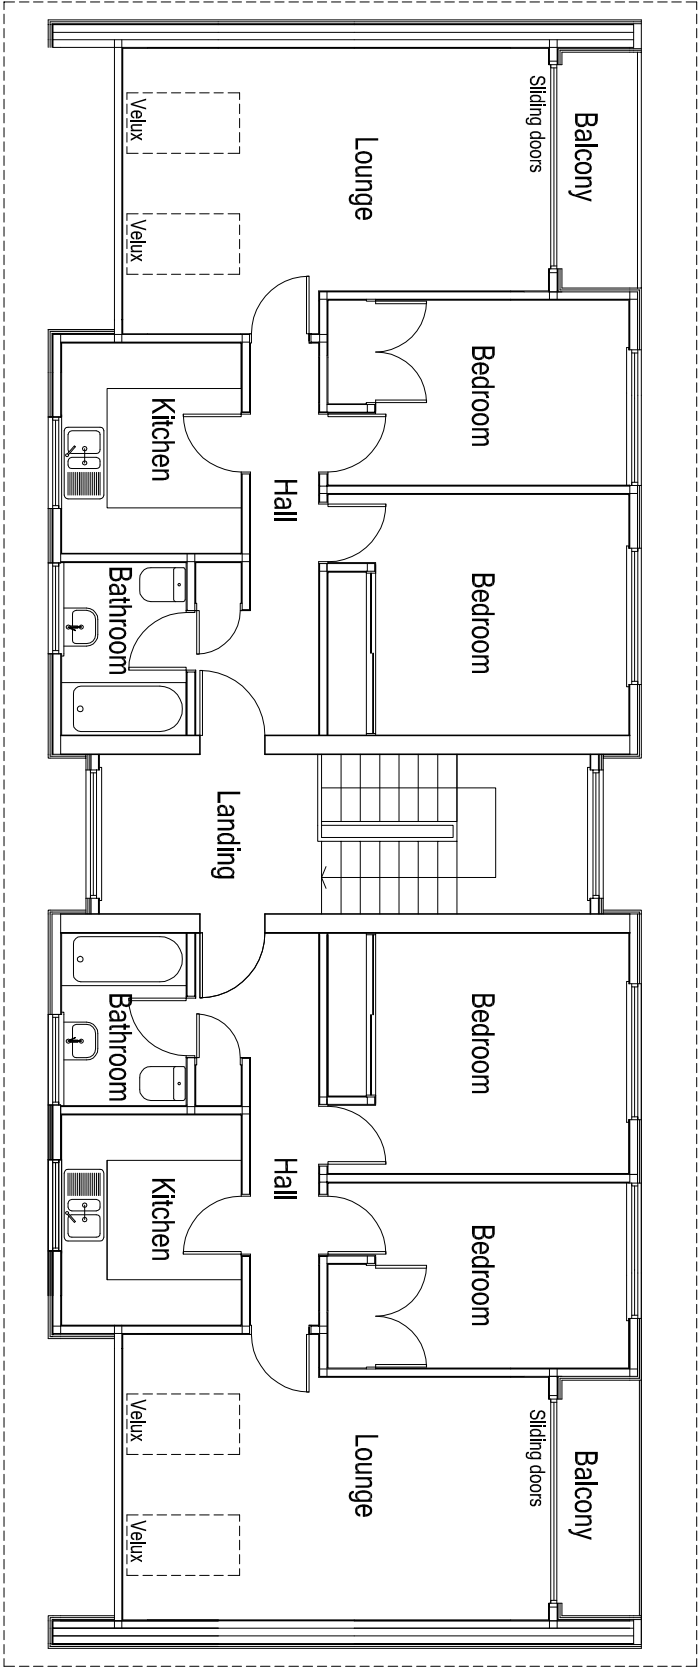

PROPOSED THIRD FLOOR LAYOUT PLAN 1:100

- REVISIONS 01/12/2018
- 1) North elevation dormers reduced in size & Velux rooflights added
 - 2) South facing balconies reduced in size by 500mm
 - 3) Bathroom windows to be obscured glass
 - 4) Kitchen window reduced in size
- REVISIONS 21/11/2018
- 1) High level gable end windows omitted

ARW Design	DRAWING TITLE: PROPOSED THIRD FLOOR LAYOUT PLAN PROJECT: NEW ROOF TO ACCOMMODATE TWO ADDITIONAL FLATS AT THIRD FLOOR LEVEL	LOCATION: PARK VIEW COURT, JUBILEE AVENUE, RUSTINGTON, BN16 3ND CLIENT: ARUN CONSTRUCTION SERVICES LTD	SCALE: AS NOTED @ paper size A3 DATE: MAY 2018	DRAWING NO: 3279/4
			DRAWN: ARW	REVISION: b