

All dimensions must be checked on site and not scaled from this drawing, apart from the local authority. These drawings have been scaled from the client supplied documents and not surveyed.

Any works commencing on site prior to obtaining full planning and building regulations approval including full condition discharge, is entirely at the client's / contractor's risk.

The contractor is responsible for taking and checking all levels and dimensions prior to ordering materials and starting work on site.

Any discrepancies are to be reported to BuildView prior to commencing any works.

All building work is to be carried out in accordance with building regulations and to the satisfaction of the local authority and as such additional unforeseen building works may be required on site.

These drawings do not constitute full working drawings.

All drawings are copyright of BuildView and may not be copied or reproduced by any third party without prior written consent.

Party walls actions are the responsibility of the client.

Address:
42 Pigeonhouse Ln Rustington,
Littlehampton BN16 2BE

Client:
Ms Rosi Muensterer

Title:
Single storey rear extension and
hip to gable
loft conversion with
2 x dormers following
thedemolition of existing rear
conservatory


Rev 1 - LPA PA Submission
Rev 2 - Addition of Dimms

Date: September 14, 2021
Job 2068

Sheet:

A 01



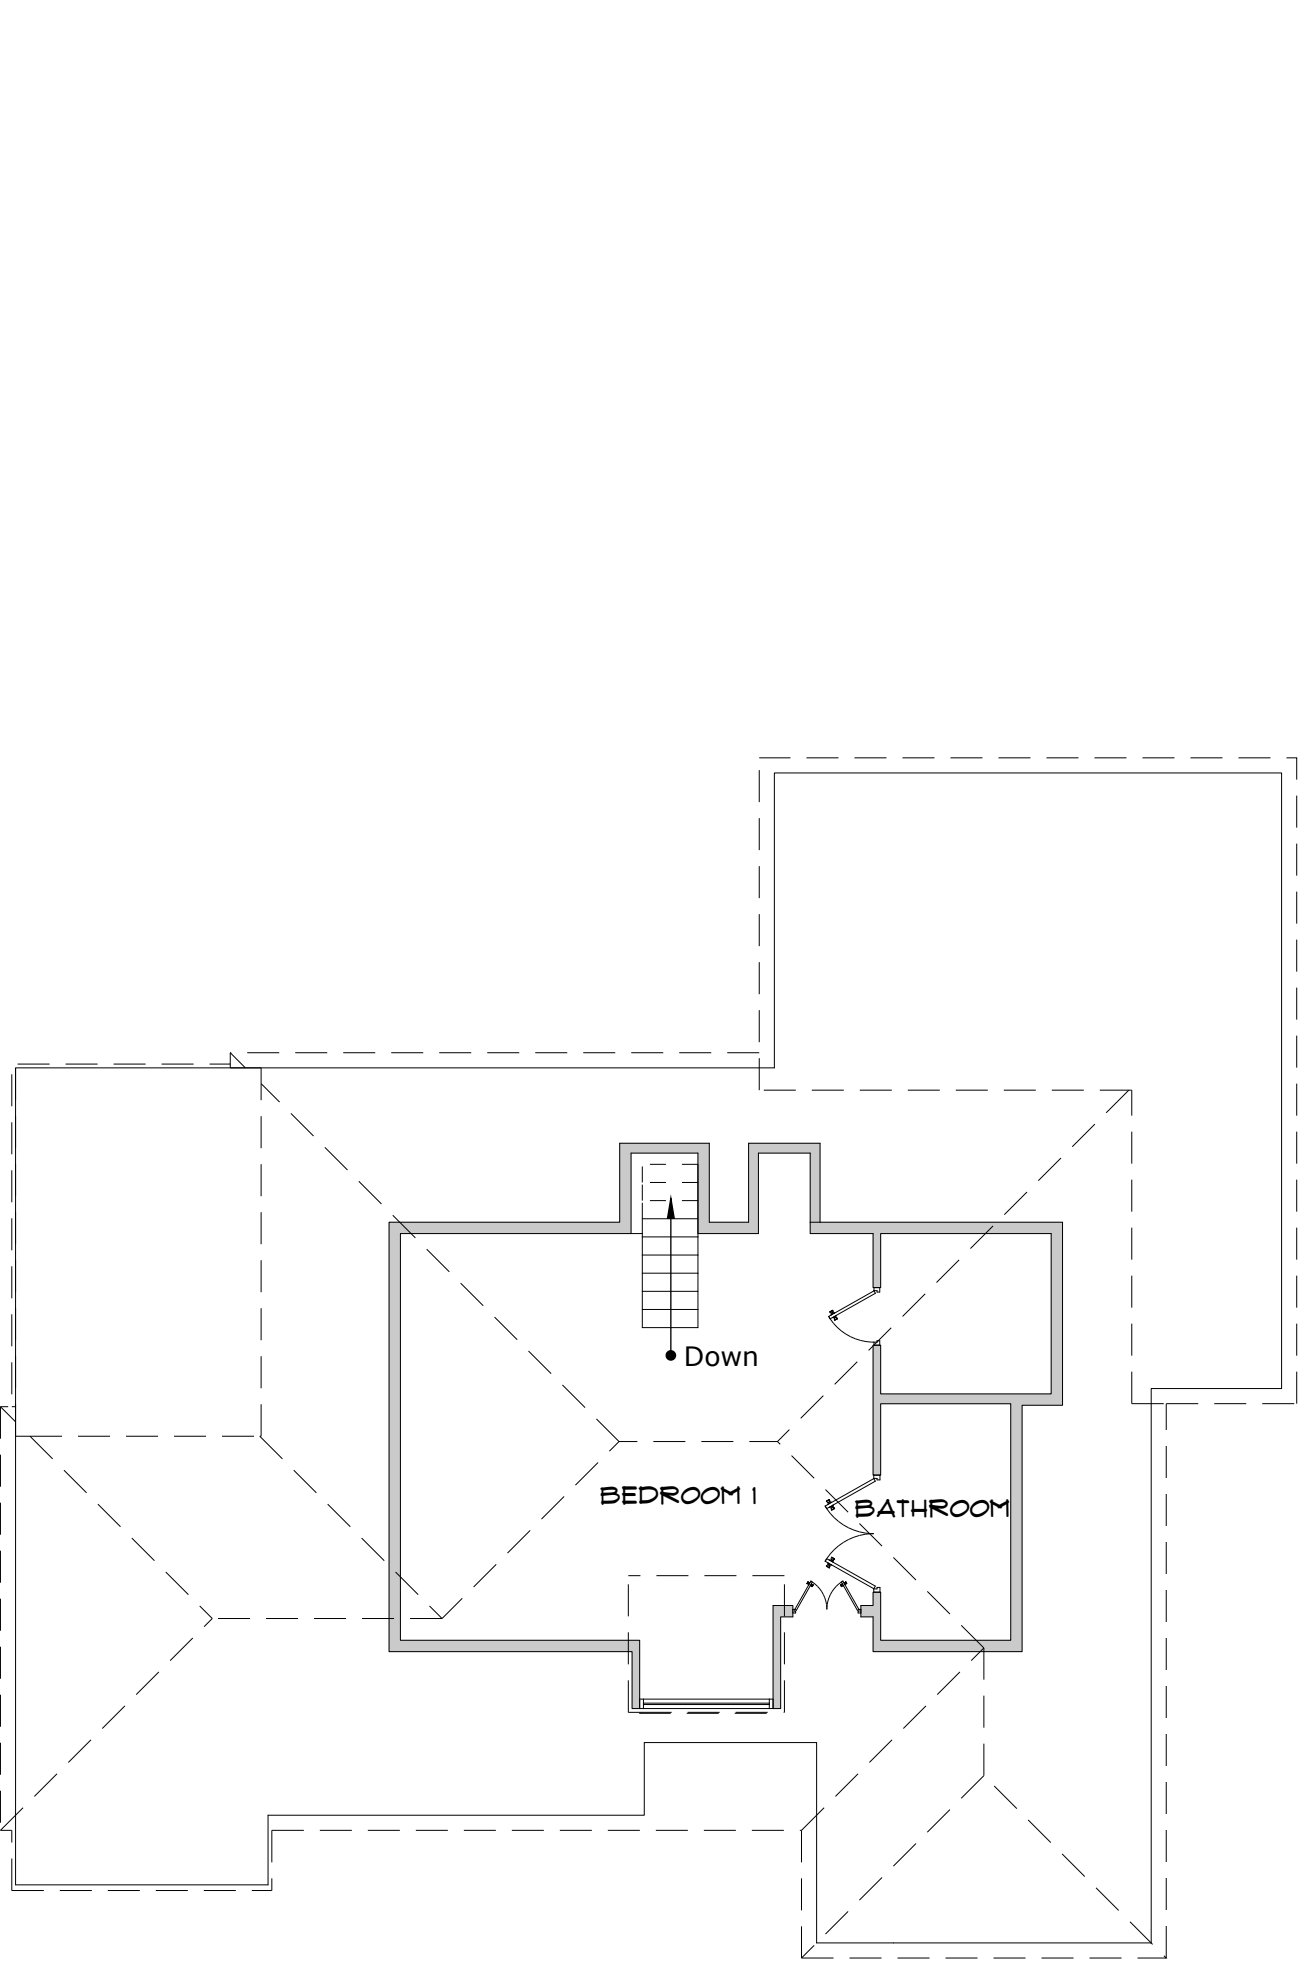


A

01

:: Existing First Floor Plan

scale: 1:100

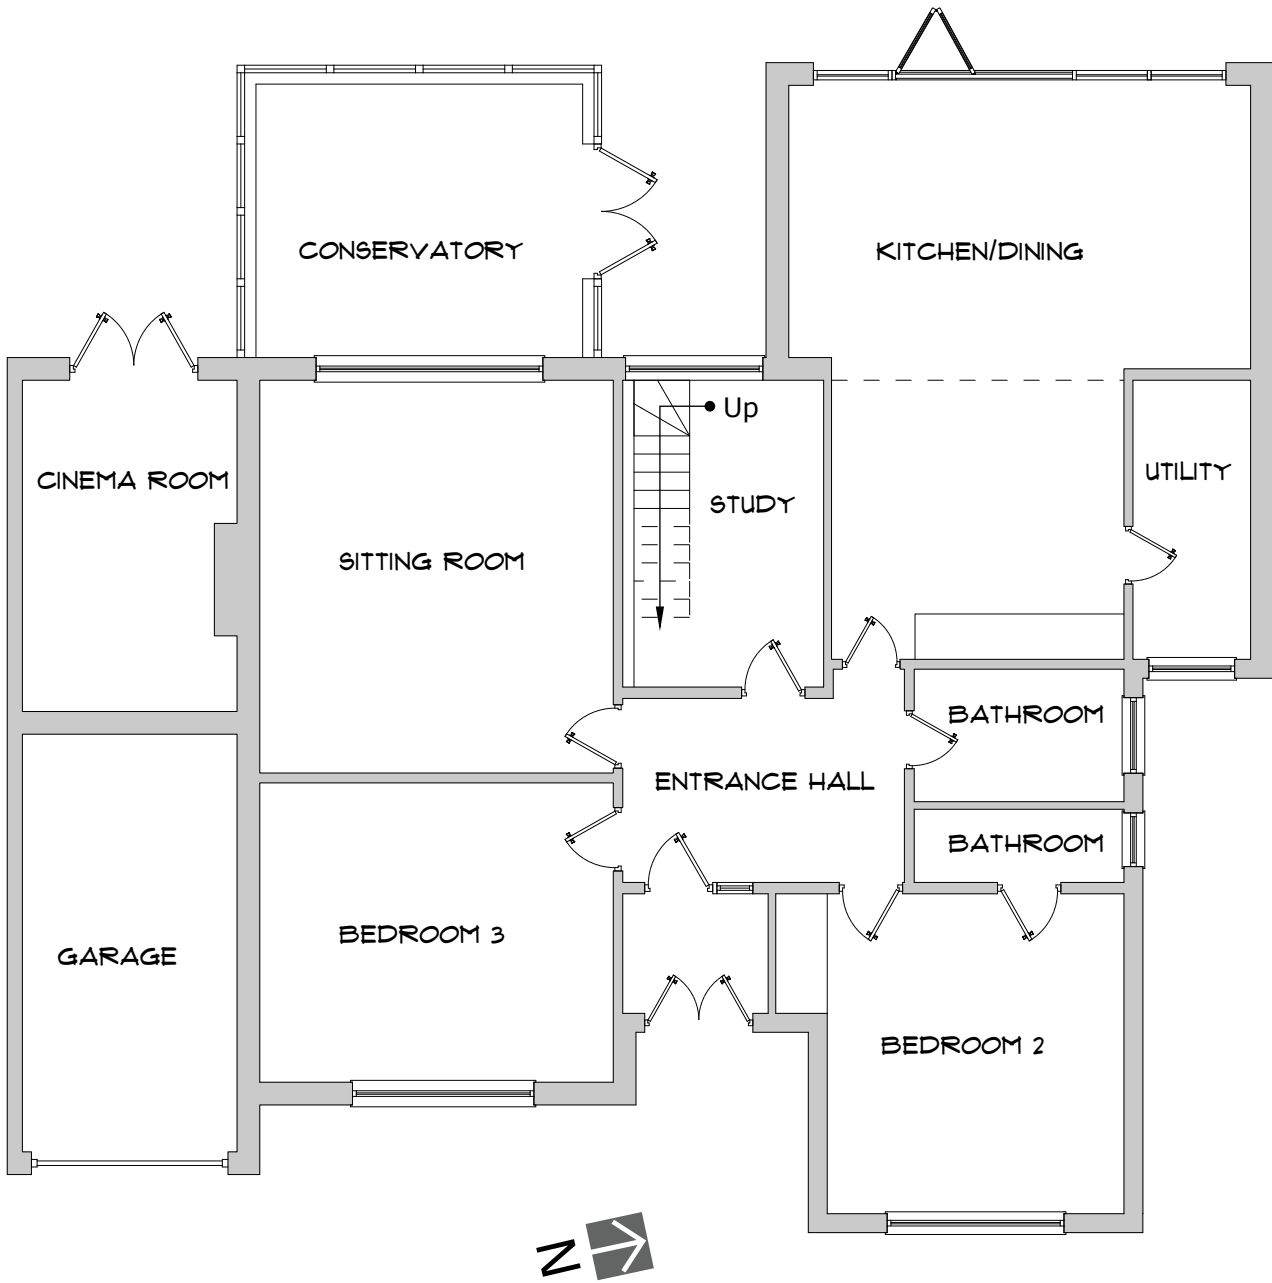


A

01

:: Existing Ground Floor Plan

scale: 1:100

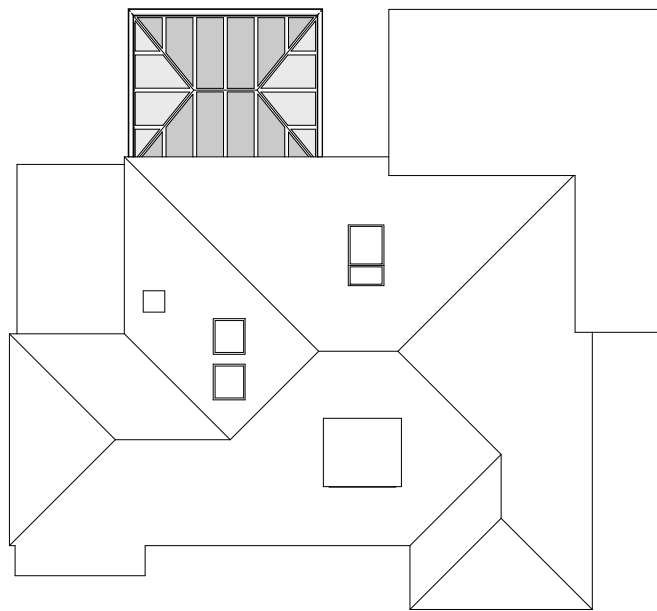

A

01

:: Existing Roof Plan

scale: 1:200

0 2 4 6 m
1:200

0 1 2 3 m
1:100

All dimensions must be checked on site and not scaled from this drawing, apart from the local authority. These drawings have been scaled from the client supplied documents and not surveyed.

Any works commencing on site prior to obtaining full planning and building regulations approval including full condition discharge, is entirely at the client's / contractor's risk.

The contractor is responsible for taking and checking all levels and dimensions prior to ordering materials and starting work on site.

Any discrepancies are to be reported to BuildView prior to commencing any works.

All building work is to be carried out in accordance with building regulations and to the satisfaction of the local authority and as such additional unforeseen building works may be required on site.

These drawings do not constitute full working drawings.

All drawings are copyright of BuildView and may not be copied or reproduced by any third party without prior written consent.

Party walls actions are the responsibility of the client.

Address:
42 Pigeonhouse Ln Rustington,
Littlehampton BN16 2BE

Client:
Ms Rosi Muensterer


Title:
Single storey rear extension and
hip to gable
loft conversion with
2 x dormers following
thedemolition of existing rear
conservatory

Rev 1 - LPA PA Submission
Rev 2 - Addition of Dimms

Date: September 14, 2021
Job 2068

Sheet:


A 02

 

A 02 :: Existing North Elevation
scale: 1:100



A 02 :: Existing East Elevation
scale: 1:100

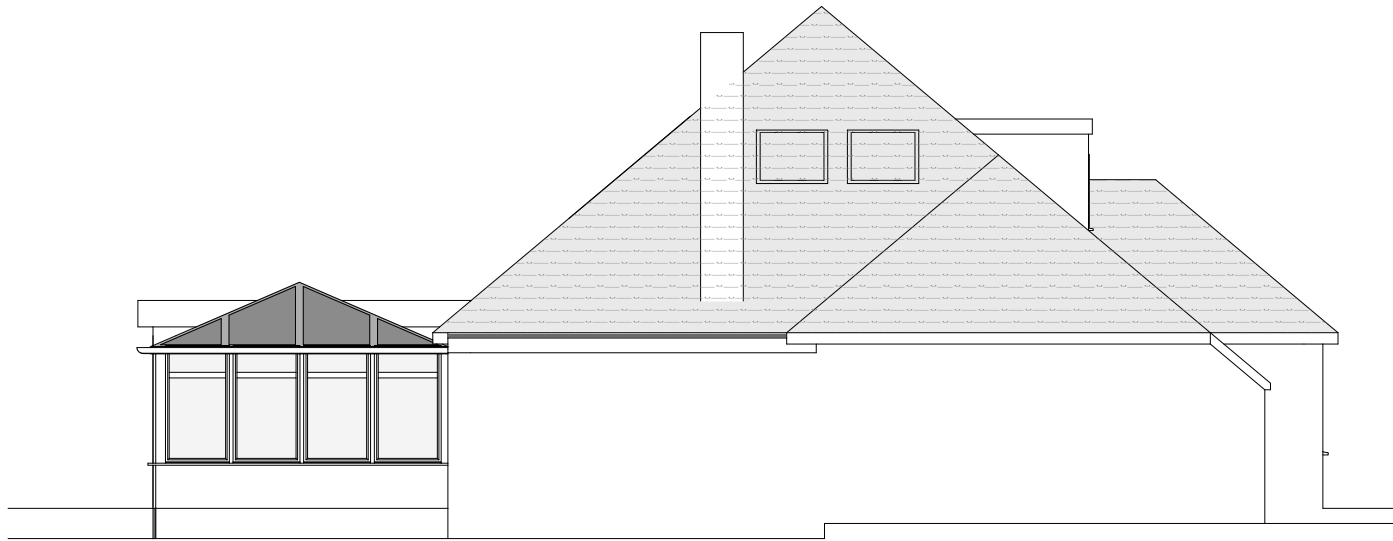


A 02 :: Existing South Elevation
scale: 1:100




A 02 :: Existing West Elevation
scale: 1:100


0 1 2 3 m
1:100

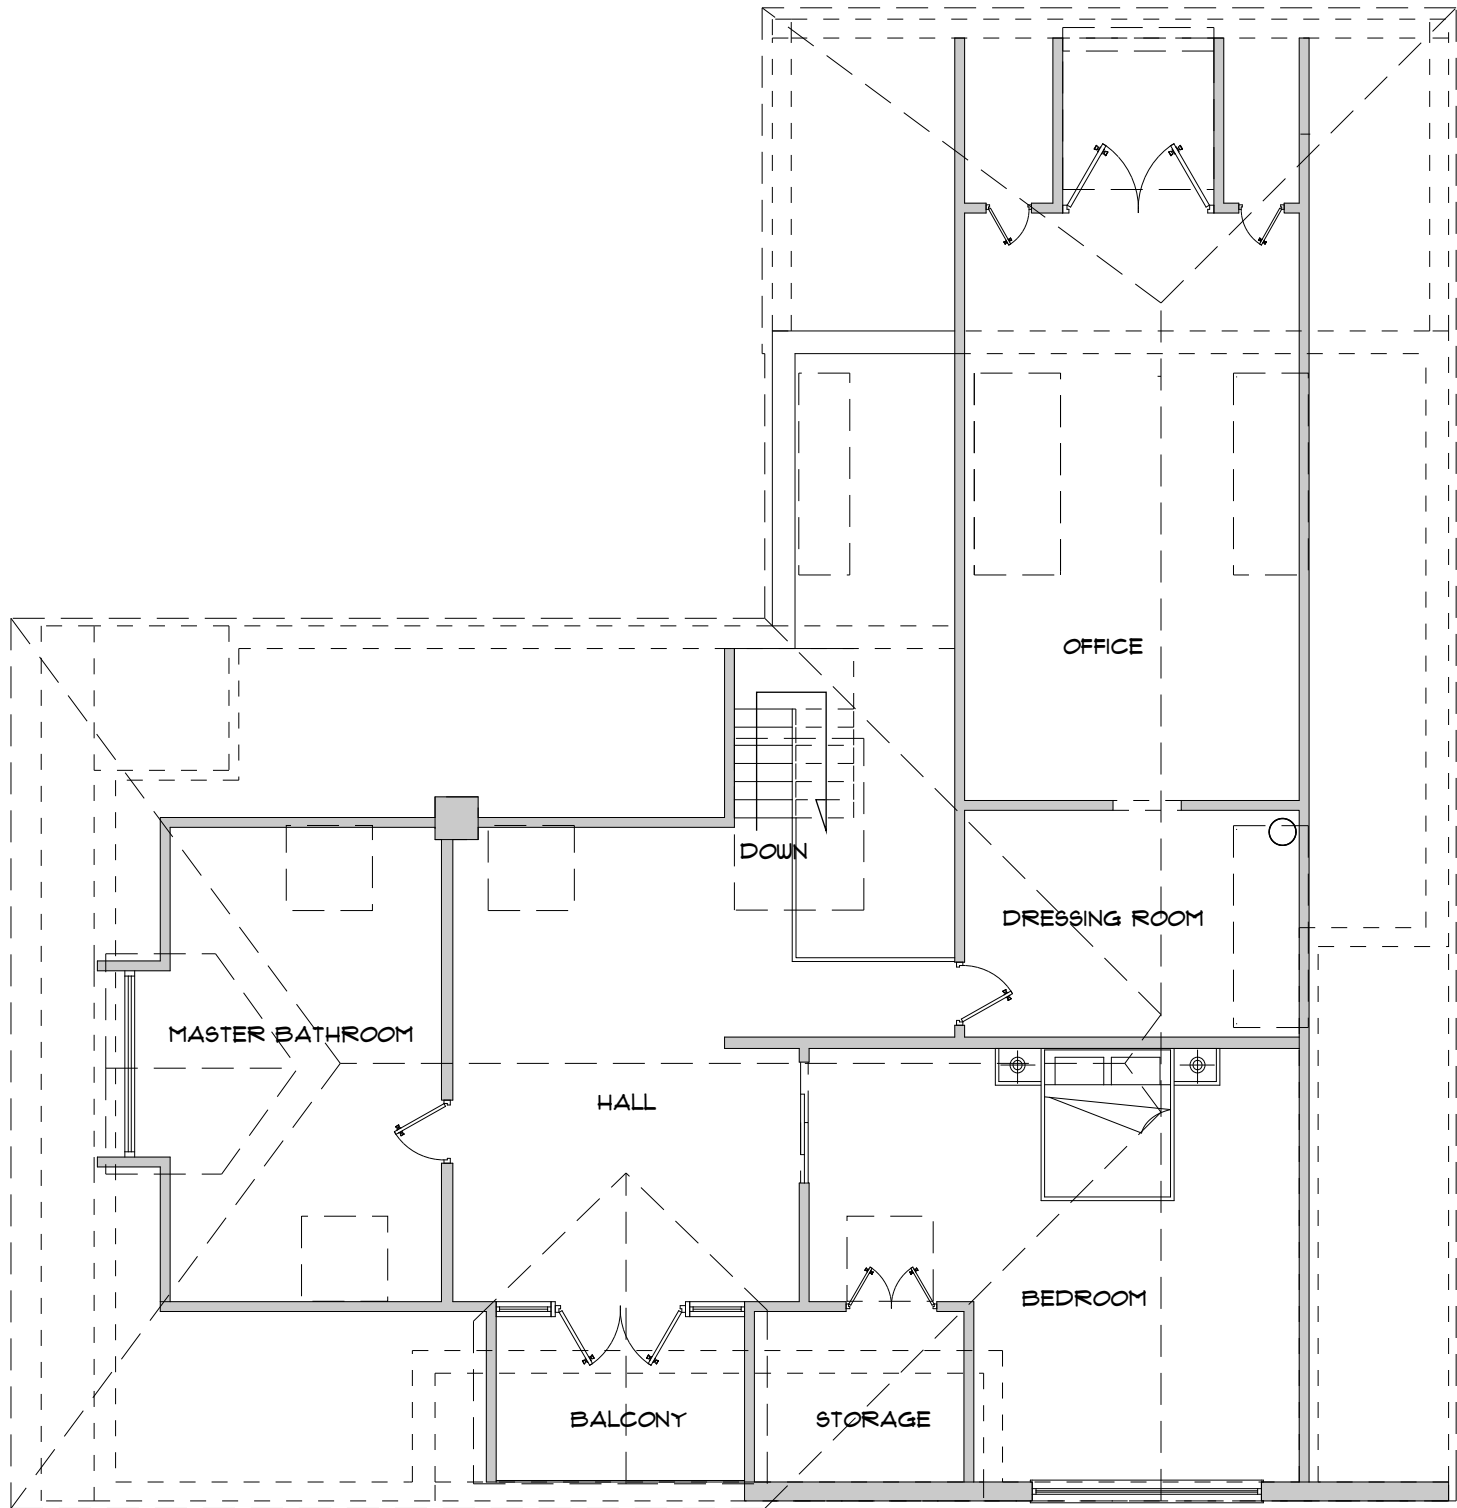

A :: **Proposed First Floor Plan**
03 scale: 1:100

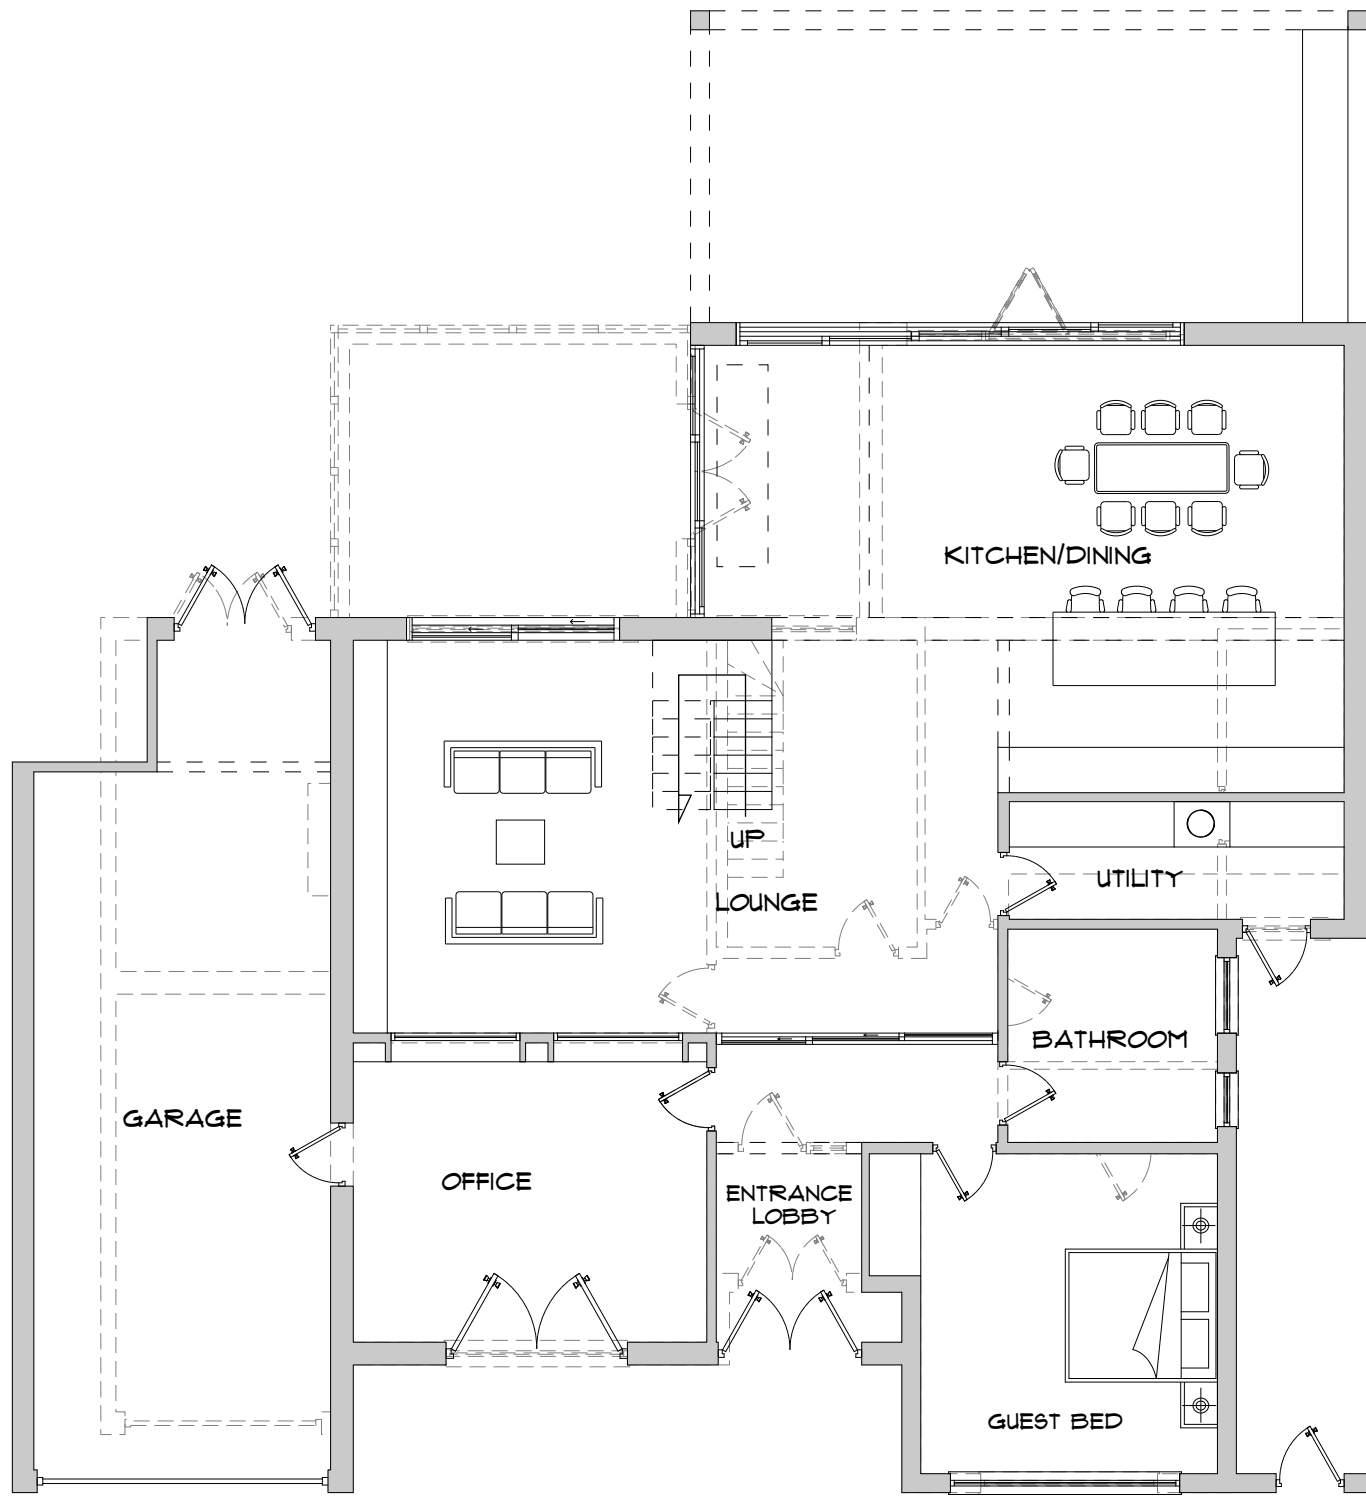

A :: **Proposed Ground Floor Plan**
03 scale: 1:100

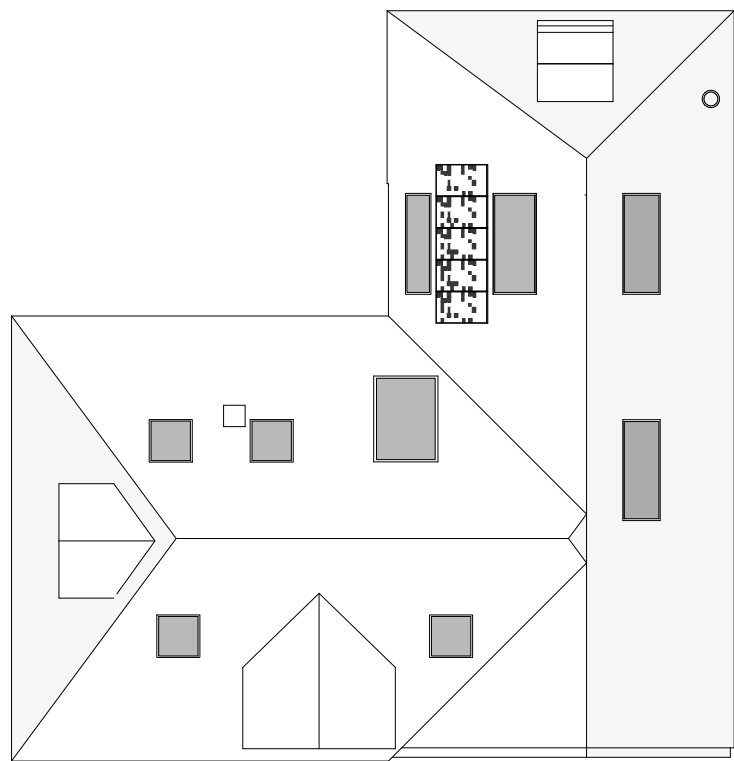

A :: **Proposed Roof Plan**
03 scale: 1:200

0 2 4 6 m
1:200

0 1 2 3 m
1:100



BUILDVIEW

BUILDVIEW STUDIO

www.buildview.co.uk
studio@buildview.co.uk
01903 240330

All dimensions must be checked on site and not scaled from this drawing, apart from the local authority. These drawings have been scaled from the client supplied documents and not surveyed.

Any works commencing on site prior to obtaining full planning and building regulations approval including full condition discharge, is entirely at the client's / contractor's risk.

The contractor is responsible for taking and checking all levels and dimensions prior to ordering materials and starting work on site.

Any discrepancies are to be reported to BuildView prior to commencing any works.

All building work is to be carried out in accordance with building regulations and to the satisfaction of the local authority and as such additional unforeseen building works may be required on site.

These drawings do not constitute full working drawings.

All drawings are copyright of BuildView and may not be copied or reproduced by any third party without prior written consent.

Party walls actions are the responsibility of the client.

Address:
42 Pigeonhouse Ln Rustington,
Littlehampton BN16 2BE

Client:
Ms Rosi Muensterer

Title:
Single storey rear extension and
hip to gable
loft conversion with
2 x dormers following
thedemolition of existing rear
conservatory

Rev 1 - LPA PA Submission
Rev 2 - Addition of Dimms

Date: September 14, 2021
Job: 2068

Sheet:

A 03



All dimensions must be checked on site and not scaled from this drawing, apart from the local authority. These drawings have been scaled from the client supplied documents and not surveyed.

Any works commencing on site prior to obtaining full planning and building regulations approval including full condition discharge, is entirely at the client's / contractor's risk.

The contractor is responsible for taking and checking all levels and dimensions prior to ordering materials and staring work on site.

Any discrepancies are to be reported to BuildView prior to commencing any works.

All building work is to be carried out in accordance with building regulations and to the satisfaction of the local authority and as such additional unforeseen building works may be required on site.

These drawings do not constitute full working drawings.

All drawings are copyright of BuildView and may no tbe copied or reproduced by any third party without prior written consent.

Party walls actions are the responsibility of the client.

Address:

42 Pigeonhouse Ln Rustington,
Littlehampton BN16 2BE

Client:

Ms Rosi Muensterer

Title:

Single storey rear extension and
hip to gable
loft conversion with
2 x dormers following
thedemolition of existing rear
conservatory

Rev 1 - LPA PA Submission

Rev 2 - Addition of Dimms

Date:


September 14, 2021


Job

2068

Sheet:

A 04

 

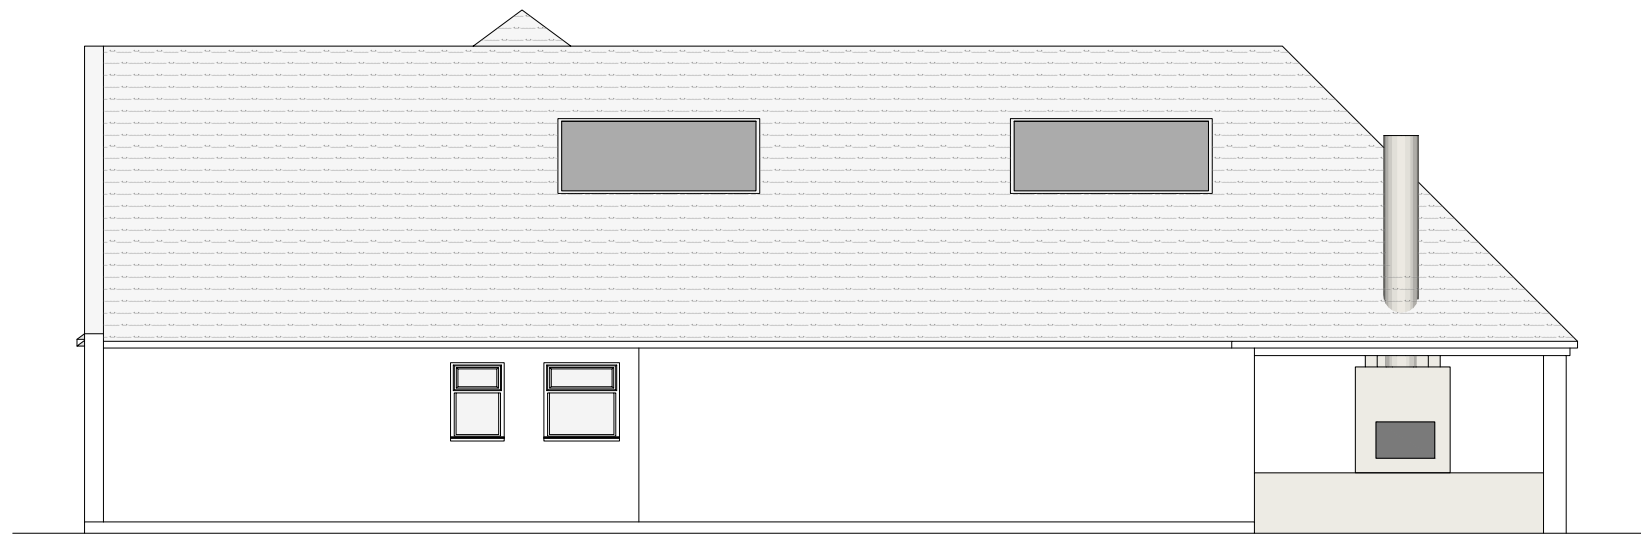

A

:: Proposed North Elevation

04

scale: 1:100




A

:: Proposed East Elevation

04

scale: 1:100

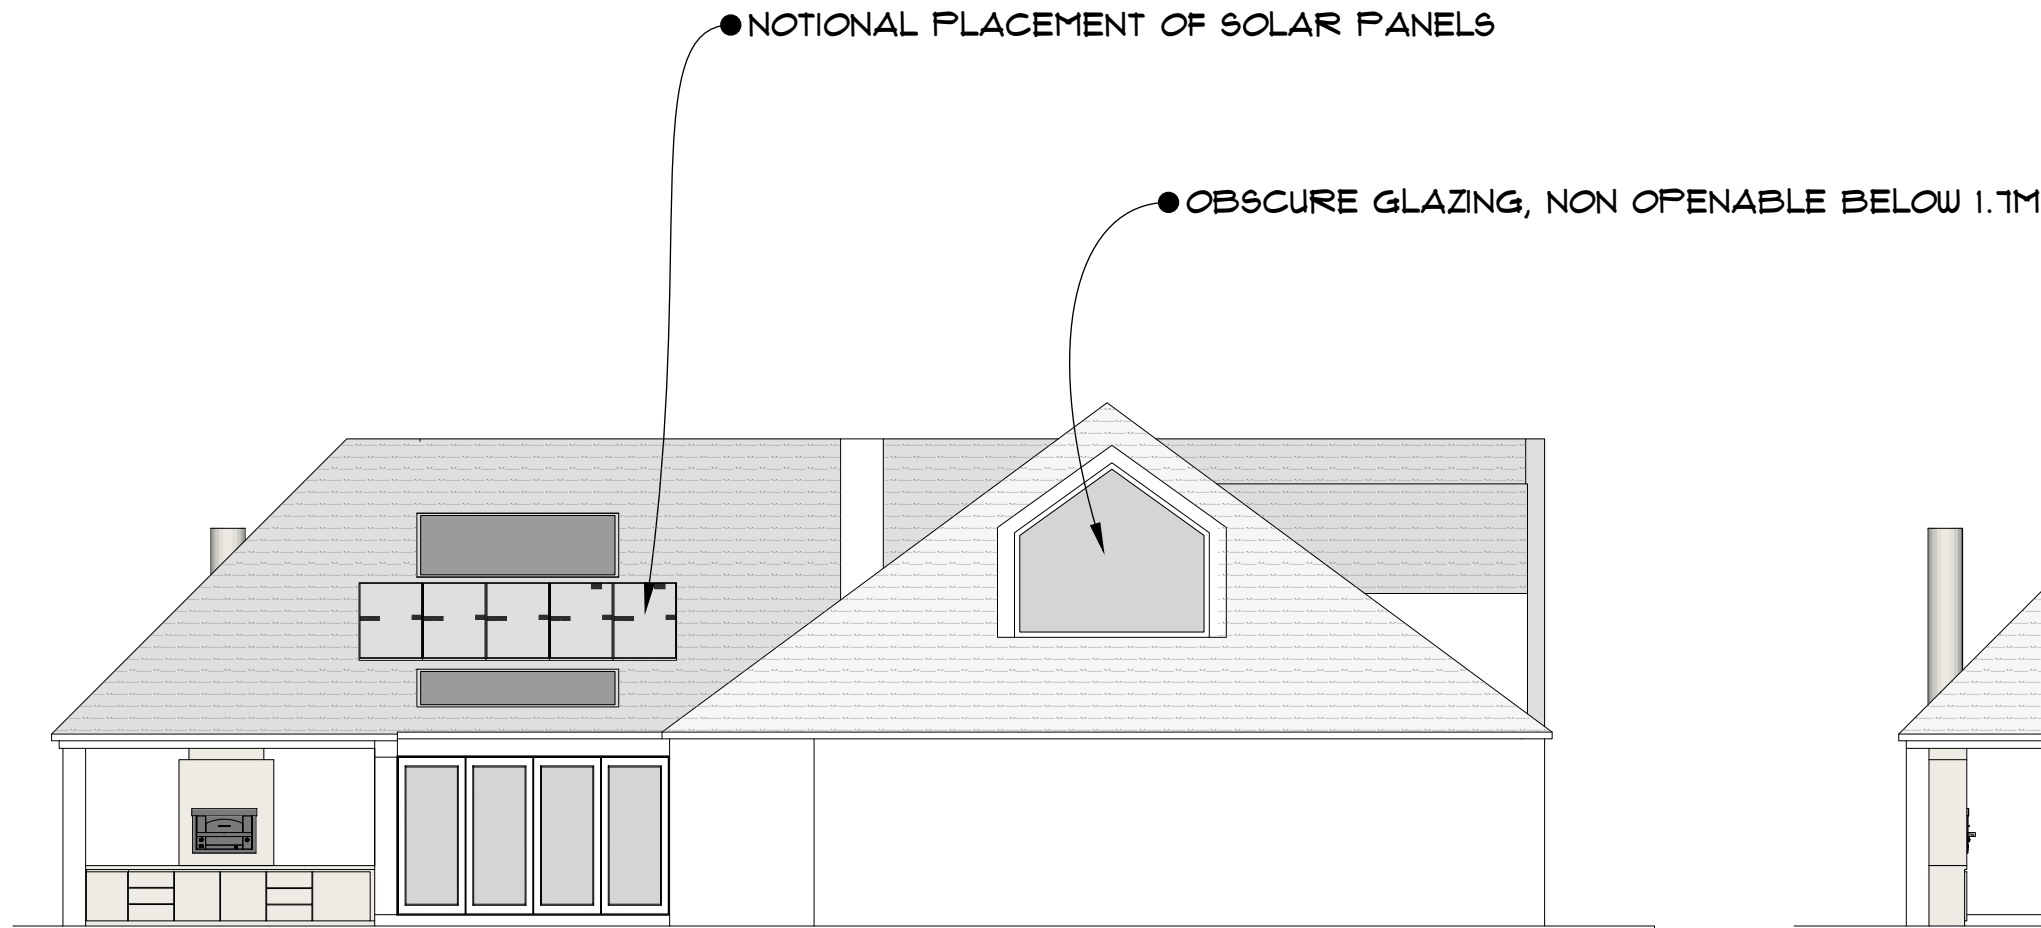


A

:: Proposed South Elevation

04

scale: 1:100

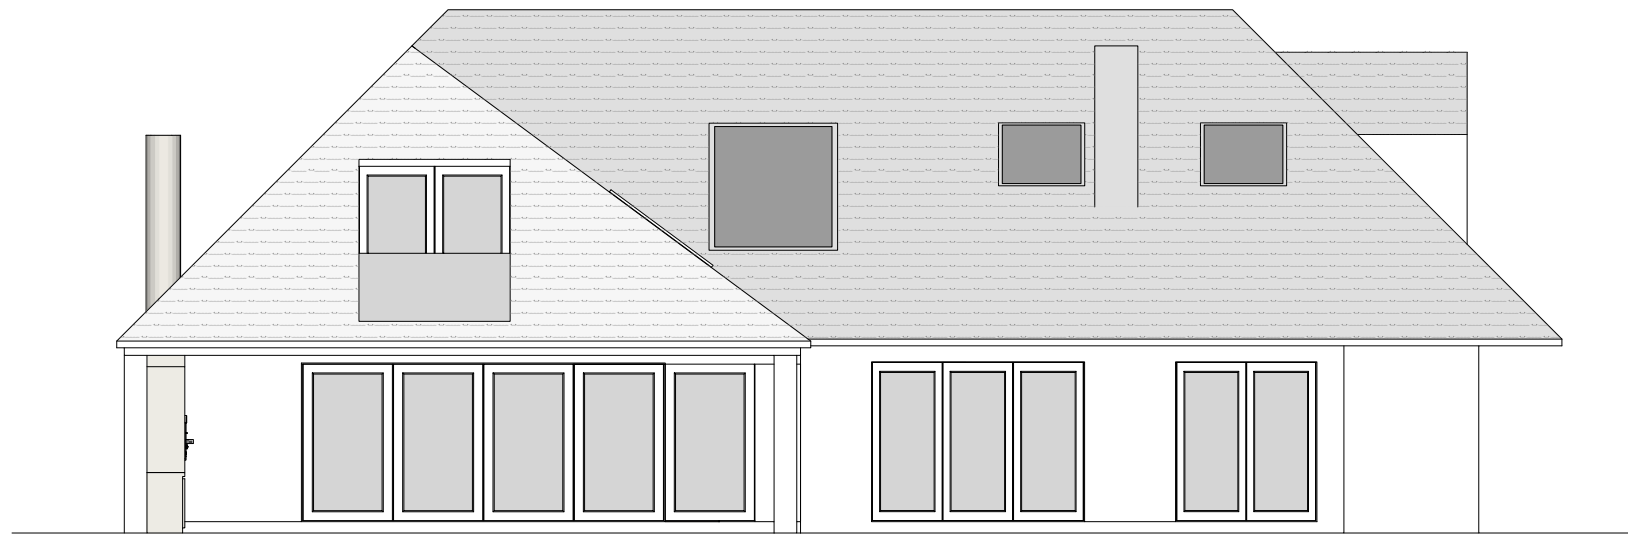

A

:: Proposed West Elevation


04

scale: 1:100

0 1 2 3


1:100

m




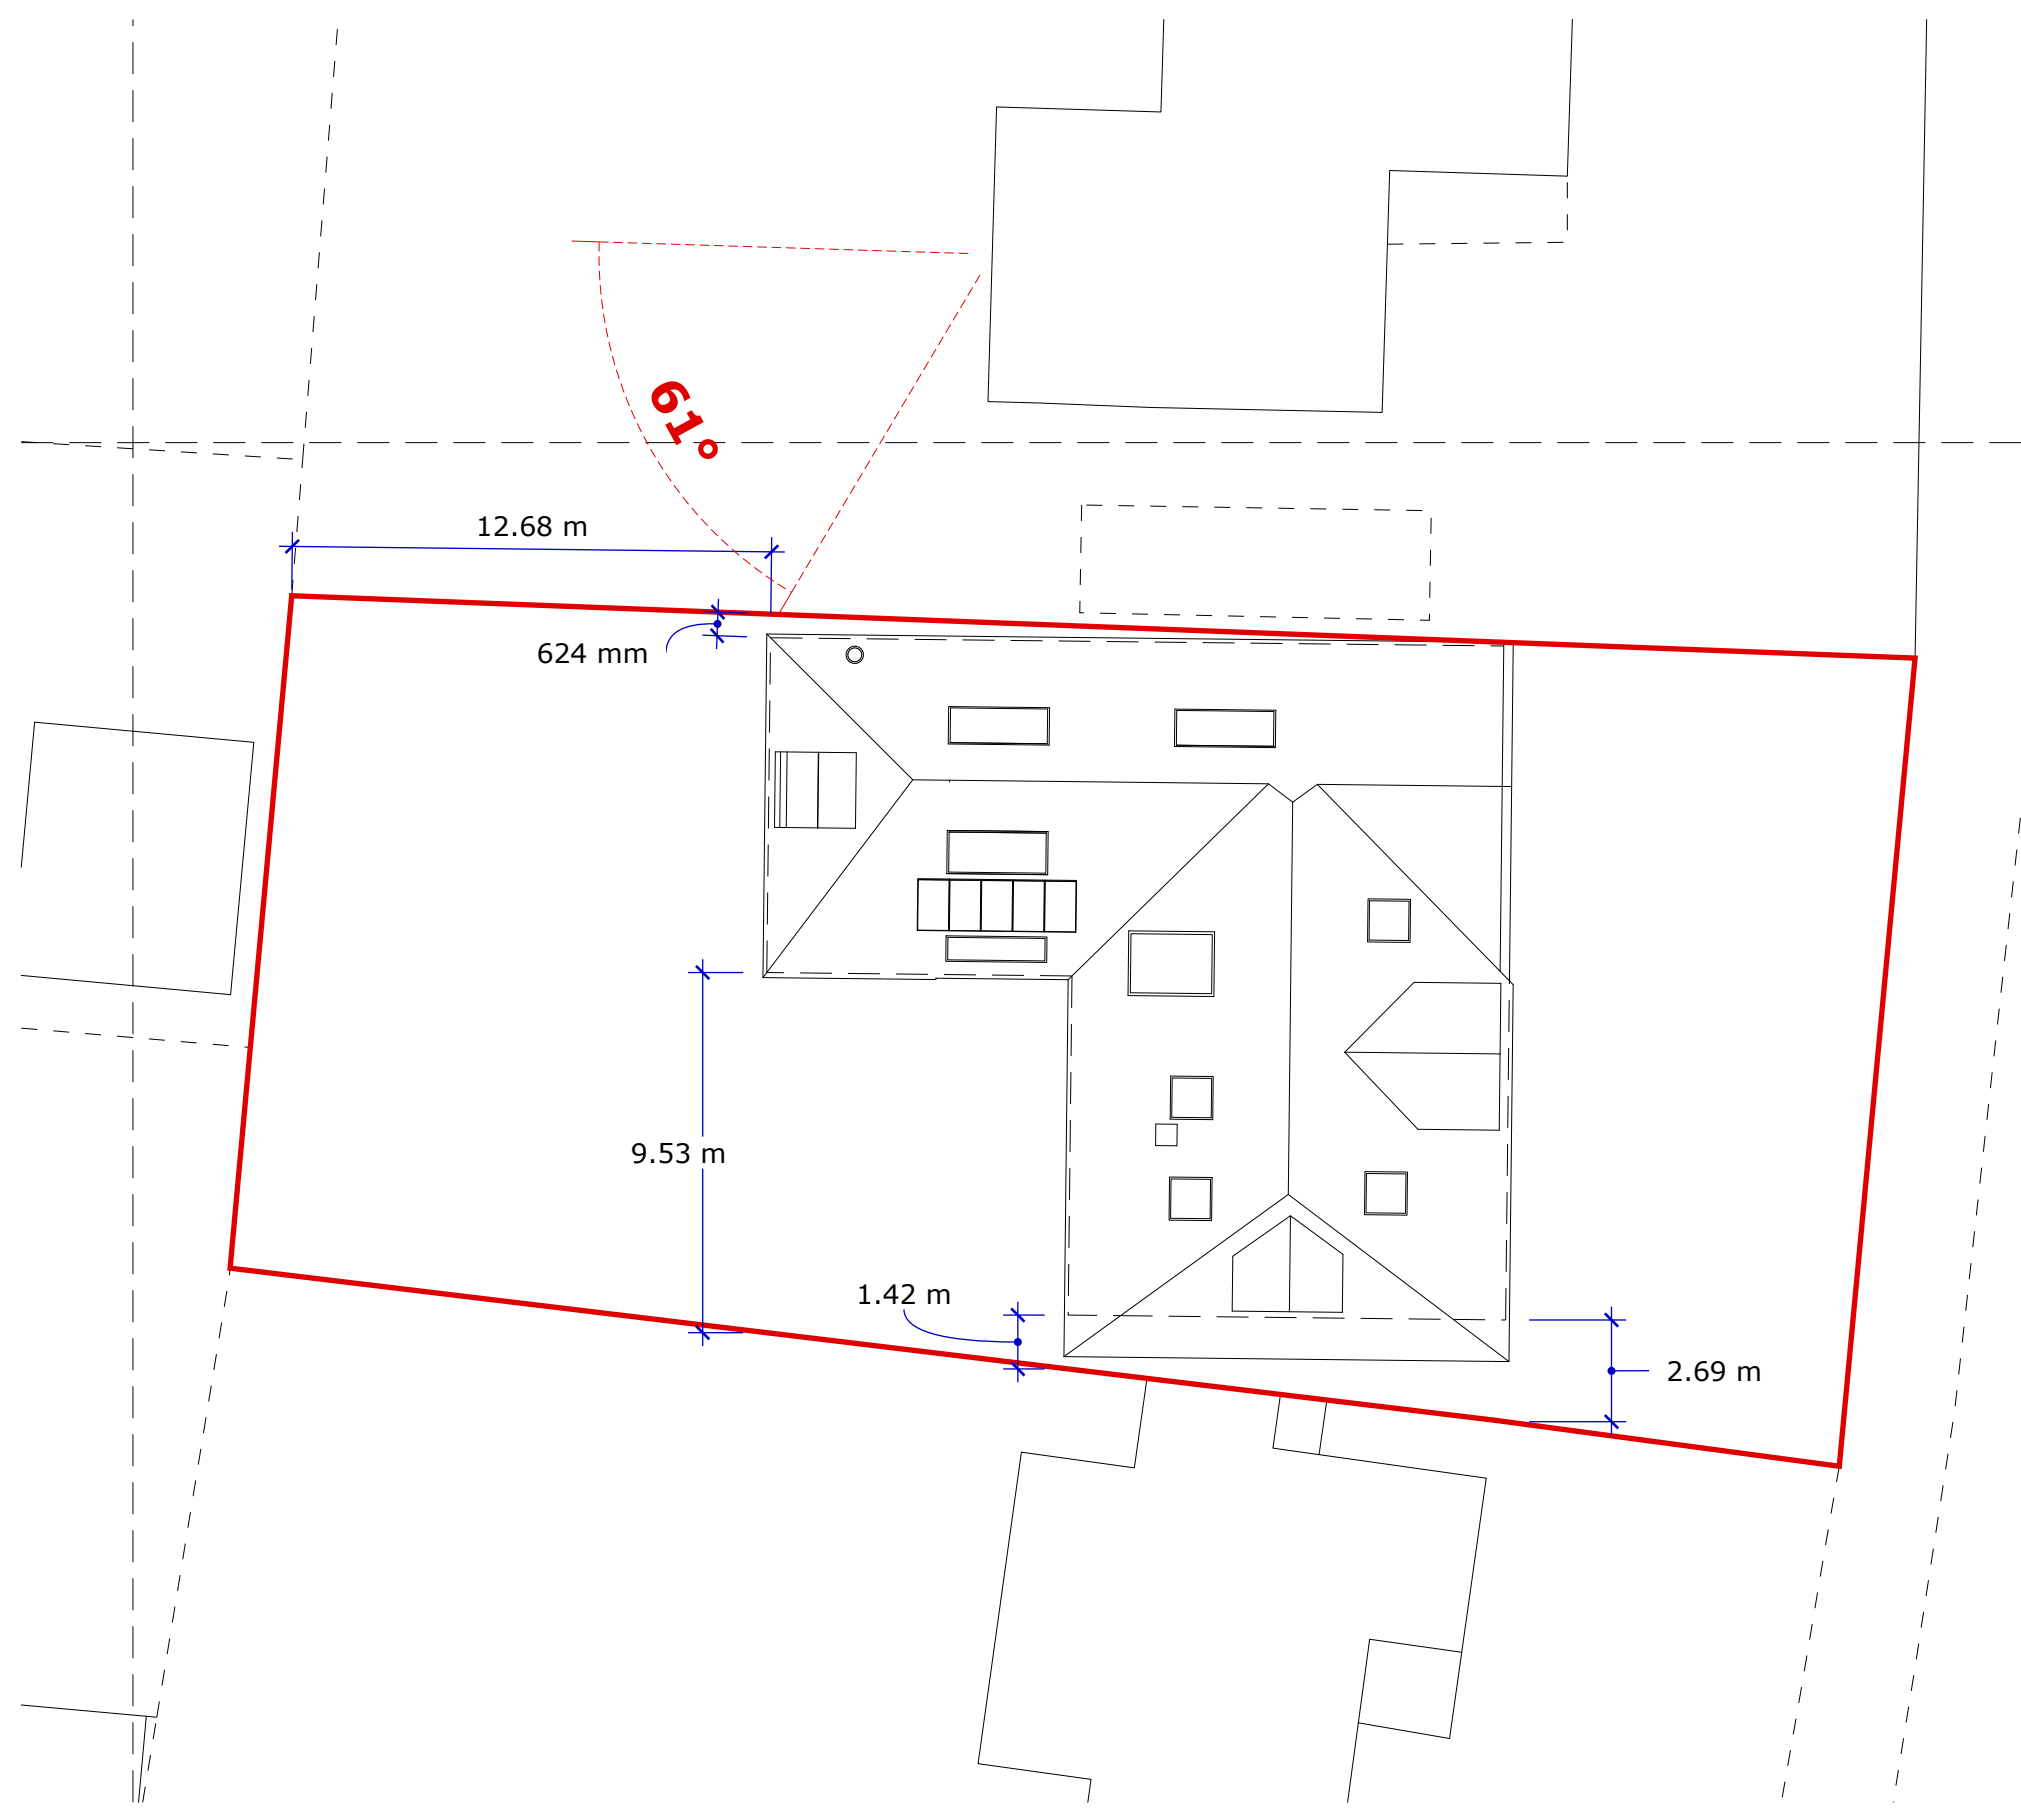


6.7m

PIGEONHOUSE LANE

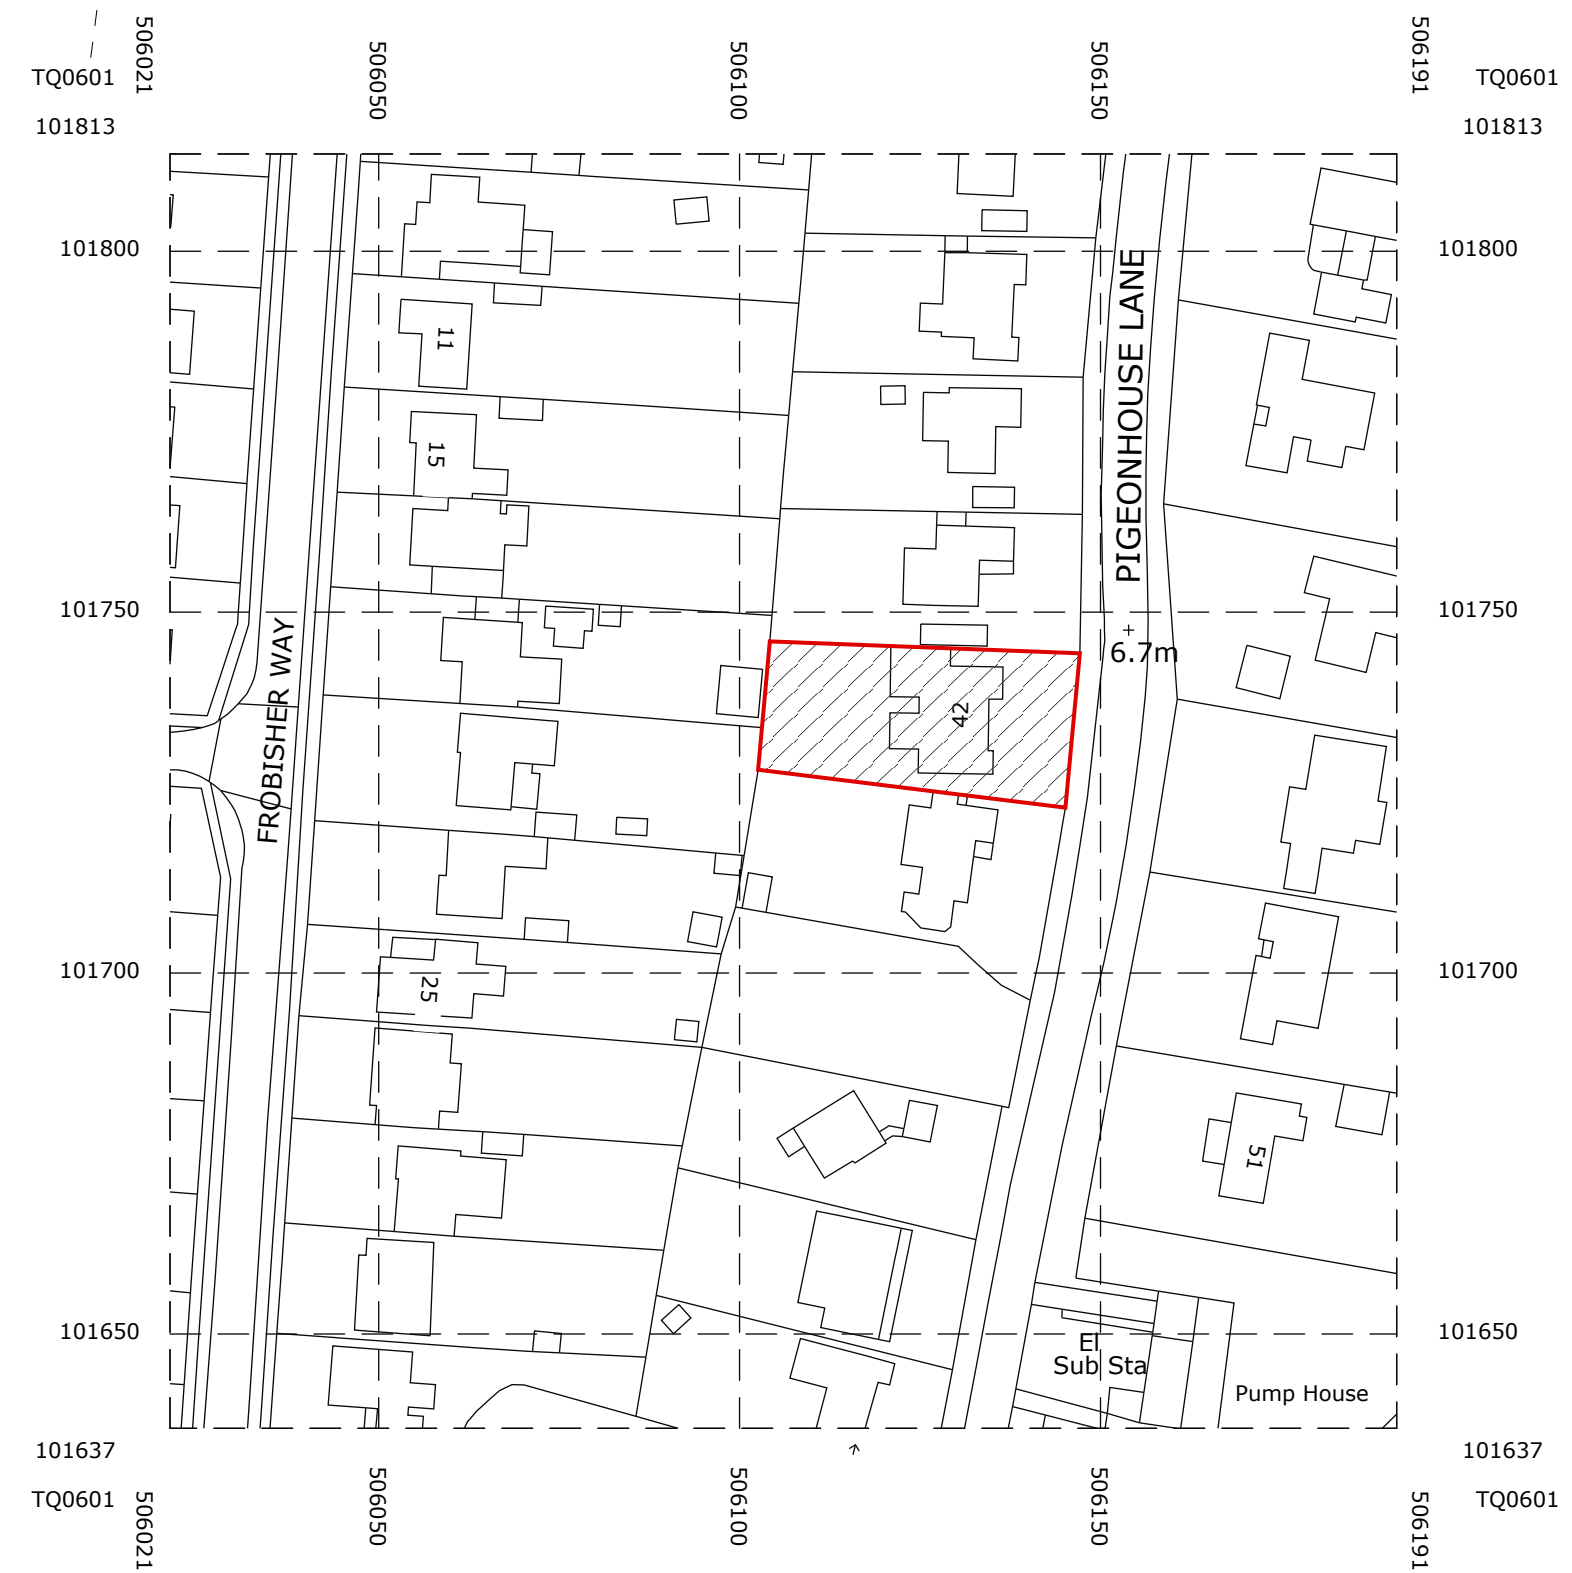

© Crown copyright 2021 Ordnance Survey 100053143

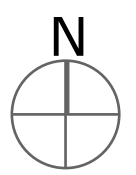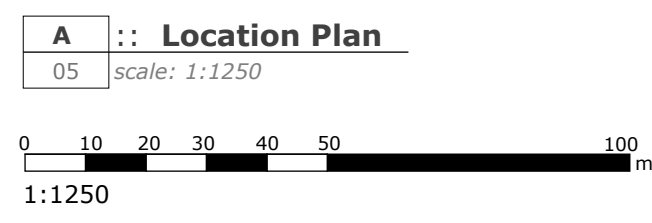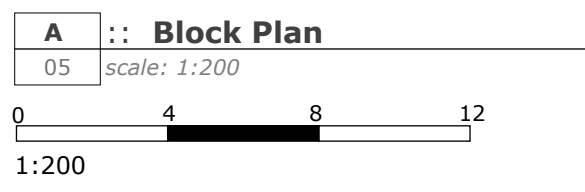 

BUILDVIEW STUDIO
www.buildview.co.uk
studio@buildview.co.uk
01903 240330

All dimensions must be checked on site and not scaled from this drawing, apart from the local authority. These drawings have been scaled from the client supplied documents and not surveyed.

Any works commencing on site prior to obtaining full planning and building regulations approval including full condition discharge, is entirely at the client's / contractor's risk.

The contractor is responsible for taking and checking all levels and dimensions prior to ordering materials and starting work on site.

Any discrepancies are to be reported to BuildView prior to commencing any works.

All building work is to be carried out in accordance with building regulations and to the satisfaction of the local authority and as such additional unforeseen building works may be required on site.

These drawings do not constitute full working drawings.

All drawings are copyright of BuildView and may not be copied or reproduced by any third party without prior written consent.

Party walls actions are the responsibility of the client.

Address:
42 Pigeonhouse Ln Rustington,
Littlehampton BN16 2BE


Client:
Ms Rosi Muensterer


Title:
Single storey rear extension and
hip to gable
loft conversion with
2 x dormers following
thedemolition of existing rear
conservatory

Rev 1 - LPA PA Submission
Rev 2 - Addition of Dimms

Date: September 14, 2021
Job: 2068

Sheet:
A 05

 

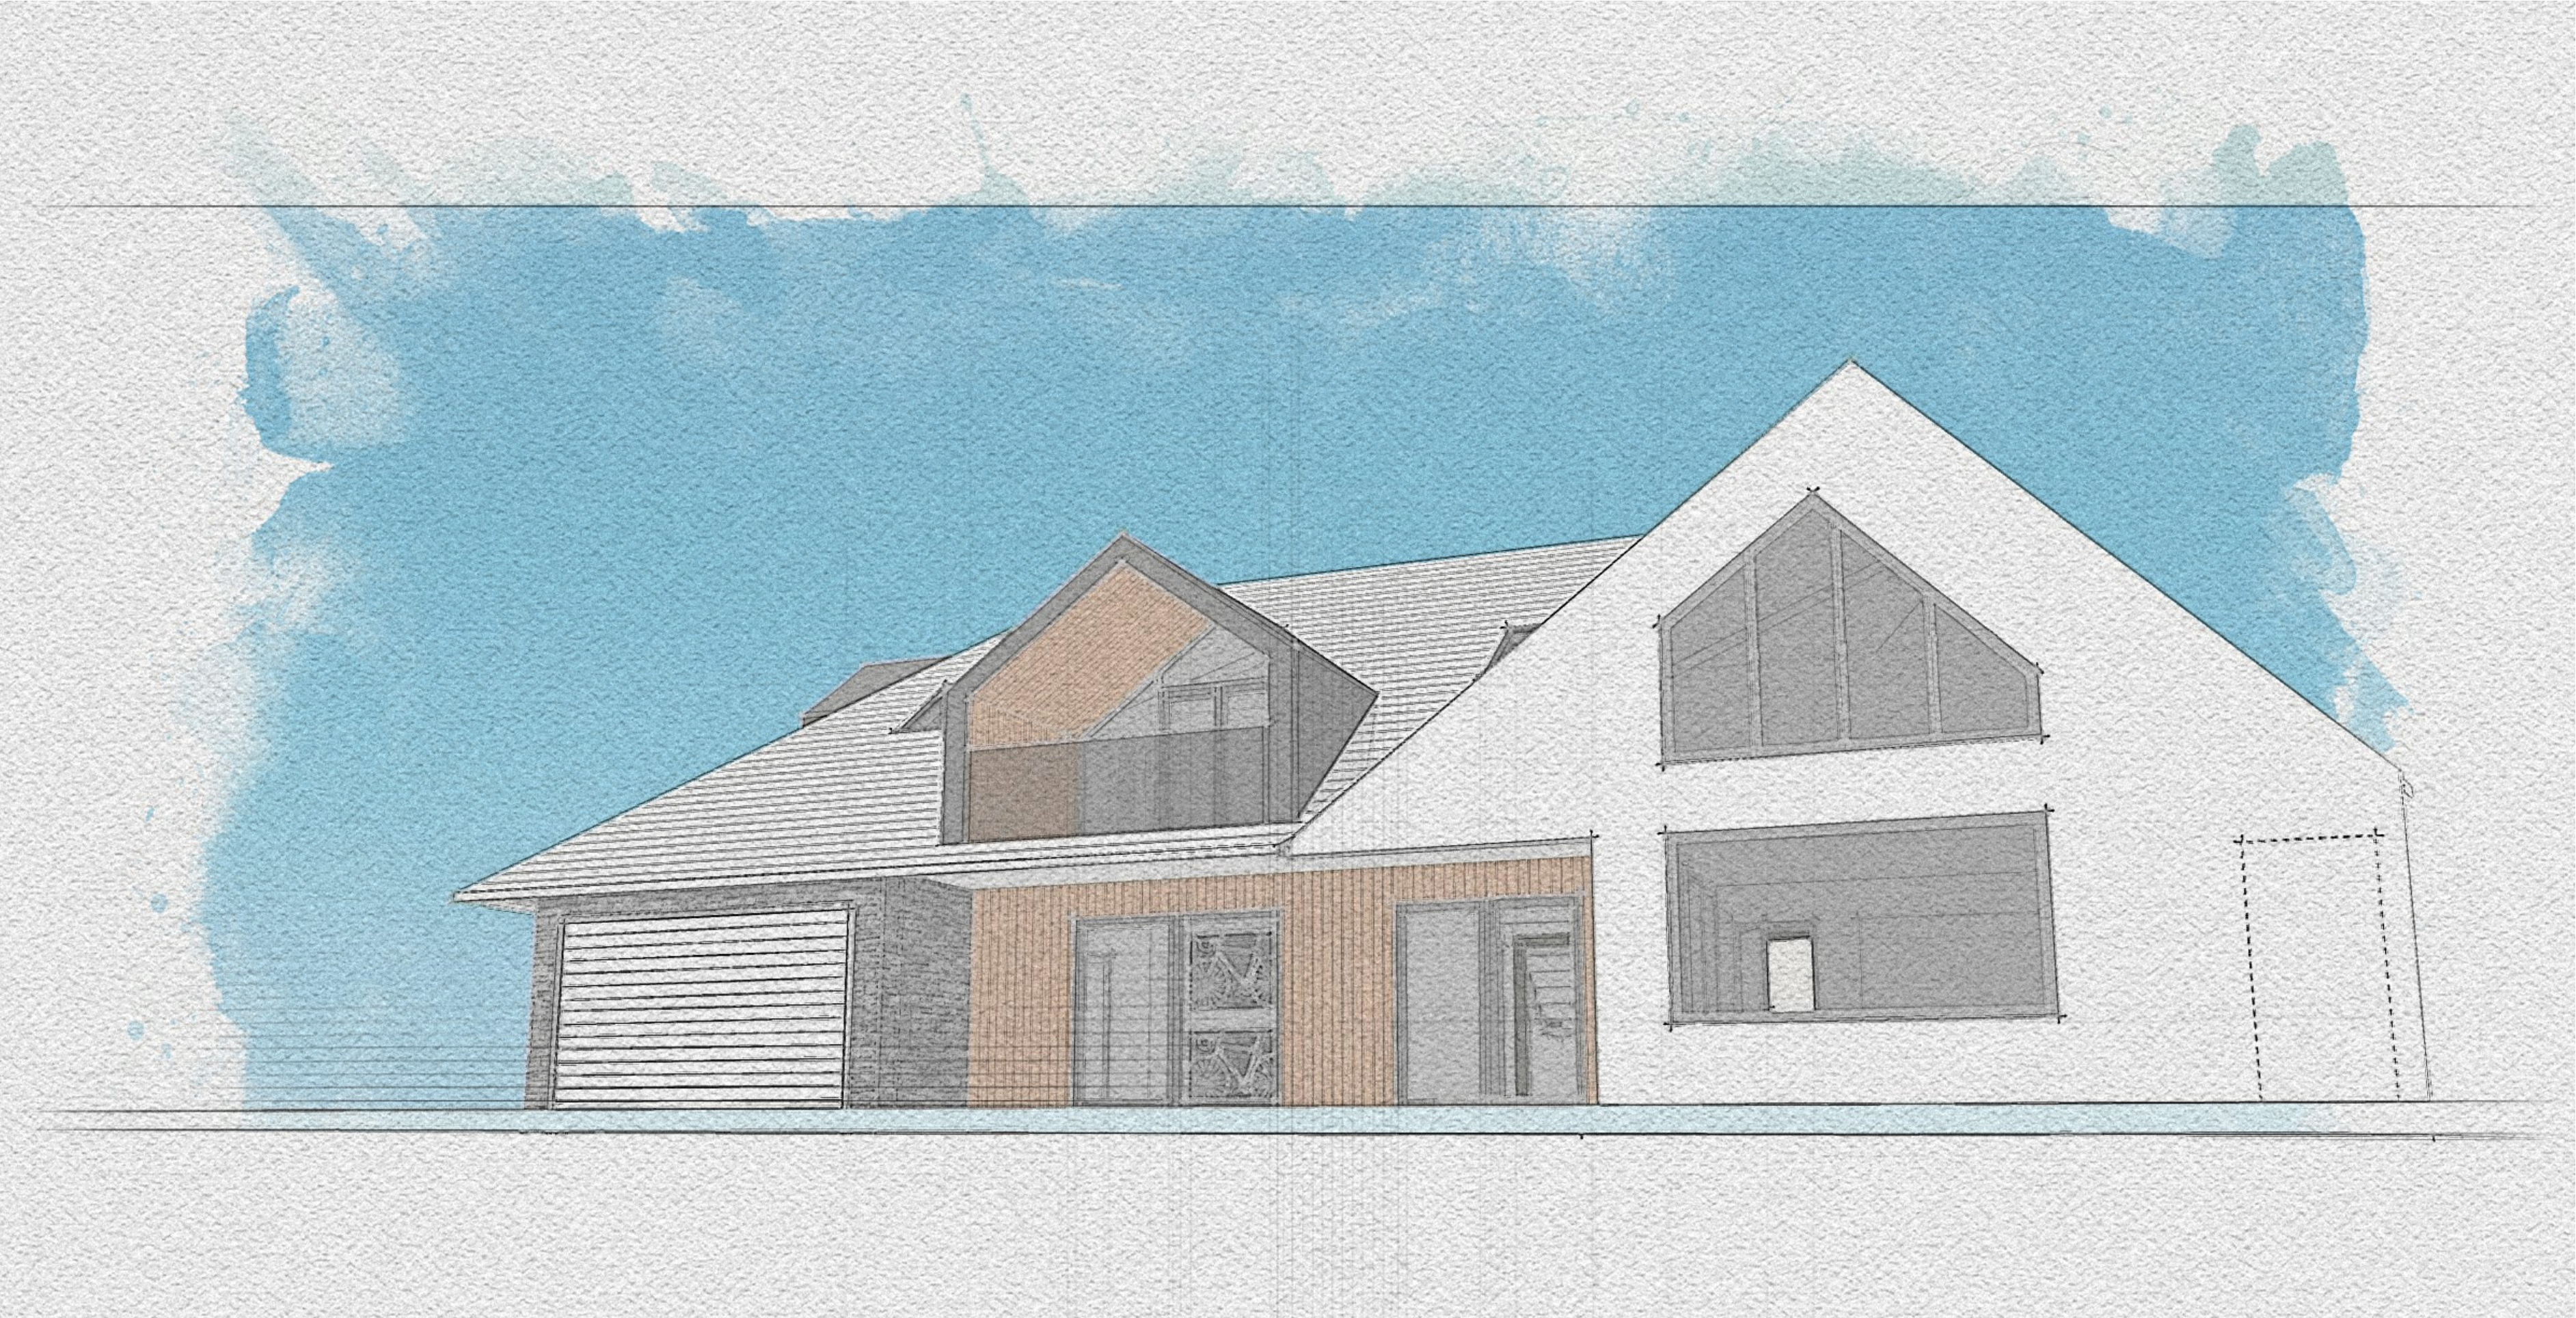

A	:: Perspective & Materials
06	scale: N/A



PEARL BLACK EXTERIOR
STONE CLADDING



SIBERIAN LARCH SHADOW
GAP CLADDING




STANDING SEAM METAL
CLADDING IN DARK GREY



SAND & CEMENT RENDER
PAINTED WHITE



COMPOSITE SLATE
TILES

 

BUILDVIEW STUDIO
www.buildview.co.uk
studio@buildview.co.uk
01903 240330

All dimensions must be checked on site and not scaled from this drawing, apart from the local authority. These drawings have been scaled from the client supplied documents and not surveyed.

Any works commencing on site prior to obtaining full planning and building regulations approval including full condition discharge, is entirely at the client's / contractor's risk.

The contractor is responsible for taking and checking all levels and dimensions prior to ordering materials and starting work on site.

Any discrepancies are to be reported to BuildView prior to commencing any works.

All building work is to be carried out in accordance with building regulations and to the satisfaction of the local authority and as such additional unforeseen building works may be required on site.

These drawings do not constitute full working drawings.

All drawings are copyright of BuildView and may not be copied or reproduced by any third party without prior written consent.

Party walls actions are the responsibility of the client.

Address:
42 Pigeonhouse Ln Rustington,
Littlehampton BN16 2BE

Client:
Ms Rosi Muensterer

Title:
Single storey rear extension and
hip to gable
loft conversion with
2 x dormers following
thedemolition of existing rear
conservatory


Rev 1 - LPA PA Submission
Rev 2 - Addition of Dimms

Date: September 14, 2021
Job 2068

Sheet:

A 06



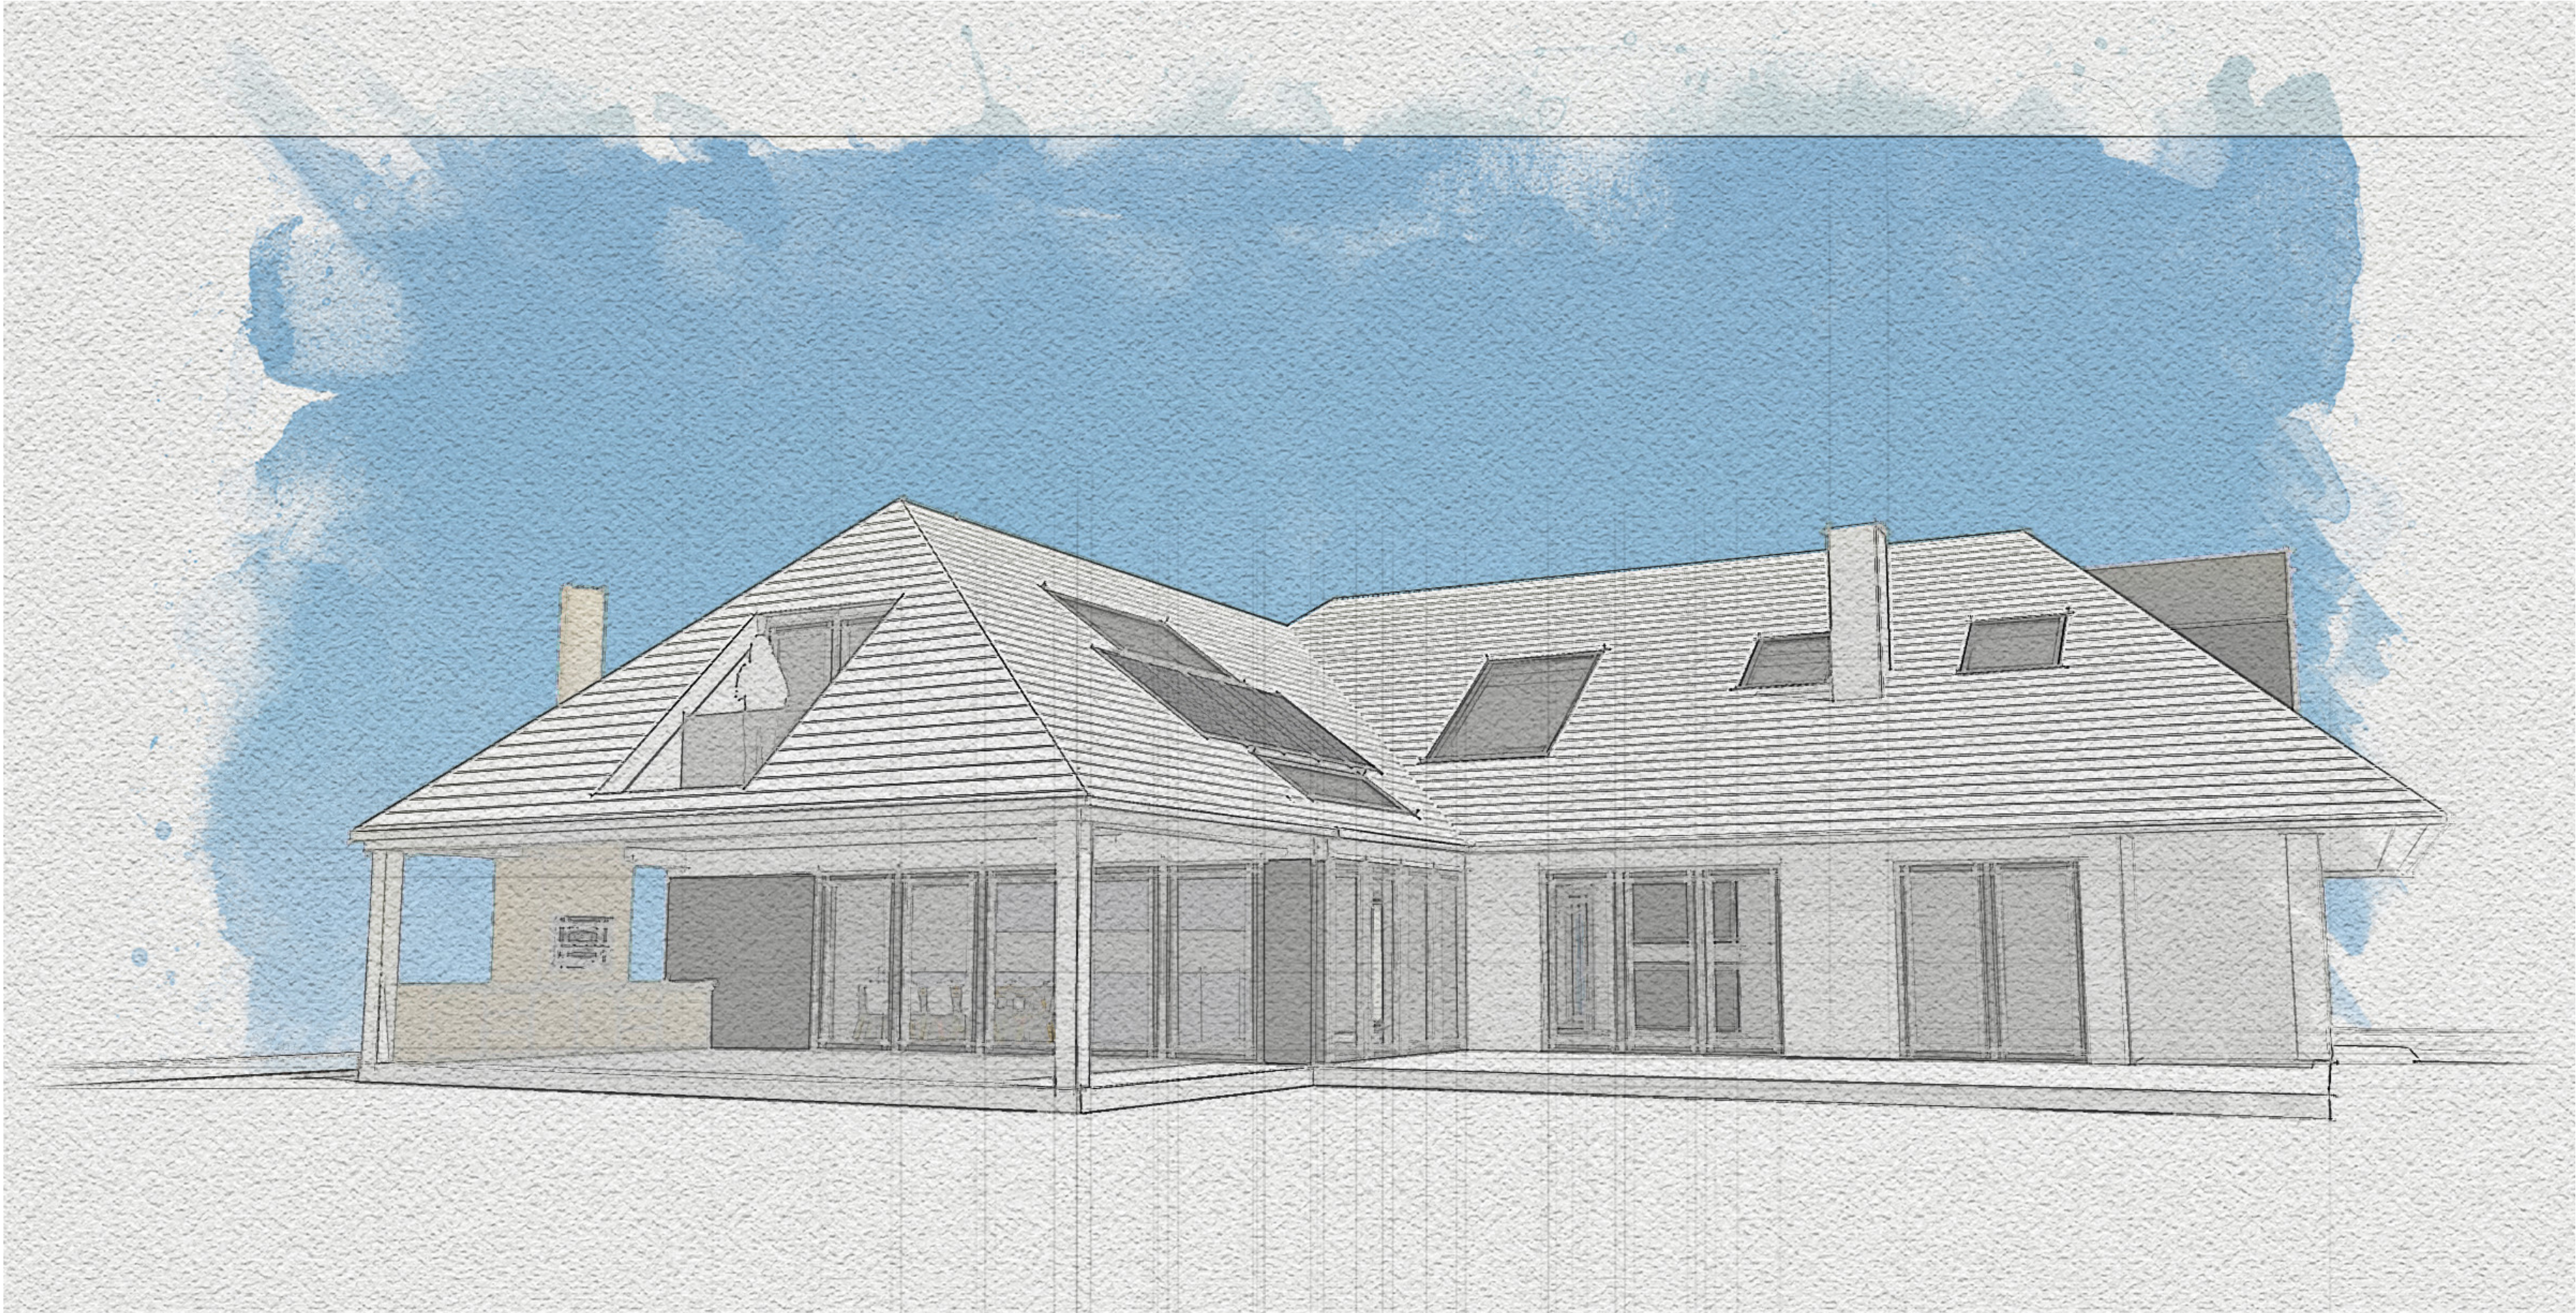

A	:: Perspective & Materials
07	scale: N/A



PEARL BLACK EXTERIOR
STONE CLADDING



SIBERIAN LARCH SHADOW
GAP CLADDING




STANDING SEAM METAL
CLADDING IN DARK GREY



SAND & CEMENT RENDER
PAINTED WHITE



COMPOSITE SLATE
TILES

 

All dimensions must be checked on site and not scaled from this drawing, apart from the local authority. These drawings have been scaled from the client supplied documents and not surveyed.

Any works commencing on site prior to obtaining full planning and building regulations approval including full condition discharge, is entirely at the client's / contractor's risk.

The contractor is responsible for taking and checking all levels and dimensions prior to ordering materials and starting work on site.

Any discrepancies are to be reported to BuildView prior to commencing any works.

All building work is to be carried out in accordance with building regulations and to the satisfaction of the local authority and as such additional unforeseen building works may be required on site.

These drawings do not constitute full working drawings.

All drawings are copyright of BuildView and may not be copied or reproduced by any third party without prior written consent.

Party walls actions are the responsibility of the client.

Address:
42 Pigeonhouse Ln Rustington,
Littlehampton BN16 2BE

Client:
Ms Rosi Muensterer

Title:
Single storey rear extension and
hip to gable
loft conversion with
2 x dormers following
thedemolition of existing rear
conservatory


Rev 1 - LPA PA Submission
Rev 2 - Addition of Dimms

Date: September 14, 2024
Job: 2068

Sheet:

A 07



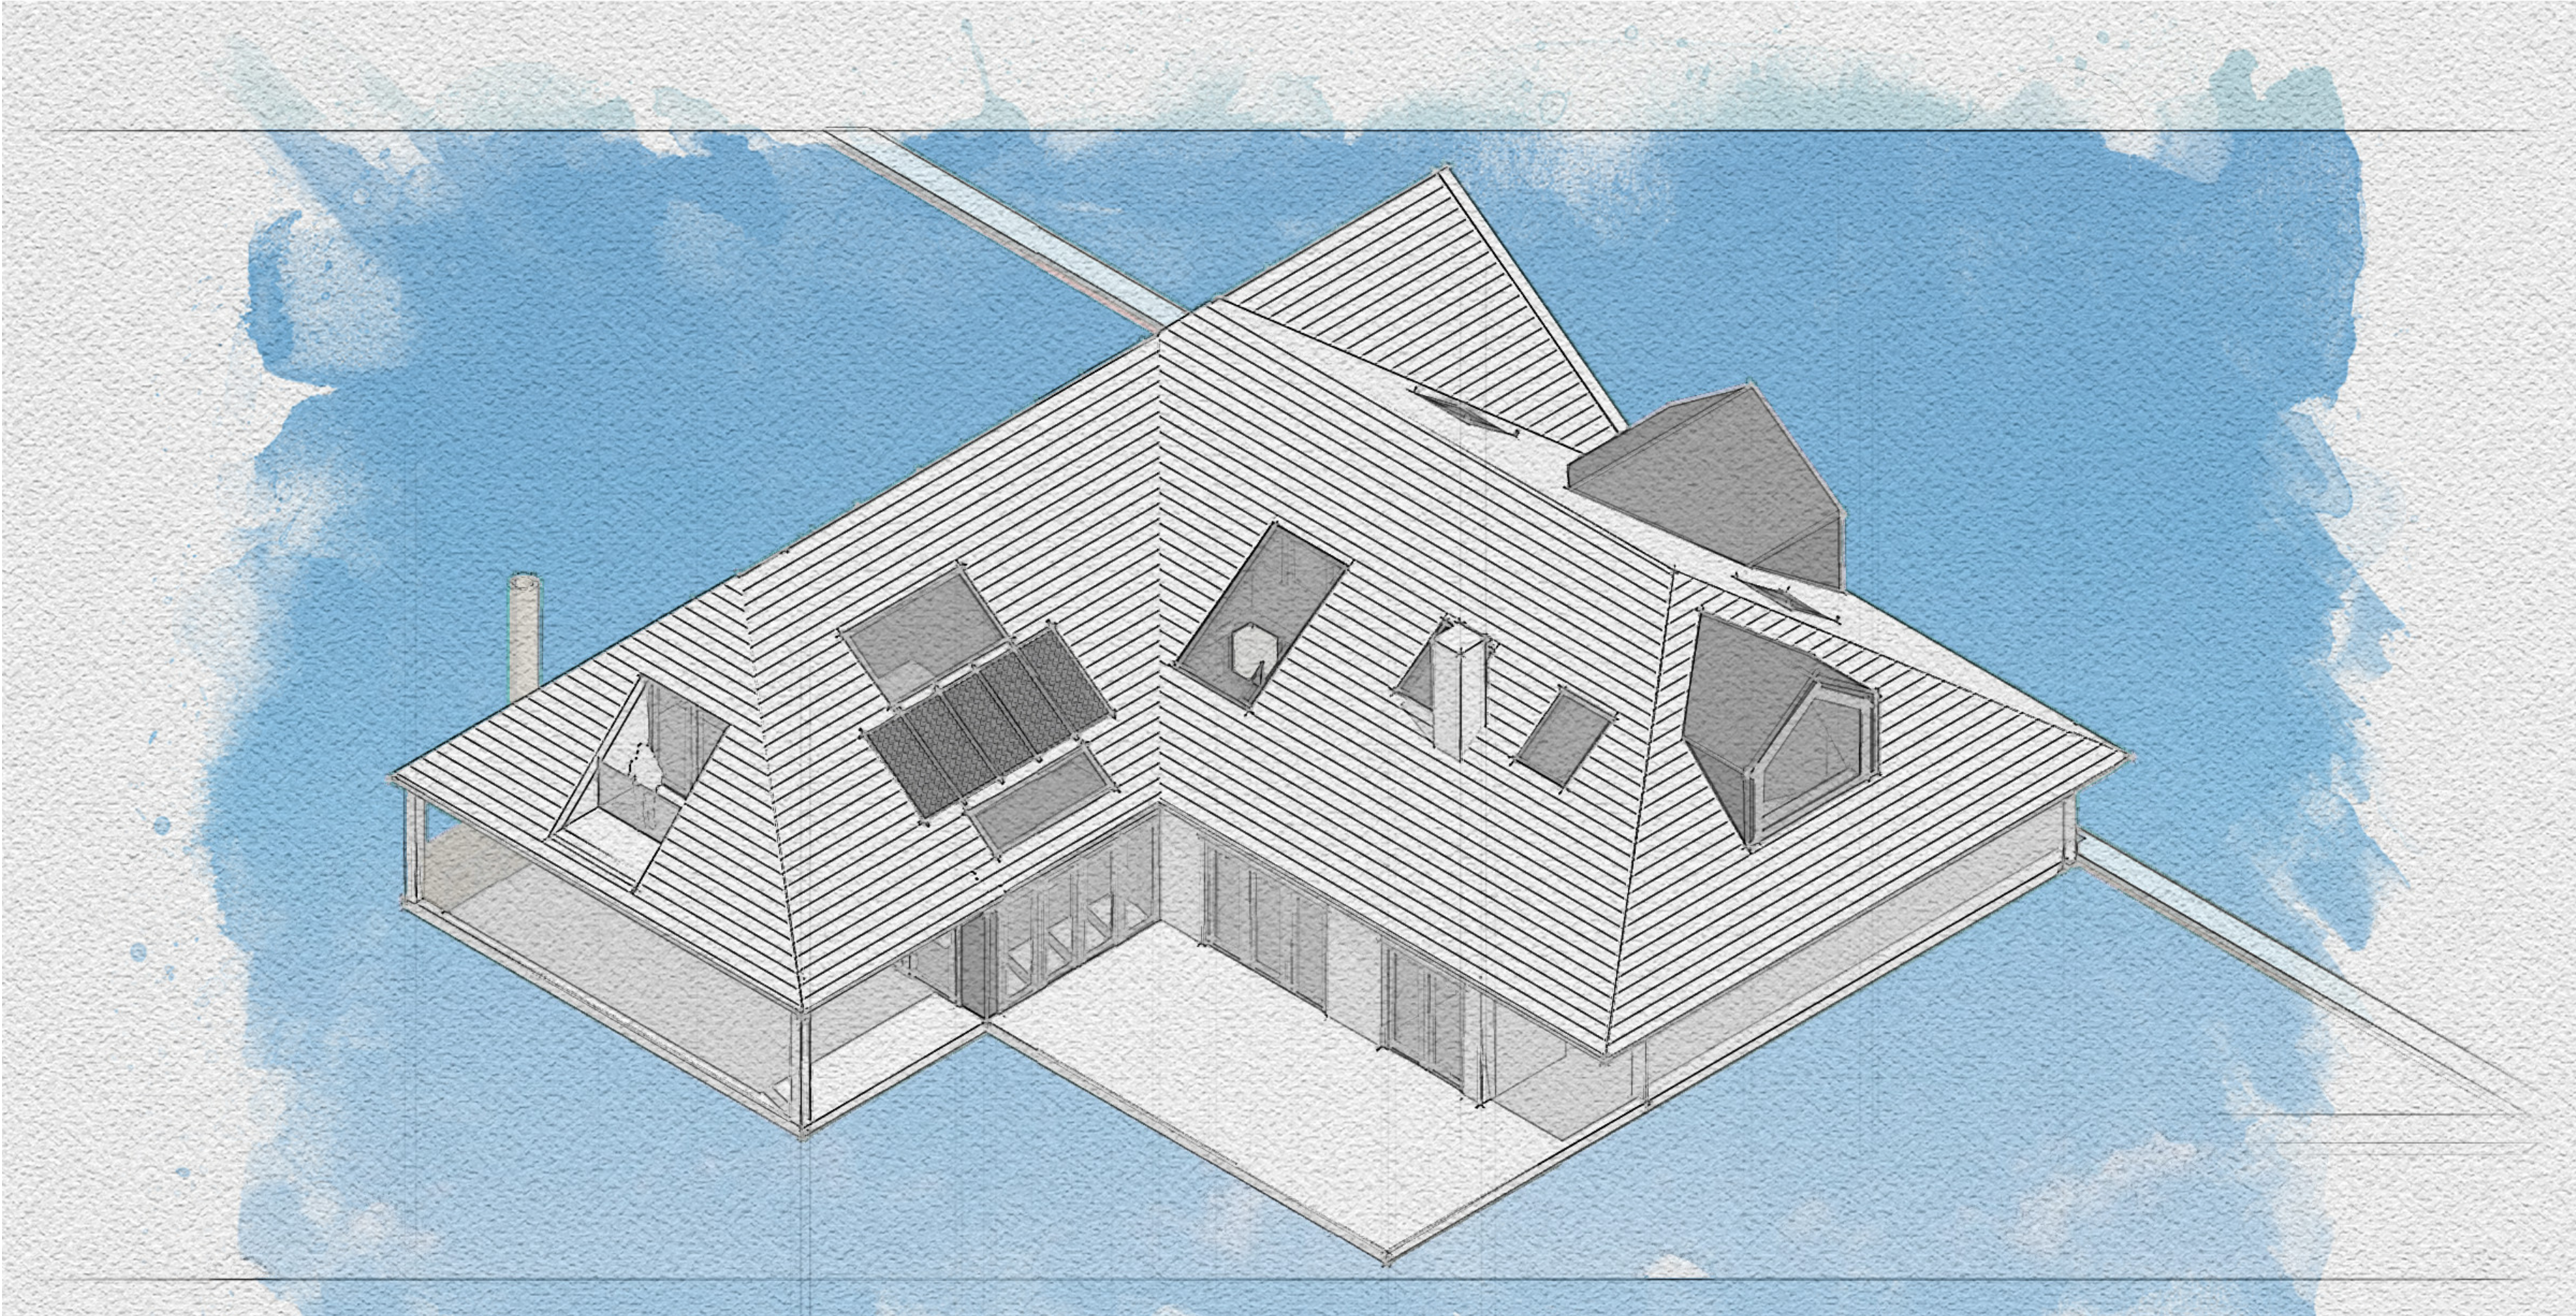

A	:: Perspective & Materials
08	scale: N/A



PEARL BLACK EXTERIOR
STONE CLADDING



SIBEREIAN LARCH SHADOW
GAP CLADDING




STANDING SEAM METAL
CLADDING IN DARK GREY



SAND & CEMENT RENDER
PAINTED WHITE



COMPOSITE SLATE
TILES

 

All dimensions must be checked on site and not scaled from this drawing, apart from the local authority. These drawings have been scaled from the client supplied documents and not surveyed.

Any works commencing on site prior to obtaining full planning and building regulations approval including full condition discharge, is entirely at the client's / contractor's risk.

The contractor is responsible for taking and checking all levels and dimensions prior to ordering materials and starting work on site.

Any discrepancies are to be reported to BuildView prior to commencing any works.

All building work is to be carried out in accordance with building regulations and to the satisfaction of the local authority and as such additional unforeseen building works may be required on site.

These drawings do not constitute full working drawings.

All drawings are copyright of BuildView and may not be copied or reproduced by any third party without prior written consent.

Party walls actions are the responsibility of the client.

Address:
42 Pigeonhouse Ln Rustington,
Littlehampton BN16 2BE

Client:
Ms Rosi Muensterer

Title:
Single storey rear extension and
hip to gable
loft conversion with
2 x dormers following
thedemolition of existing rear
conservatory

Rev 1 - LPA PA Submission
Rev 2 - Addition of Dimms

Date: September 14, 2021
Job: 2068

Sheet:
A 08 