


NOTES:


1. All dimensions are in mm and must be checked on site and not scaled from this drawing.
2. Drawings are to be read in conjunction with accompanying documents.
3. Any errors or inaccuracies should be brought to the attention of Amber Living.



EXISTING REAR ELEVATION

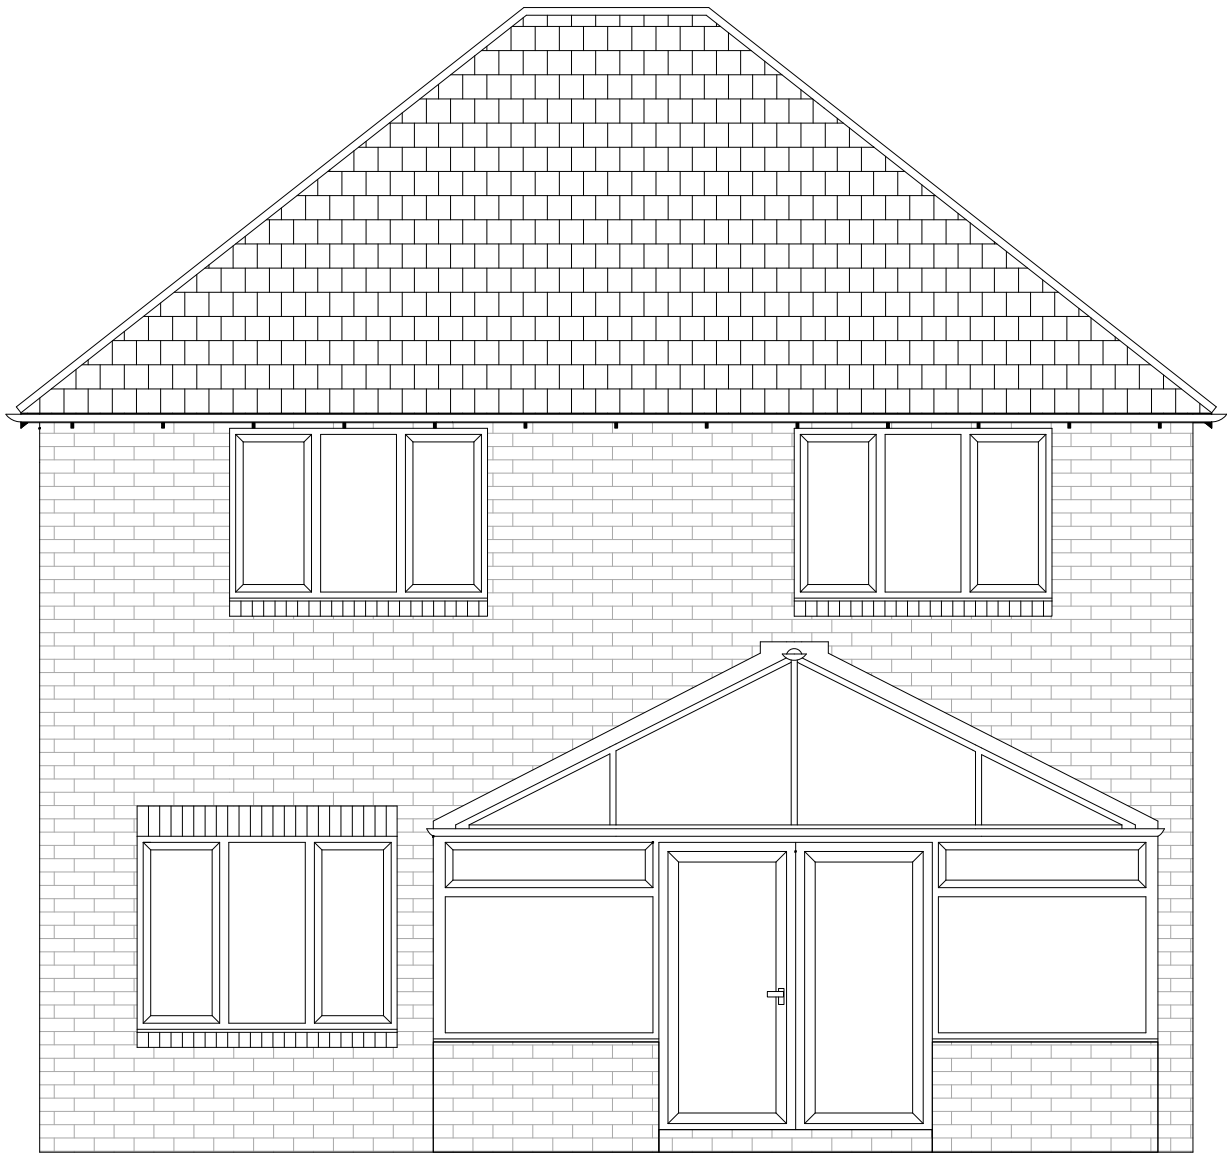

PROPOSED REAR ELEVATION

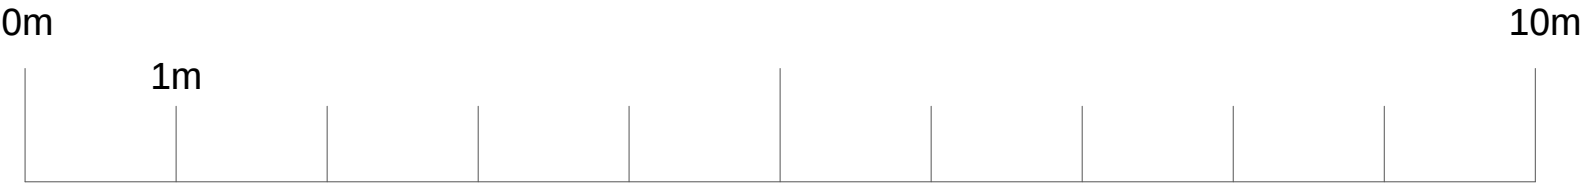

Scale 1:50

No.	Description	Date
Amendments:		
Address: 17 Barwick Close Rustington BN16 3TT		Client: Mrs Green
Drawing Title: Existing & Proposed Rear Elevation		Drawing Ref.: mb/03/barwick close 17
 Planning Applications Building Regulation Drawings Design Consultants Party Wall Surveyors Building Surveys/ Homebuyers Survey		 Project Management Disabled Access Auditing Building Defect Analysis CDM Expert Witness
Contact Details:	Telephone: 01273 384974	Fax: 01273 384976
Contact Address:	Maritime House, Basin Road North, Hove, BN41 1WR, East Sussex	
Scale:	Paper:	Date:
1:50	A3	01/10/12
Revision No:		Checked By:
		JJ
Direction:		