

GENERAL NOTES

The scheme is subject to Town Planning and all other necessary consents. Dimensions, areas and levels, where given on drawings, are to be checked on site. All dimensions are to be checked on site. Do not scale other than for plotting purposes. Do not scale other than for plotting purposes. All relevant consents and/or specialists with drawings/consents and any discrepancies or omissions shall be referred to the client before the affected work commences. The quantities relating to design of foundations, building works and any other works shall be referred to the structural engineering team. All feasibility studies are subject to full site survey, feasibility of all relevant trades and building operations still comply with the recommendations of British Standard (BS) 5800:1989 parts 1-13 inclusive. All design and construction is to be in accordance with the Construction, Design and Management Regulations 2007.

NOTES





Proposed site plan taken from drawing CHQ.13.10201-400

Existing site plan taken from Cadplan Topo dwg 1850-01 dated April 2006.

combined with:

Mayer Brown Topo IR-SSLRUST.21/1

Existing trees/groups shown are taken from Arthur Amos Associates Tree Survey Plan 929-01 dated 10/01/2012

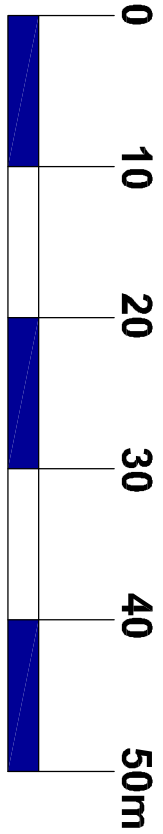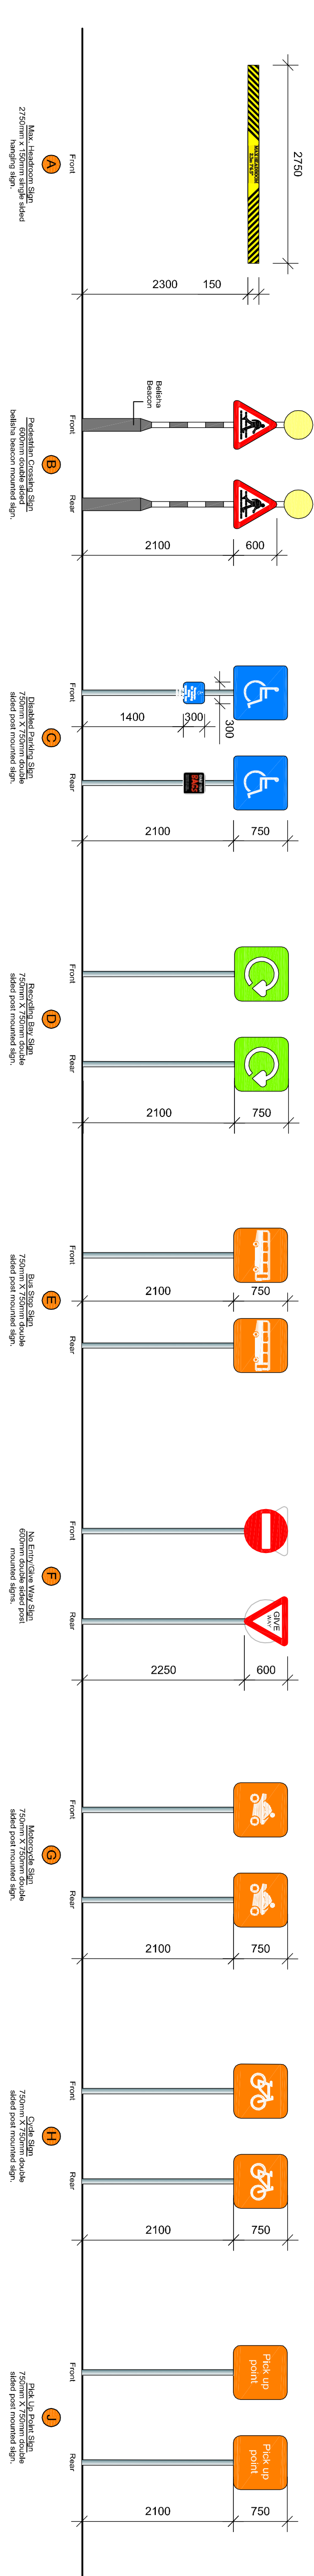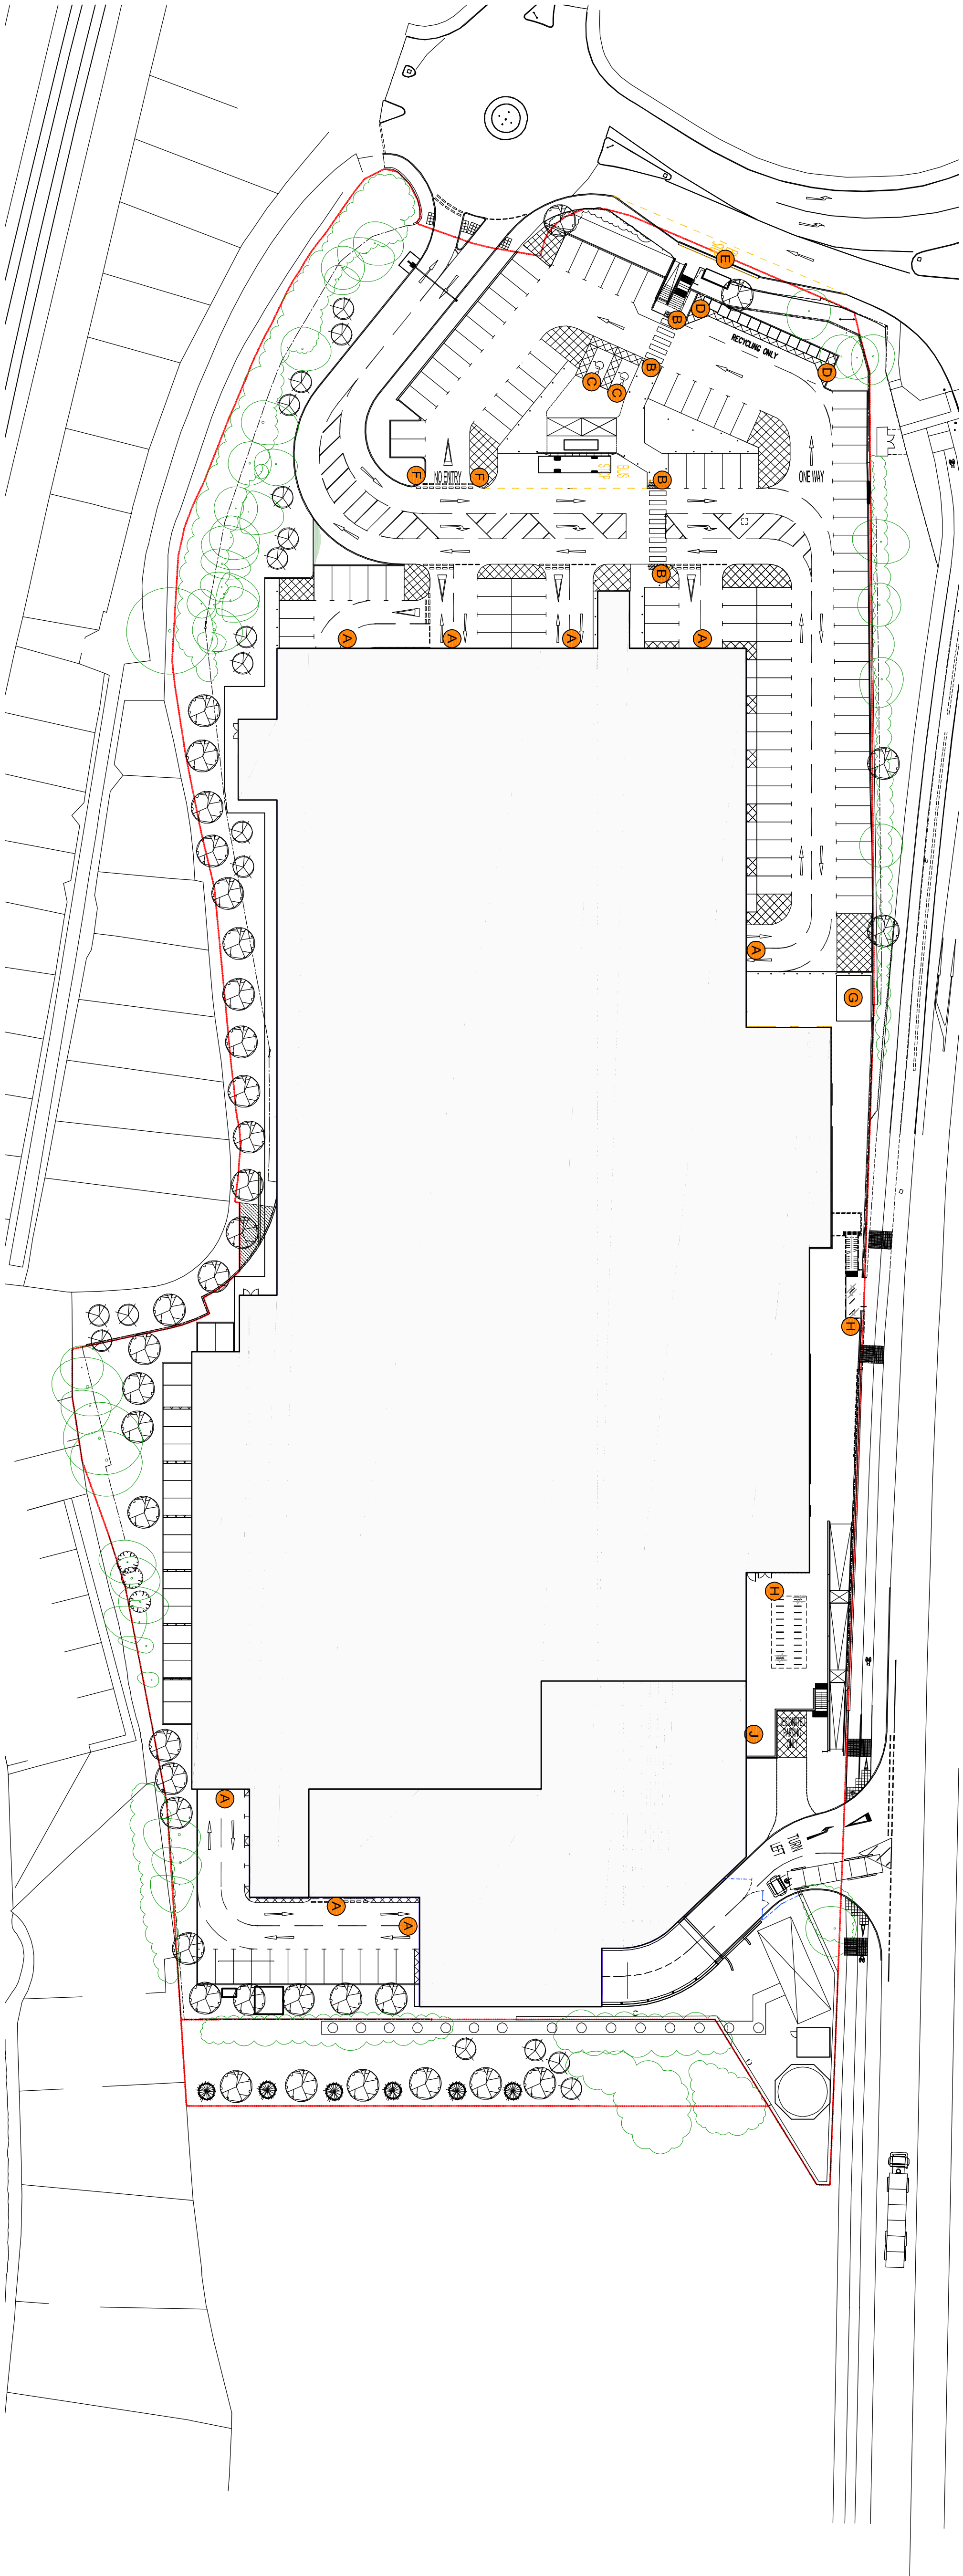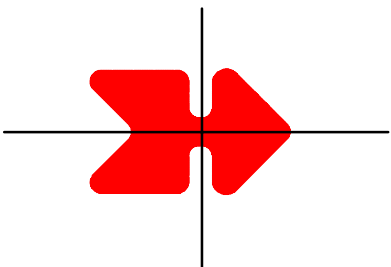

Proposed Car Park
Signage



New Road
RUSTINGTON



PLANNING	
REF	DATE
CLIENT	BT

DRAWING

DATE 15.02.2013 DRAWN YL
SCALE 1:500 @A1 CHECKED