



0m 1.0m 2.0m 3.0m 4.0m 5.0m

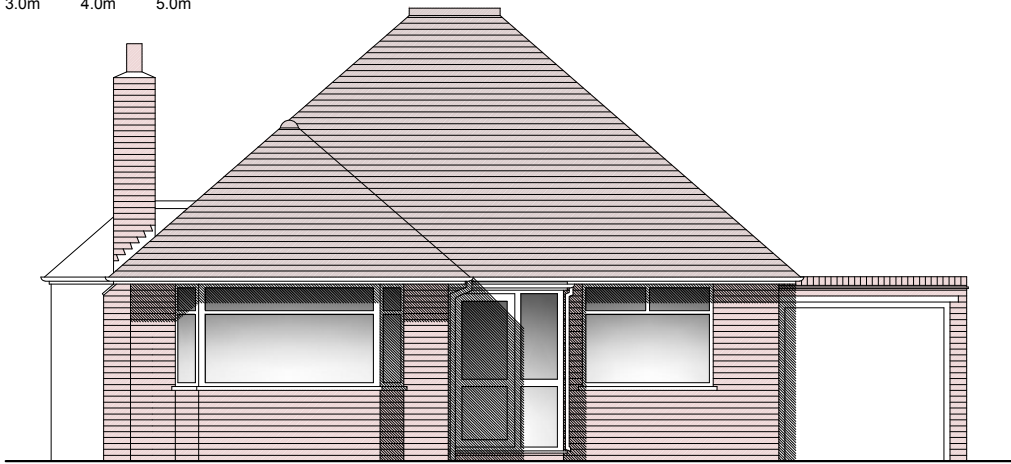


Proposed West Elevation (front)

Scale 1:100 @ A3

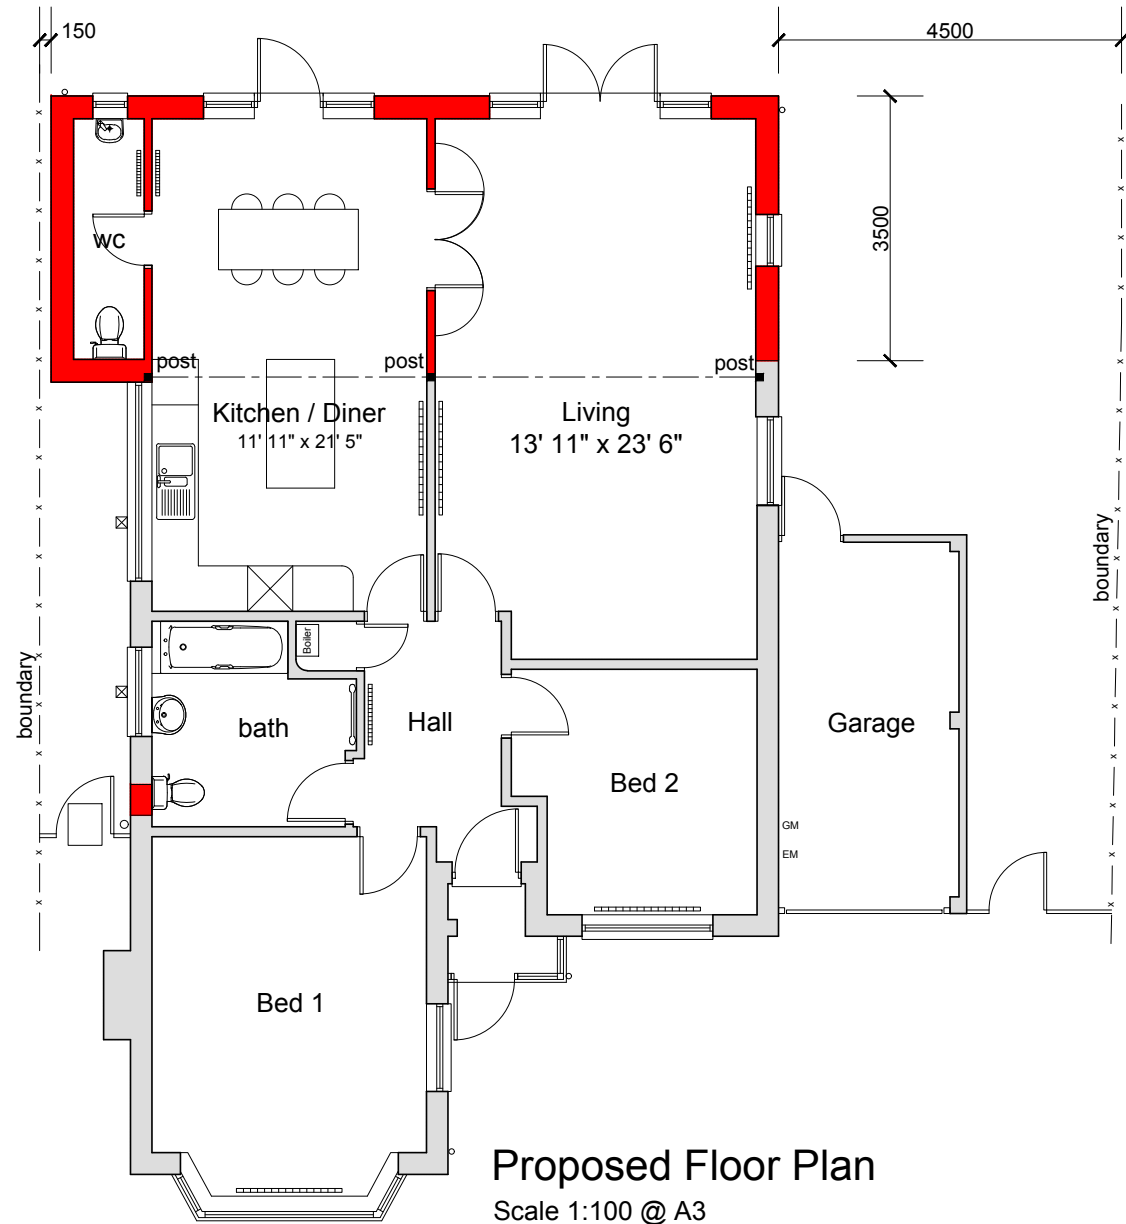


Proposed Floor Plan

Scale 1:100 @ A3

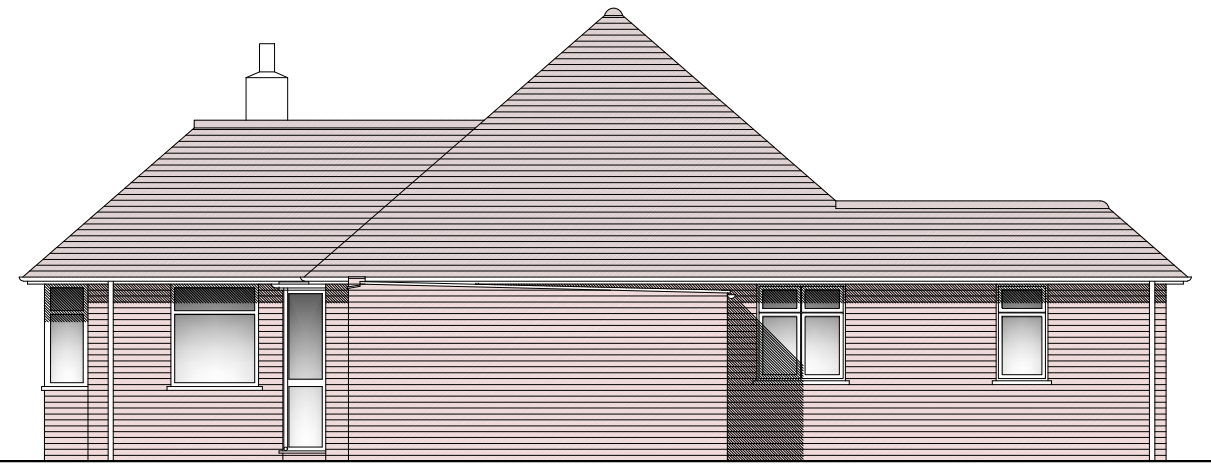


Proposed South Elevation (side)

Scale 1:100 @ A3

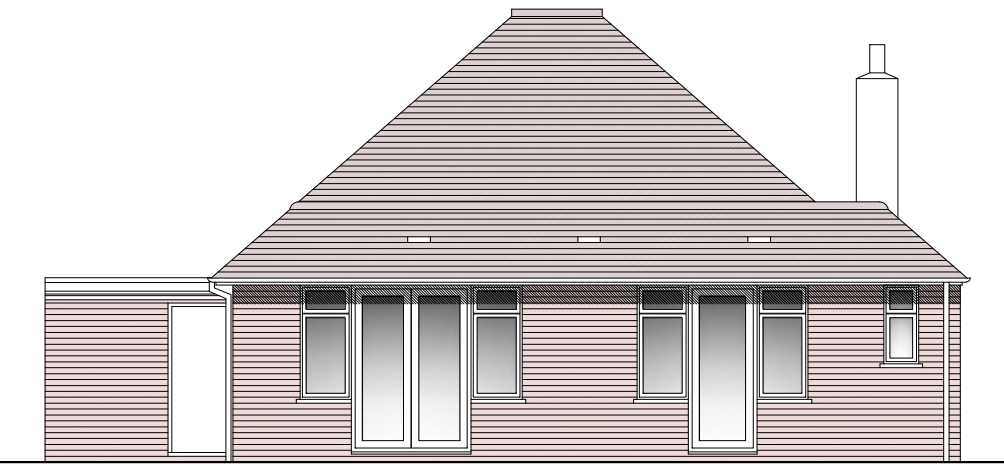

Proposed East Elevation (rear)

Scale 1:100 @ A3

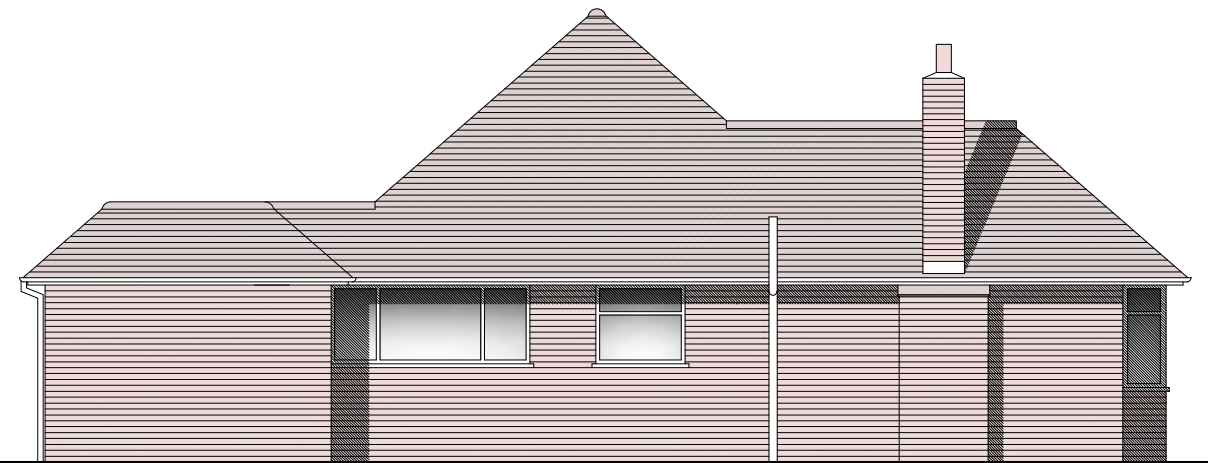

Proposed North Elevation (side)

Scale 1:100 @ A3

Material Schedule (Extension):

New Walls:
Face brickwork to match extg.

New Roof:
Pitched roof plain tiles to match
extg.
EPDM flat roof (concealed).

New Doors / Windows:
White uPVC doors / windows.

Rainwater Goods:
Black uPVC.

Rev B. 02.10.17 Minor amendment.
Rev A. 26.09.17 Minor amendment.

client	project	drawing	date	drawn	drawing no	revision
Mr & Mrs Williams	Extension at 15 Cheam Road Rustington, BN16 2EH	Proposed Plans & Elevations	Sept 17	pd	0241 / 102	B
			scale		CAD file name:	
			1:100 @ A3			

No dimensions to be scaled from drawing except for planning purposes. The contractor should check all dimensions on site.

Peter Davey Ltd
construction consultants

49 Park Drive
Rustington
West Sussex BN16 3DY
Tel: 01903 773105
Mob: 07941 402217
Email: peterdavey67@btinternet.com