



GENERAL NOTES

This scheme is subject to Town Planning and all other necessary consents. The drawings are prepared from the survey only approximate and subject to site survey. All dimensions are to be checked on site. The drawing is to be read in conjunction with all relevant constraints and/or specifications or variations are to be notified to the architects. All works relating to design of foundations, floor slabs and any structural elements are to be consistent for resolution. All feasibility studies are subject to full site The workshop of all relevant trades and building operations shall comply with the (BS) 8000:1989 parts 1-15 inclusive. All design and construction is to be in and Management Regulations 2007

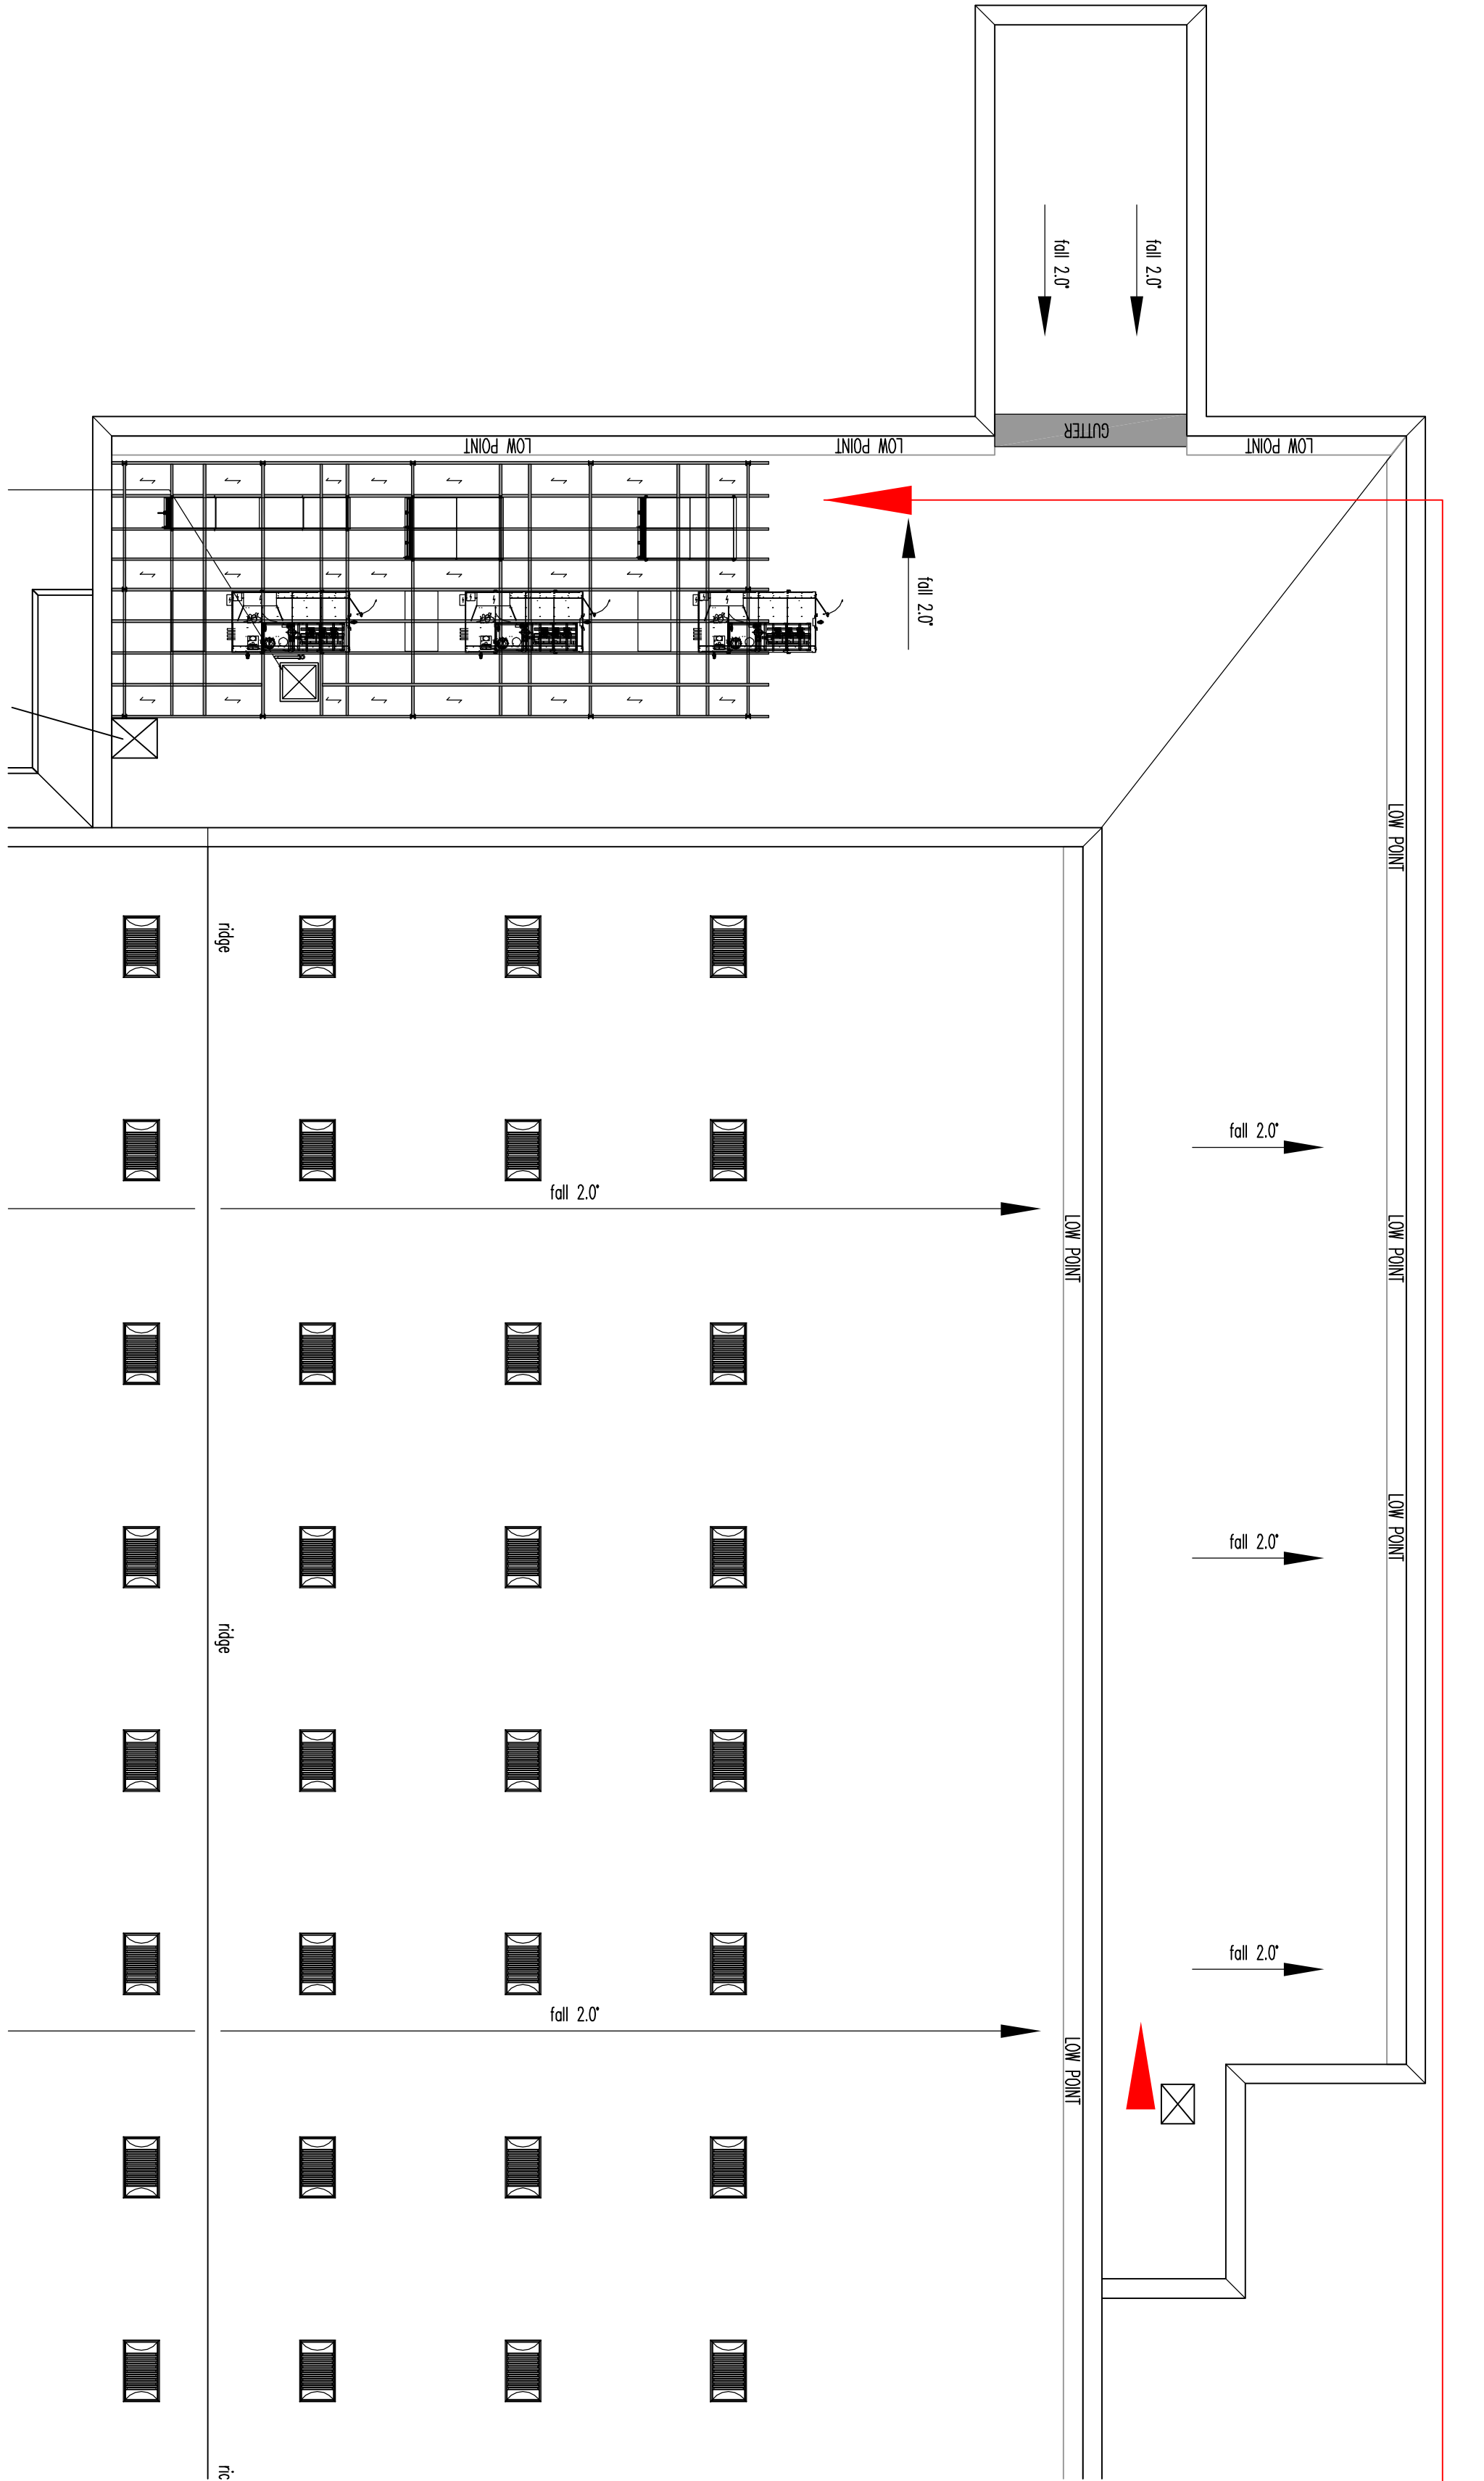


PART ROOF PLAN
SCALE 1:200

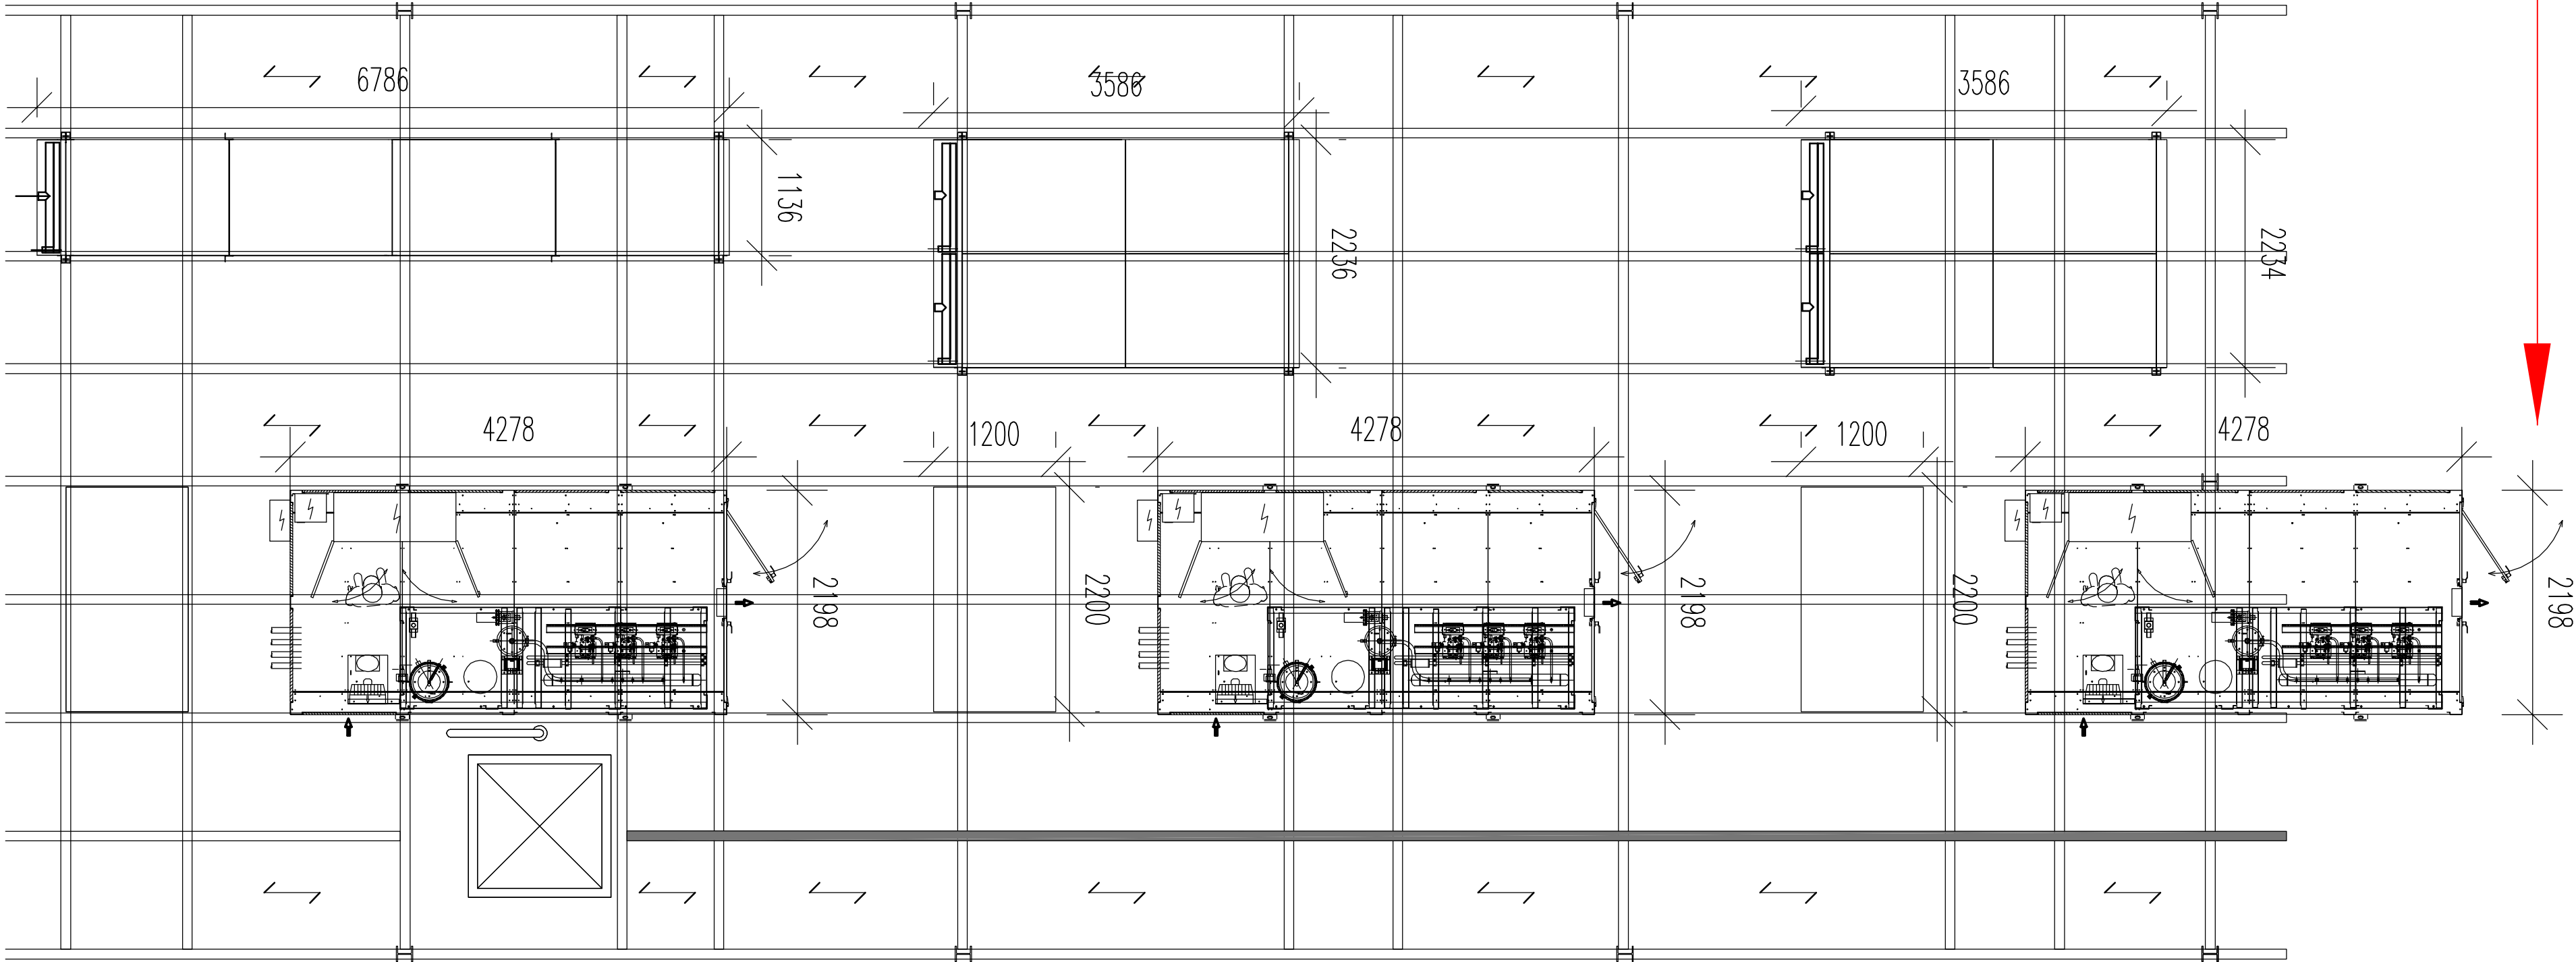


CONDENSER DETAILS PLAN
SCALE 1:50

FAN DETAILS - CONDENSER FAN X2				
Air Volume	2.2	m ³ /s	Resistance	30
Absorbed Power	N/A	kW (each)	Motor Rated Power	0.63
CONDENSER SOUND POWER LEVEL				
		dB		
Total		6.3		

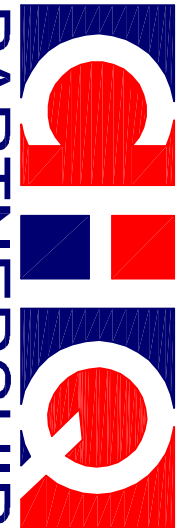

PARTNERSHIP
Architects • Building Surveyors

CHQ Partnership Ltd.
Barnack, Huntingdon, Cambs, Cambridgeshire
Telephone: 01455 889110
Email: design@chq-architects.co.uk
www.chq-architects.co.uk

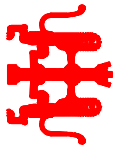

DATE: April 2013
SCALE: 1:500 / 1:500x1
CHECKED: []

CHQ.12.10201-PL36A

PLANNING

REV	DATE	BY

CLIENT

Sainsbury's

PROJECT

New Road
RUSTINGTON

A ROOFTOP AHU'S RELOCATED
INTERNALLY, TIMBER SCREEN
TO ROOFTOP- OMITTED

30/08/13 AB

DRAWING
Proposed Roof Plant