



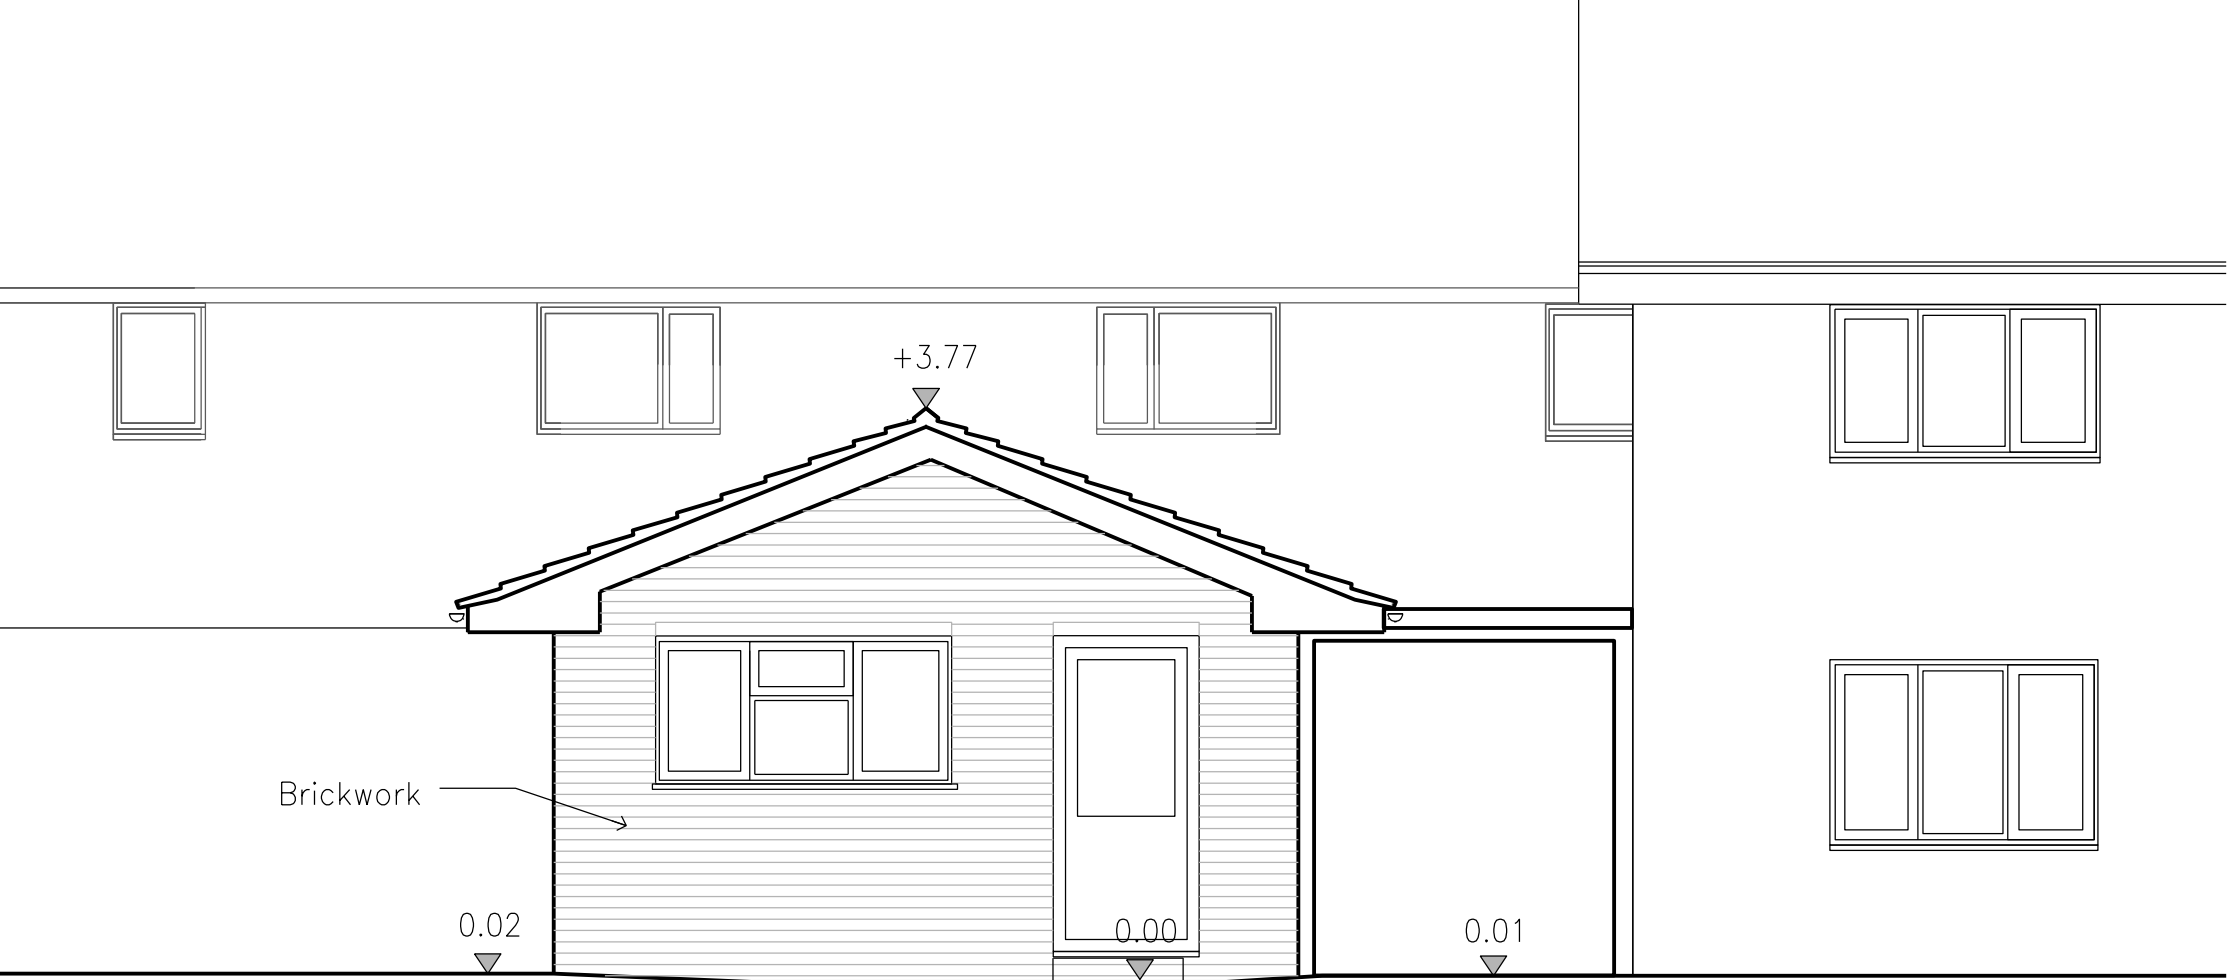

South Elevation

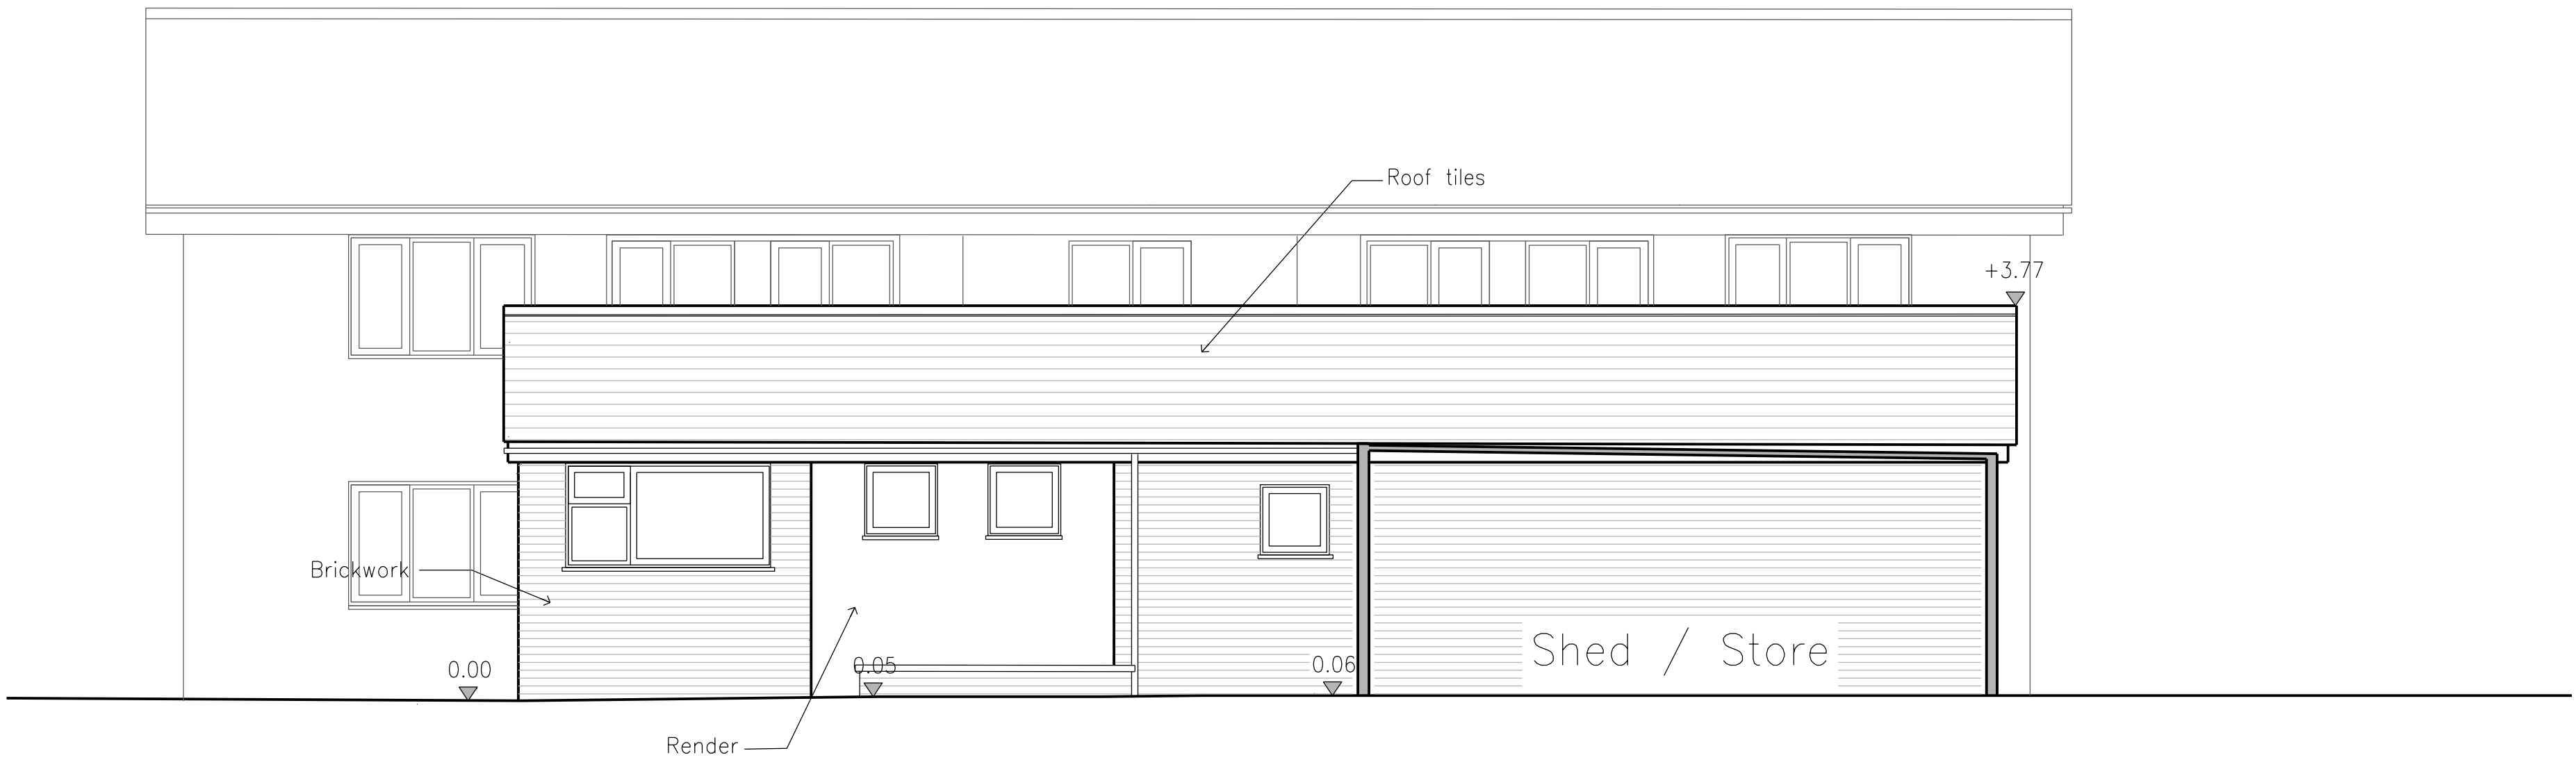

East Elevation



North Elevation





Revisions					
P1	PLANNING	ES	JT	ADC	09/11/20
Rev.	Description	Drawn	Check	Issued to	Date Issued

Notes

Do not scale from drawings.
Errors to be reported immediately to the Architect.
To be read in conjunction with all relevant Architects',
Services and Structural Engineers' drawings.
All existing site, tree and building information has been compiled from
different sources.
All dimensions to be checked on site.

STUDIO SCOTT TAYLOR

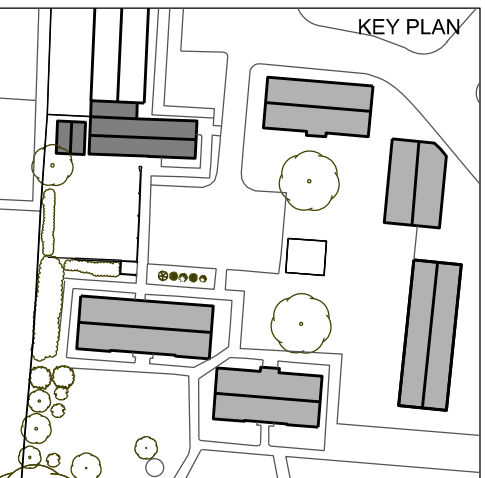 

Project	Laundry & Accommodation Oakhurst Gardens	Project No.	010
Client	Littlehampton & Rustington Housing Society	Issue	P1
Date	1:50 @ A1 1:100 @ A3	Drawn	ES
Scale / Format	1:50 @ A1 1:100 @ A3	Checked	JT
CAD Reference	Approved	SM	
Drawing Name	Existing Laundry Elevations	Drawing No.	010-X-40-01