



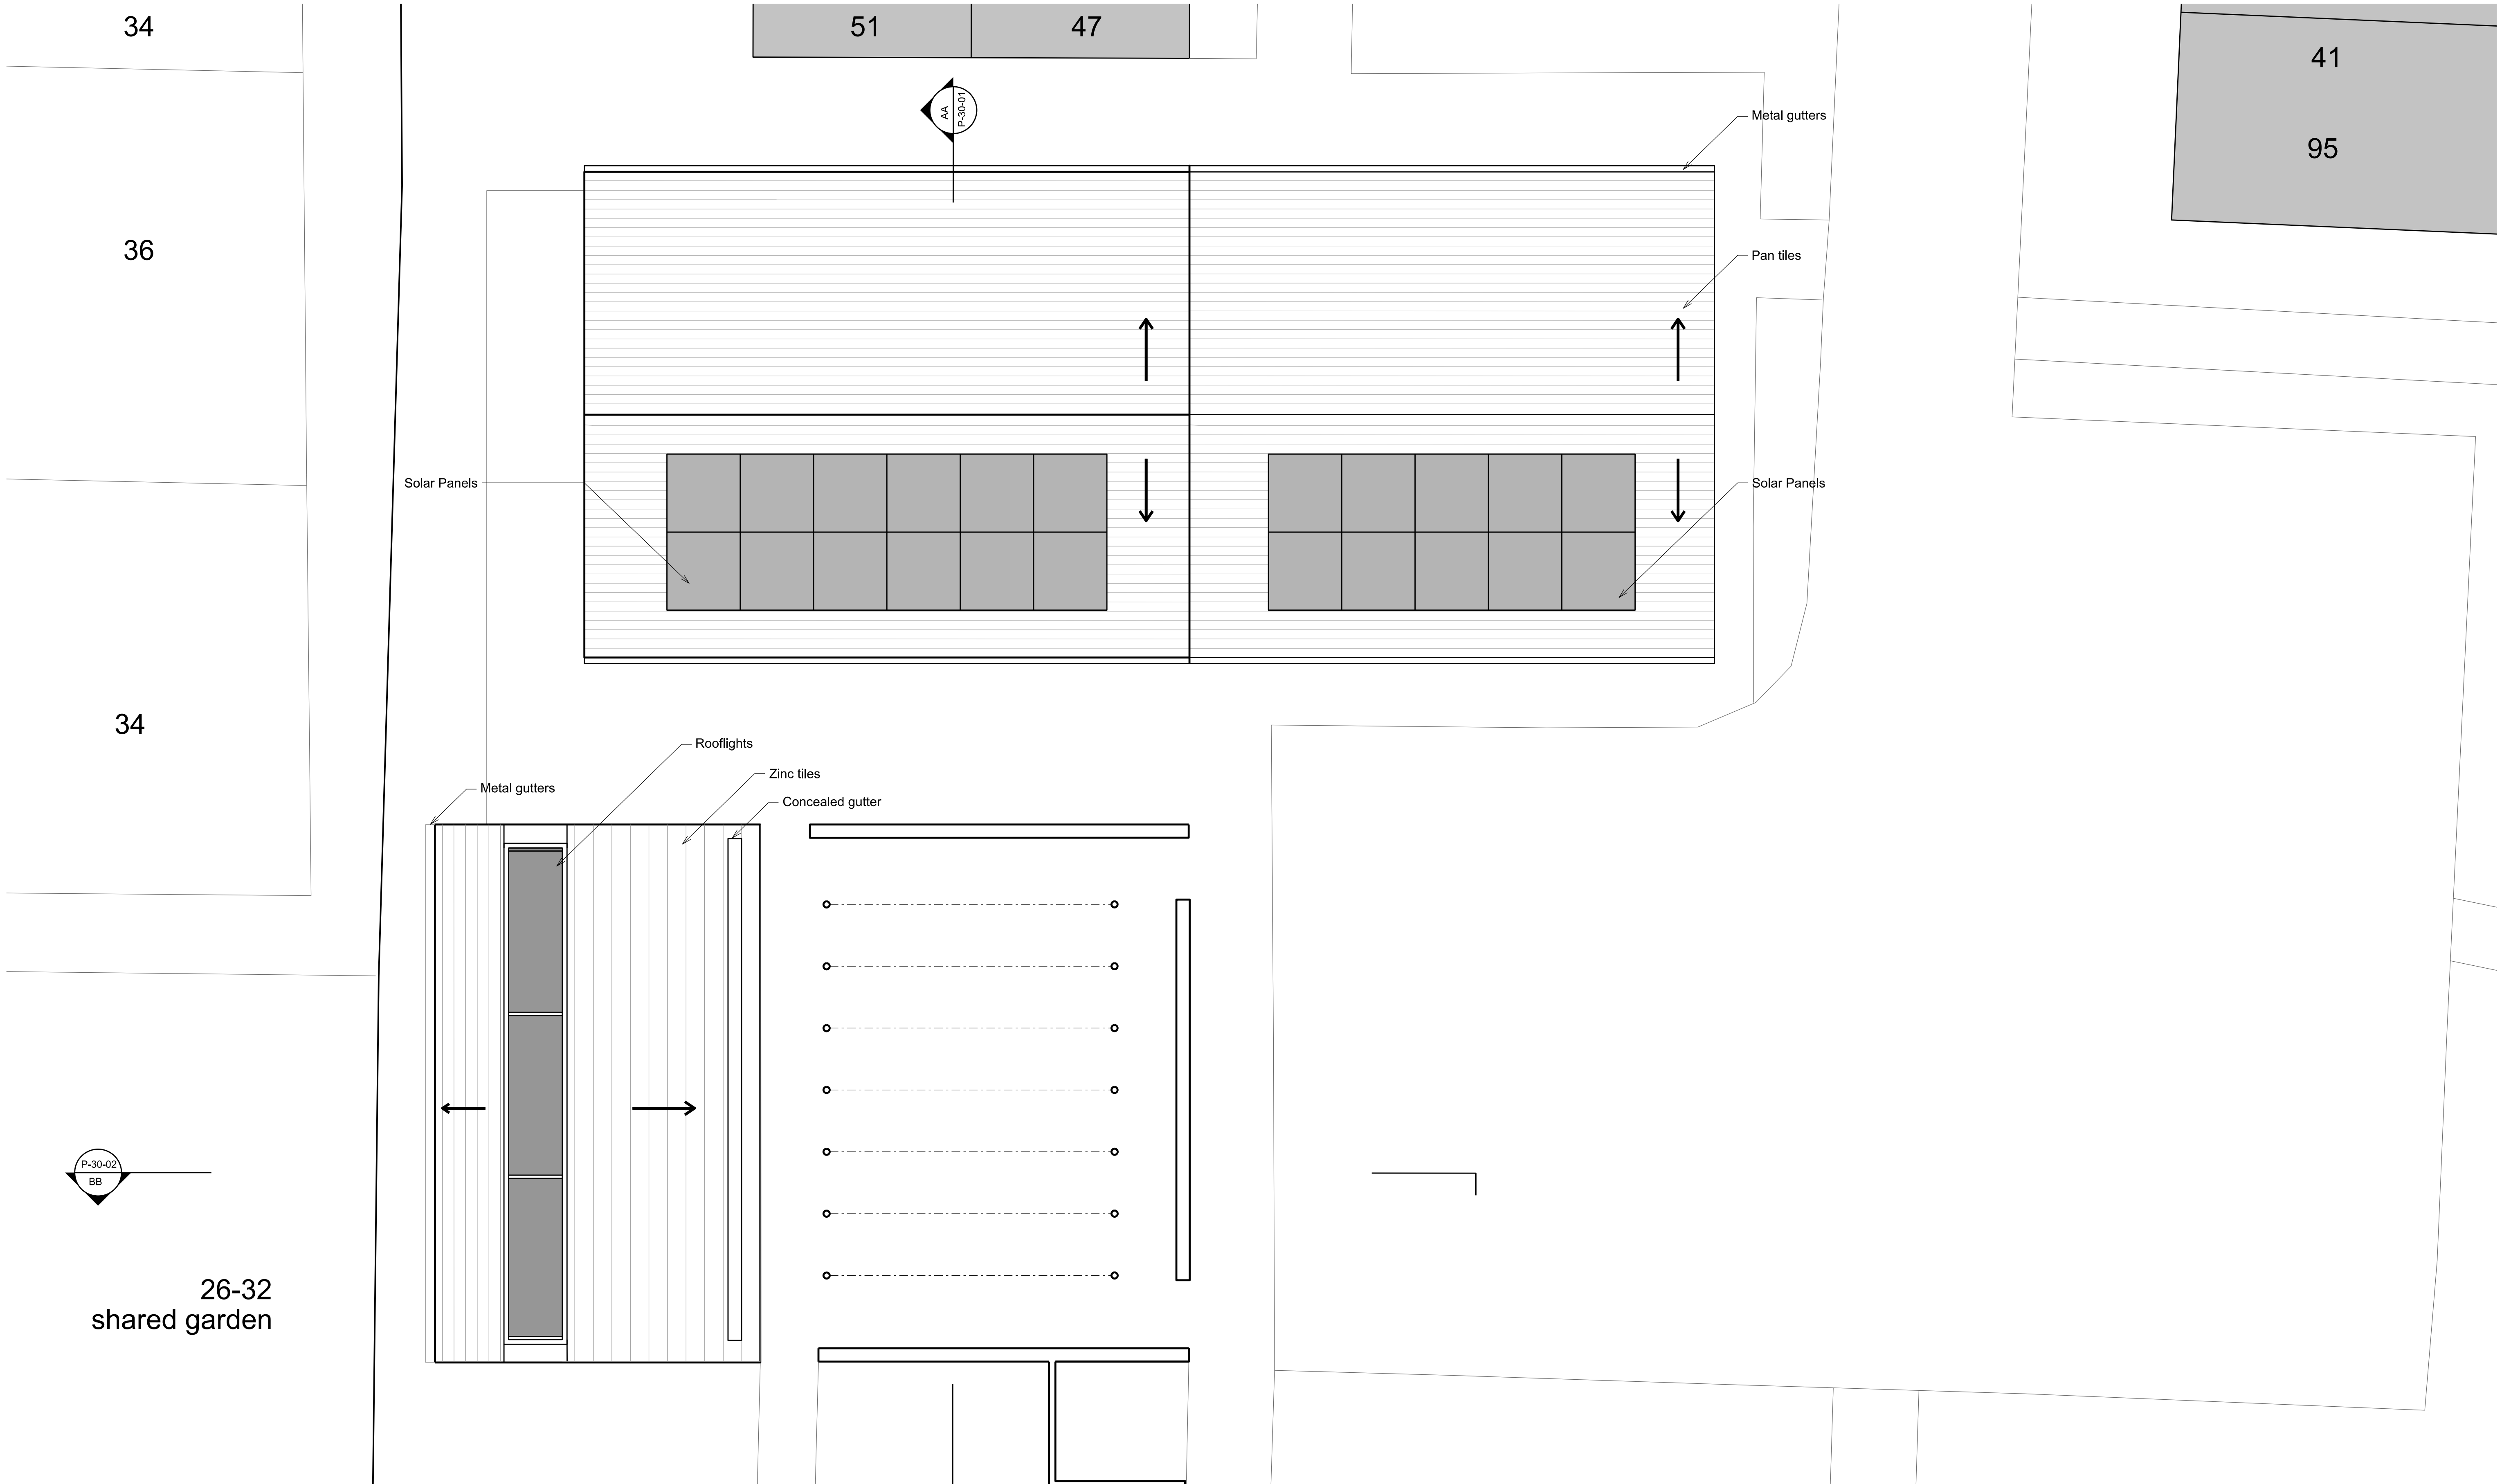


Revisions					
P1	PLANNING	ES	JT	ADC	9/11/20
Rev.	Description	Drawn	Check	Issued to	Date Issued

Notes

Do not scale from drawings.
Errors to be reported immediately to the Architect.
All existing site, tree and building information has been compiled from different sources.
All dimensions to be checked on site.

STUDIO SCOTT TAYLOR

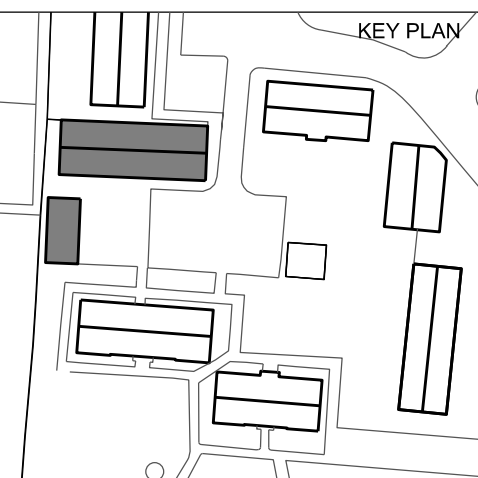 

Project	Laundry & Accommodation Oakhurst Gardens	Project No.	010
Client	Littlehampton & Rustington Housing Society	Issue	P1
Date	07/06/2019	Drawn	ES
Scale / Format	1:50 @ A1 1:100 @ A3	Checked	JT
CAD Reference		Approved	SM
Drawing Name	Proposed Roof Plan	Drawing No.	010-P-20-03